
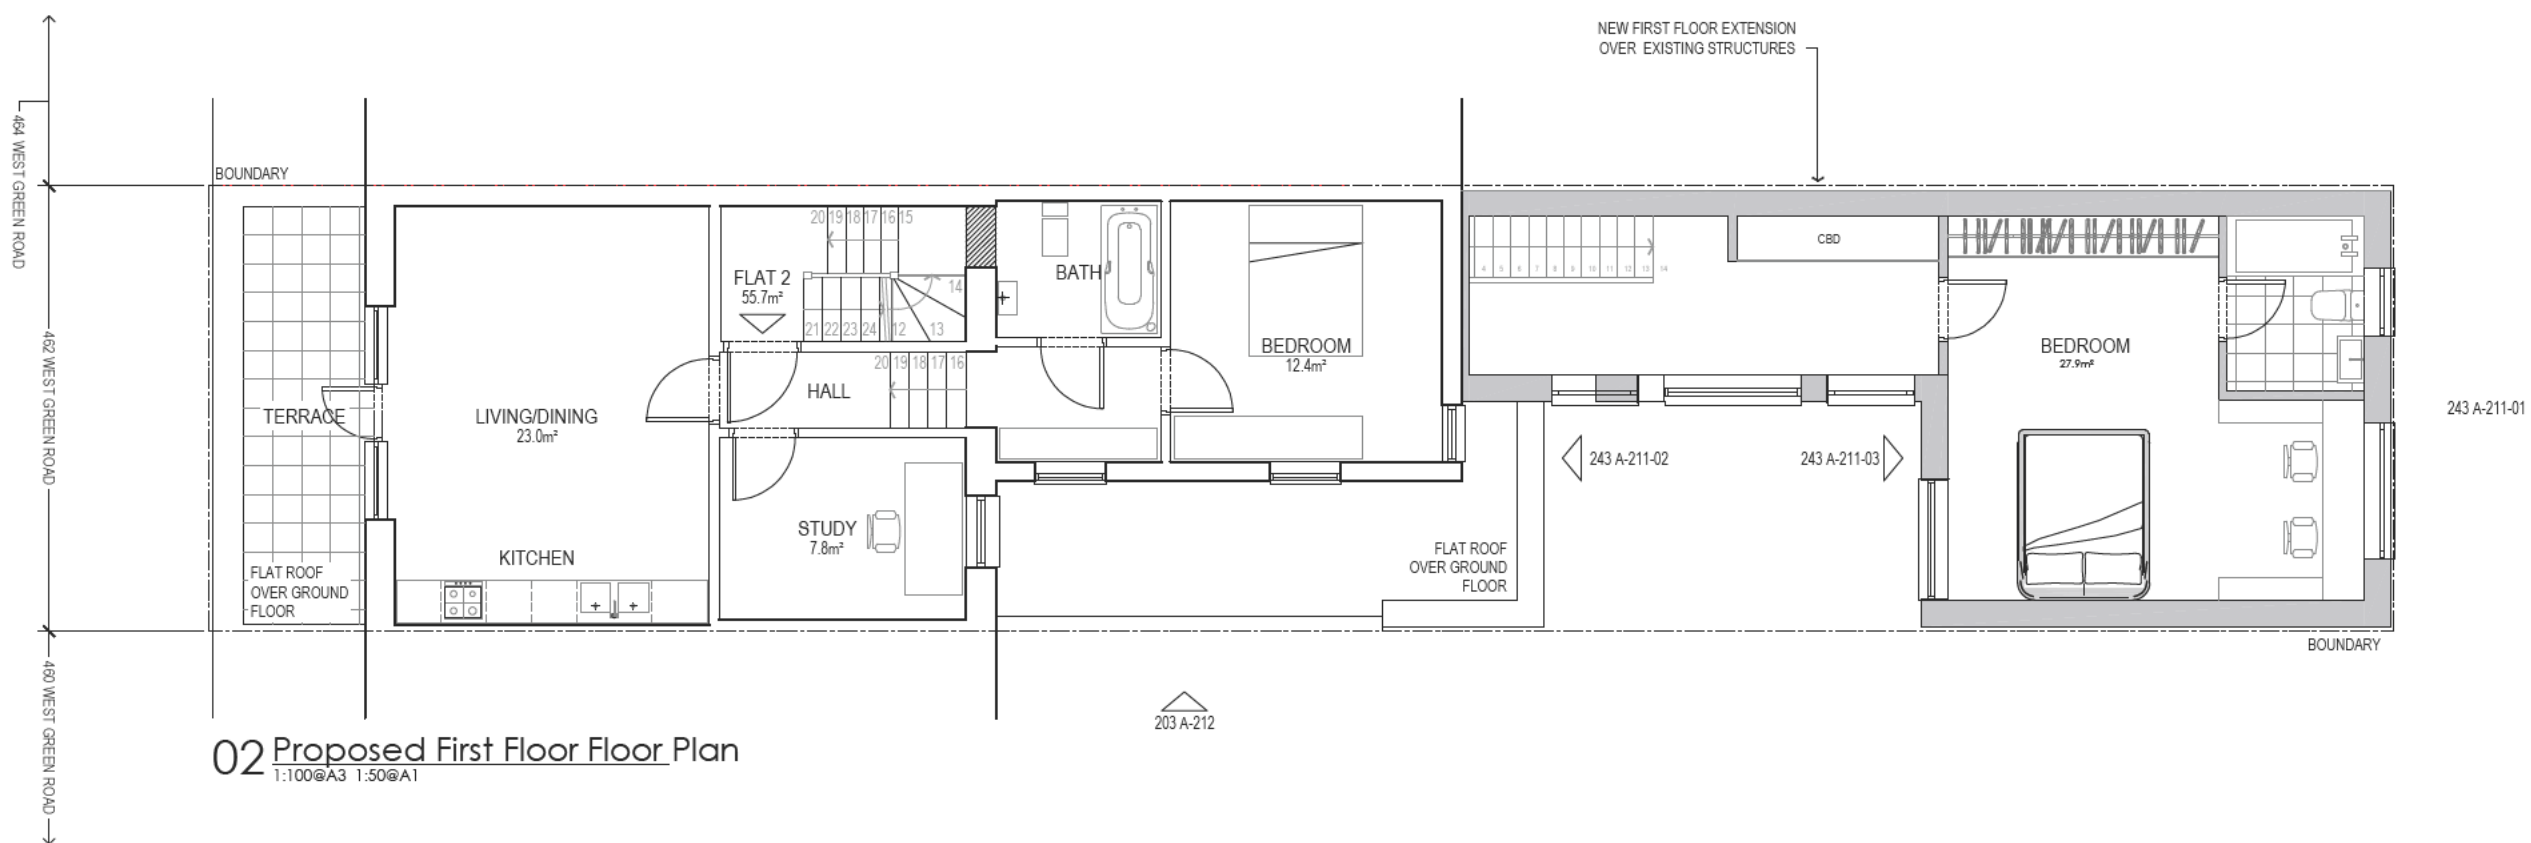


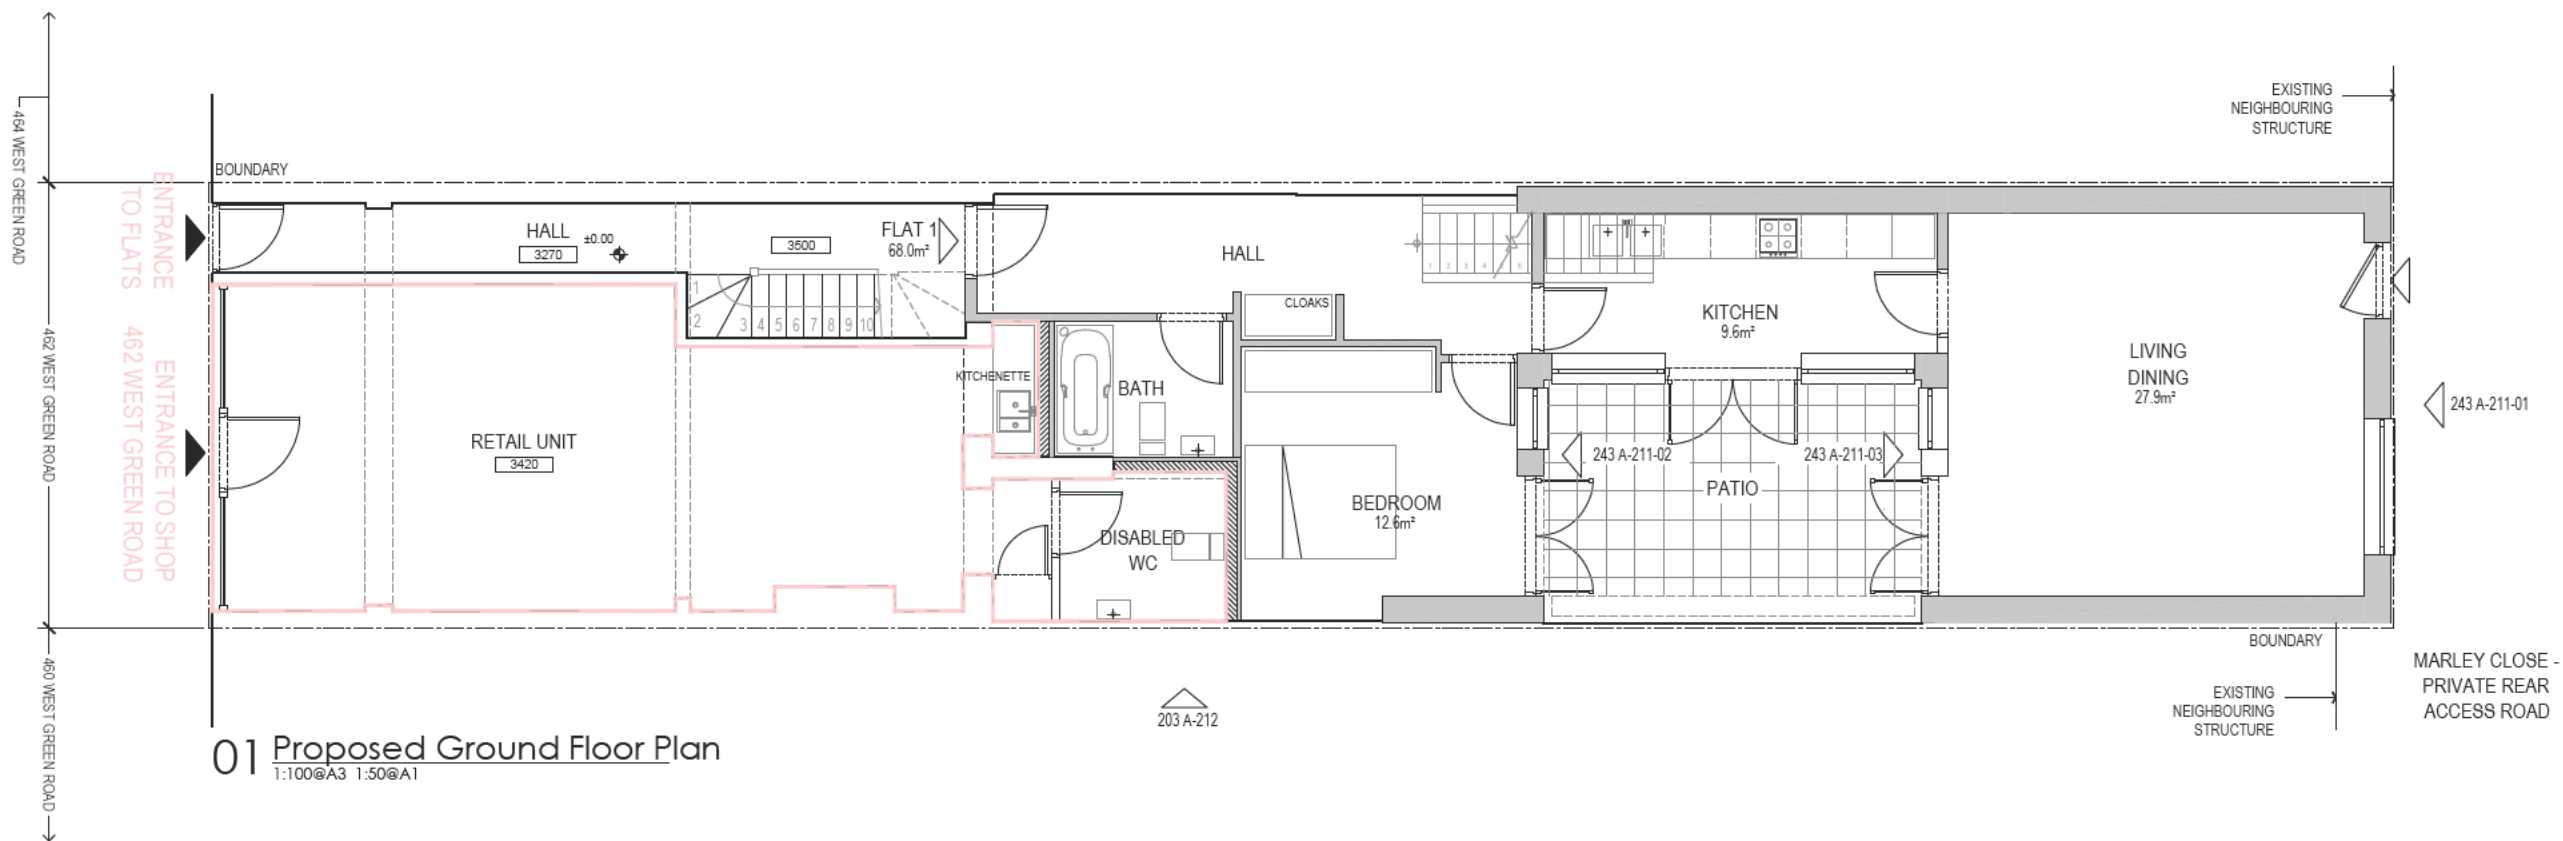

All dimensions are in millimetres unless noted otherwise.
All dimensions are to be checked on site and any discrepancies noted in writing to the Architect immediately.
All rights reserved. All drawings and written material appearing herein constitute original and unpublished work of the Architect and may not be duplicated, used or disclosed without written consent of the Architect.

FOR
PLANNING

462 West Green Road, London N15 3PT
GROUND FLOOR FLAT FIRST FLOOR EXTENSION

No.	Date	Issues and Revisions	By	Check
00	30/09/22	For Planning		

Project No : 220243
Description : Proposed Floor Plans
Scale : 1:100@A3 1:50@A1



DRAWING No.
243 A-111
REVISE ON
00

2 1 0 2M
architecture
info@rncarchitecture.com