


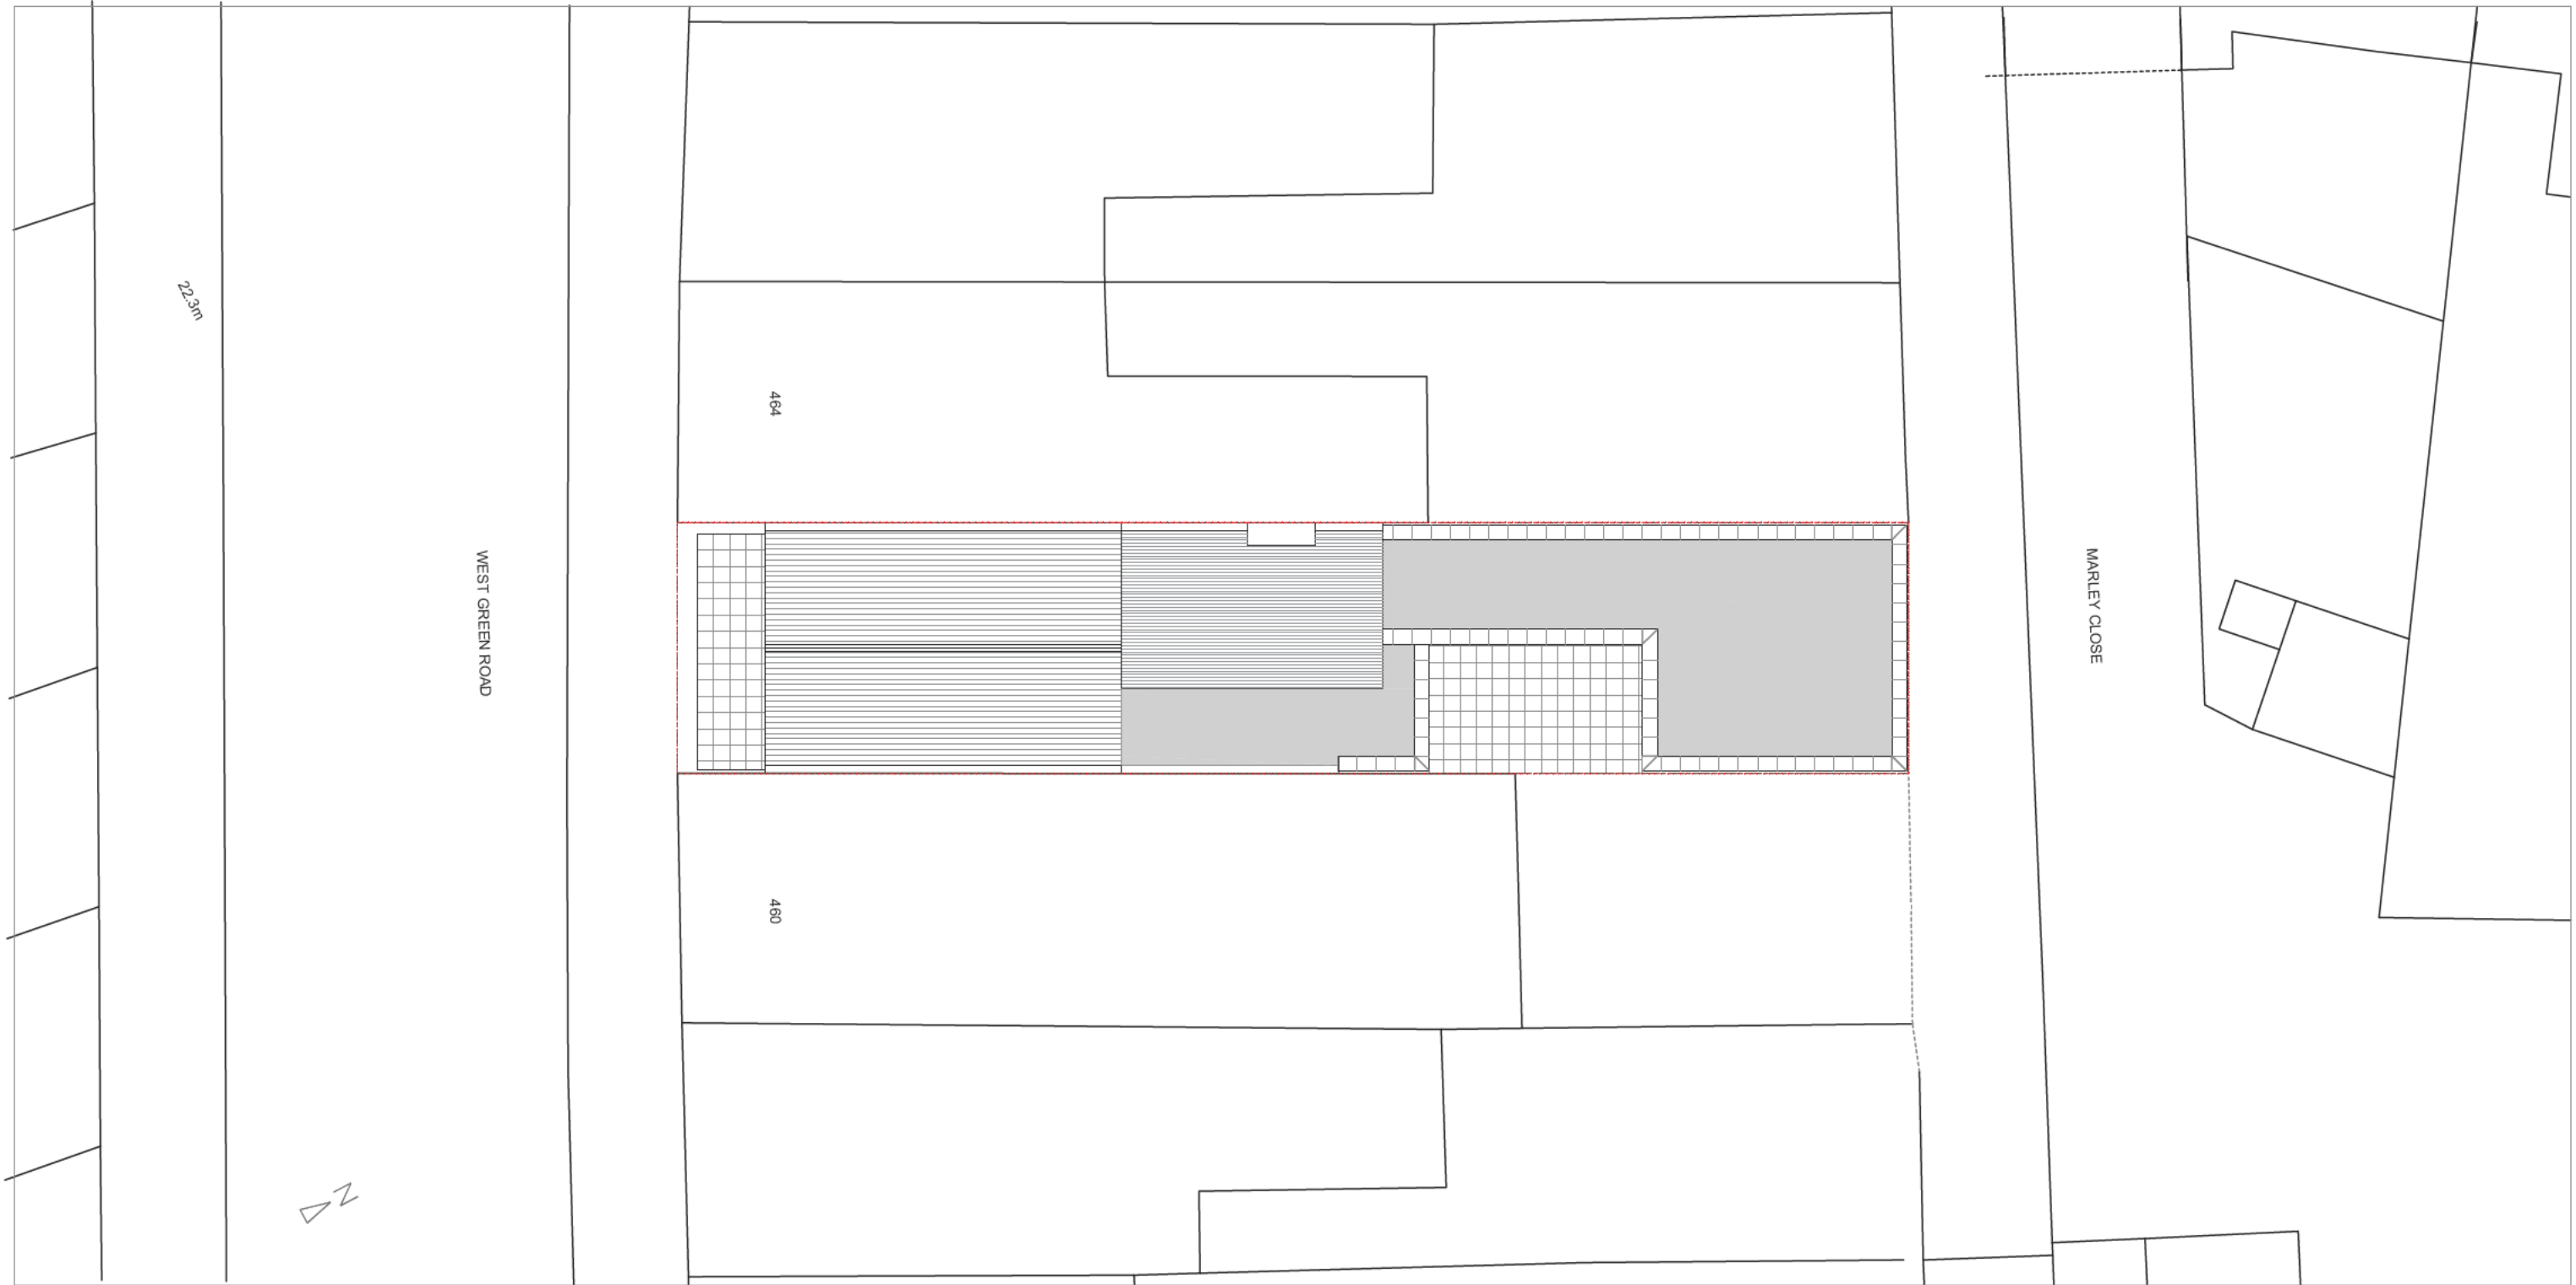

02 Proposed Site Plan

1:150@A3 1:75@A1 WEST GREEN ROAD/A/AP243001

All dimensions are in millimetres unless noted otherwise.
All dimensions are to be checked on site and any
discrepancies noted in writing to the Architect immediately.
All rights reserved. All drawings and written material
appearing herein constitute original and unpublished
work of the Architect and may not be duplicated, used
or disclosed without written consent of the Architect.

FOR
PLANNING

462 West Green Road, London N15 3PT
GROUND FLOOR FLAT FIRST FLOOR EXTENSION

02	180128	For Planning	By	Check
No.	Date	Issues and Revisions	By	Check

Project No : 220243
Description : Proposed Site Plan
Scale : 1:150@ A3



DRAWING No. 243 A-051
REVISED ON 00

5 1:150 2 1 0 2 5

architecture
info@architecture.com