


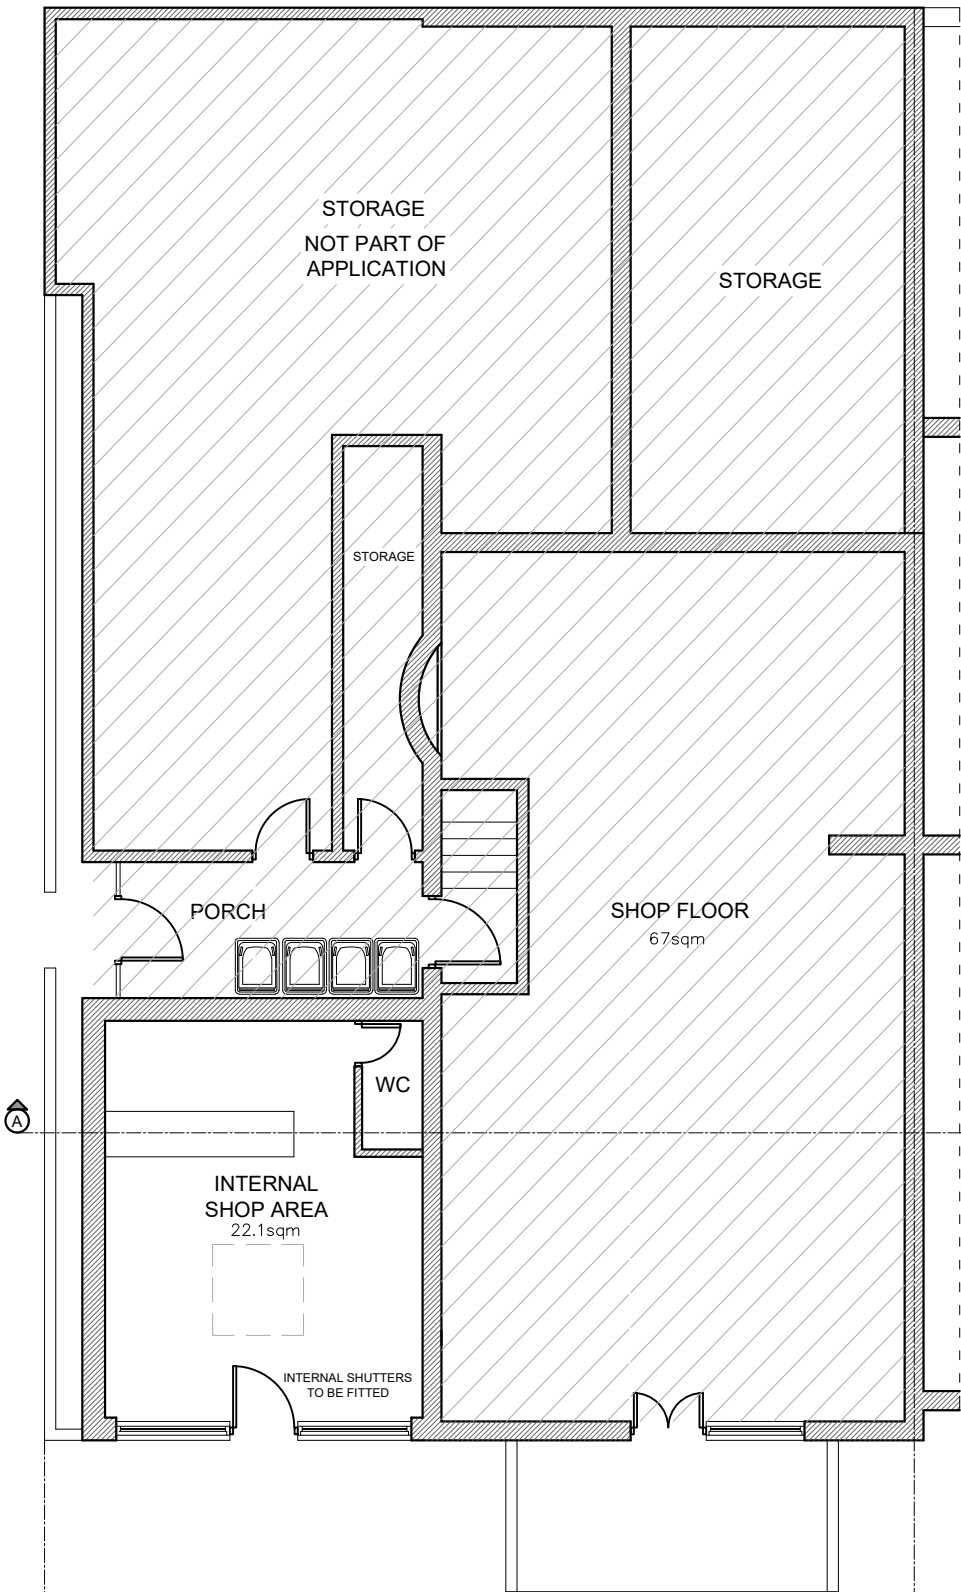


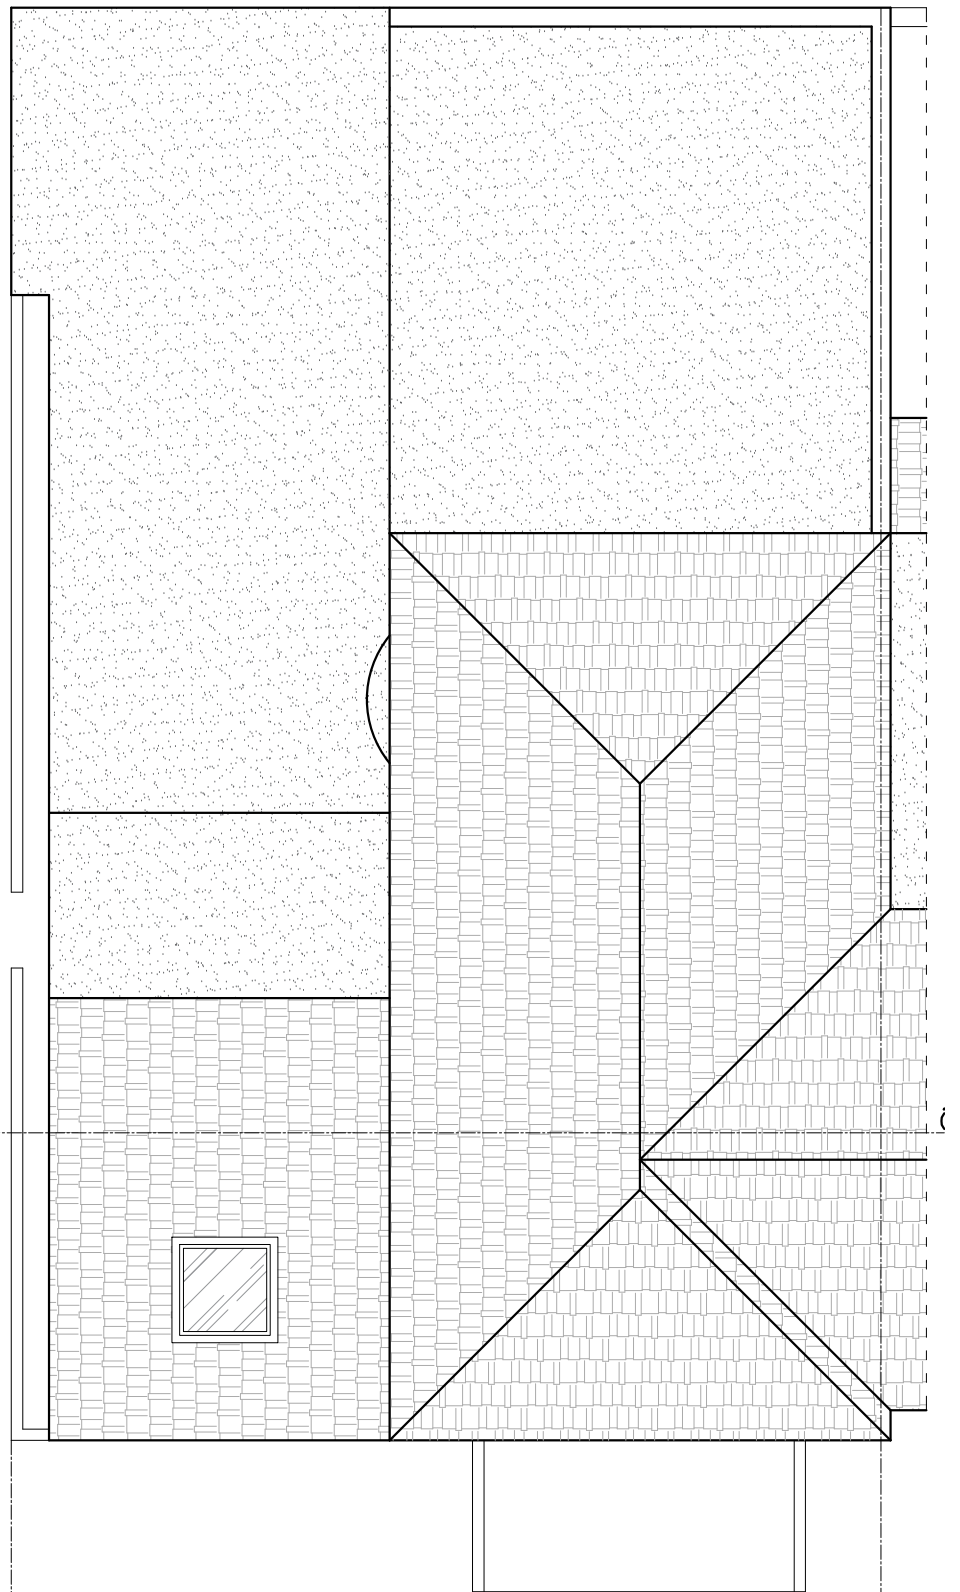

PROPOSED GROUND FLOOR

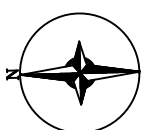

PROPOSED ROOF PLAN

 

Title
**PROPOSED
FLOOR PLANS**

Client: 36 Chalgrove Road
N17 0NS






NOTES:
THE CONTRACTORS ARE TO CHECK
ALL DIMENSIONS, DRAIN RUNS AND
GENERAL CONDITIONS ON SITE
BEFORE WORKS COMMENCE .

ALL WORKS ARE TO BE CARRIED
OUT IN ACCORDANCE WITH
CURRENT BUILDING REGULATIONS,
BRITISH STANDARDS, CODE OF
PRACTICE AND LOCAL AUTHORITY
REQUIREMENTS.

Drawn By SS
DrG No CR.36.PR.201
Date 29.11.22
Scale 1:100 @A3

Rev

 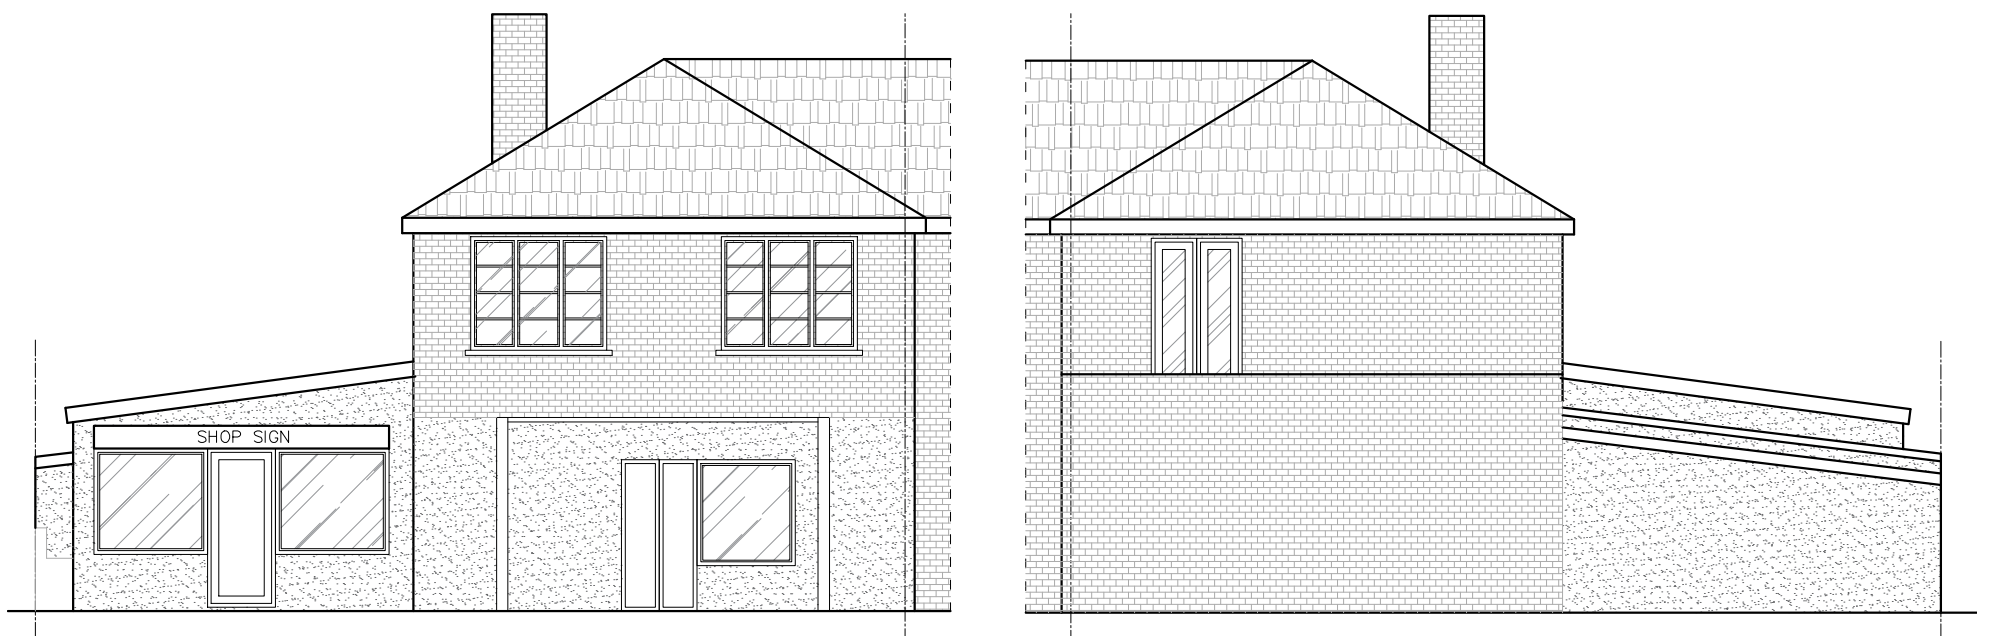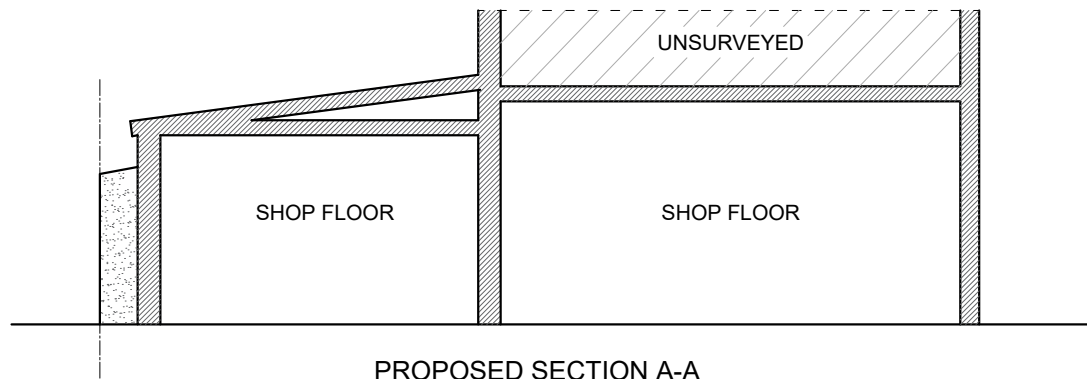

Title
PROPOSED
SECTION A-A & ELEVATIONS

Client: 36 Chalgrove Road
N17 0NS



NOTES:
THE CONTRACTORS ARE TO CHECK
ALL DIMENSIONS, DRAIN RUNS AND
GENERAL CONDITIONS ON SITE
BEFORE WORKS COMMENCE .

ALL WORKS ARE TO BE CARRIED
OUT IN ACCORDANCE WITH
CURRENT BUILDING REGULATIONS,
BRITISH STANDARDS, CODE OF
PRACTICE AND LOCAL AUTHORITY
REQUIREMENTS.

Drawn By SS
DrG No CR.36.PR.202
Date 29.11.22
Scale 1:100 @A3

Rev