

|             |          |        |
|-------------|----------|--------|
| REVISION 01 | 03/01/22 | REV 01 |
| FIRST ISSUE | 10/10/22 |        |
| DESCRIPTION | DATE     | REV    |



PROJECT REFERENCE

CLIENT  
ANATOLY ALEKSEEV

PROJECT ADDRESS  
38 CHOMELEY PARK

DRAWING TITLE  
PROPOSED SECOND FLOOR PLAN

DRAWING REFERENCE  
CHO\_PP\_05

DRAWING FOR  
PLANNING APPLICATION

|             |            |
|-------------|------------|
| REVISION    | SCALE      |
| REVISION 01 | 1:100 @ A3 |

|       |            |
|-------|------------|
| DRAWN | CHECKED BY |
| CD    | OA         |

THIS DRAWING SHALL BE READ IN CONJUNCTION WITH ALL OTHER DRAWINGS FORMING PART OF THE CONTRACT INCLUDING ARCHITECTURAL, STRUCTURAL AND OTHER SERVICES INSTALLATION DRAWINGS.


THIS DRAWING SHALL BE READ IN CONJUNCTION WITH THE RELEVANT SPECIFICATIONS AND TECHNICAL SCHEDULES FORMING PART OF THE CONTRACT.

DO NOT SCALE THIS DRAWING.  
VERIFY ALL DIMENSIONS ON SITE.  
ALL DIMENSIONS IN MM UNLESS OTHERWISE STATED.

ALL DRAWINGS HAVE BEEN PREPARED FROM DIGITAL SURVEY DETAILS OR "AS EXISTING" DRAWINGS PROVIDED BY OTHERS. ACCURACY CANNOT BE ASSUMED.

ANY DISCREPANCIES MUST BE REPORTED TO BLACK AND MILK LONDON LIMITED OR RESPONSIBLE PERSON(S) IMMEDIATELY.

THIS DRAWING IS ISSUED CONFIDENTIALLY AND MUST NOT BE DISCLOSED TO ANY THIRD PARTIES WITHOUT THE PRIOR WRITTEN CONSENT OF BLACK AND MILK.

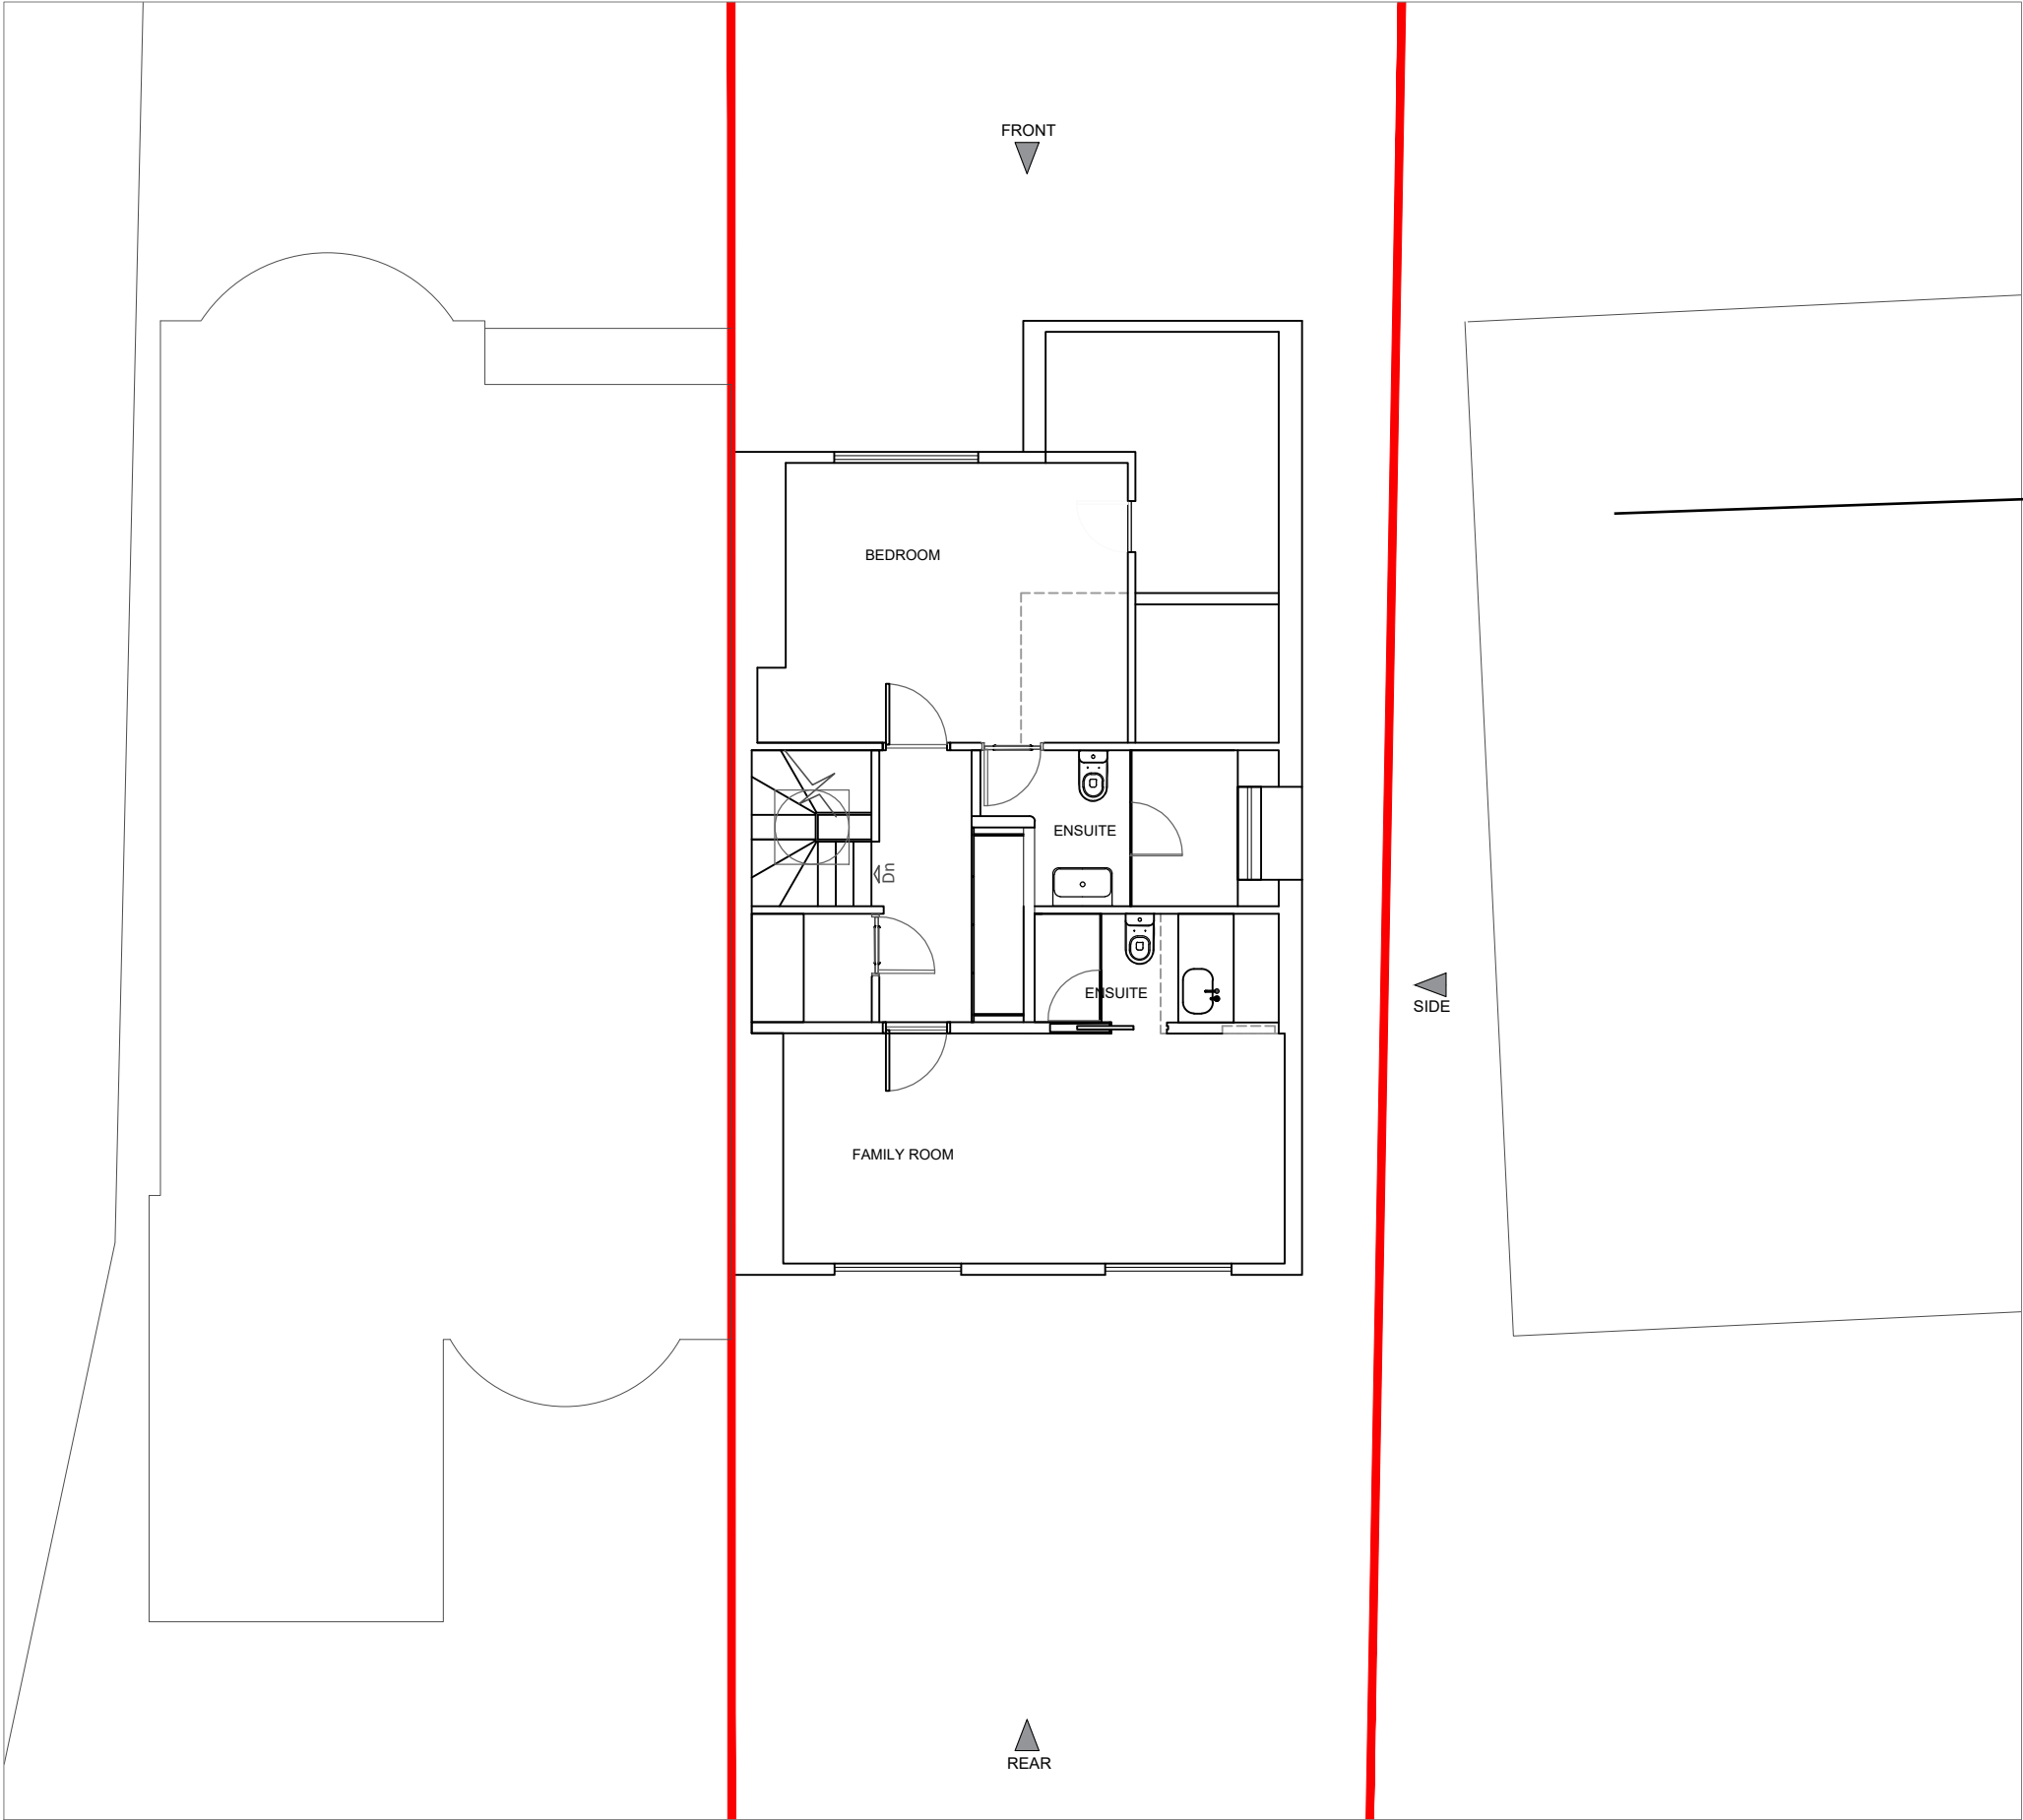

PROPOSED SECOND FLOOR

