



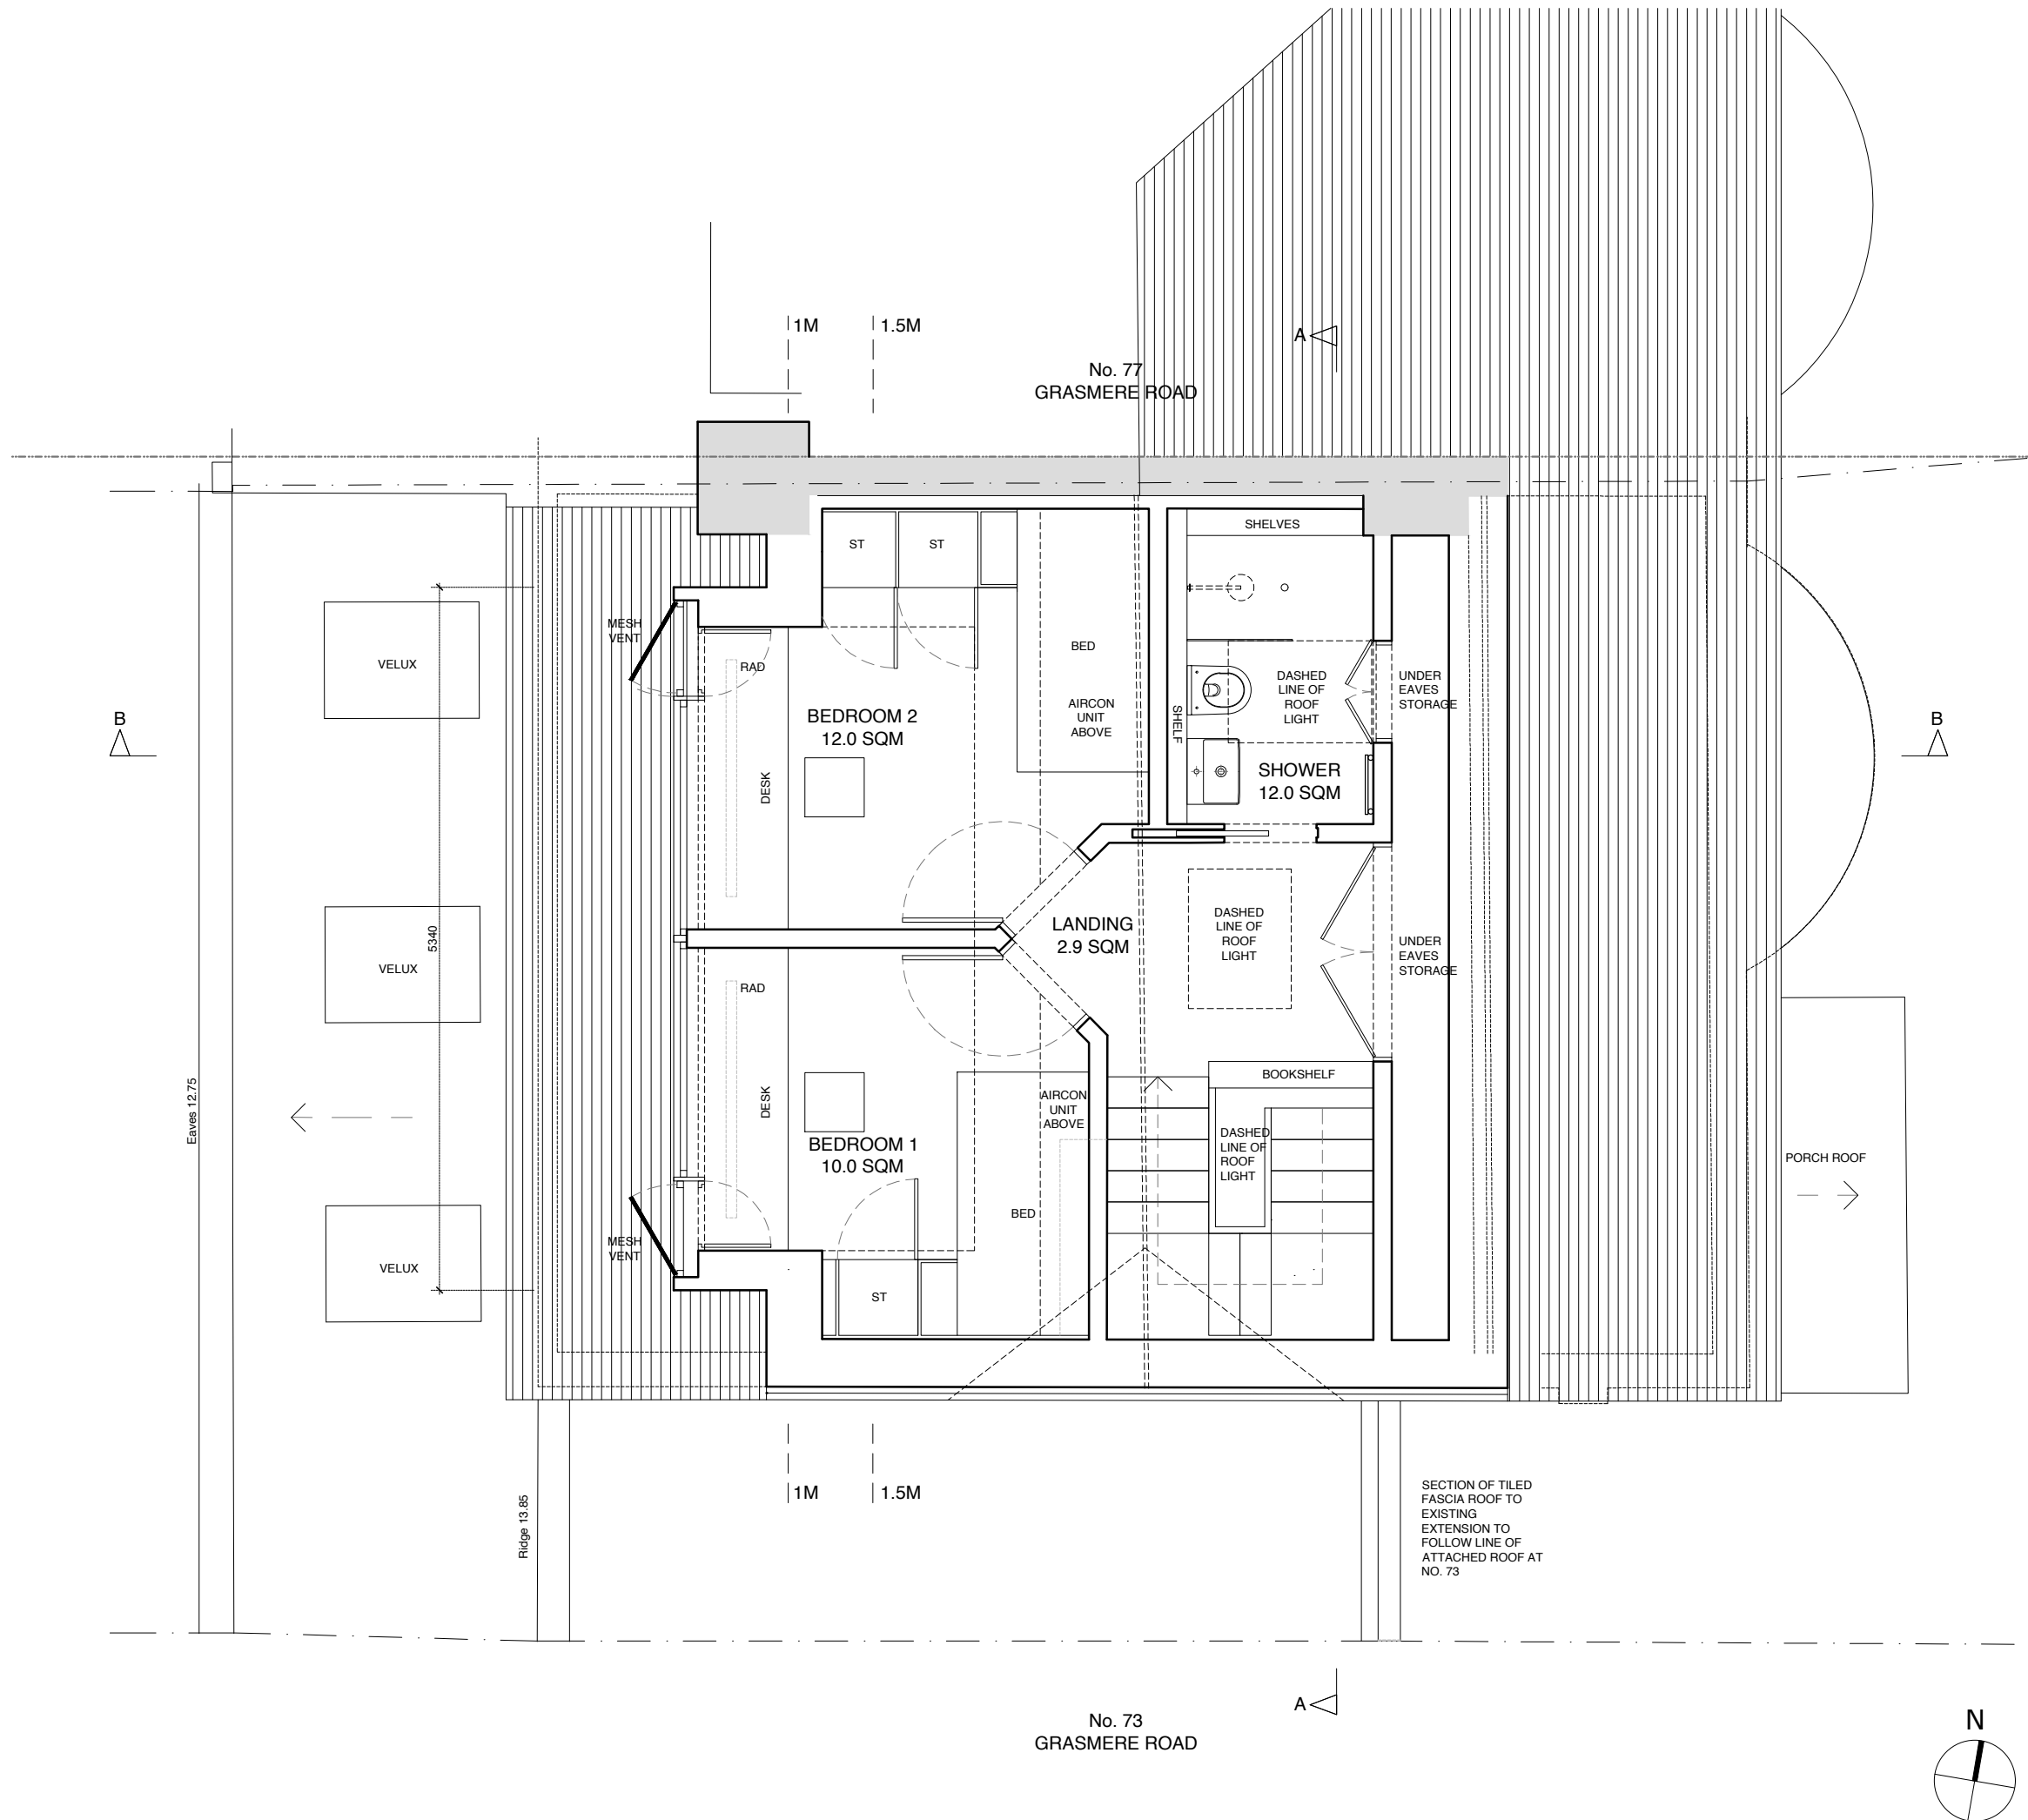

A - 07.02.23 AIR CONDITIONING UNIT HAS BEEN REMOVED AND NUMBER OF ROOFLIGHTS HAS BEEN REDUCED FROM 3 TO 2

 

ZMINKOWSKA DE BOISE ARCHITECTS	
PROJECT NAME:	75 GRASMERE ROAD
DRAWING NAME:	PROPOSED SECOND FLOOR PLAN
DRAWING STATUS:	PLANNING
DRAWING NUMBER:	2204.204
REVISION:	A
DATE:	FEBRUARY 2023
SCALE:	1:50 @ A3