



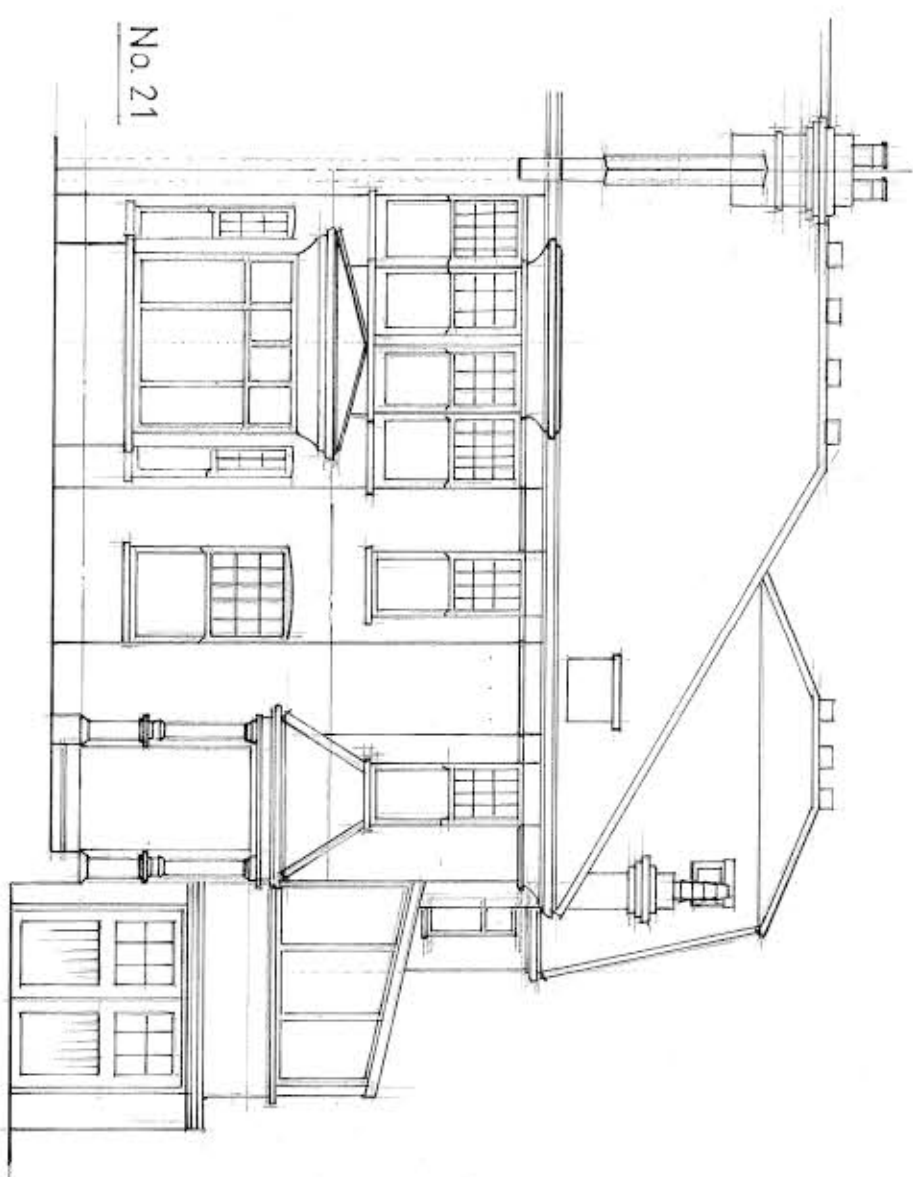


No 21

front elevation

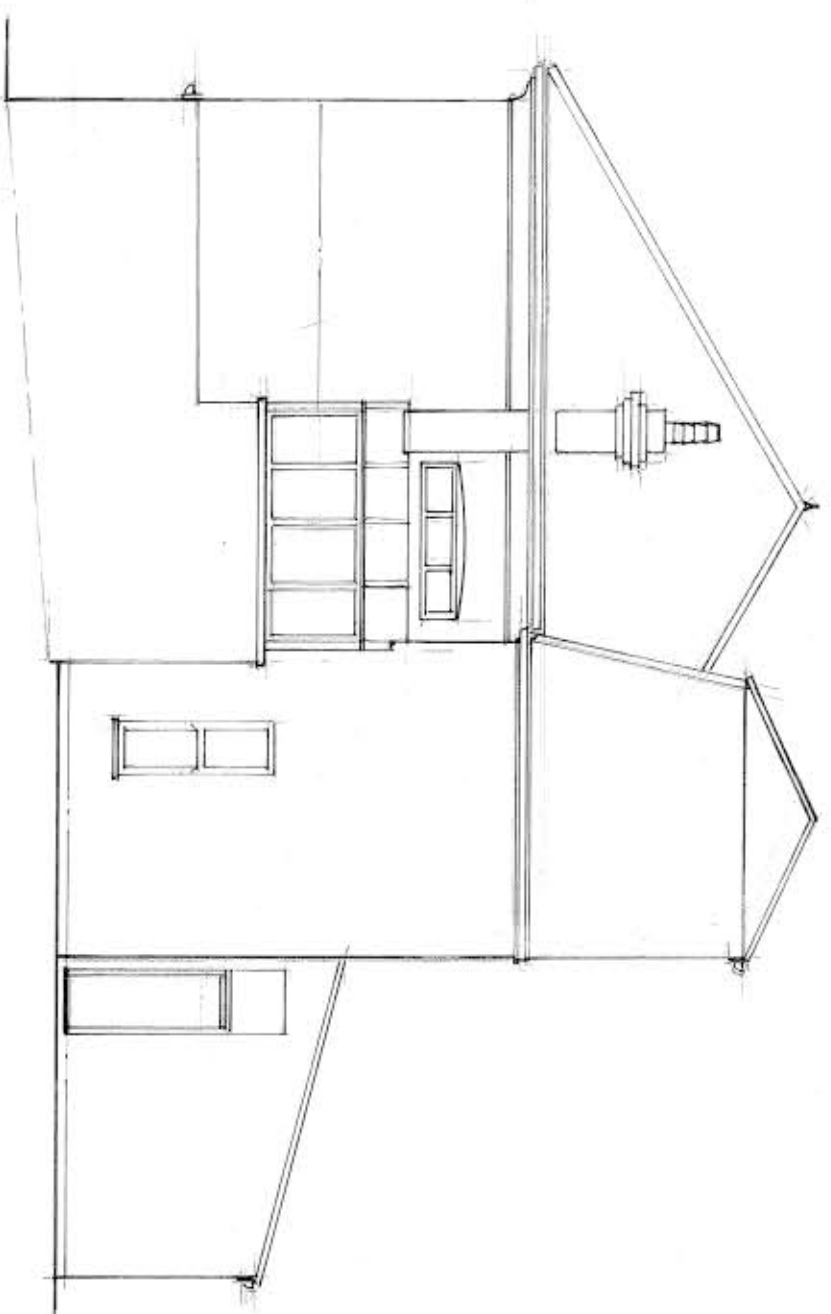


side elevation

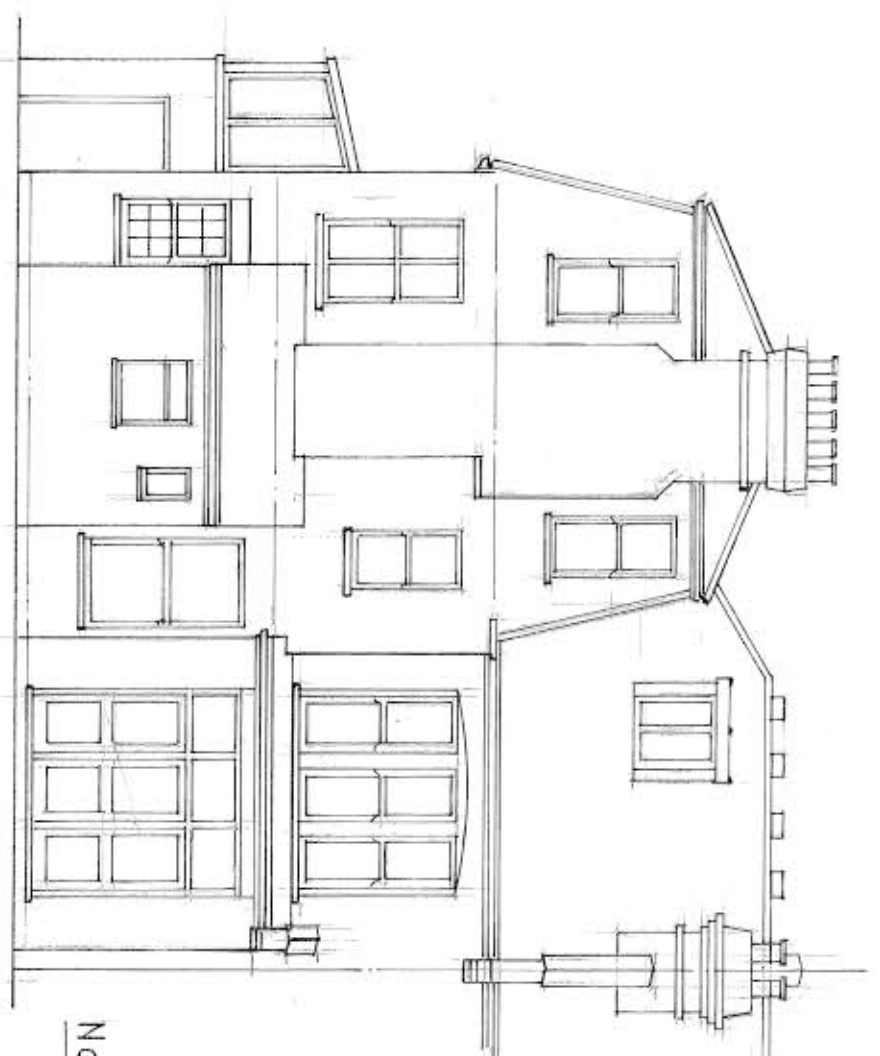


No 21

rear elevation

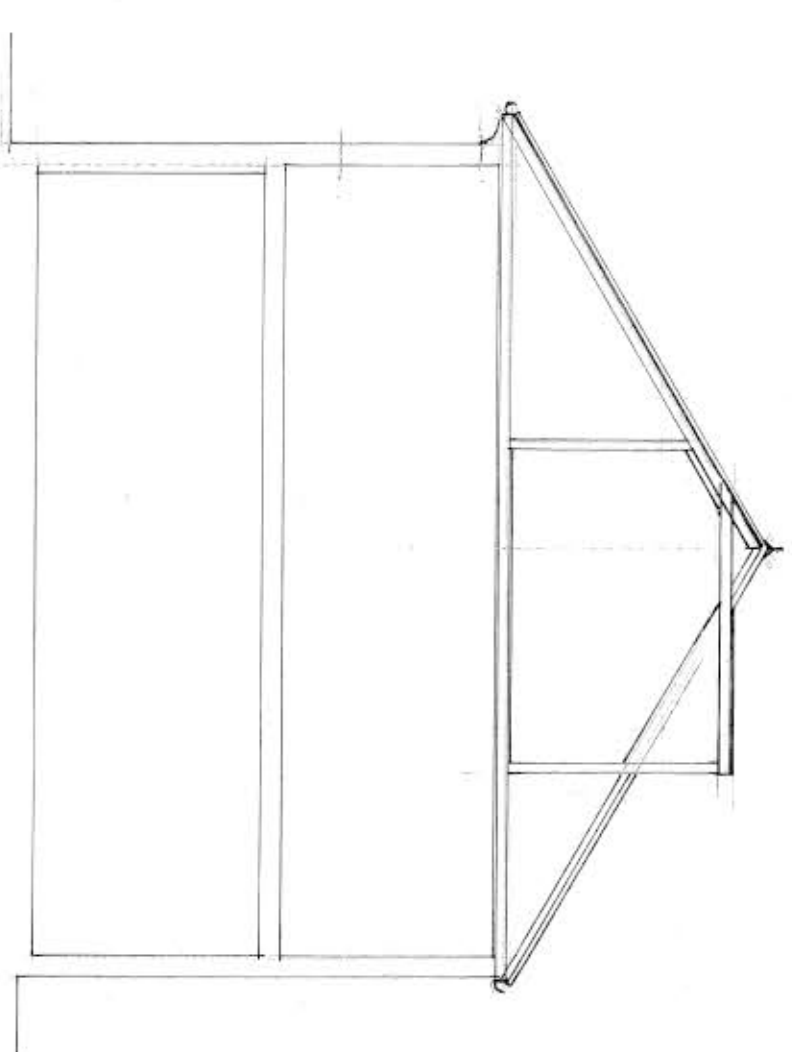


key section

elevations and section – 1:100 at B1

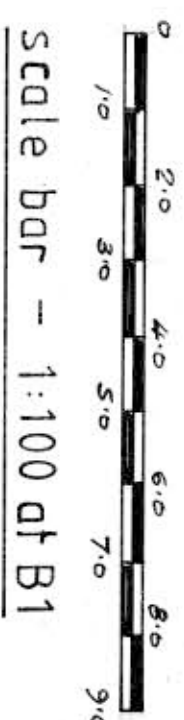


Scale bar – 1:100 at B1


floor plans – 1:50 at B1

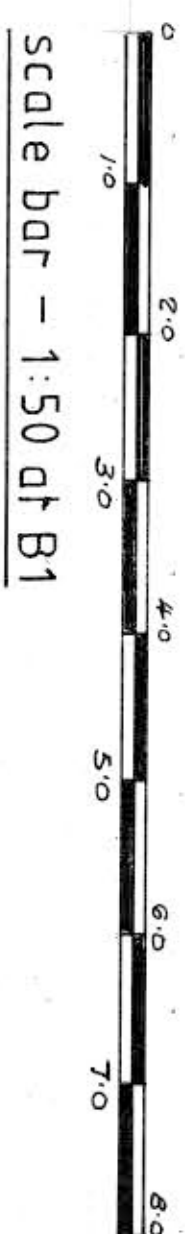


Scale bar – 1:50 at B1

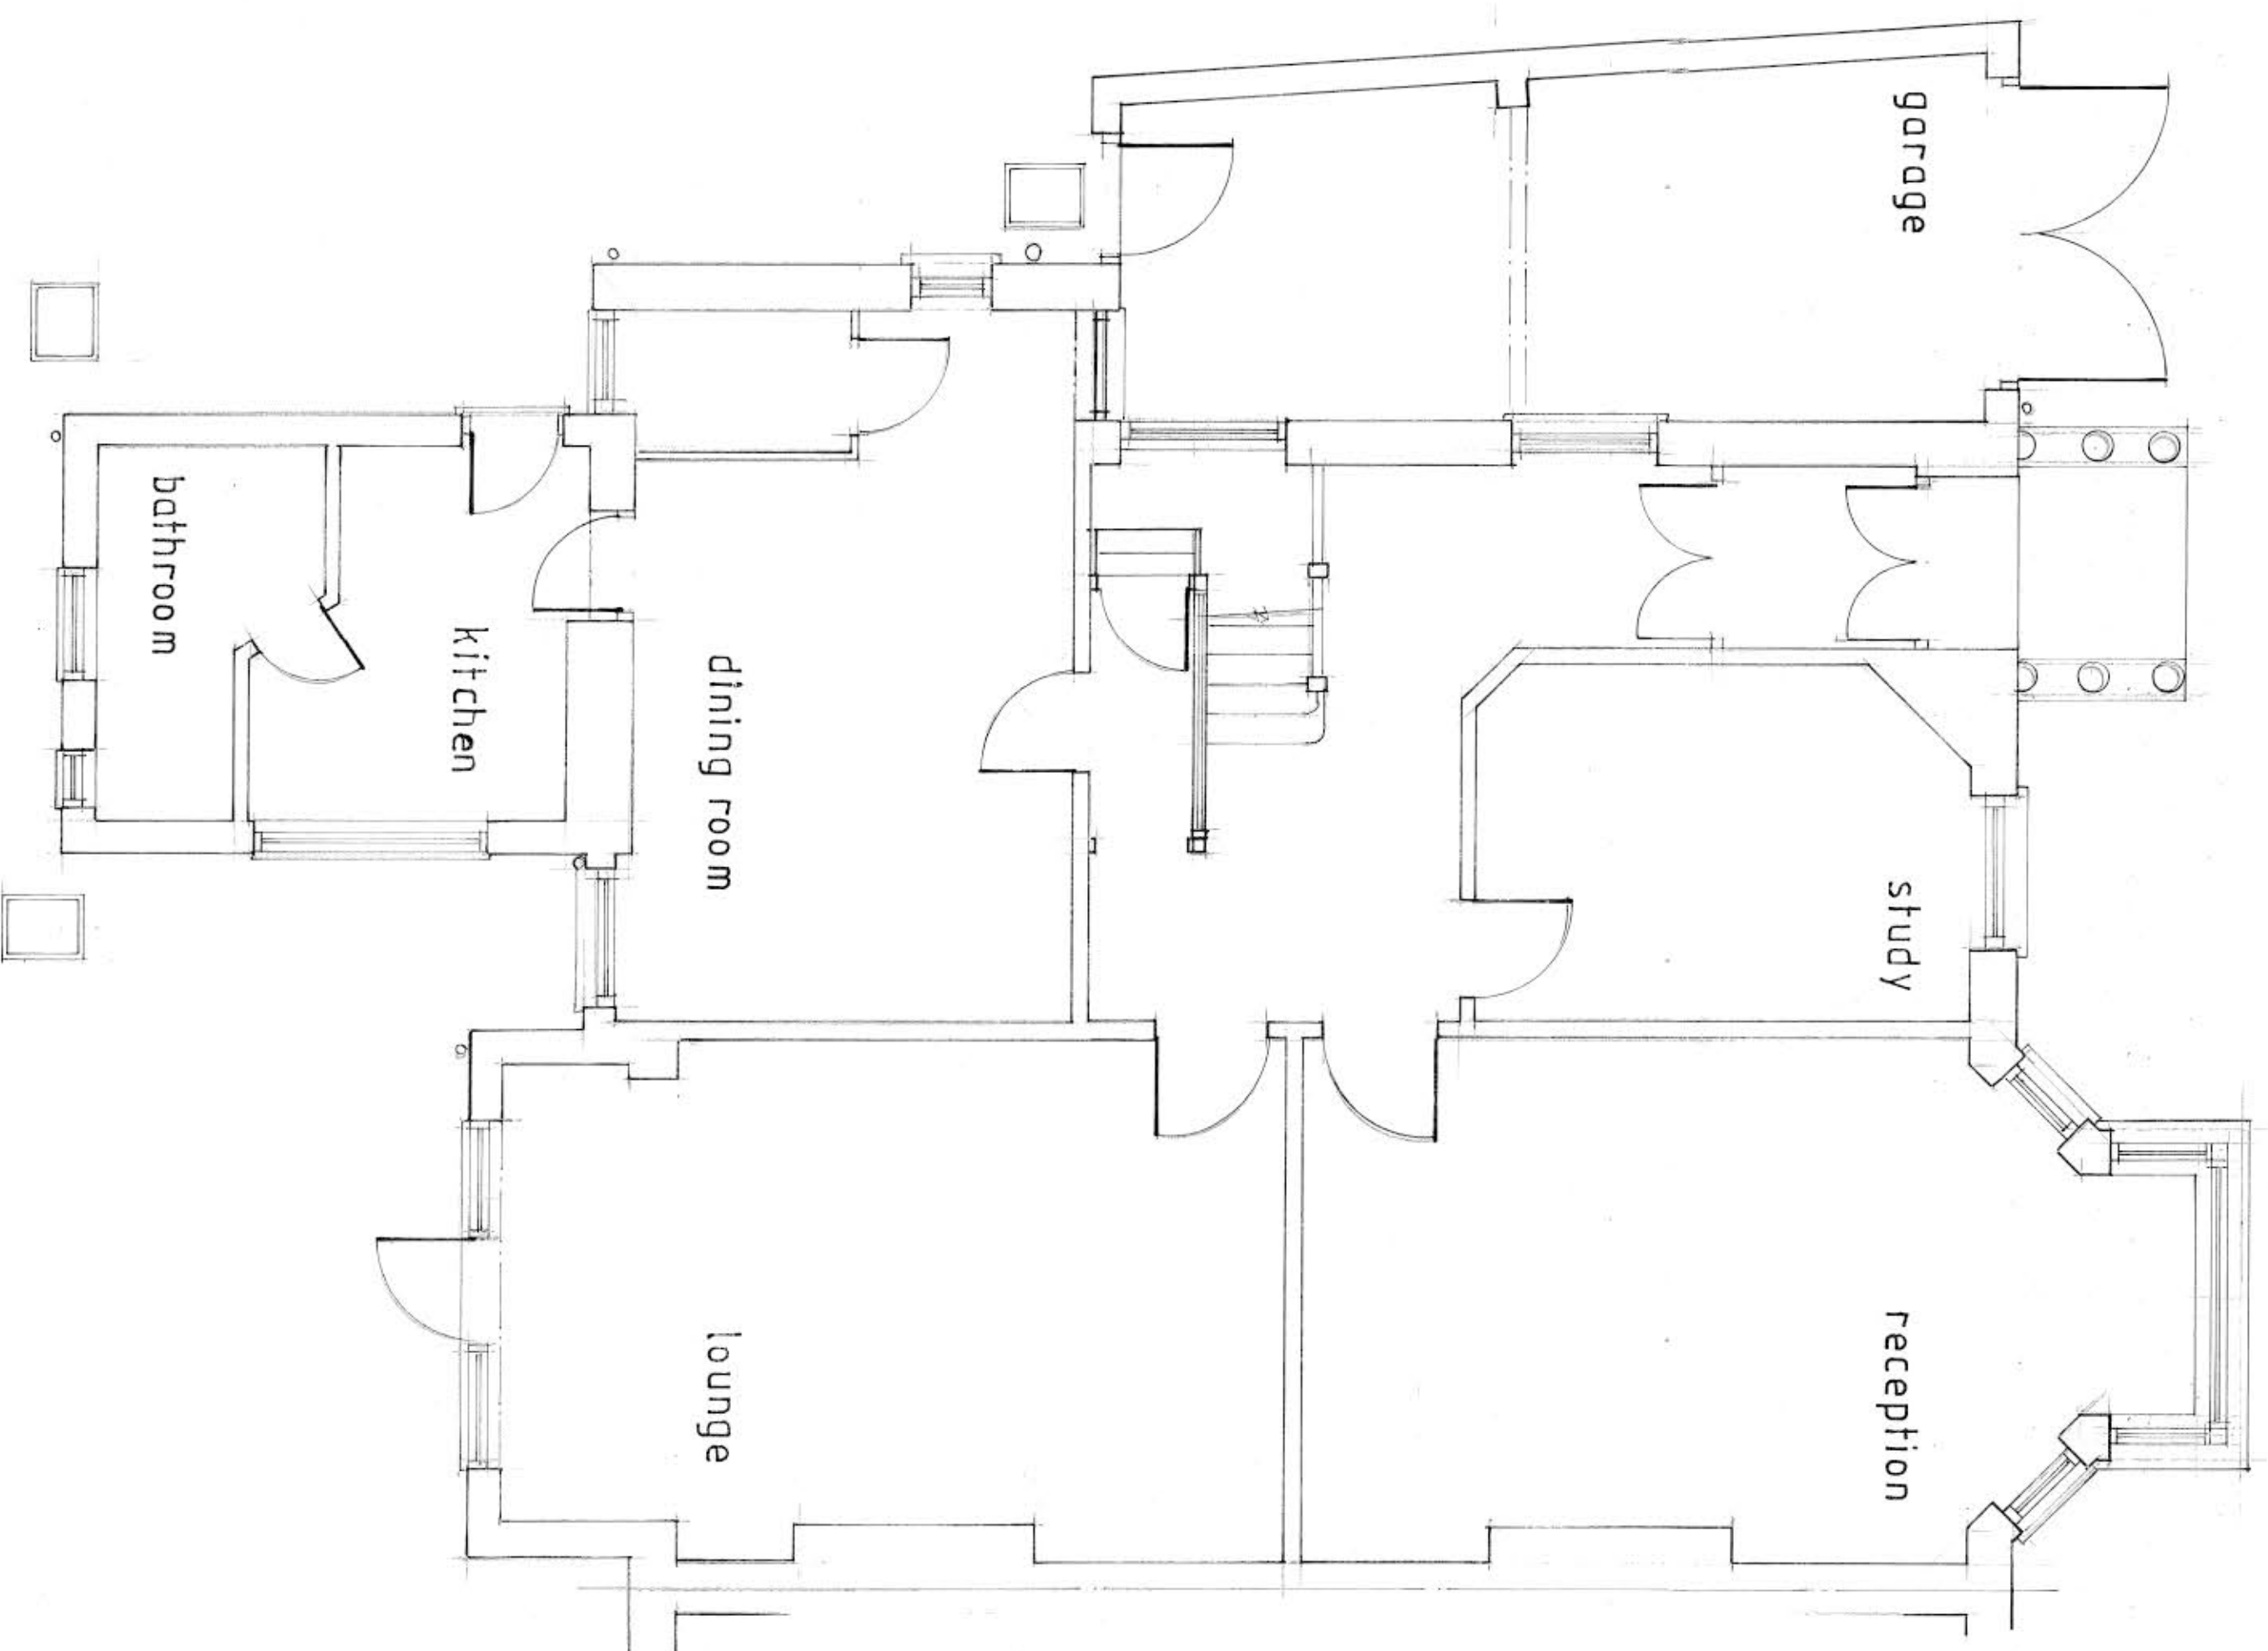


ground floor plan

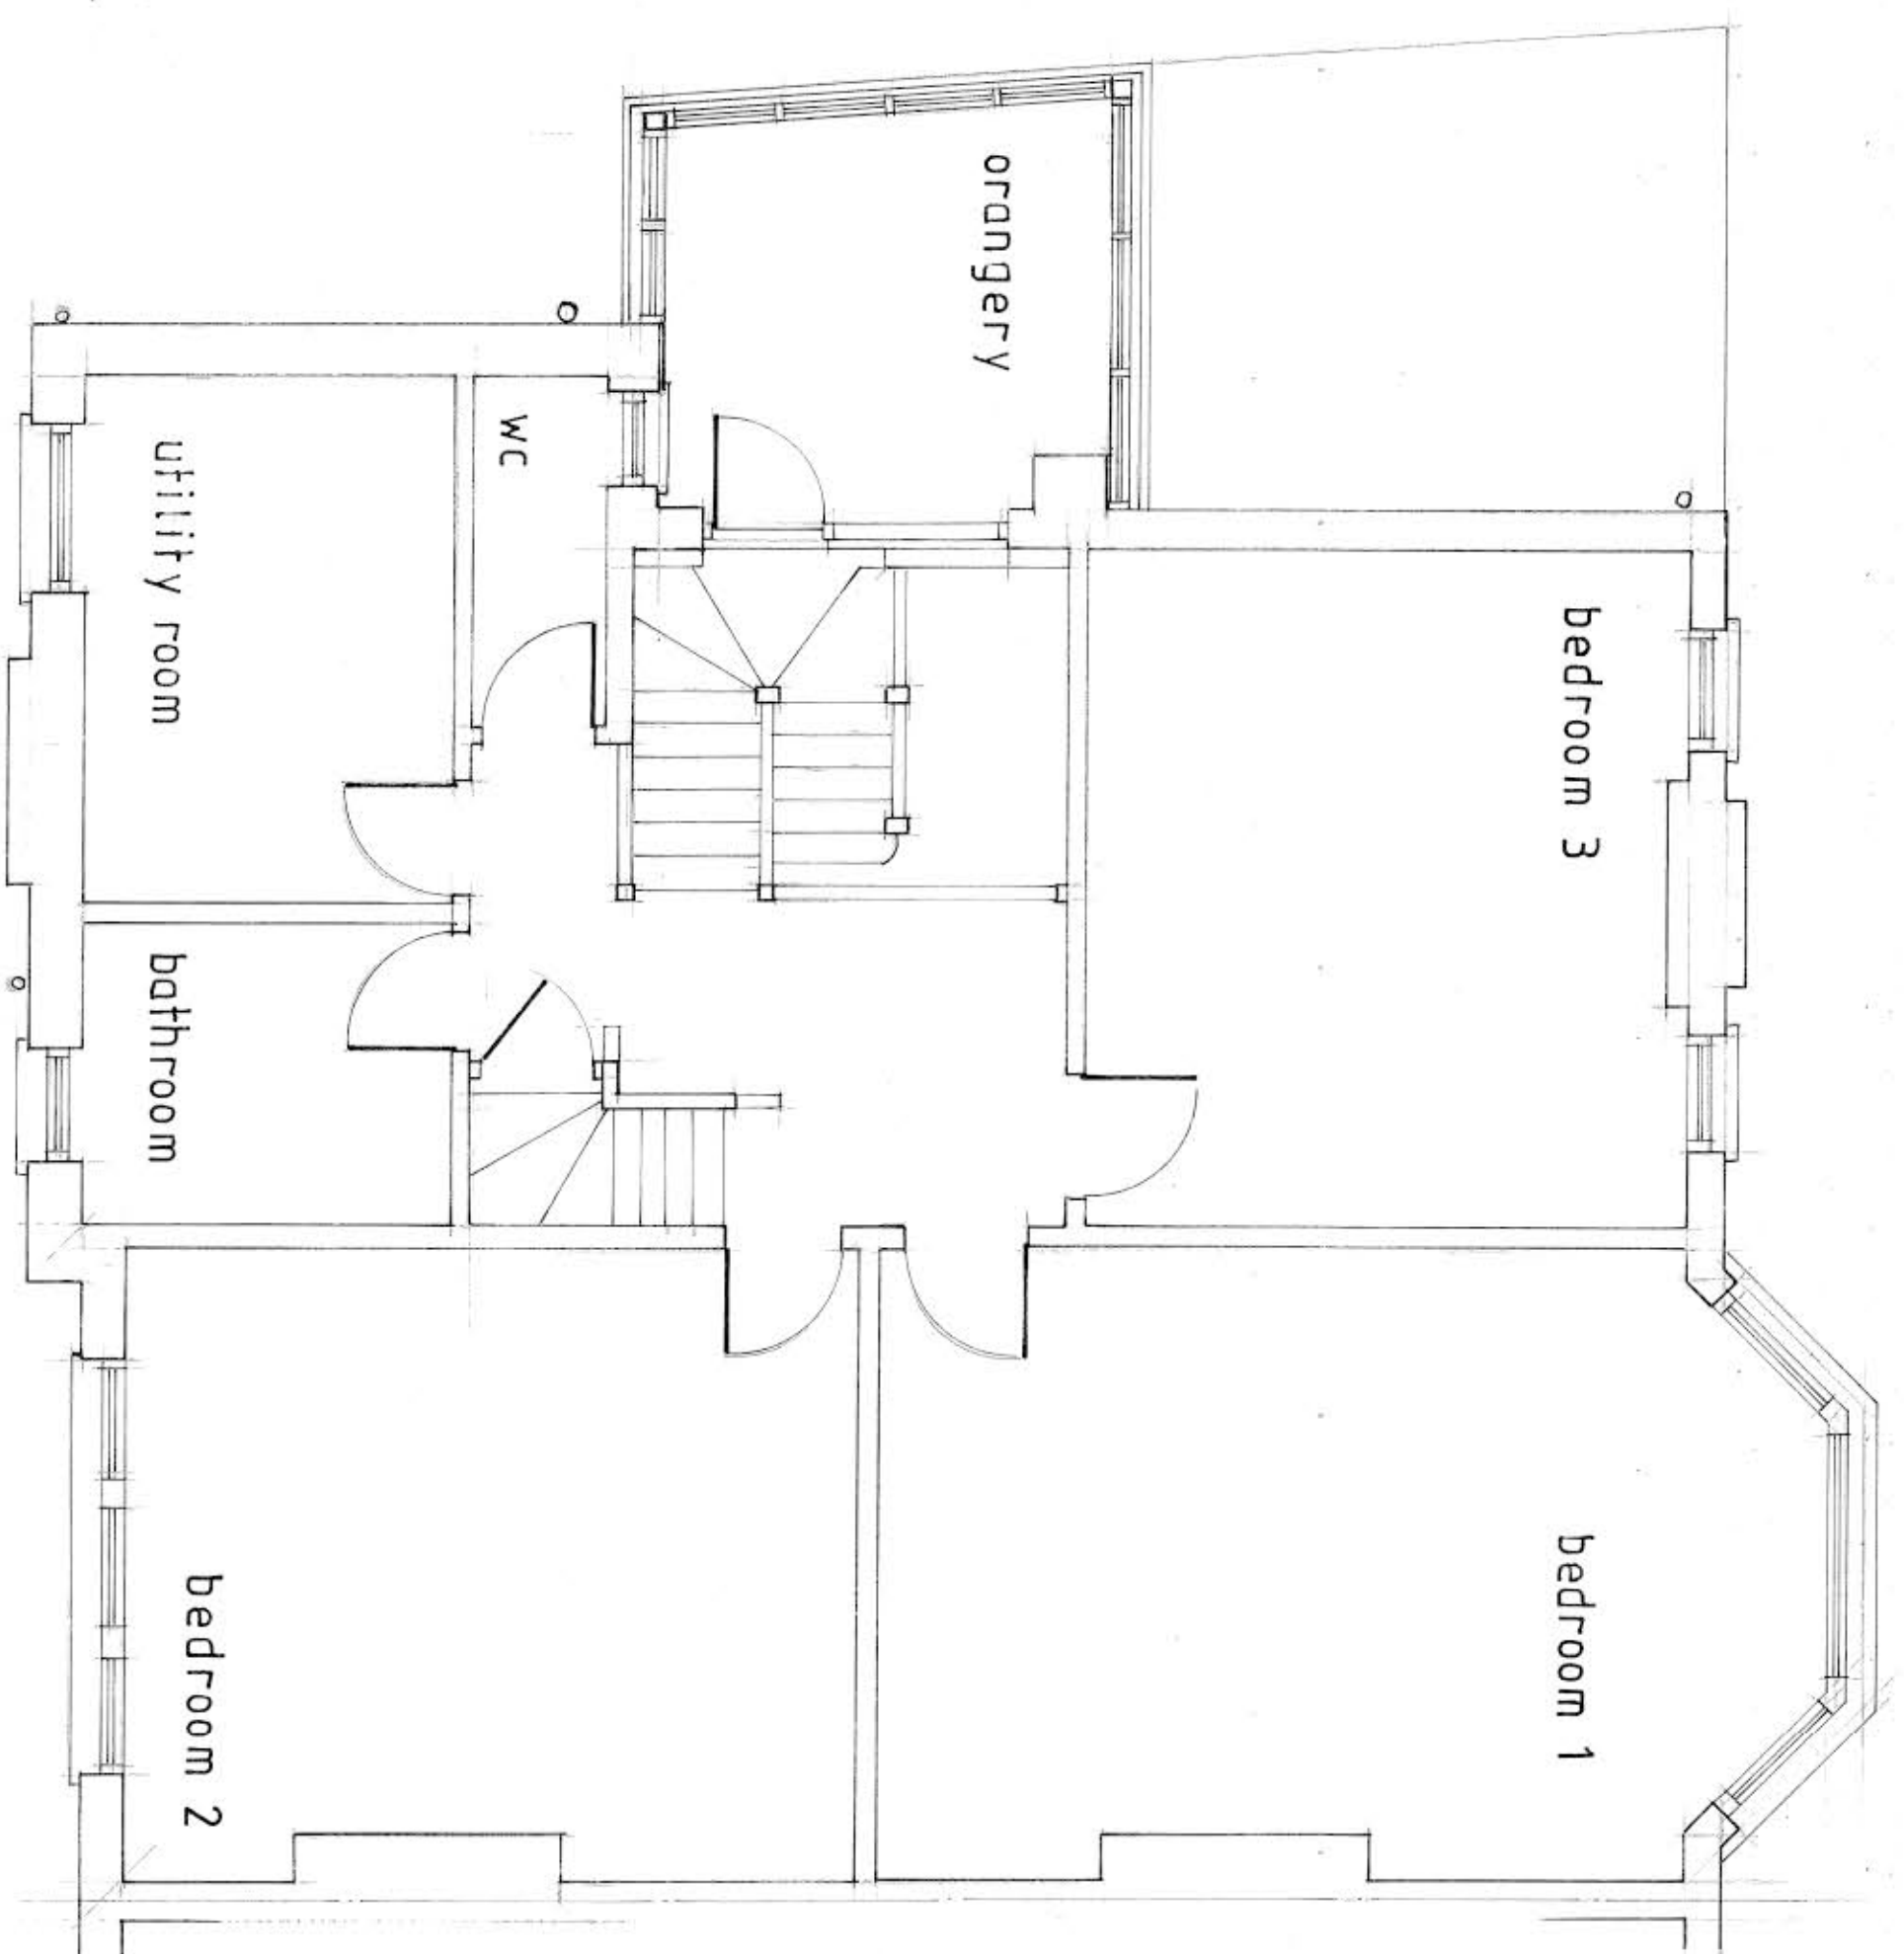

first floor plan

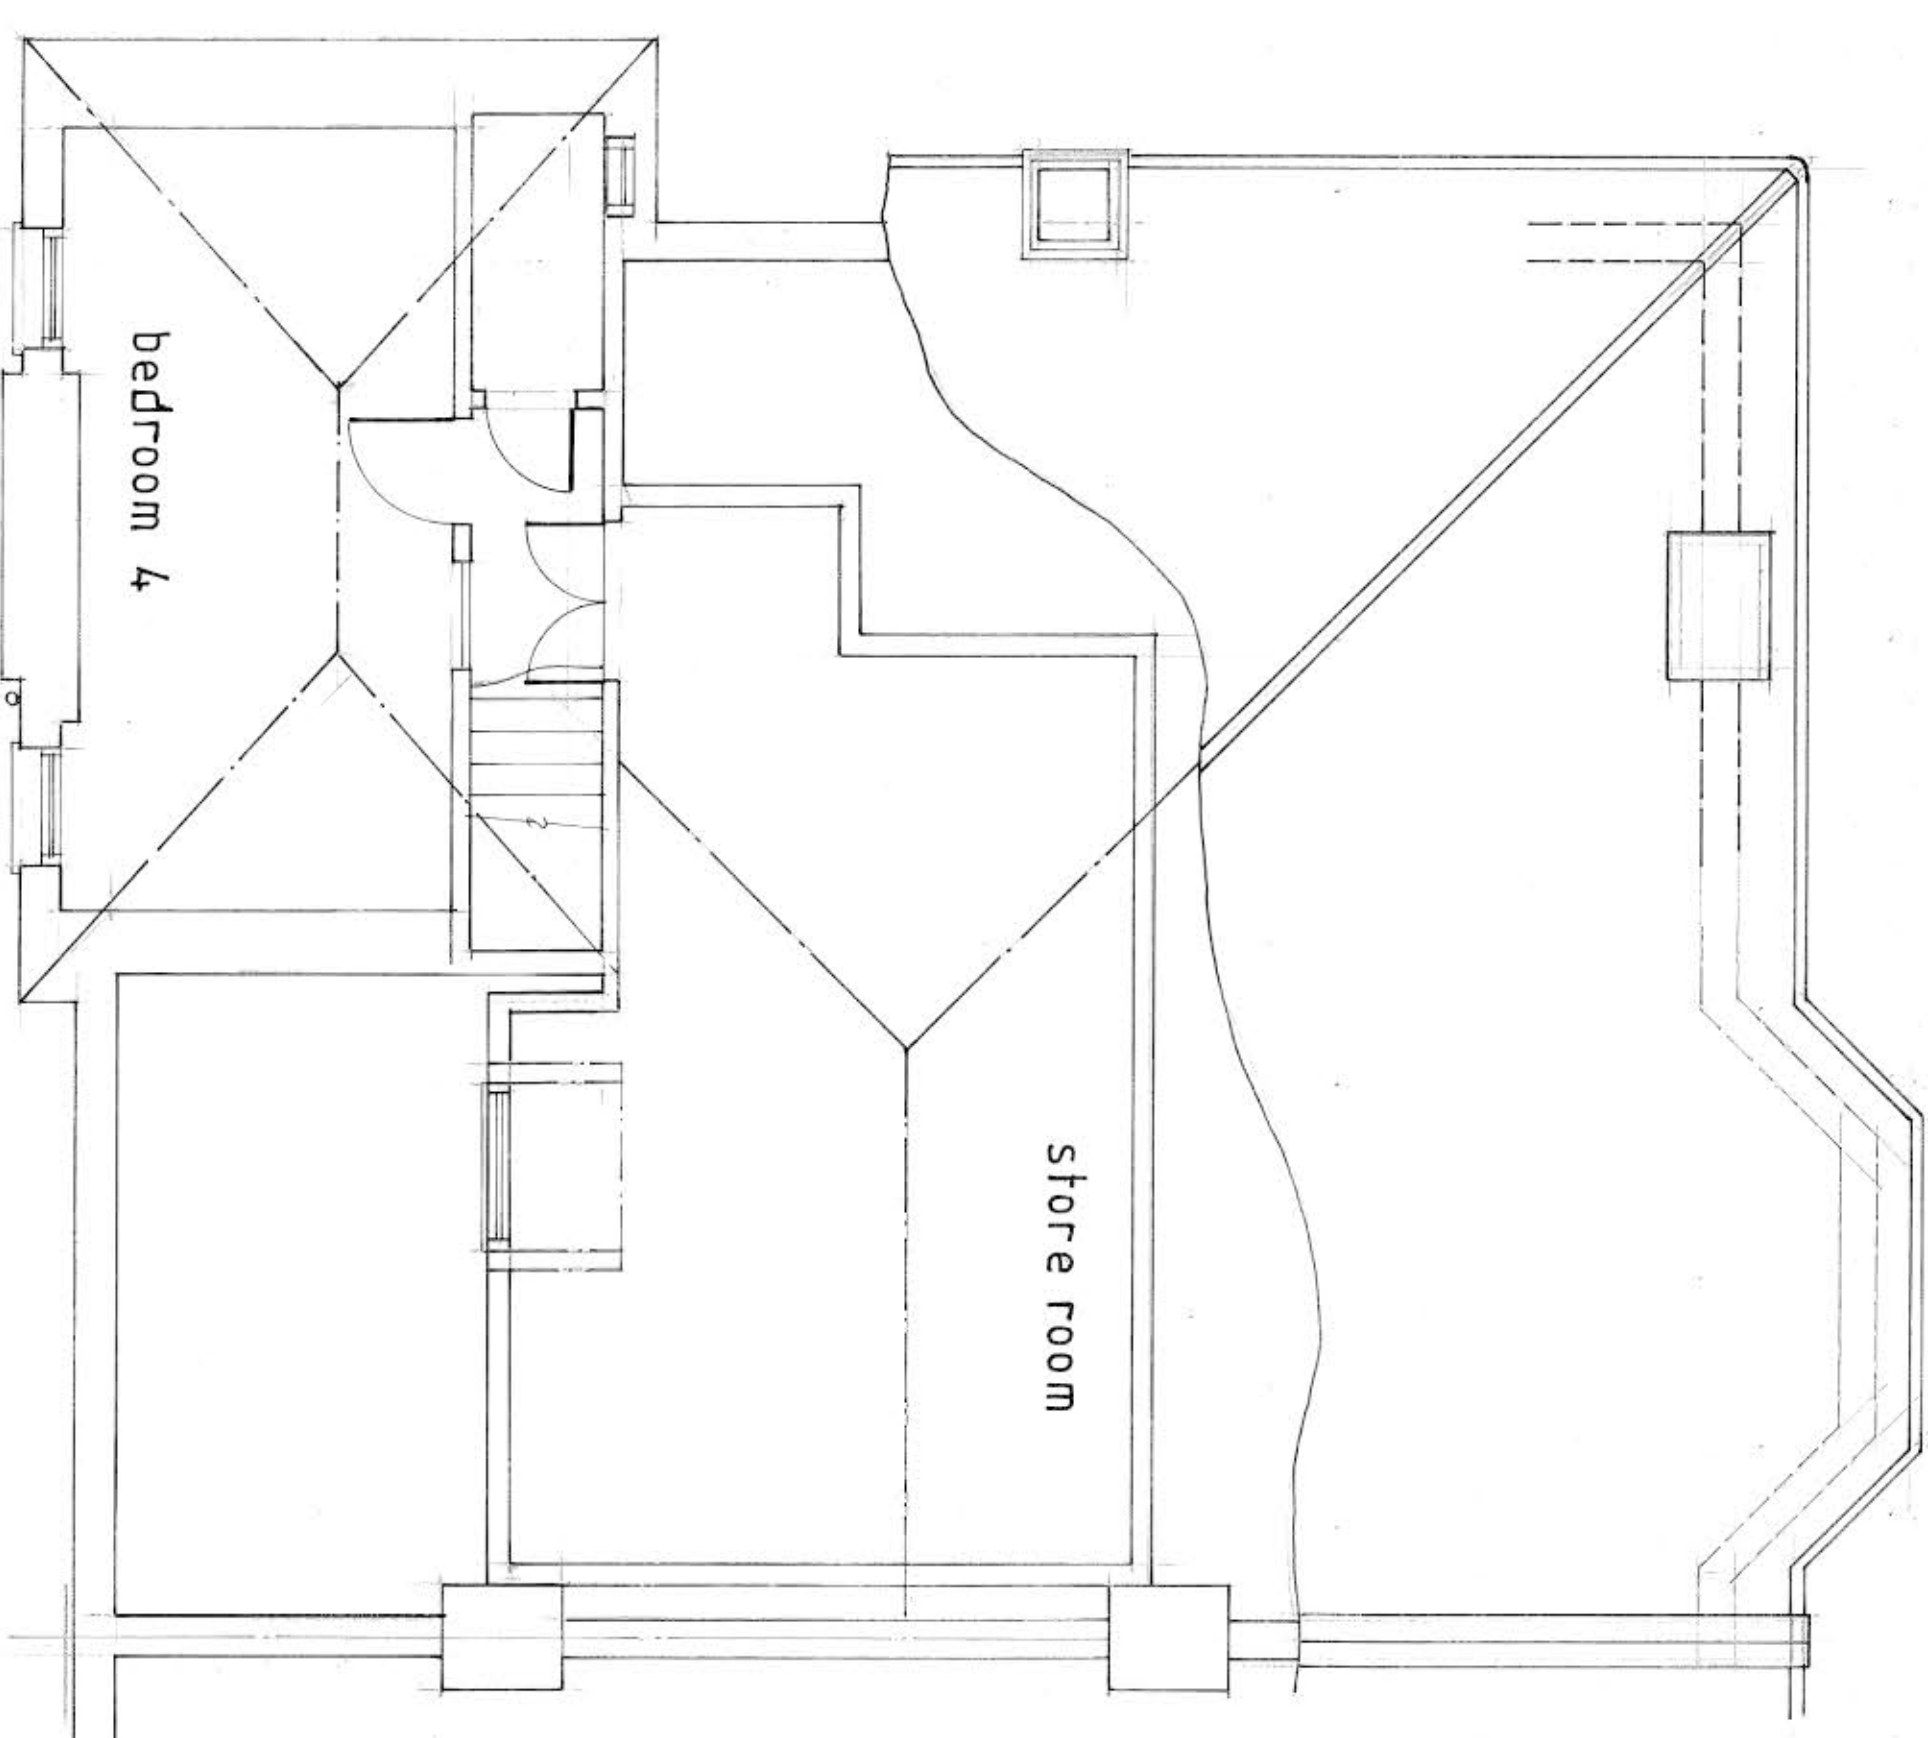

second floor plan

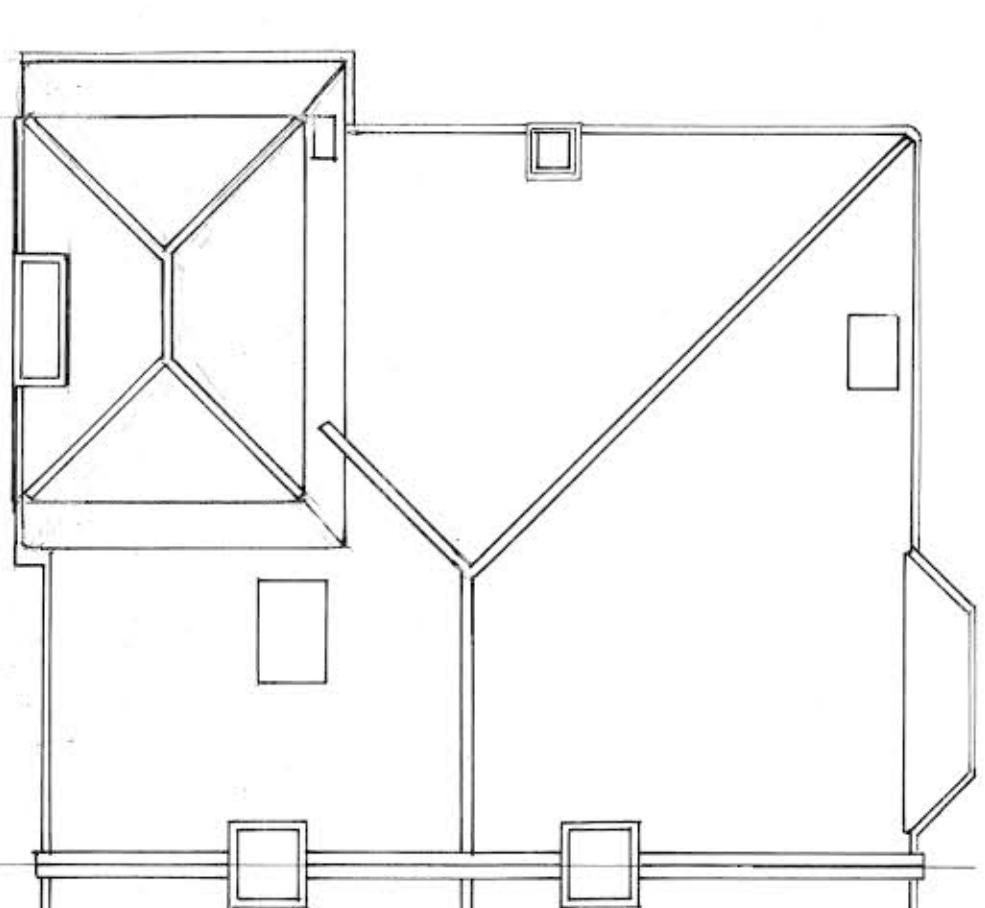

roof plan – 1:100 at B1

B	18/22	SITE DETAILS CHANGED	
A	17/1/22	GENERAL REVISIONS	
Rev	Date	Description	
PREMIER LOFTS			
Unit 10 Beaumont Gate Shenley Hill Radlett WD7 7AR			
Office - 01923 859 522 Mobile - 07831 371948			
Site			
MS. A. SAVVA 13/01/21			
23 ELMS AVENUE, LONDON N10 2TN			
Project			
EXTENSIONS AND ALTERATIONS TO			
THE DWELLINGHOUSE			
Drawing			
PLANS, ELEVATIONS AND DETAILS			
AS EXISTING			
Drawn	Date	Scale	
J. A.	Nov 2021	1:50 & 1:100 @ B1	
Drawing no	2021 - 39 - 1	Revision	B