



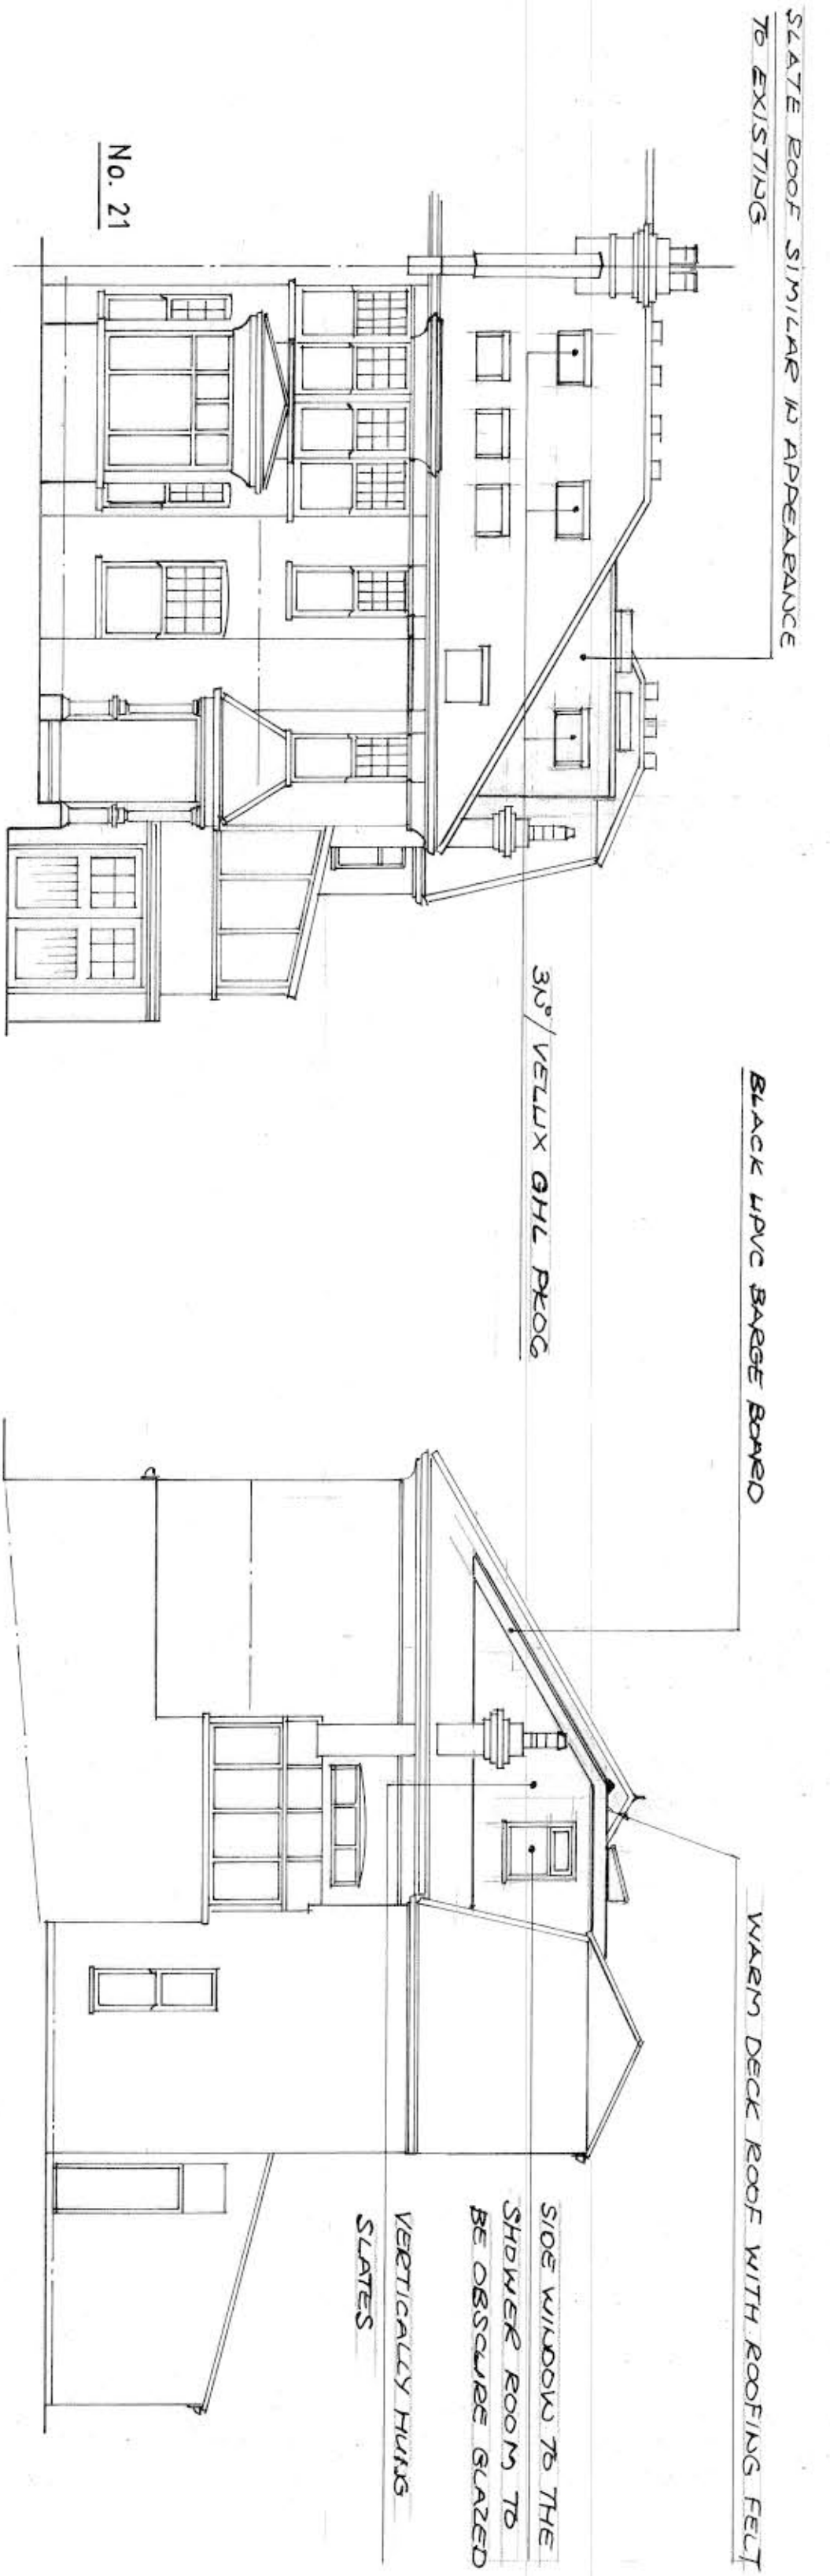

front elevation

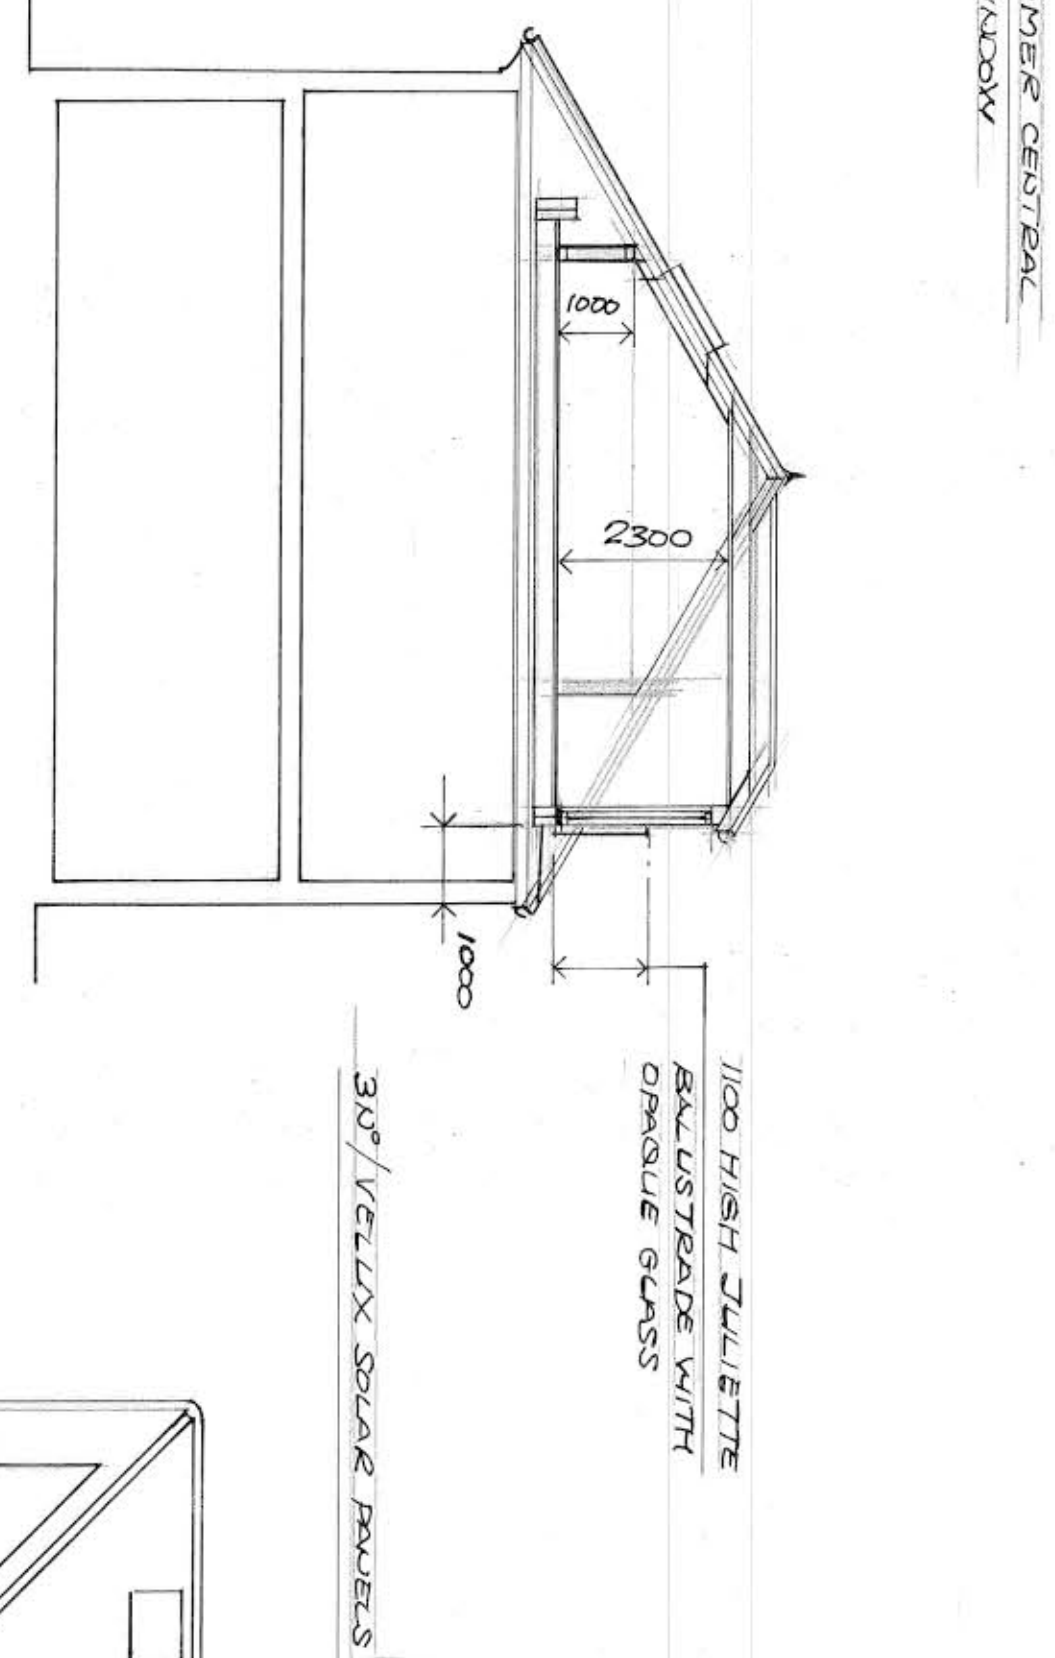

rear elevation






section 1 — 1

elevations and section — 1:100 at B1

scale bar — 1:100 at B1

scale bar — 1:50 at B1

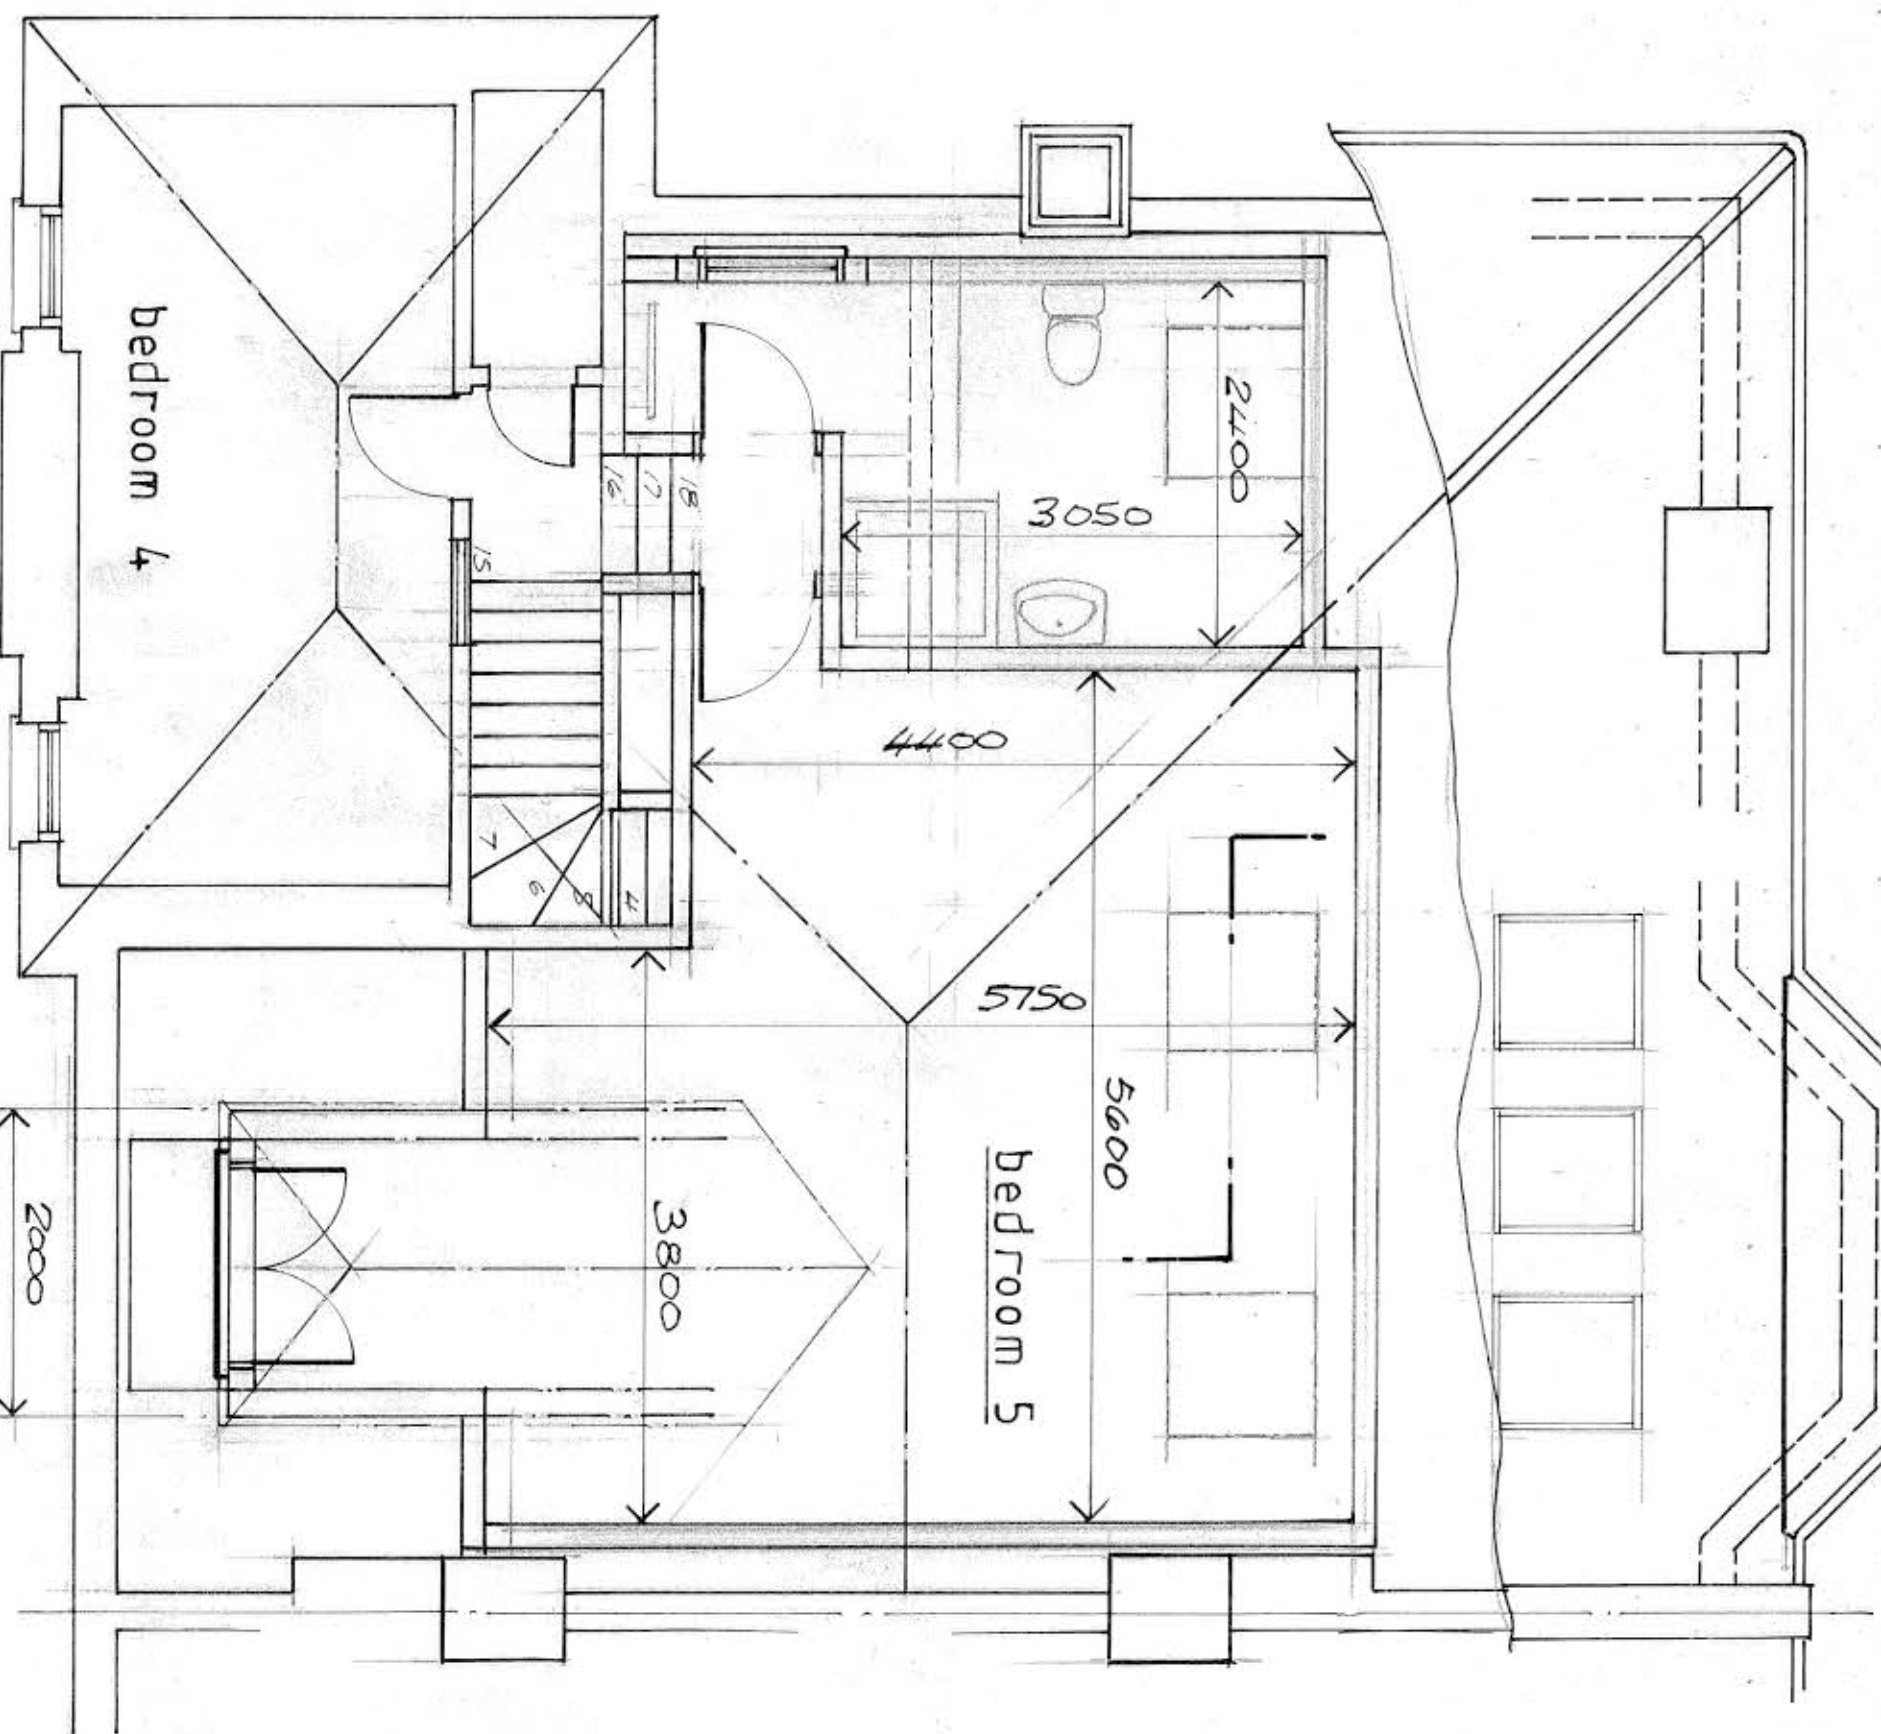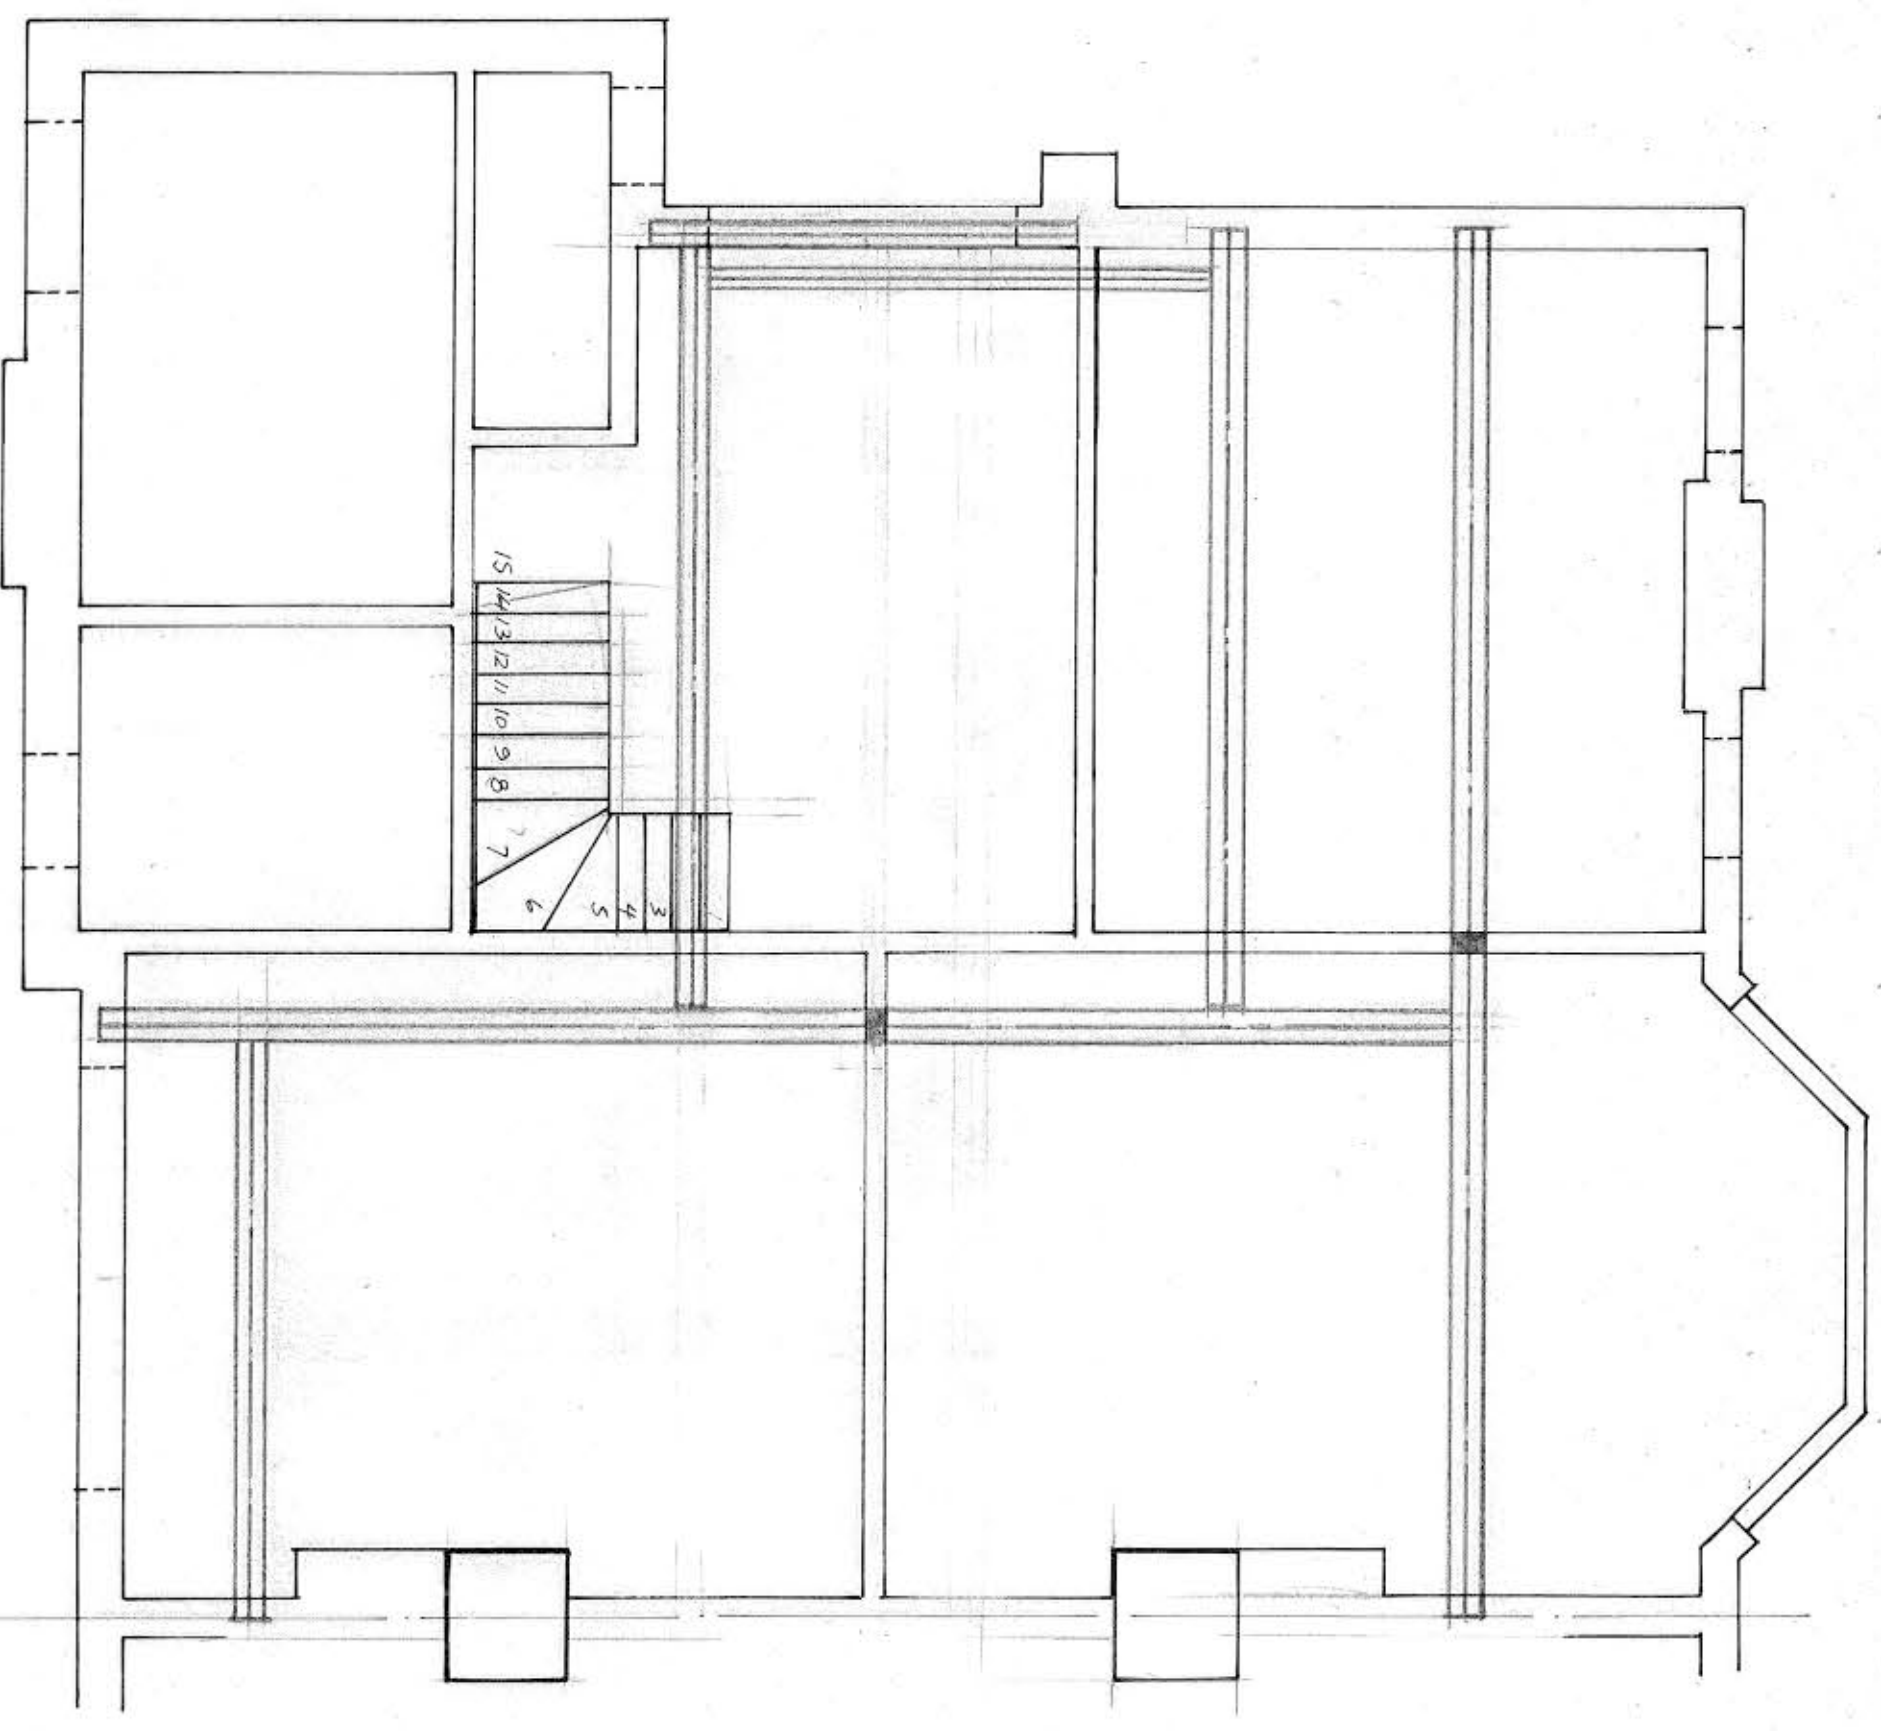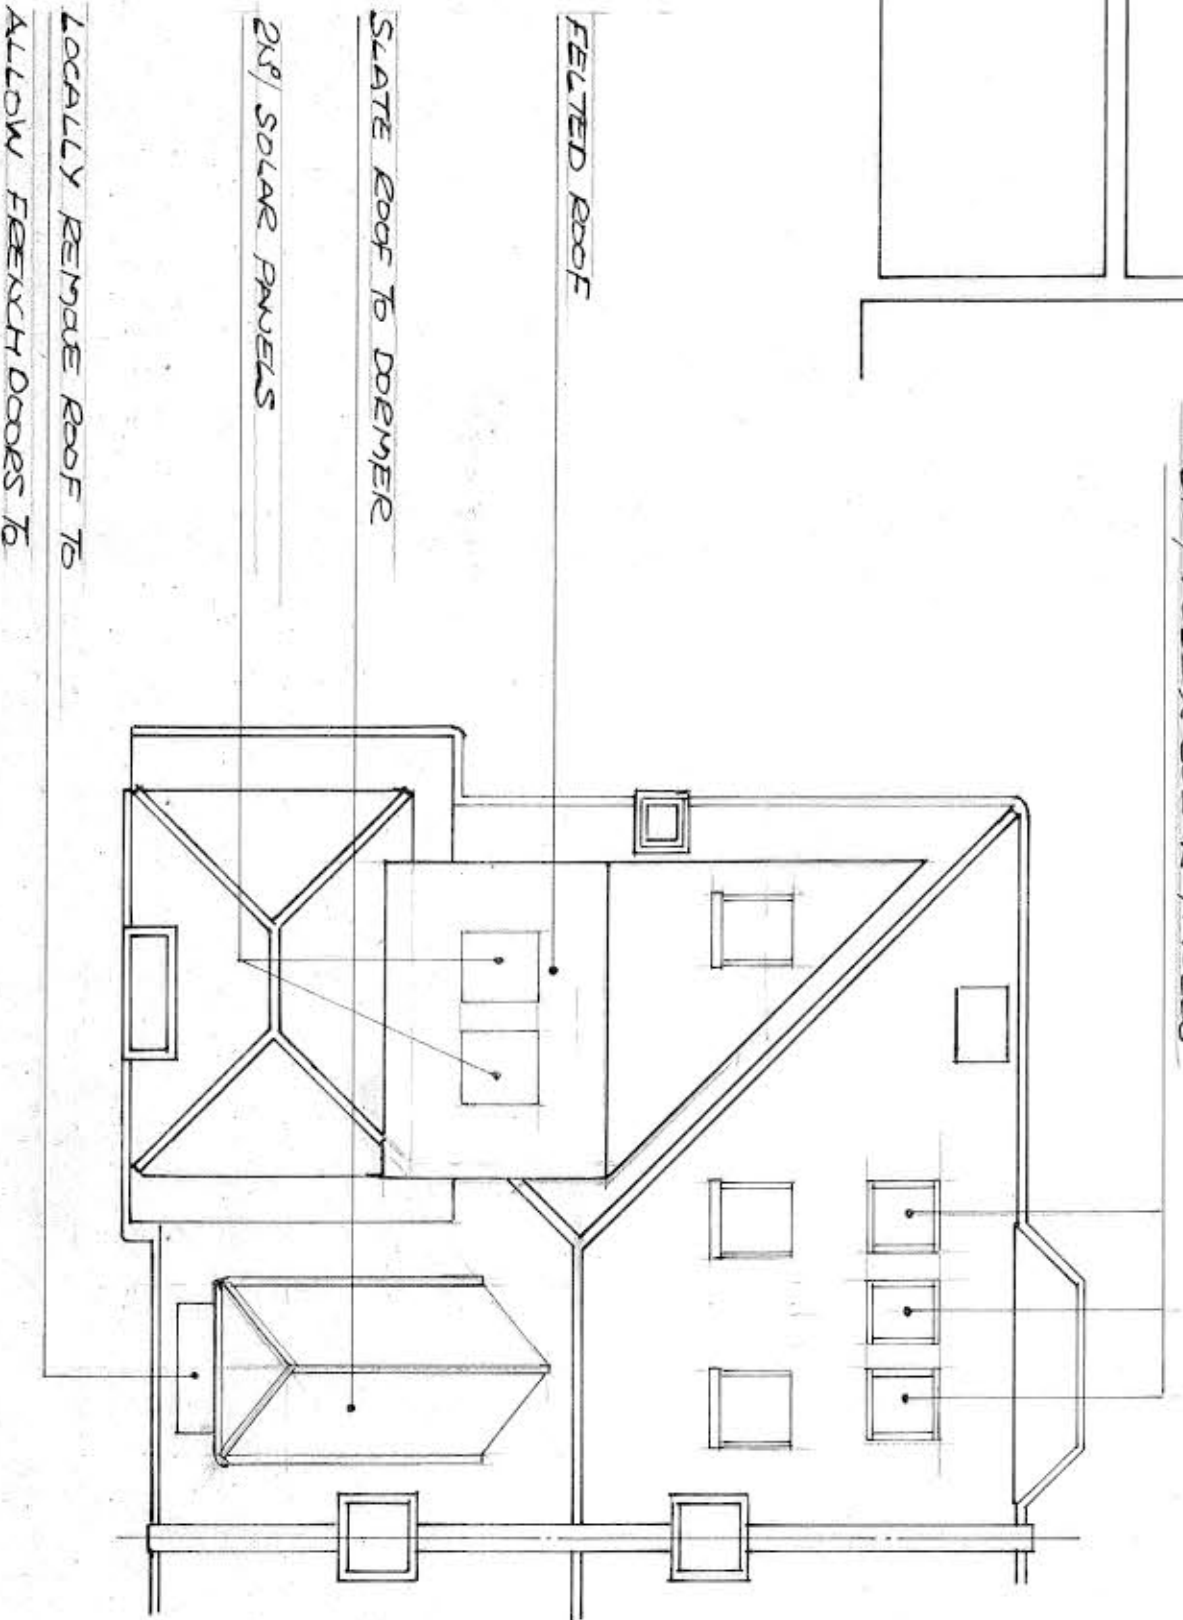

Rev	Date	Description
A	1/2/23	SITE DETAILS CHANGED
PREMIER LOFTS		
Unit 10 Beaumont Gate Shenley Hill Rodlett WD7 7AR		
Office - 01923 859 522 Mobile - 07831 371948		

Site

MS. A. SAVVA

23 ELMS AVENUE, LONDON N10 2NN

Project

EXTENSIONS AND ALTERATIONS TO

PROVIDE LOFT CONVERSION

Drawing

PLANS, ELEVATIONS AND DETAILS

AS PROPOSED

Drawn	Date	Scale
J.A.	24/02/23	1/50 & 1/100 @ B1
Drawing no	2023 - 03	Revision A