



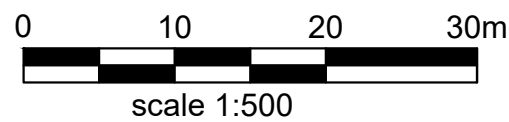

EXISTING SITE PLAN
scale 1:500

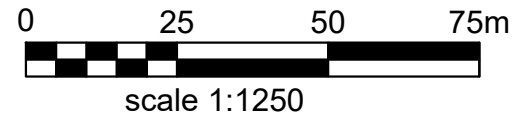


EXISTING LOCATION PLAN
scale 1:1250




- Notes
- 1- This drawing is prepared solely for design and planning submission purposes. It is not intended or suitable for either Building Regulations or Construction purposes and should not be used for such.
 - 2- All Dimensions are in millimeters.
 - 3- Dimensions are not to be scaled directly from drawings other than for Planning Purposes.
 - 4- All dimensions are to be checked on site and the Architect is to be informed of any discrepancies before construction commences.
 - 5- All references to drawings refer to current revision of that drawing.
 - 6- The Copyright of this drawing belongs to Archpl Ltd.

Rev.	Date	Revisions
PLANNING Loft Extension		
 ARCHITECTURAL DESIGN STUDIO 400 West Green Road, West Green, London, N15 3PX Tel: 07842410527 Web: www.archpl.co.uk		
Client	Mr. Albert Durici	
Project	39 Waldeck Rd, London N15 3EL	
Scale	1/100 @A3	Date 10/2022
Drawn By	EK	Checked By AEC
Project No.	Drawing No.	Revision
-	A100L	-
Drawing title Site and Location Plans		

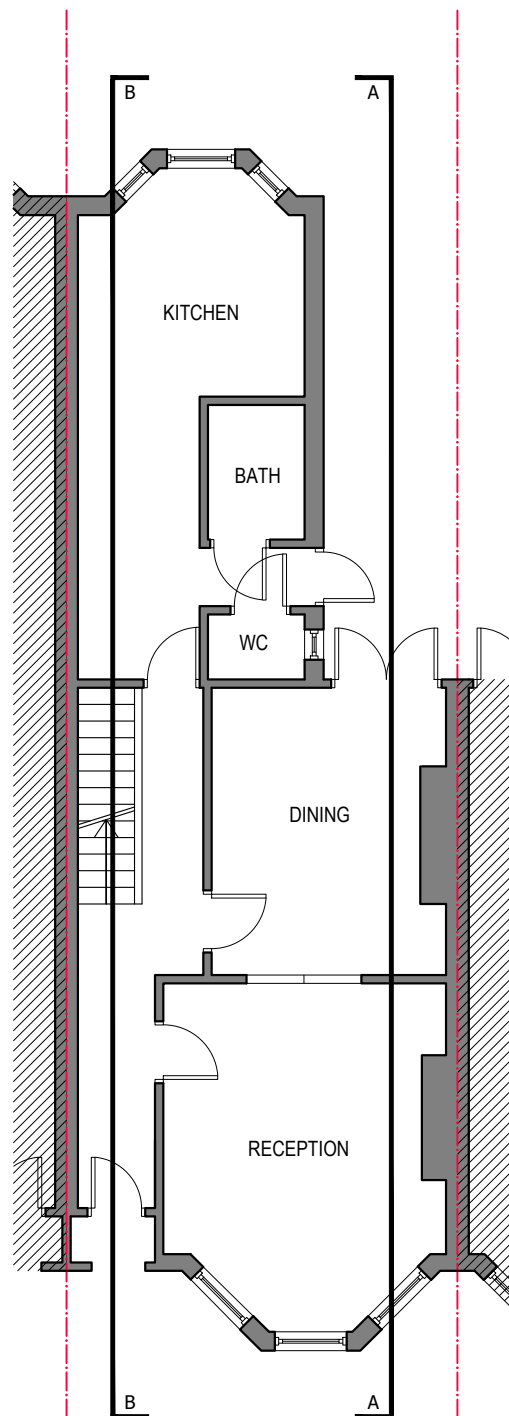

EXISTING GROUND FLOOR PLAN
scale 1:100

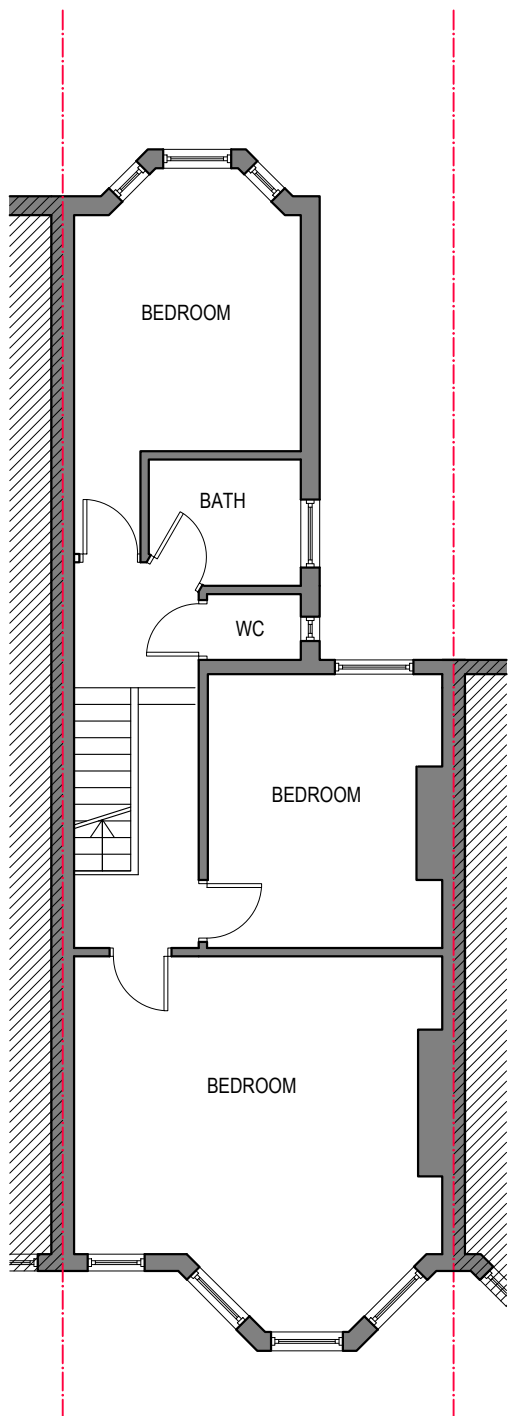

EXISTING FIRST FLOOR PLAN
scale 1:100

WALLS / CEILINGS LEGEND:

EXISTING WALLS / CEILINGS

PROPOSED WALLS / CEILINGS

WALLS / PARTITION TO BE REMOVED


LINES / HATCHES LEGEND:

REMOVING INTERVENTIONS

PROPOSED INTERVENTIONS


NEIGHBOURING PROPERTIES

AREAS WHICH ARE NOT SUBJECT OF THE CURRENT APPLICATION

 


- Notes
- 1- This drawing is prepared solely for design and planning submission purposes. It is not intended or suitable for either Building Regulations or Construction purposes and should not be used for such.
 - 2- All Dimensions are in millimeters.
 - 3- Dimensions are not to be scaled directly from drawings other than for Planning Purposes.
 - 4- All dimensions are to be checked on site and the Architect is to be informed of any discrepancies before construction commences.
 - 5- All references to drawings refer to current revision of that drawing.
 - 6- The Copyright of this drawing belongs to Archpl Ltd.

Rev.	Date	Revisions
PLANNING		
ARCH ARCHITECTURAL DESIGN STUDIO 400 West Green Road, West Green, London, N15 3PX Tel: 07842410527 Web: www.archpl.co.uk		
Client Mr. Albert Durici		
Project 39 Waldeck Rd, London N15 3EL		
Scale	1/100 @A3	Date 10/2022
Drawn By	EK	Checked By AEC
Project No.	Drawing No.	Revision
-	A101L	-
Drawing title Existing Floor Plans		

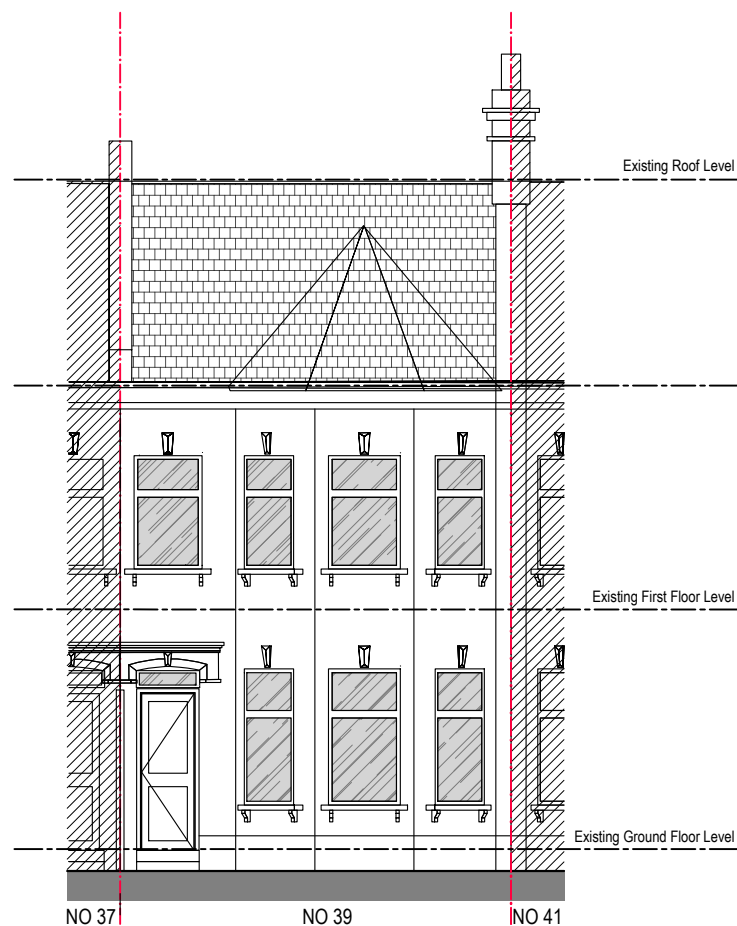


EXISTING FRONT ELEVATION
scale 1:100

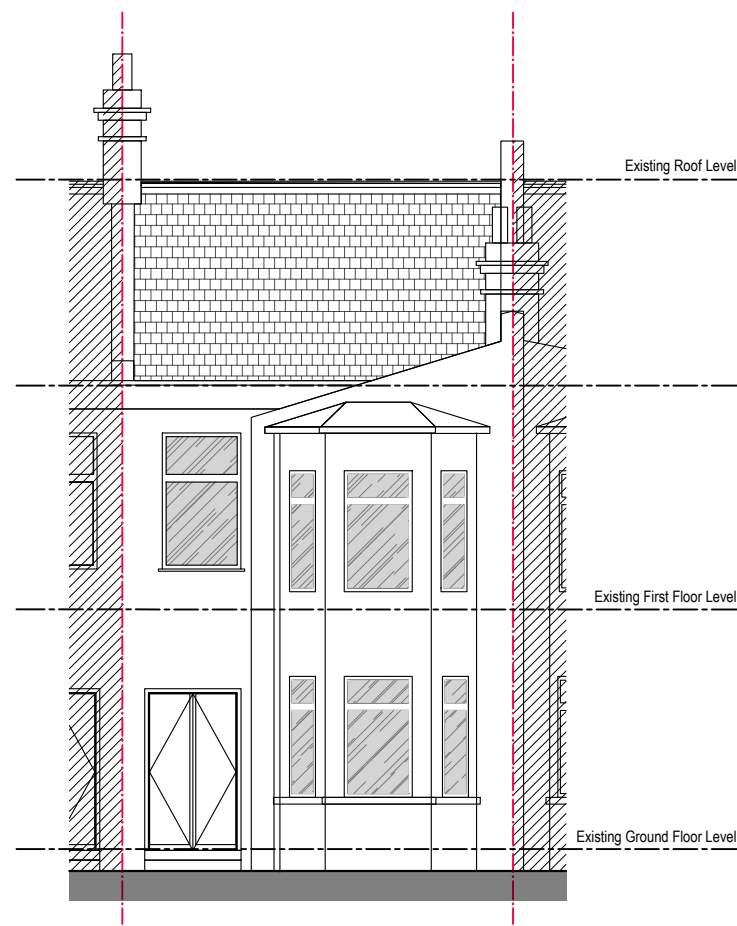

EXISTING REAR ELEVATION
scale 1:100


WALLS / CEILINGS LEGEND:
EXISTING WALLS / CEILINGS
PROPOSED WALLS / CEILINGS
WALLS / PARTITION TO BE REMOVED

LINES / HATCHES LEGEND:
REMOVING INTERVENTIONS
PROPOSED INTERVENTIONS
NEIGHBOURING PROPERTIES
AREAS WHICH ARE NOT SUBJECT OF THE CURRENT APPLICATION

 

- Notes
- 1- This drawing is prepared solely for design and planning submission purposes. It is not intended or suitable for either Building Regulations or Construction purposes and should not be used for such.
 - 2- All Dimensions are in millimeters.
 - 3- Dimensions are not to be scaled directly from drawings other than for Planning Purposes.
 - 4- All dimensions are to be checked on site and the Architect is to be informed of any discrepancies before construction commences.
 - 5- All references to drawings refer to current revision of that drawing.
 - 6- The Copyright of this drawing belongs to Archpl Ltd.


Rev.	Date	Revisions
PLANNING		
 ARCH ARCHITECTURAL DESIGN STUDIO 400 West Green Road, West Green, London, N15 3PX Tel: 07842410527 Web: www.archpl.co.uk		
Client	Mr. Albert Durici	
Project	39 Waldeck Rd, London N15 3EL	
Scale	1/100 @A3	Date 10/2022
Drawn By	EK	Checked By AEC
Project No.	Drawing No.	Revision
-	A102L	-
Drawing title	Existing Elevations	

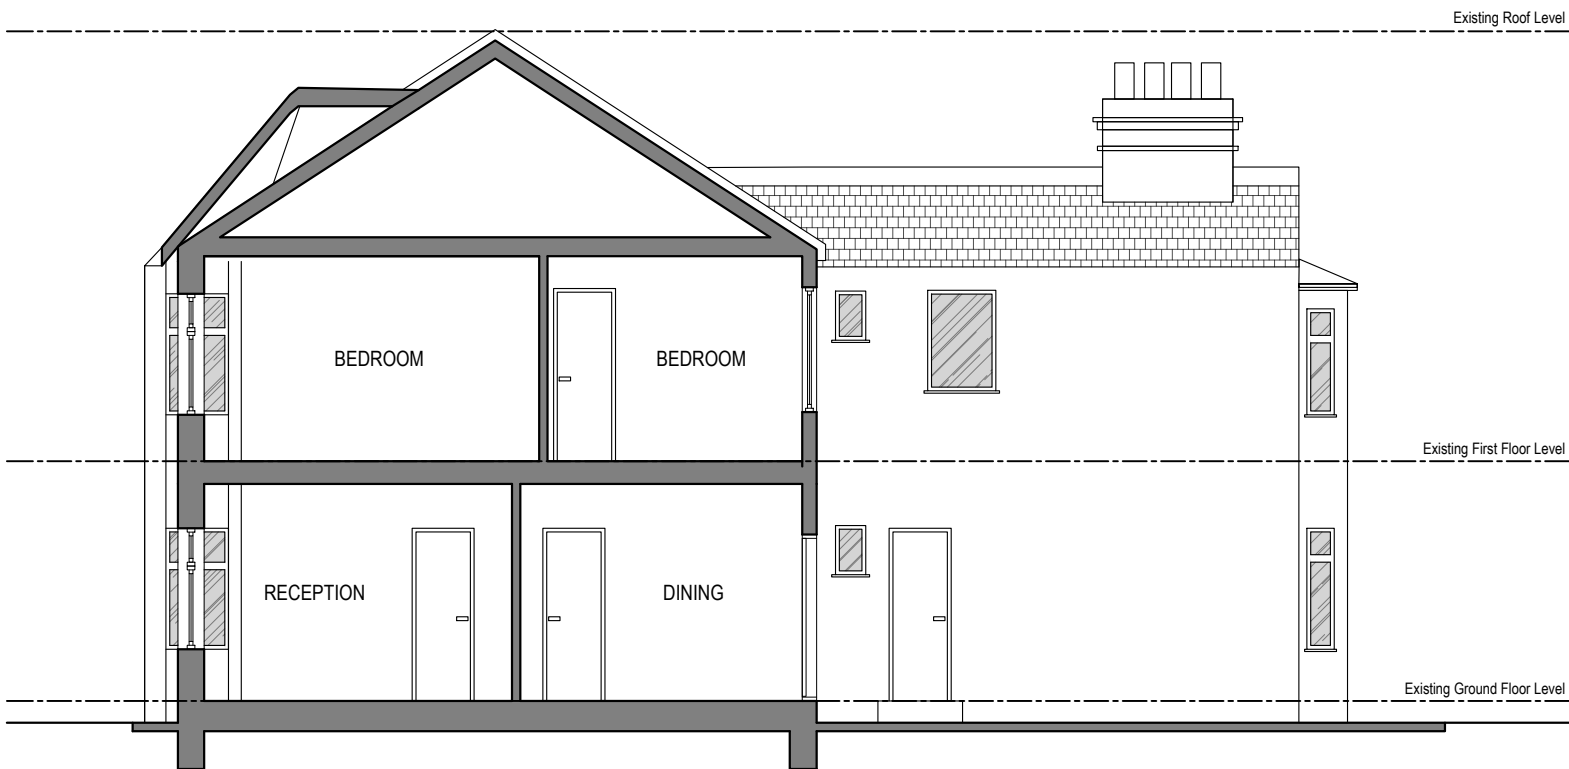


EXISTING A-A SECTION
scale 1:100

WALLS / CEILINGS LEGEND:
EXISTING WALLS / CEILINGS
PROPOSED WALLS / CEILINGS
WALLS / PARTITION TO BE REMOVED

LINES / HATCHES LEGEND:
REMOVING INTERVENTIONS
PROPOSED INTERVENTIONS
NEIGHBOURING PROPERTIES
AREAS WHICH ARE NOT SUBJECT OF THE CURRENT APPLICATION

 


Notes
1- This drawing is prepared solely for design and planning submission purposes. It is not intended or suitable for either Building Regulations or Construction purposes and should not be used for such.
2- All Dimensions are in millimeters.
3- Dimensions are not to be scaled directly from drawings other than for Planning Purposes.
4- All dimensions are to be checked on site and the Architect is to be informed of any discrepancies before construction commences.
5- All references to drawings refer to current revision of that drawing.
6- The Copyright of this drawing belongs to Archpl Ltd.

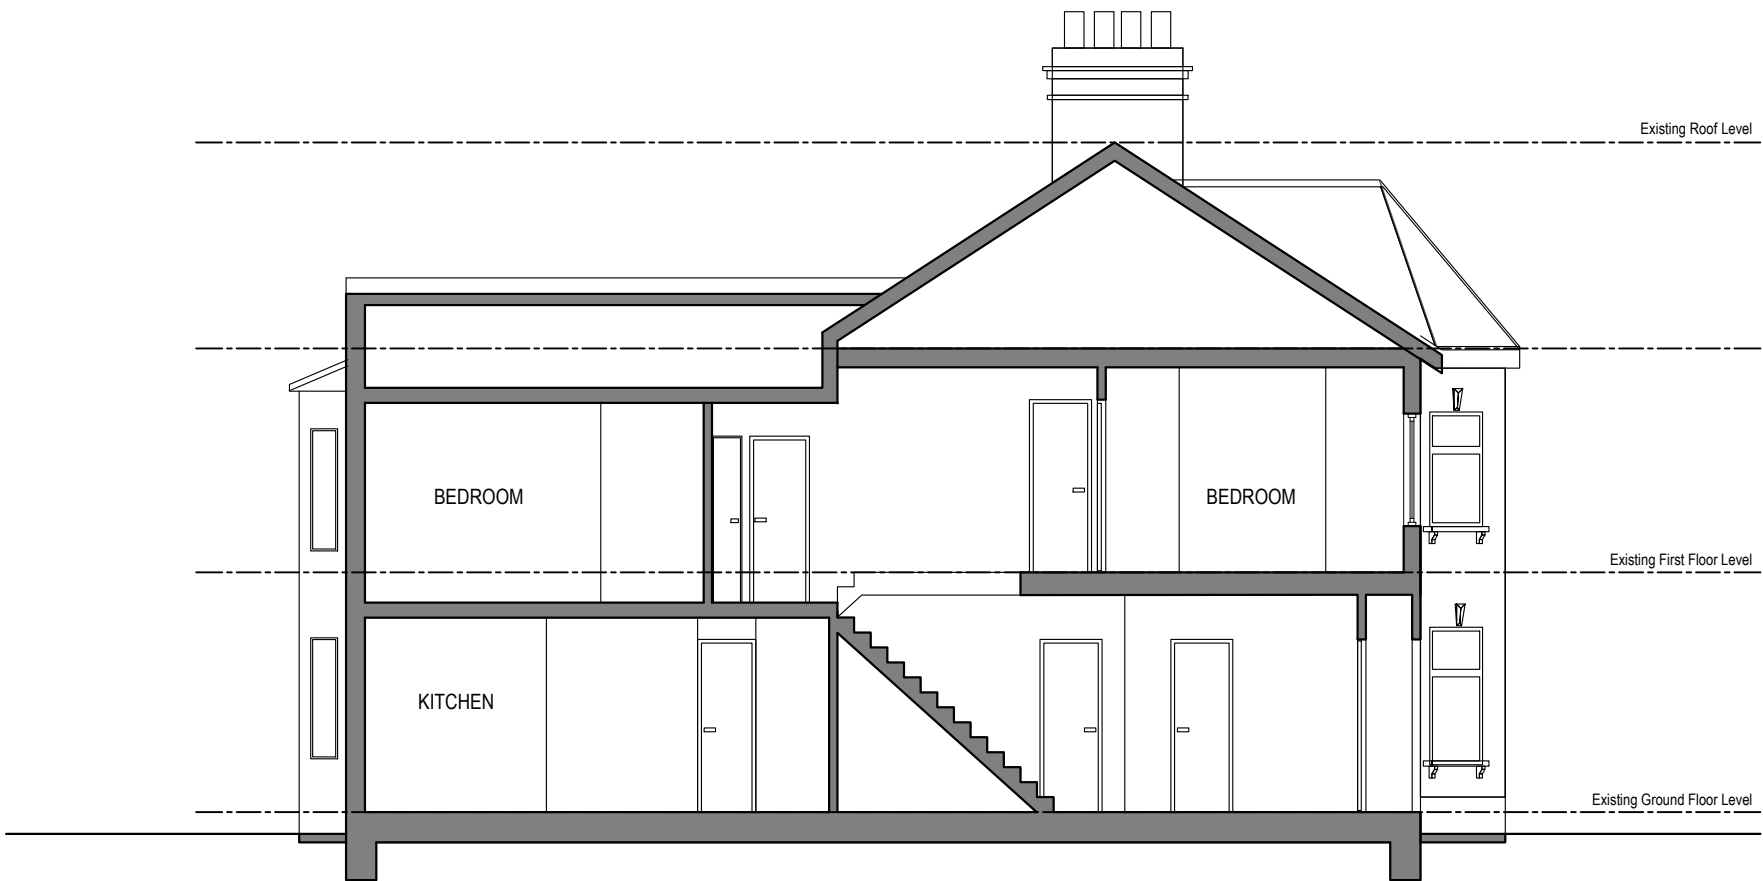


EXISTING B-B SECTION
scale 1:100


Rev.	Date	Revisions
PLANNING		
 ARCH ARCHITECTURAL DESIGN STUDIO 400 West Green Road, West Green, London, N15 3PX Tel: 07842410527 Web: www.archpl.co.uk		
Client	Mr. Albert Durici	
Project	39 Waldeck Rd, London N15 3EL	
Scale	1/100 @A3	Date 10/2022
Drawn By	EK	Checked By AEC
Project No.	Drawing No.	Revision
-	A103L	-
Drawing title Existing Sections		

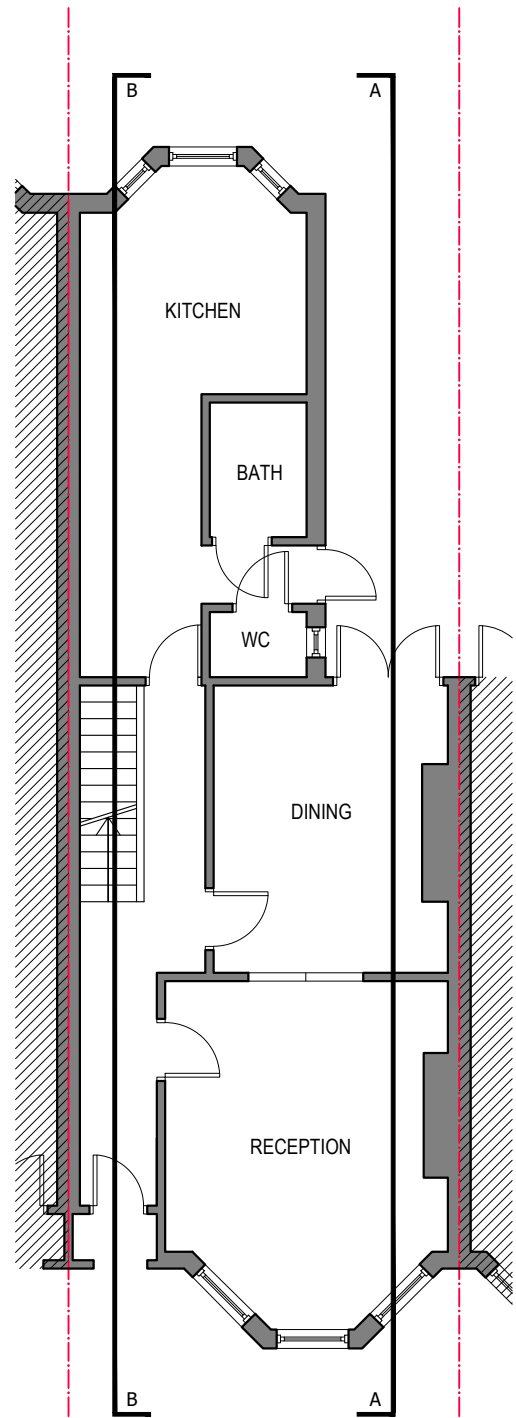


PROPOSED GROUND FLOOR PLAN
scale 1:100

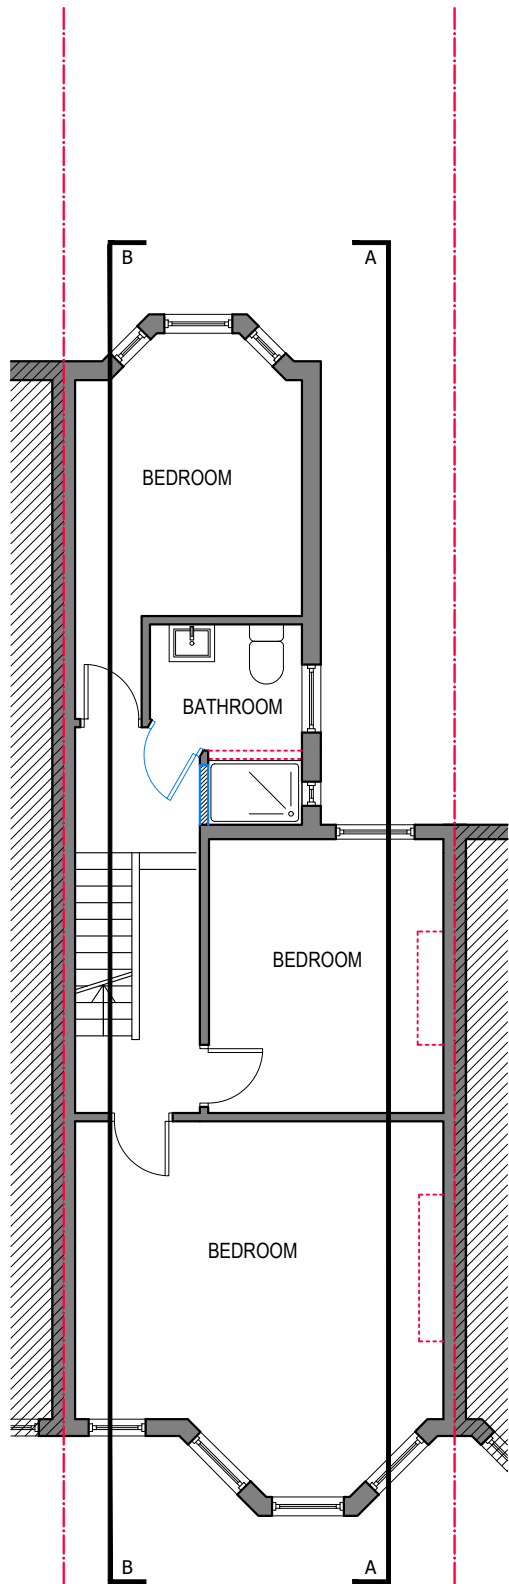

PROPOSED FIRST FLOOR PLAN
scale 1:100

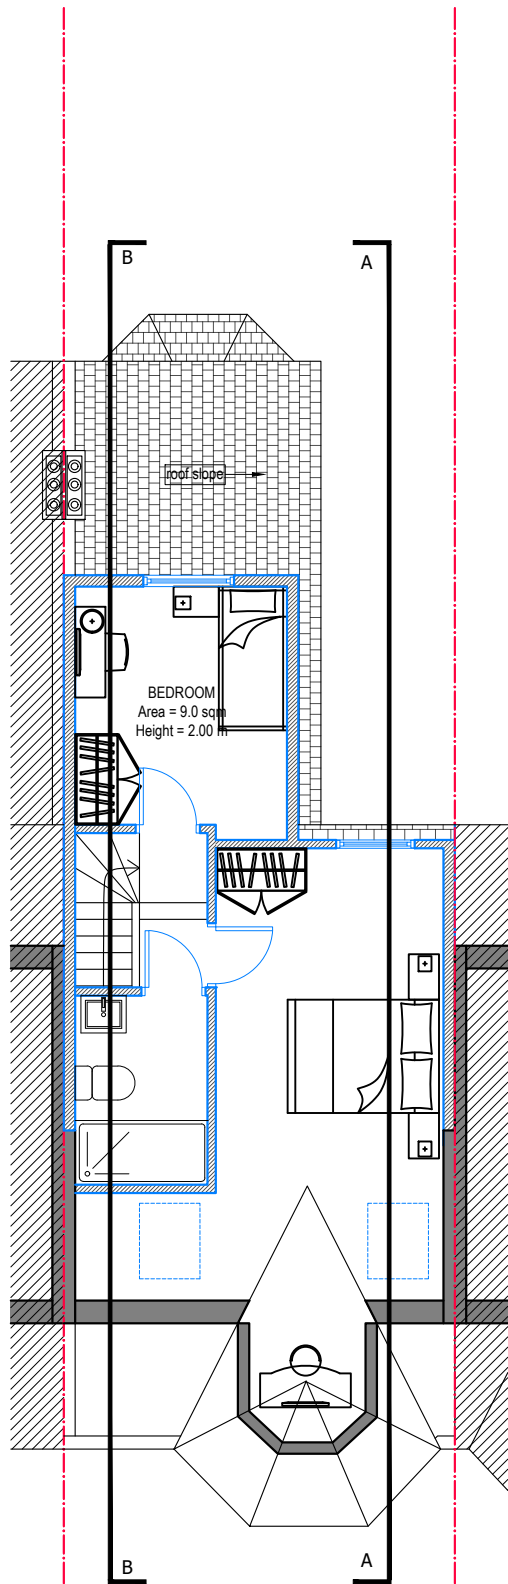


PROPOSED LOFT FLOOR PLAN
scale 1:100

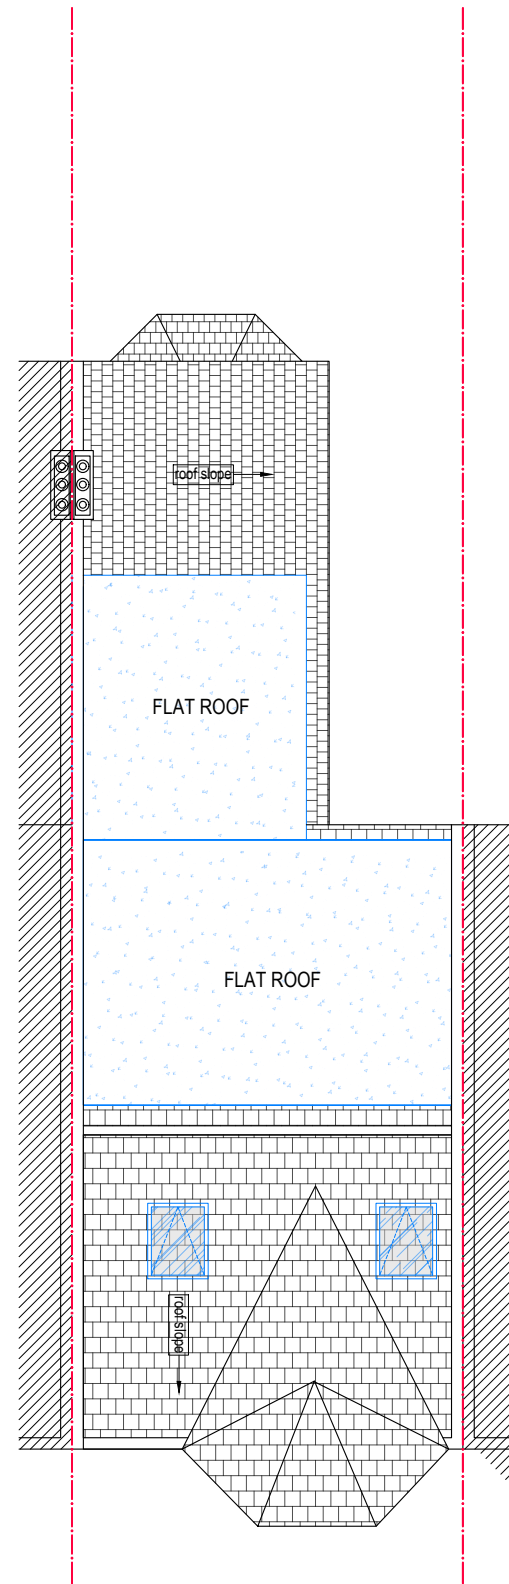

PROPOSED ROOF PLAN
scale 1:100


- WALLS / CEILINGS LEGEND:
- EXISTING WALLS / CEILINGS
 - PROPOSED WALLS / CEILINGS
 - WALLS / PARTITION TO BE REMOVED
- LINES / HATCHES LEGEND:
- REMOVING INTERVENTIONS
 - PROPOSED INTERVENTIONS
 - NEIGHBOURING PROPERTIES
 - AREAS WHICH ARE NOT SUBJECT OF THE CURRENT APPLICATION

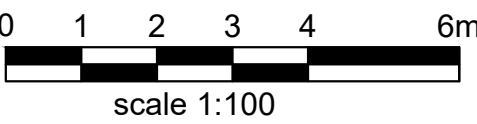


- Notes
- 1- This drawing is prepared solely for design and planning submission purposes. It is not intended or suitable for either Building Regulations or Construction purposes and should not be used for such.
 - 2- All Dimensions are in millimeters.
 - 3- Dimensions are not to be scaled directly from drawings other than for Planning Purposes.
 - 4- All dimensions are to be checked on site and the Architect is to be informed of any discrepancies before construction commences.
 - 5- All references to drawings refer to current revision of that drawing.
 - 6- The Copyright of this drawing belongs to Archpl Ltd.

Rev.	Date	Revisions
PLANNING		
 ARCH ARCHITECTURAL DESIGN STUDIO 400 West Green Road, West Green, London, N15 3PX Tel: 07842410527 Web: www.archpl.co.uk		
Client Mr. Albert Durici		
Project 39 Waldeck Rd, London N15 3EL		
Scale	1/100 @A3	Date 10/2022
Drawn By	EK	Checked By AEC
Project No.	Drawing No.	Revision
-	A104L	-
Drawing title Proposed Floor Plans		


PROPOSED LOFT VOLUME CALCULATIONS

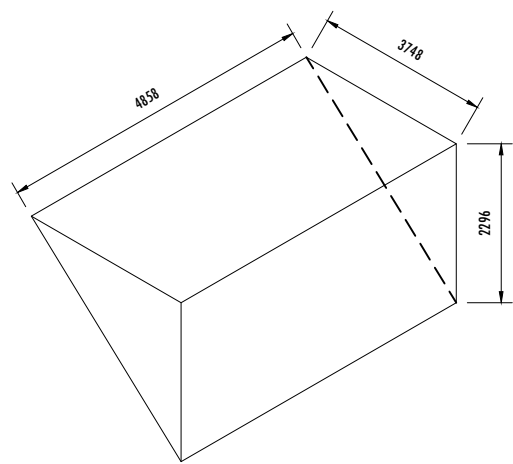

VOLUME V1 = $\frac{1}{2} \times (4.858 \times 3.748 \times 2.296)$
= 20.90m³

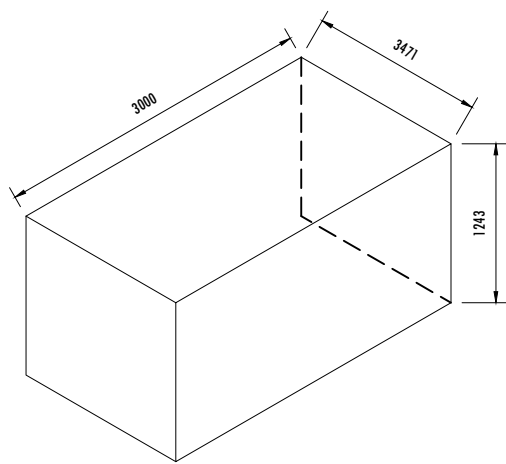

VOLUME V2 = $(3.000 \times 3.471 \times 1.243)$
= 12.94m³

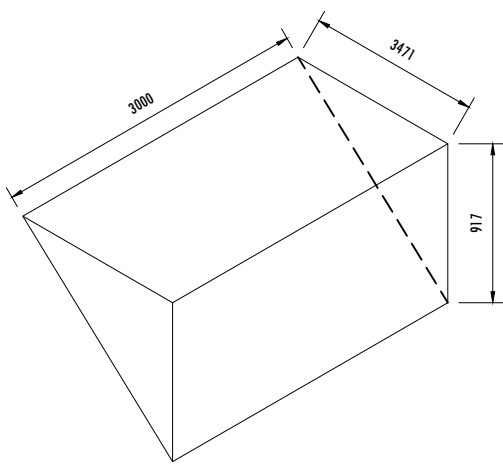


VOLUME V3 = $\frac{1}{2} \times (3.000 \times 3.471 \times 0.917)$
= 4.77m³


VOLUME V1+V2+V3 = 20.90+12.94+4.77m³ < 40.00m³
= **38.61m³** < 40.00m³

- WALLS / CEILINGS LEGEND:
- EXISTING WALLS / CEILINGS
 - PROPOSED WALLS / CEILINGS
 - WALLS / PARTITION TO BE REMOVED


- LINES / HATCHES LEGEND:
- REMOVING INTERVENTIONS
 - PROPOSED INTERVENTIONS
 - NEIGHBOURING PROPERTIES
 - AREAS WHICH ARE NOT SUBJECT OF THE CURRENT APPLICATION

 

- Notes
- 1- This drawing is prepared solely for design and planning submission purposes. It is not intended or suitable for either Building Regulations or Construction purposes and should not be used for such.
 - 2- All Dimensions are in millimeters.
 - 3- Dimensions are not to be scaled directly from drawings other than for Planning Purposes.
 - 4- All dimensions are to be checked on site and the Architect is to be informed of any discrepancies before construction commences.
 - 5- All references to drawings refer to current revision of that drawing.
 - 6- The Copyright of this drawing belongs to Archpl Ltd.

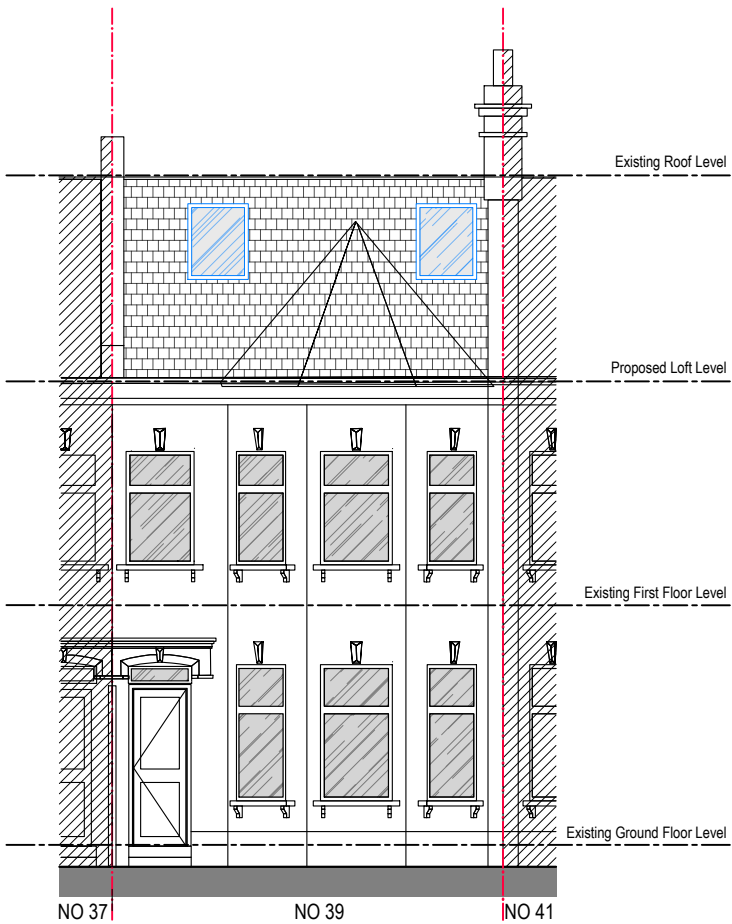


PROPOSED FRONT ELEVATION
scale 1:100

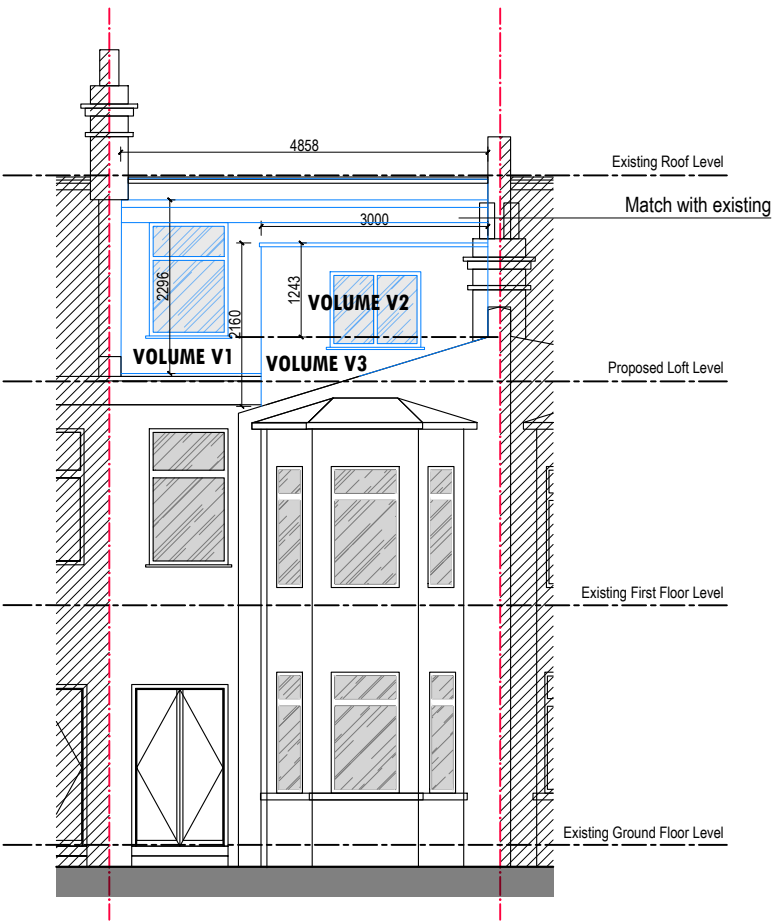

PROPOSED REAR ELEVATION
scale 1:100

Rev.	Date	Revisions
PLANNING		
 ARCHITECTURAL DESIGN STUDIO 400 West Green Road, West Green, London, N15 3PX Tel: 07842410527 Web: www.archpl.co.uk		
Client Mr. Albert Durici		
Project 39 Waldeck Rd, London N15 3EL		
Scale	1/100 @A3	Date 10/2022
Drawn By	EK	Checked By AEC
Project No.	Drawing No.	Revision
-	A105L	-
Drawing title Proposed Elevations		

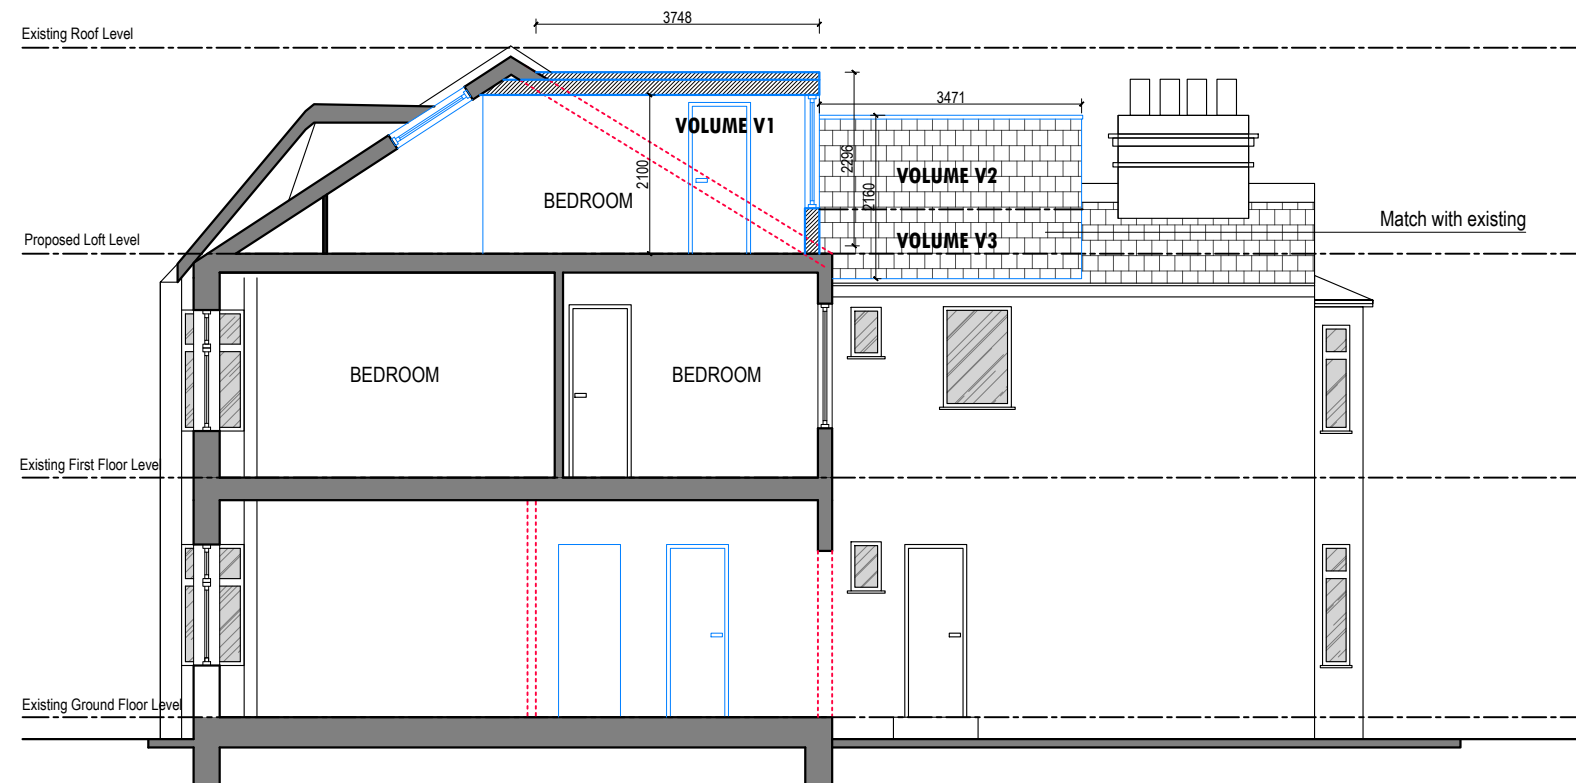



PROPOSED A-A SECTION
scale 1:100

WALLS / CEILINGS LEGEND:

- EXISTING WALLS / CEILINGS
- PROPOSED WALLS / CEILINGS
- WALLS / PARTITION TO BE REMOVED

LINES / HATCHES LEGEND:

- REMOVING INTERVENTIONS
- PROPOSED INTERVENTIONS
- NEIGHBOURING PROPERTIES
- AREAS WHICH ARE NOT SUBJECT OF THE CURRENT APPLICATION

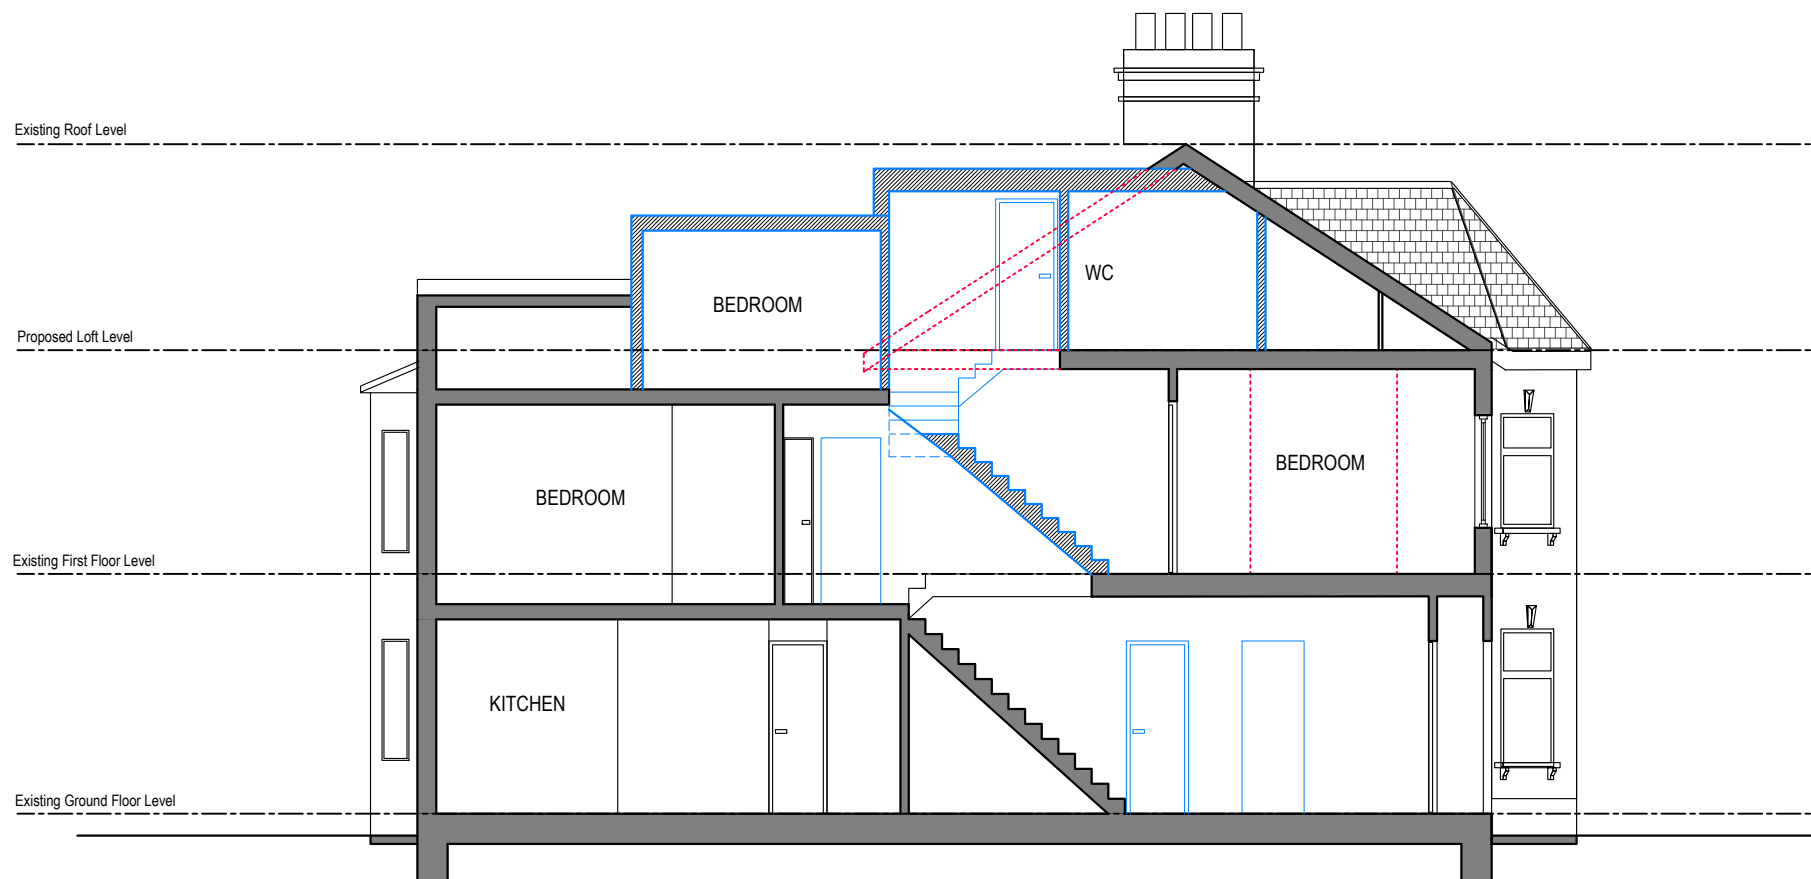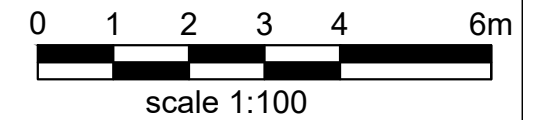

PROPOSED B-B SECTION
scale 1:100

Notes

- 1- This drawing is prepared solely for design and planning submission purposes. It is not intended or suitable for either Building Regulations or Construction purposes and should not be used for such.
- 2- All Dimensions are in millimeters.
- 3- Dimensions are not to be scaled directly from drawings other than for Planning Purposes.
- 4- All dimensions are to be checked on site and the Architect is to be informed of any discrepancies before construction commences.
- 5- All references to drawings refer to current revision of that drawing.
- 6- The Copyright of this drawing belongs to Archpl Ltd.

Rev.	Date	Revisions
PLANNING		
 ARCH ARCHITECTURAL DESIGN STUDIO 400 West Green Road, West Green, London, N15 3PX Tel: 07842410527 Web: www.archpl.co.uk		
Client	Mr. Albert Durici	
Project	39 Waldeck Rd, London N15 3EL	
Scale	1/100 @A3	Date 10/2022
Drawn By	EK	Checked By AEC
Project No.	Drawing No.	Revision
-	A106L	-
Drawing title	Proposed Sections	