


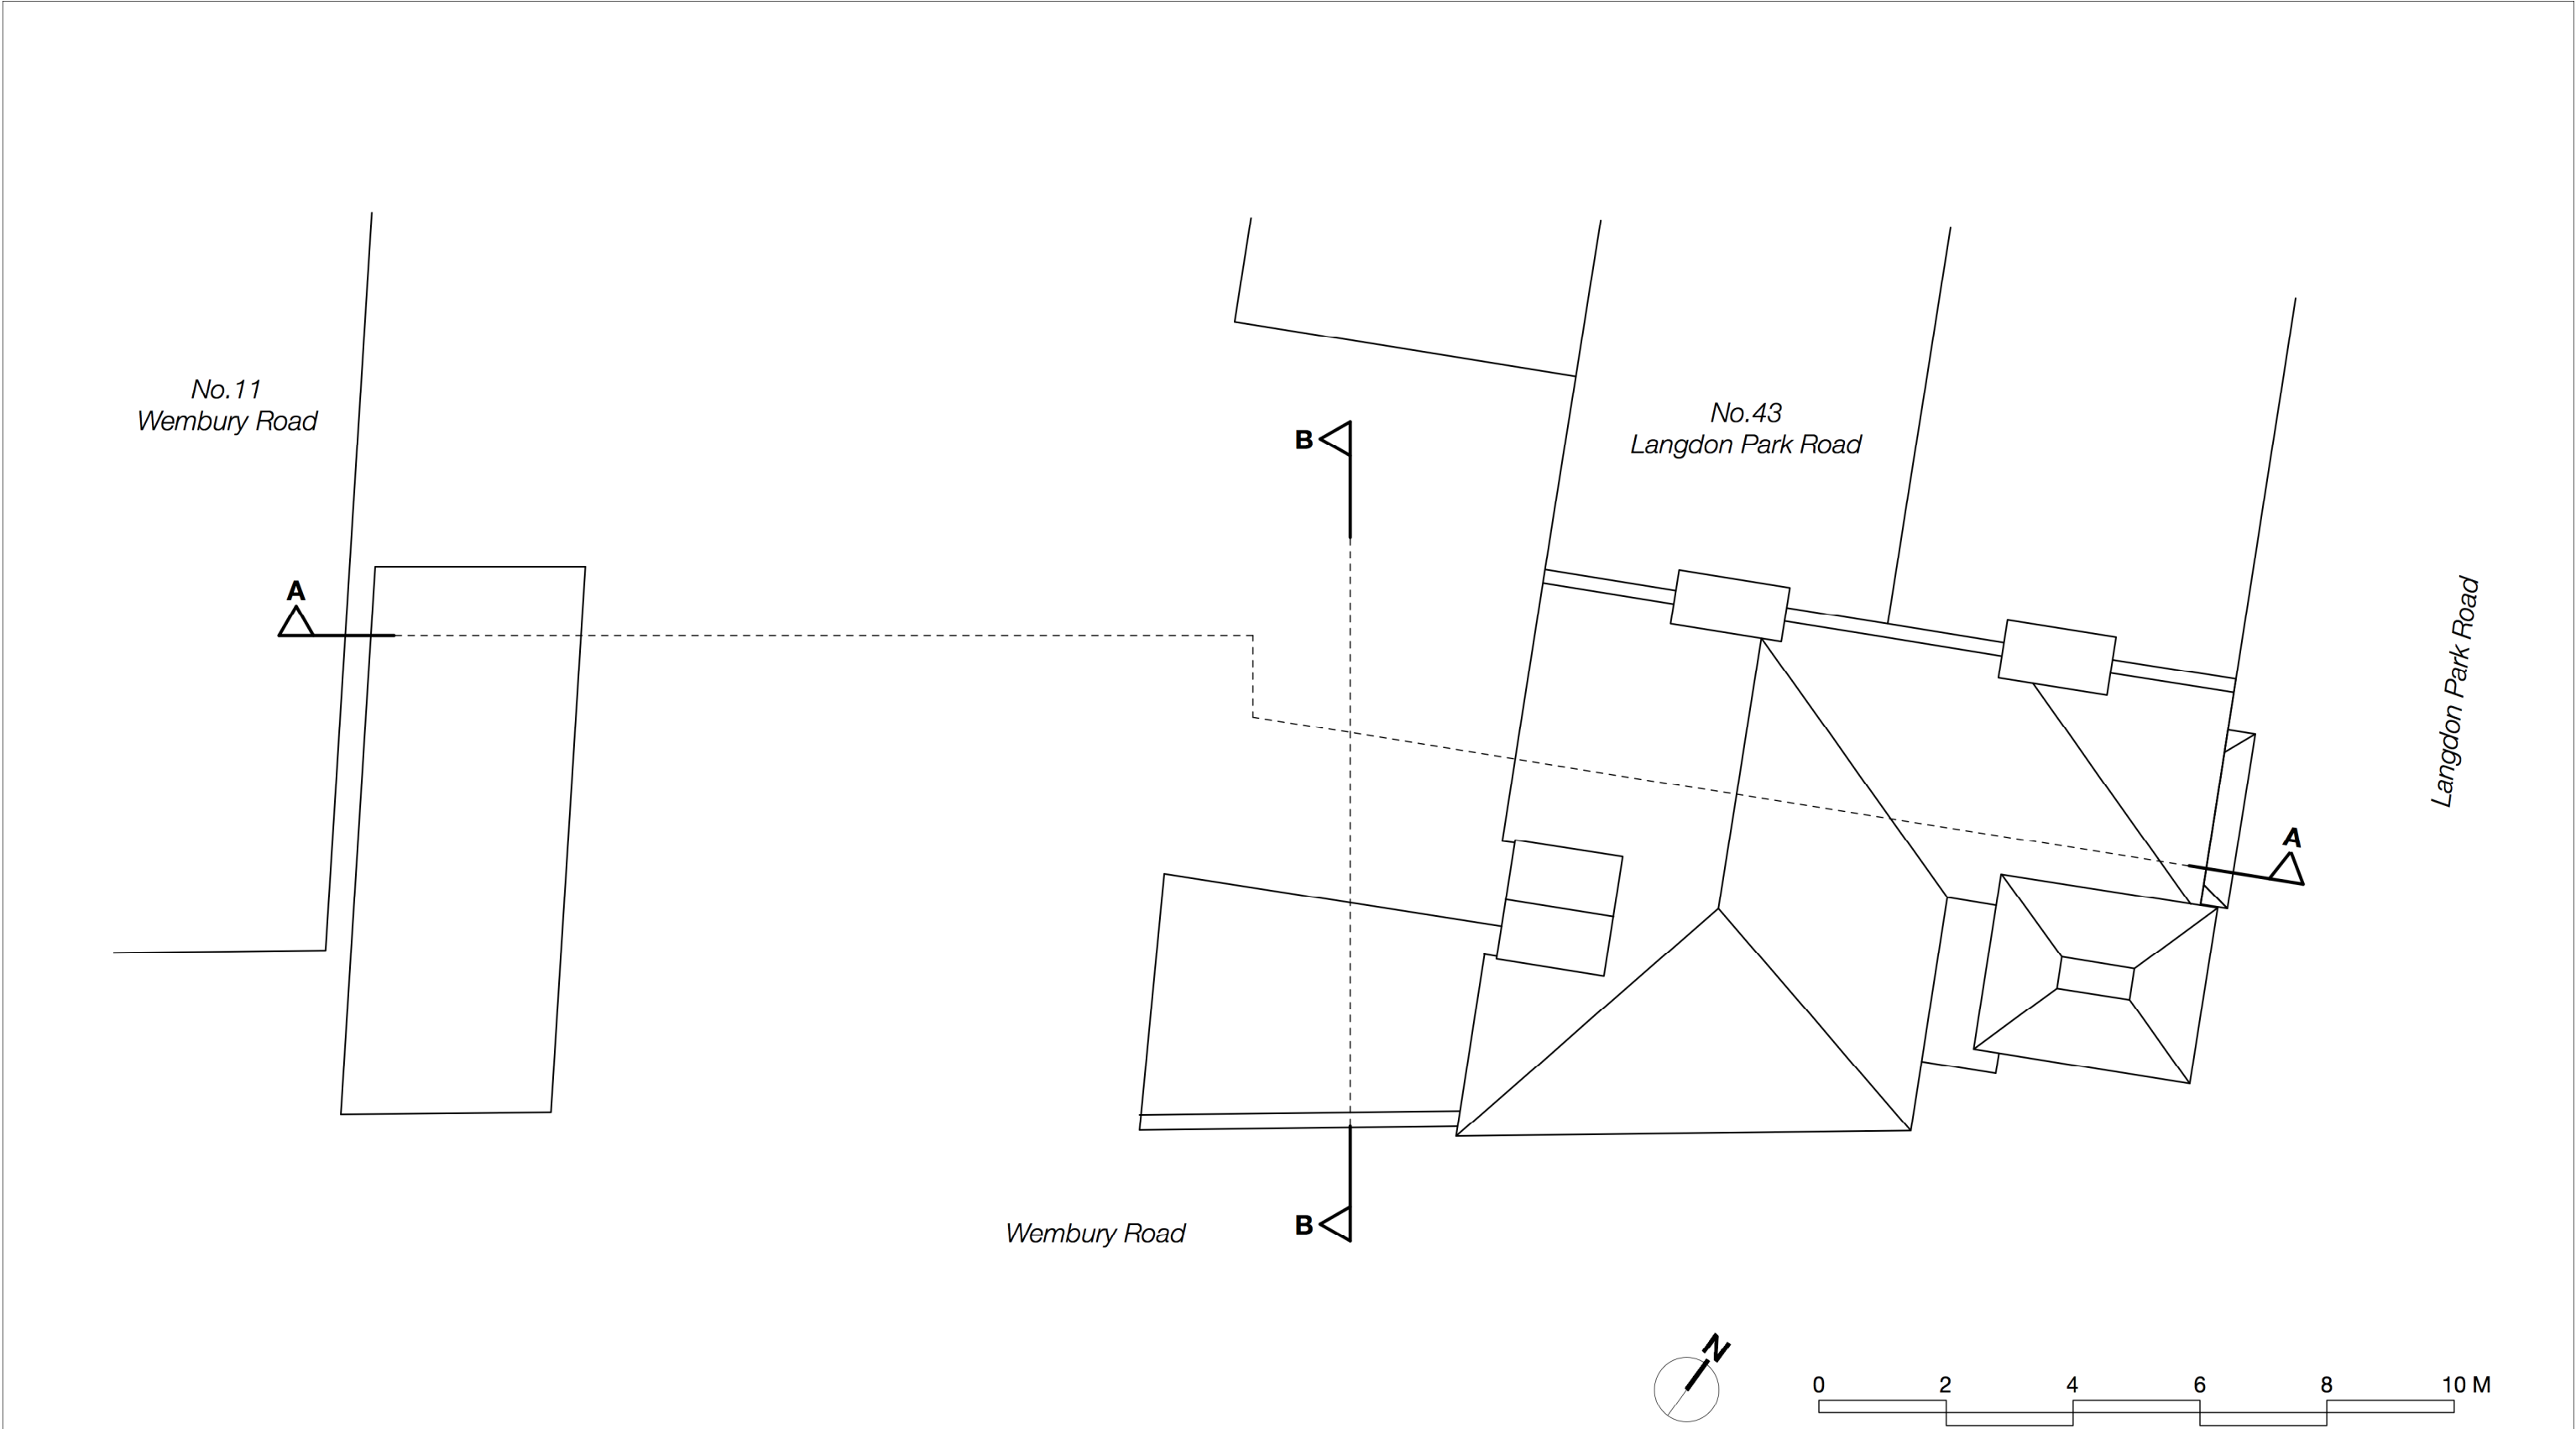

GENERAL NOTES

- 1. This drawing is the copyright of Haines Phillips Architects.
- 2. Do not scale from this drawing. Use figured dimensions only.
- 3. This drawing must not be used for land transfer purposes, or for construction purposes unless accompanied by an Architect's Instruction.

DRAWING ISSUE STATUS

| ISSUE | STATUS             | COMMENT                              |
|-------|--------------------|--------------------------------------|
| P     | PRELIMINARY        | For comment and review               |
| PL    | PLANNING           | Planning/Listed Building Application |
| BR    | BUILDING REGS      | Building Regs Application            |
| T     | TENDER             | For pricing purposes only            |
| C     | CONSTRUCTION       | For procurement & construction       |
| FC    | FINAL CONSTRUCTION | Record drawings on completion        |
| L     | LEGAL              | Conveyancing or other legal purposes |

REVISIONS

| REV | DATE | NOTES |
|-----|------|-------|
|-----|------|-------|

**HAINES  
PHILLIPS**  
ARCHITECTS

Tankerton Works  
12 Argyle Walk  
London WC1H 8HA  
t 020 7833 9324  
f 020 7837 2864  
e office@hainesphillips.co.uk

JOB TITLE  
**41 Langdon Park Road**  
**London N6 5PT**  
DRAWING TITLE  
**Roof Plan**  
**As Existing**

|        |             |          |          |
|--------|-------------|----------|----------|
| DRAWN  | DATE        | SCALE    |          |
| PL     | Jan 2023    | 1:100@A3 |          |
| JOB NR | DRAWING NO. | ISSUE    | REVISION |
| 4182   | GA 113      | PL       |          |