


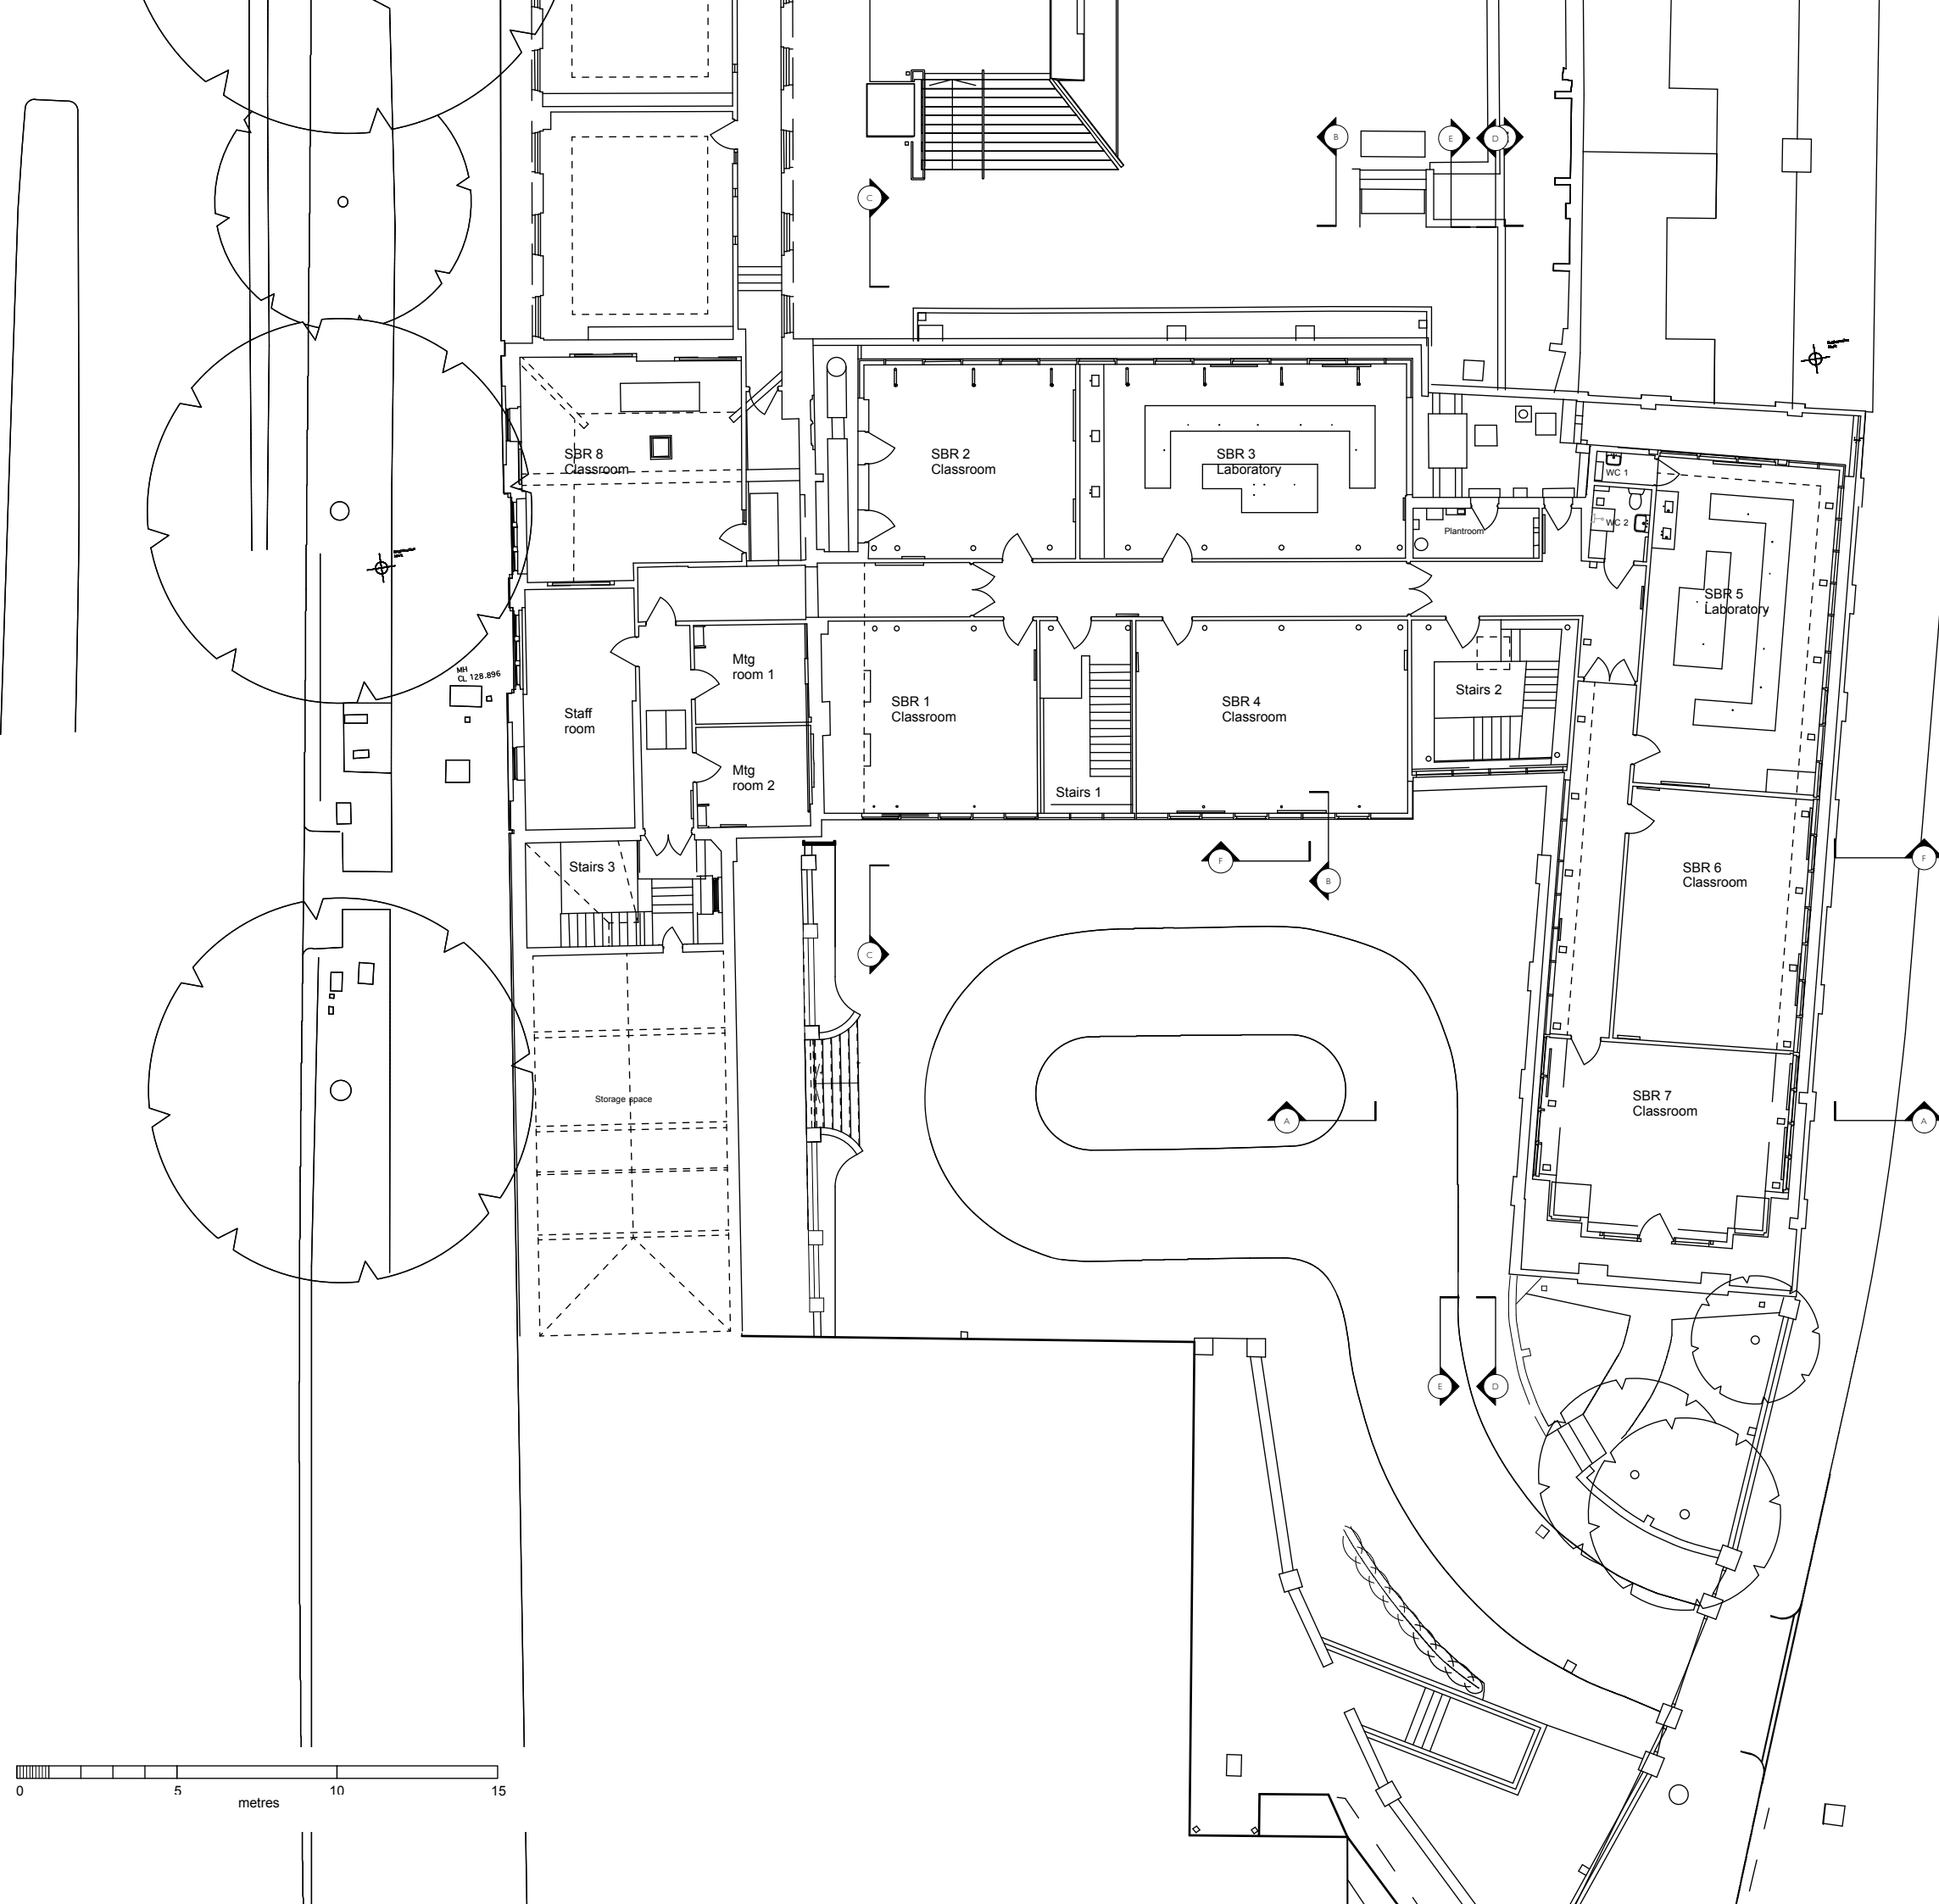

Revision:

ed toovey architects

Ed Toovey Architects  
Studio 401 Royle Building  
31 Wenlock Road  
London N1 7SH  
Tel: 07880 725763  
Email: edtoovey@yahoo.co.uk

Project

Highgate School  
Science Project

Drawing title

Third floor plan existing

Drwg. No.

1177\_GA\_005

Rev. ☐

Scale 1:200 @ A3

Date March 2017

Status ☒ For information ☐ For tender ☐ For construction

Do not scale. All dimensions to be confirmed on site.  
Information contained in this drawing is the sole copyright of Ed Toovey Architects  
and is not to be reproduced without permission.