




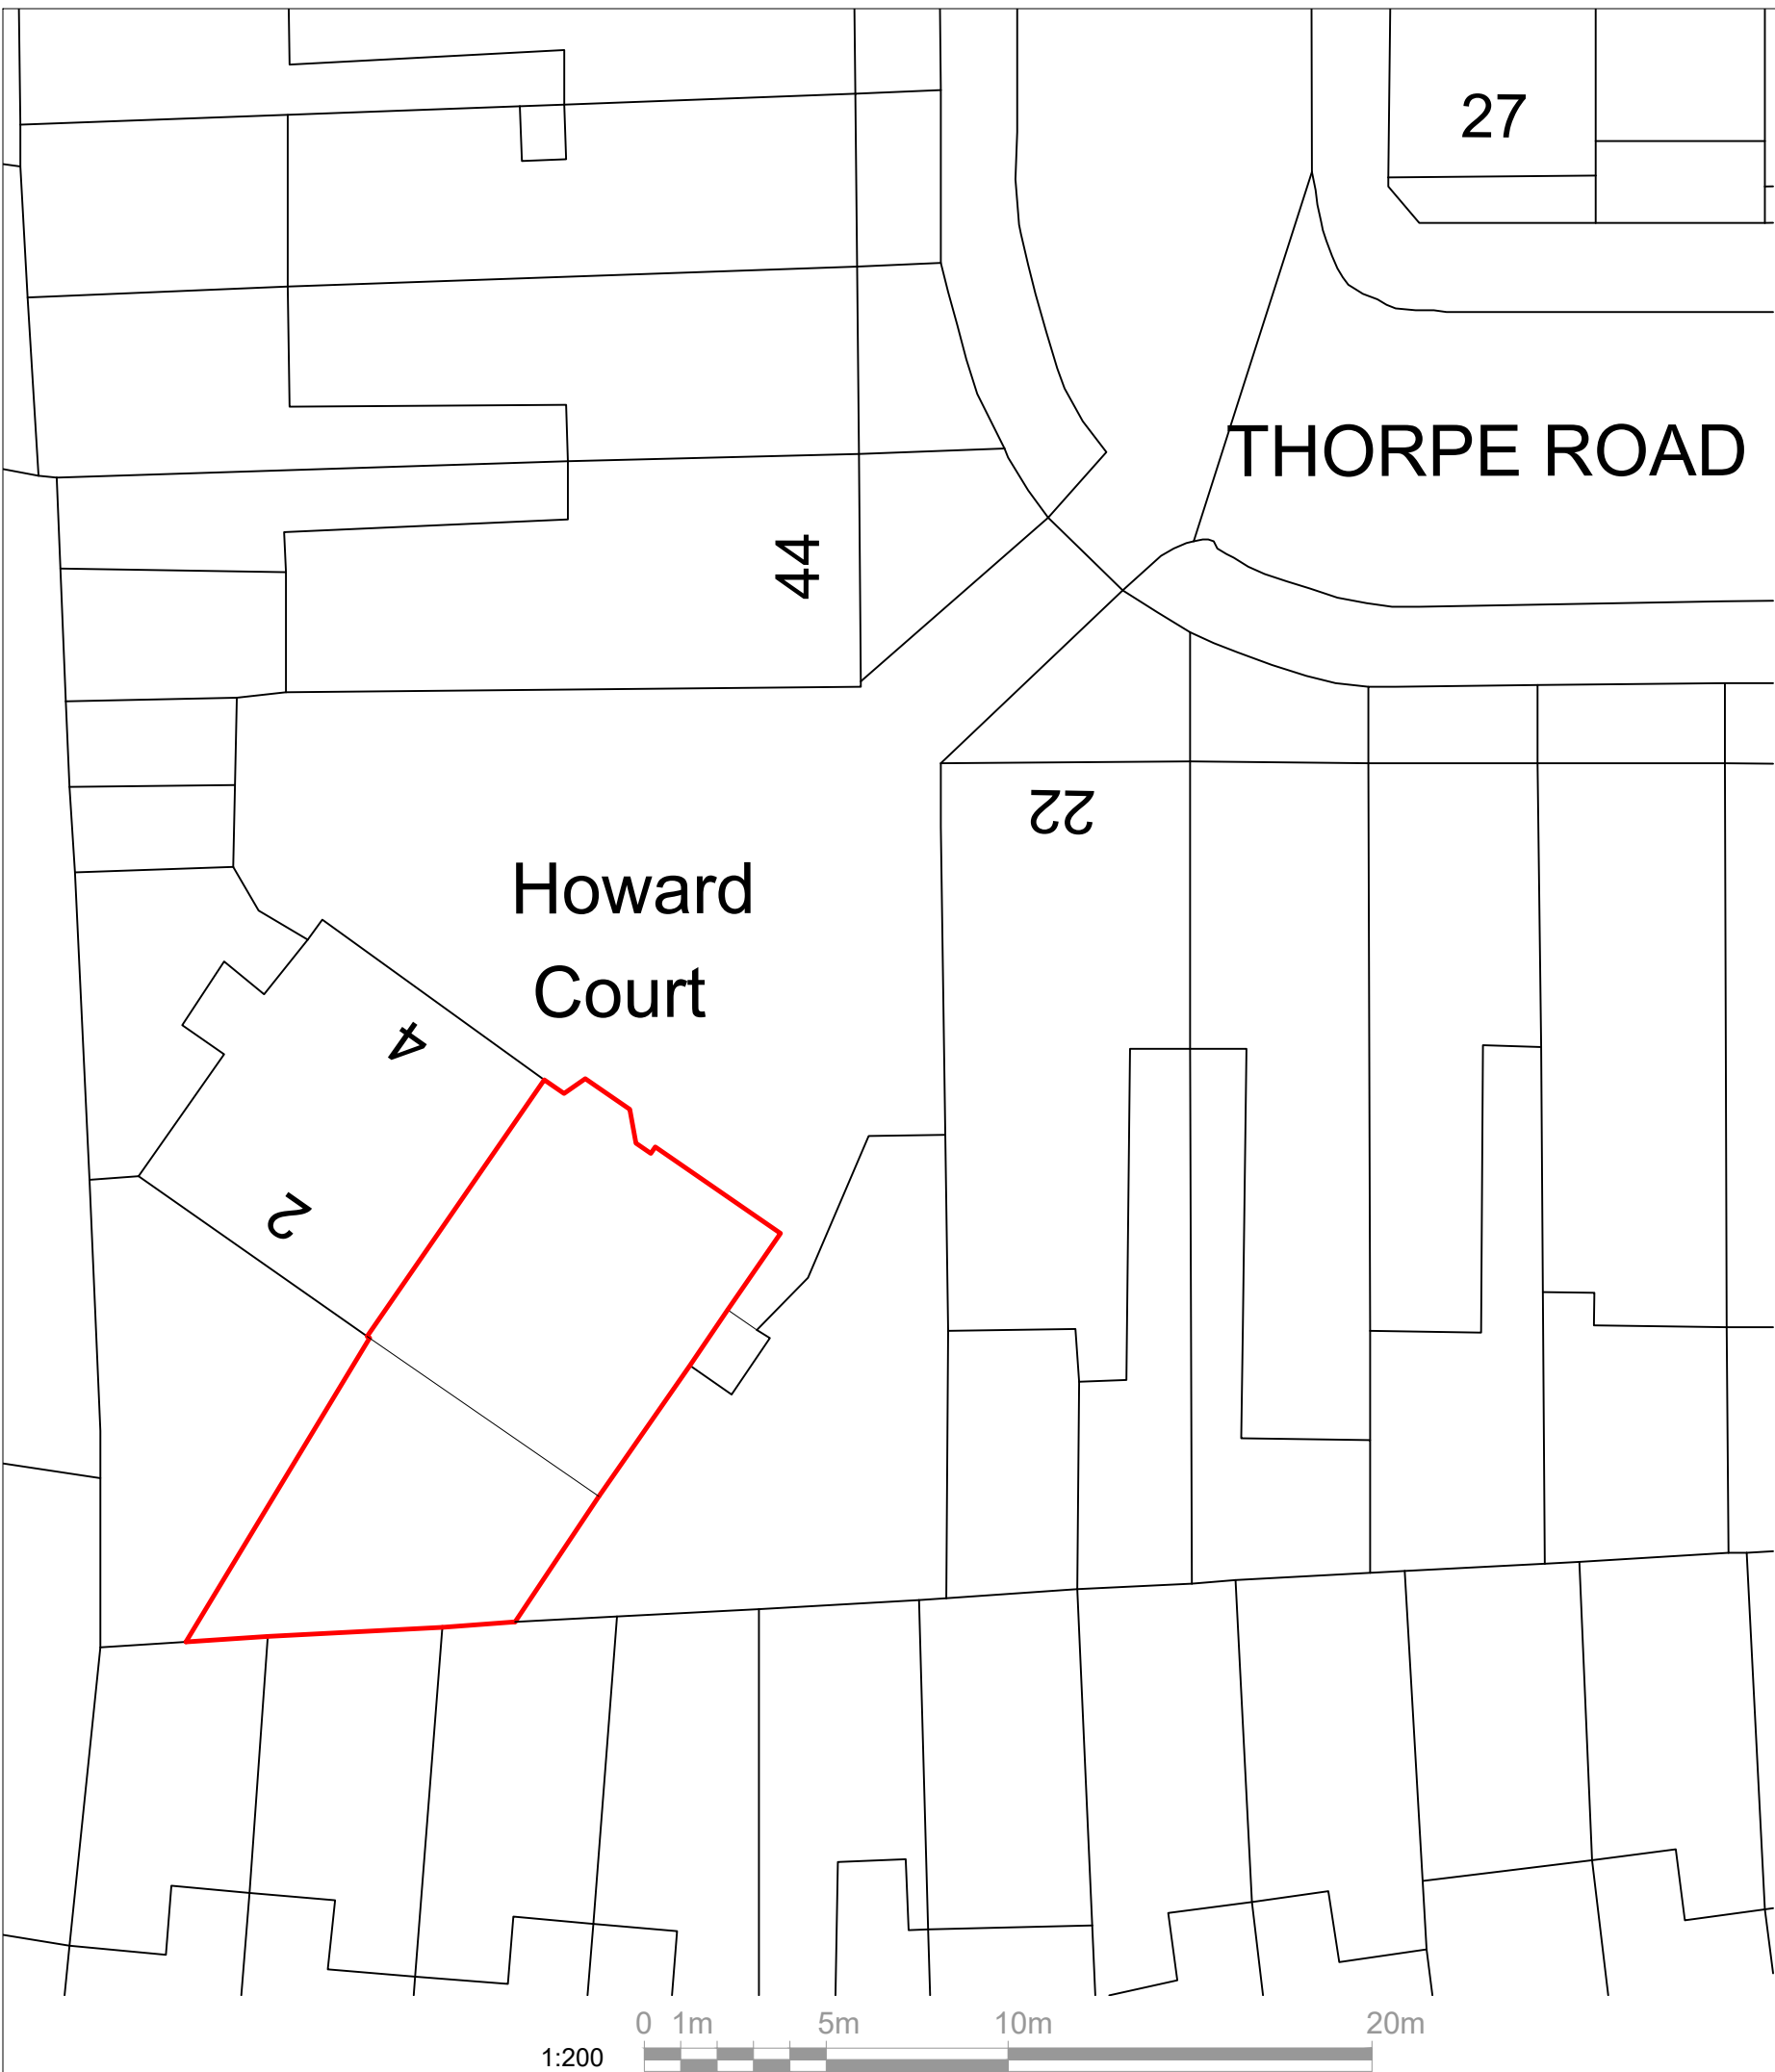


SIGNATURE PLANS LTD.

45 STAMFORD HILL, LONDON N16 5SR

07491265532

INFO@SIGNATUREPLANS.CO.UK

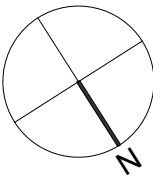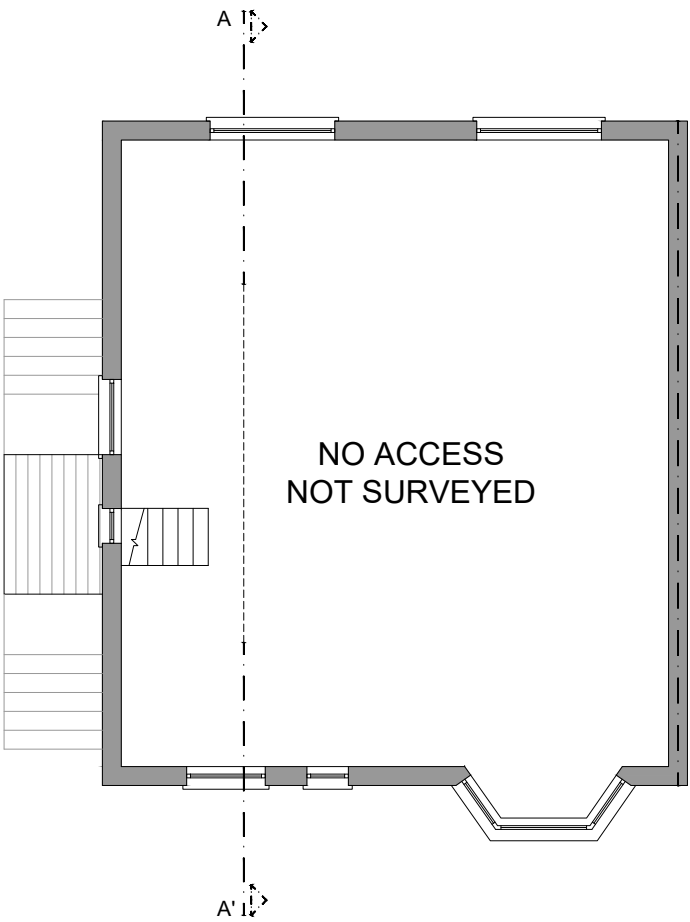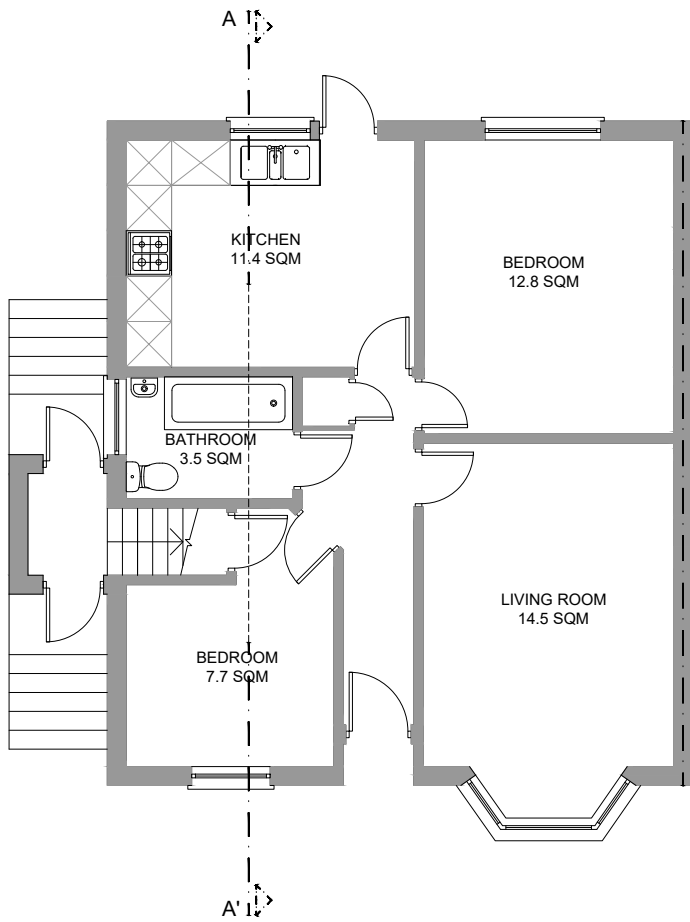

PROPERTY ADDRESS:

1 HOWARD COURT N15 6NS

PROJECT TITLE:

PROPOSED REAR EXTENSION

SHEET TITLE:

EXISTING FLOOR PLANS

DATE: 8 February 2023

REVISION: RV00

SCALE: 1:100 @A3


PAGE NO: 02 OF 07

SIGNATURE PLANS LTD.


45 STAMFORD HILL, LONDON N16 5SR

07491265532

INFO@SIGNATUREPLANS.CO.UK

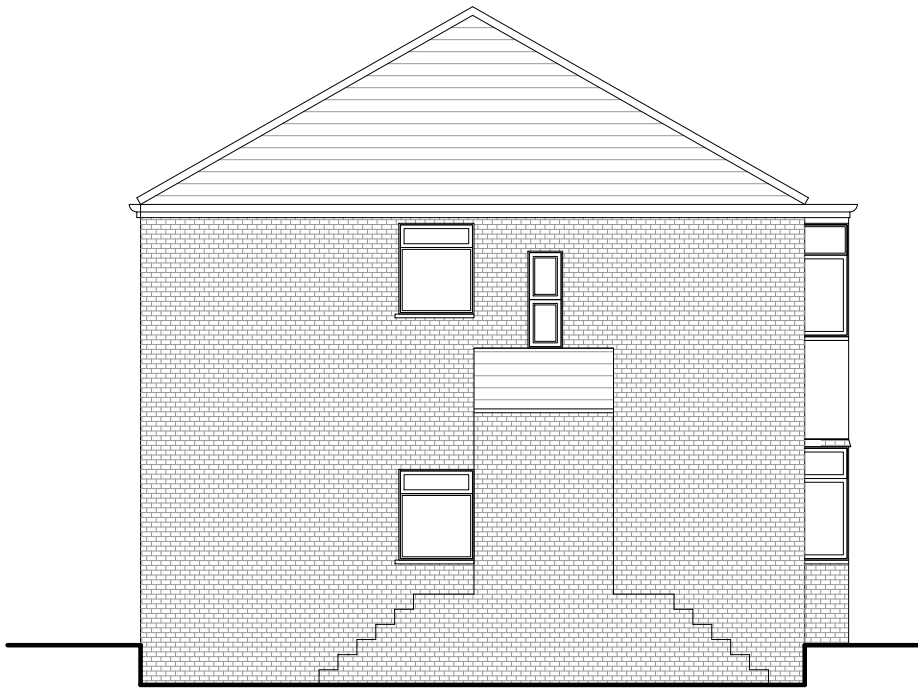

EXISTING SIDE ELEVATION

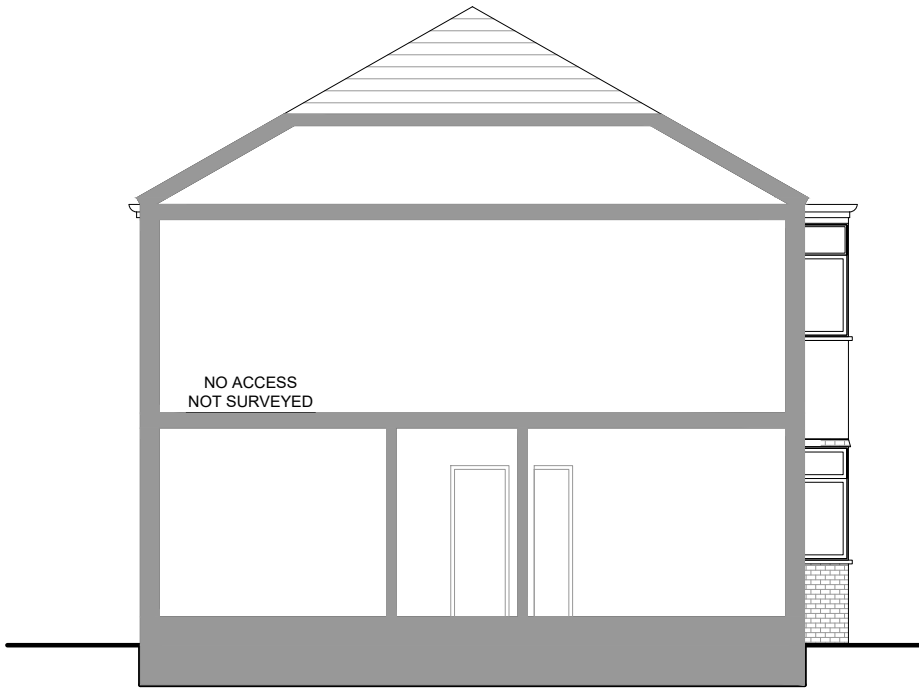

EXISTING SECTION A-A'



PROPERTY ADDRESS:

1 HOWARD COURT N15 6NS

PROJECT TITLE:

PROPOSED REAR EXTENSION

SHEET TITLE:

EXISTING SIDE ELEVATION &
SECTION A-A'

DATE: 8 February 2023

REVISION: RV00

SCALE: 1:100 @A3


PAGE NO: 04 OF 07

SIGNATURE PLANS LTD.


45 STAMFORD HILL, LONDON N16 5SR

07491265532


INFO@SIGNATUREPLANS.CO.UK

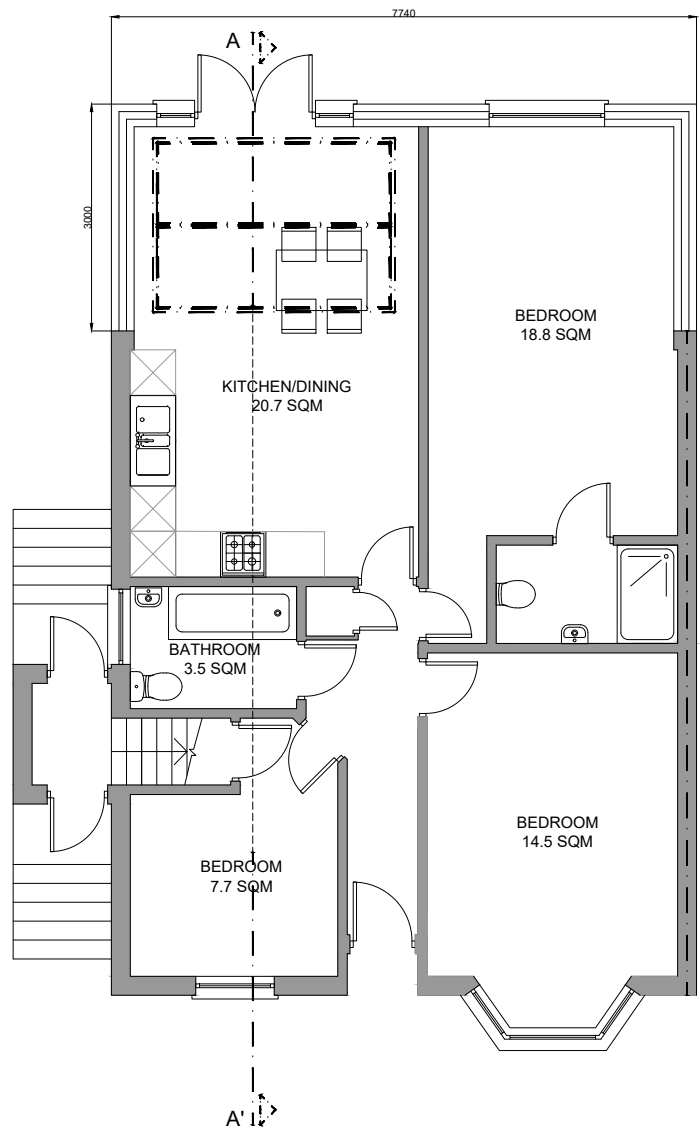

PROPOSED GROUND FLOOR

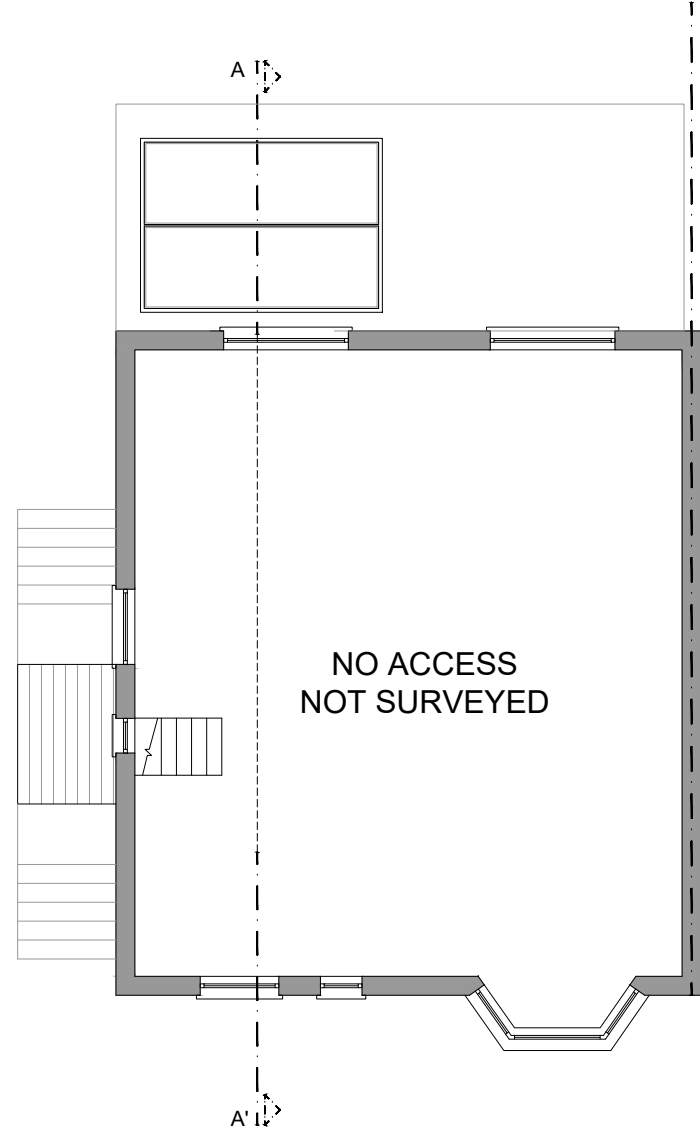

PROPOSED FIRST FLOOR

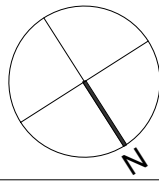

PROPERTY ADDRESS:

1 HOWARD COURT N15 6NS

PROJECT TITLE:

PROPOSED REAR EXTENSION

SHEET TITLE:

PROPOSED FLOOR PLANS

DATE: 8 February 2023

REVISION: RV03

SCALE: 1:100 @A3

PAGE NO: 05 OF 07

SIGNATURE PLANS LTD.

45 STAMFORD HILL, LONDON N16 5SR

07491265532

INFO@SIGNATUREPLANS.CO.UK



PROPOSED FRONT ELEVATION



PROPOSED REAR ELEVATION



PROPERTY ADDRESS:

1 HOWARD COURT N15 6NS

PROJECT TITLE:

PROPOSED REAR EXTENSION

SHEET TITLE:

PROPOSED ELEVATIONS

DATE: 8 February 2023

REVISION: RV03

SCALE: 1:100 @A3


PAGE NO: 06 OF 07

SIGNATURE PLANS LTD.


45 STAMFORD HILL, LONDON N16 5SR

07491265532

INFO@SIGNATUREPLANS.CO.UK

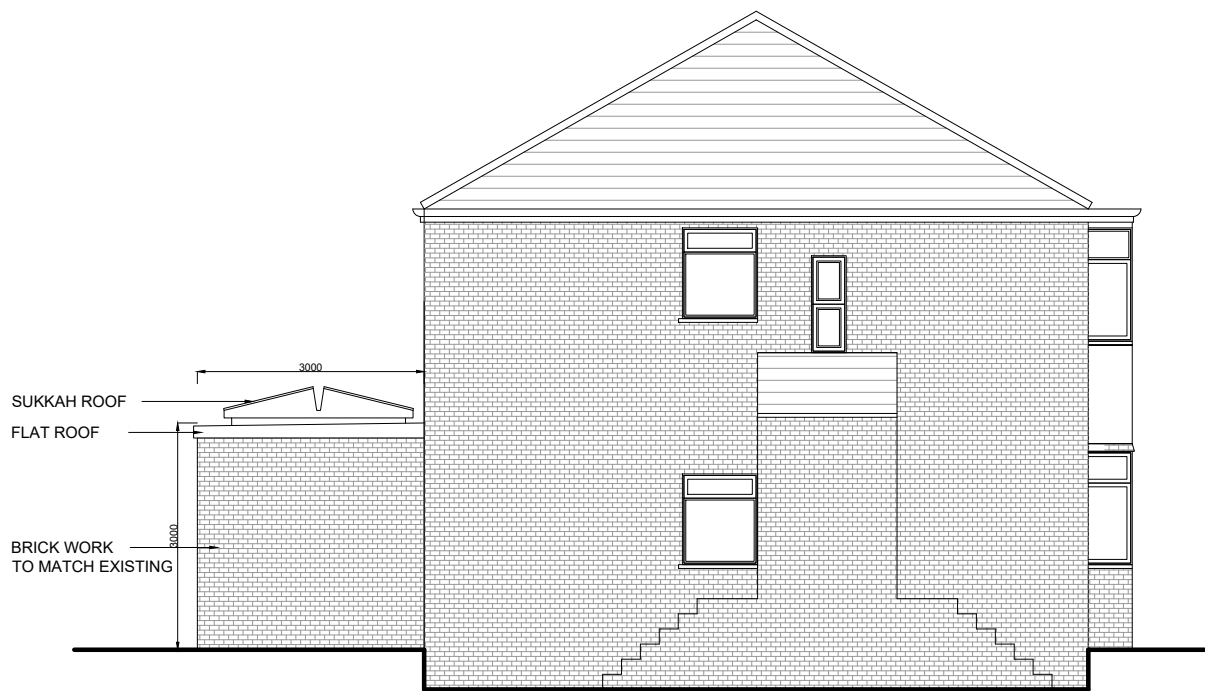

PROPOSED SIDE ELEVATION

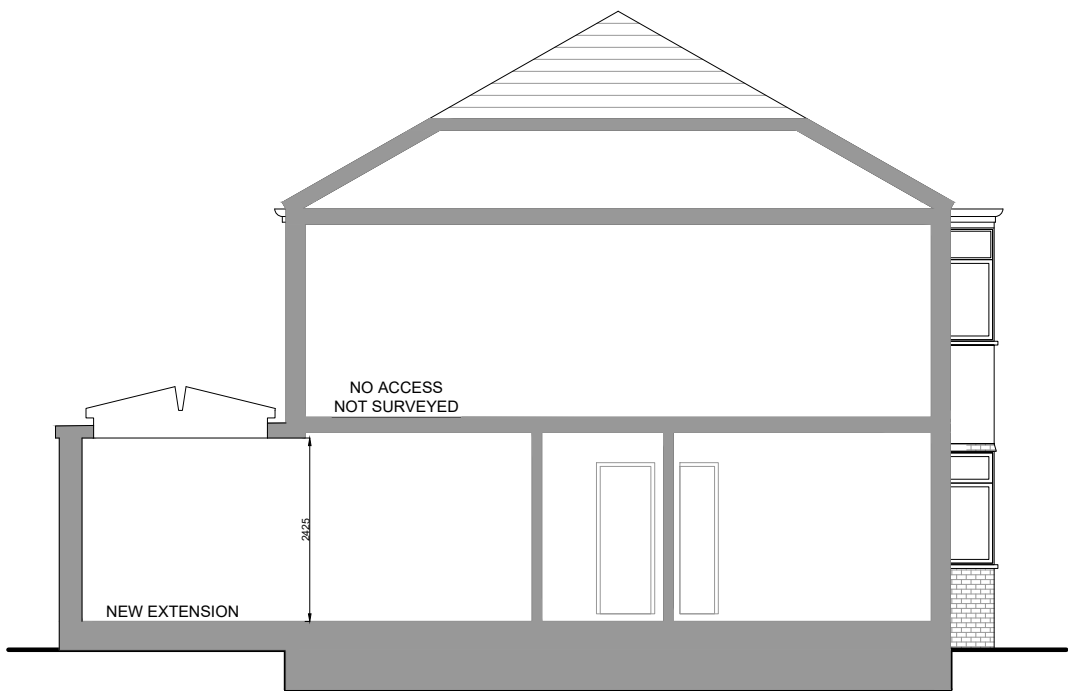

PROPOSED SECTION A-A'



PROPERTY ADDRESS:

1 HOWARD COURT N15 6NS

PROJECT TITLE:

PROPOSED REAR EXTENSION

SHEET TITLE:

PROPOSED SIDE ELEVATION &
SECTION A-A'

DATE: 8 February 2023

REVISION: RV03

SCALE: 1:100 @A3

PAGE NO: 07 OF 07