
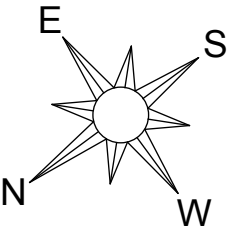


BANCROFT AVENUE

PUBLIC FOOTPATH

N0.21

N0.25

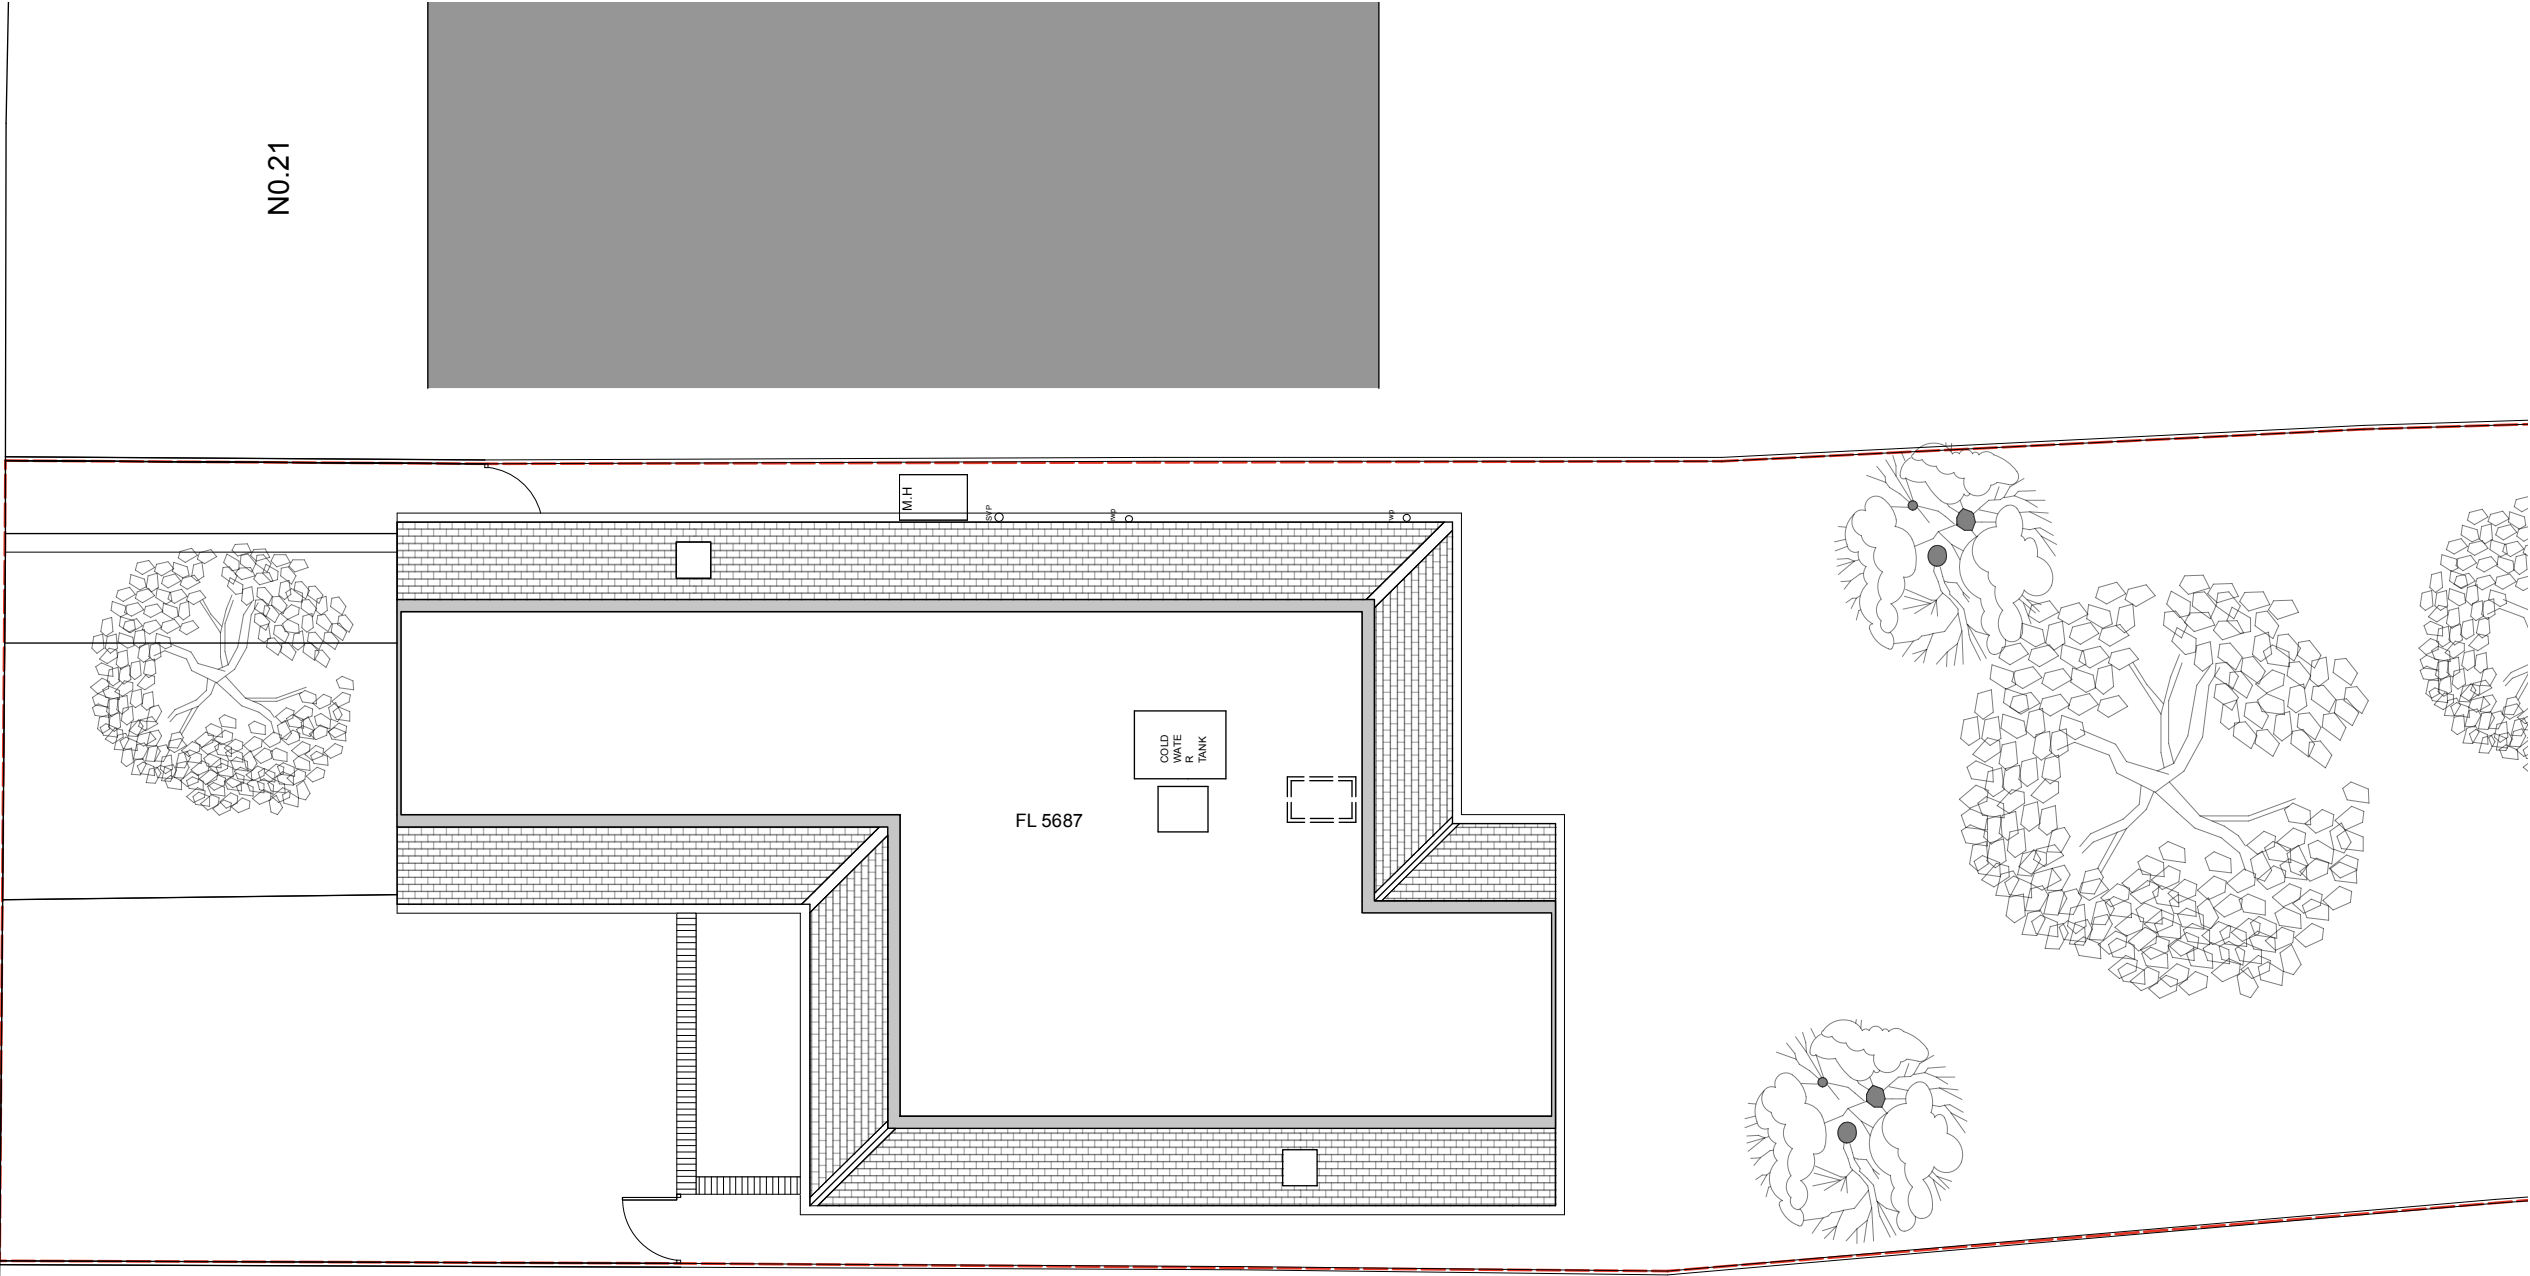

EXISTING LOFT FLOOR PLAN

REV.	DATE	DESCRIPTION	REV.	DATE	DESCRIPTION	REV.	DATE	DESCRIPTION

NOTE:
ALL DIMENSIONS ARE IN MILLIMETERS.
INCONSISTENCIES ARE TO BE REPORTED TO
THE ARCHITECT IMMEDIATELY.

COPYRIGHT IS HELD BY SIMON MILLER
ARCHITECTS LTD.

CLIENT:
A.C and A.M

SITE:
23 BANCROFT AVENUE,
LONDON,
N2 0AR

PROJECT:
MEASURED SURVEY

DRAWING TITLE:
EXISTING FIRST FLOOR PLAN

 **SIMON MILLER
ARCHITECTS**
T+44 (0)20 8201 9875
info@simonmillerarchitects.com
simonmillerarchitects

11 Portsdown Mews
Temple Fortune
London NW11 7HD

MEASURED SURVEY

DATE:	SEPTEMBER 2022
DRAWN BY:	TJ
SCALE:	1:100 @ A3
DRAWING NO.:	557 EX03
REVISION:	-