


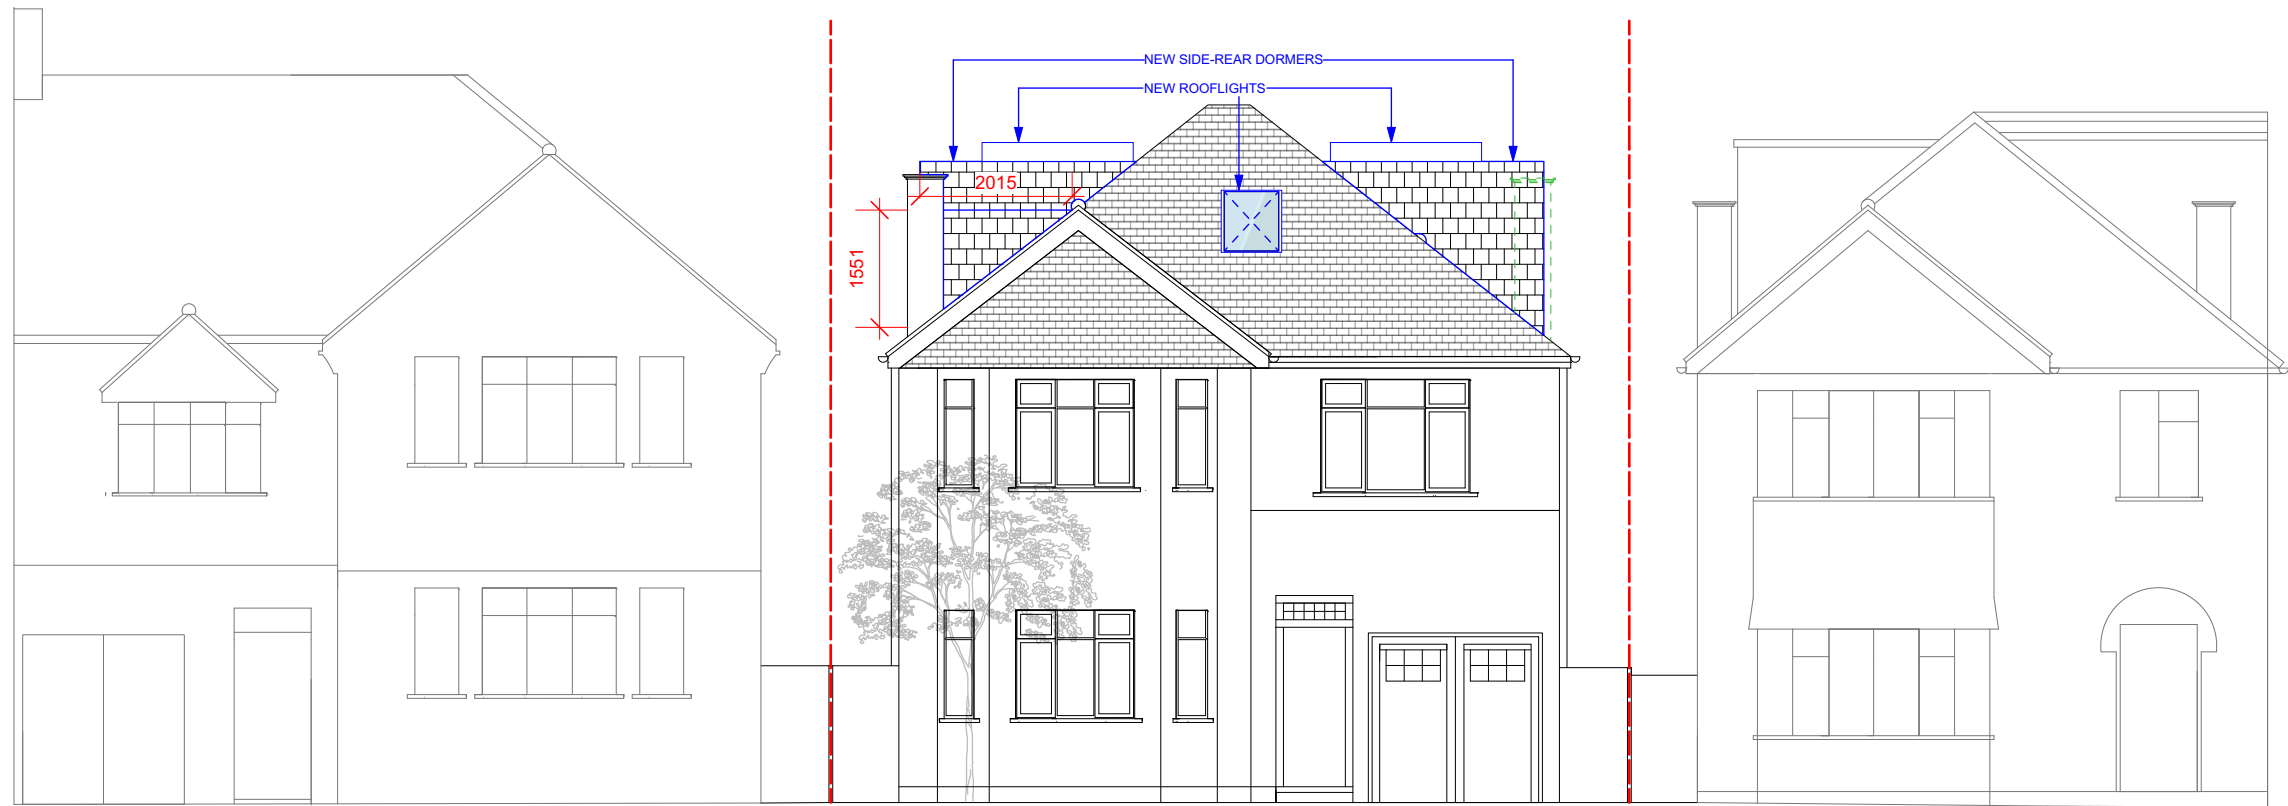

KEY

EXISTING

TO BE REMOVED

PROPOSED

ASSUMED BOUNDARY LINE



PROPOSED FRONT ELEVATION

FOR CERTIFICATE OF LAWFULNESS

REV.	DATE	DESCRIPTION	REV.	DATE	DESCRIPTION	REV.	DATE	DESCRIPTION	NOTE:	CLIENT:	PROJECT:	SIMON MILLER ARCHITECTS T+44 (0)20 8201 9875 info@simonmillerarchitects.com simonmillerarchitects 11 Portsdown Mews Temple Fortune London NW11 7HD		DATE:	REVISION:
									ALL DIMENSIONS ARE IN MILLIMETERS. INCONSISTENCIES ARE TO BE REPORTED TO THE ARCHITECT IMMEDIATELY.	A.C and A.M	LOFT CONVERSION			FEBRUARY 2023	
									COPYRIGHT IS HELD BY SIMON MILLER ARCHITECTS LTD.	SITE:	DRAWING TITLE:			DRAWN BY: JMC	
										23 BANCROFT AVENUE, LONDON, N2 0AR	PROPOSED FRONT ELEVATION			SCALE: 1:100 @ A3	
														DRAWING NO.: 557 2PD05	