


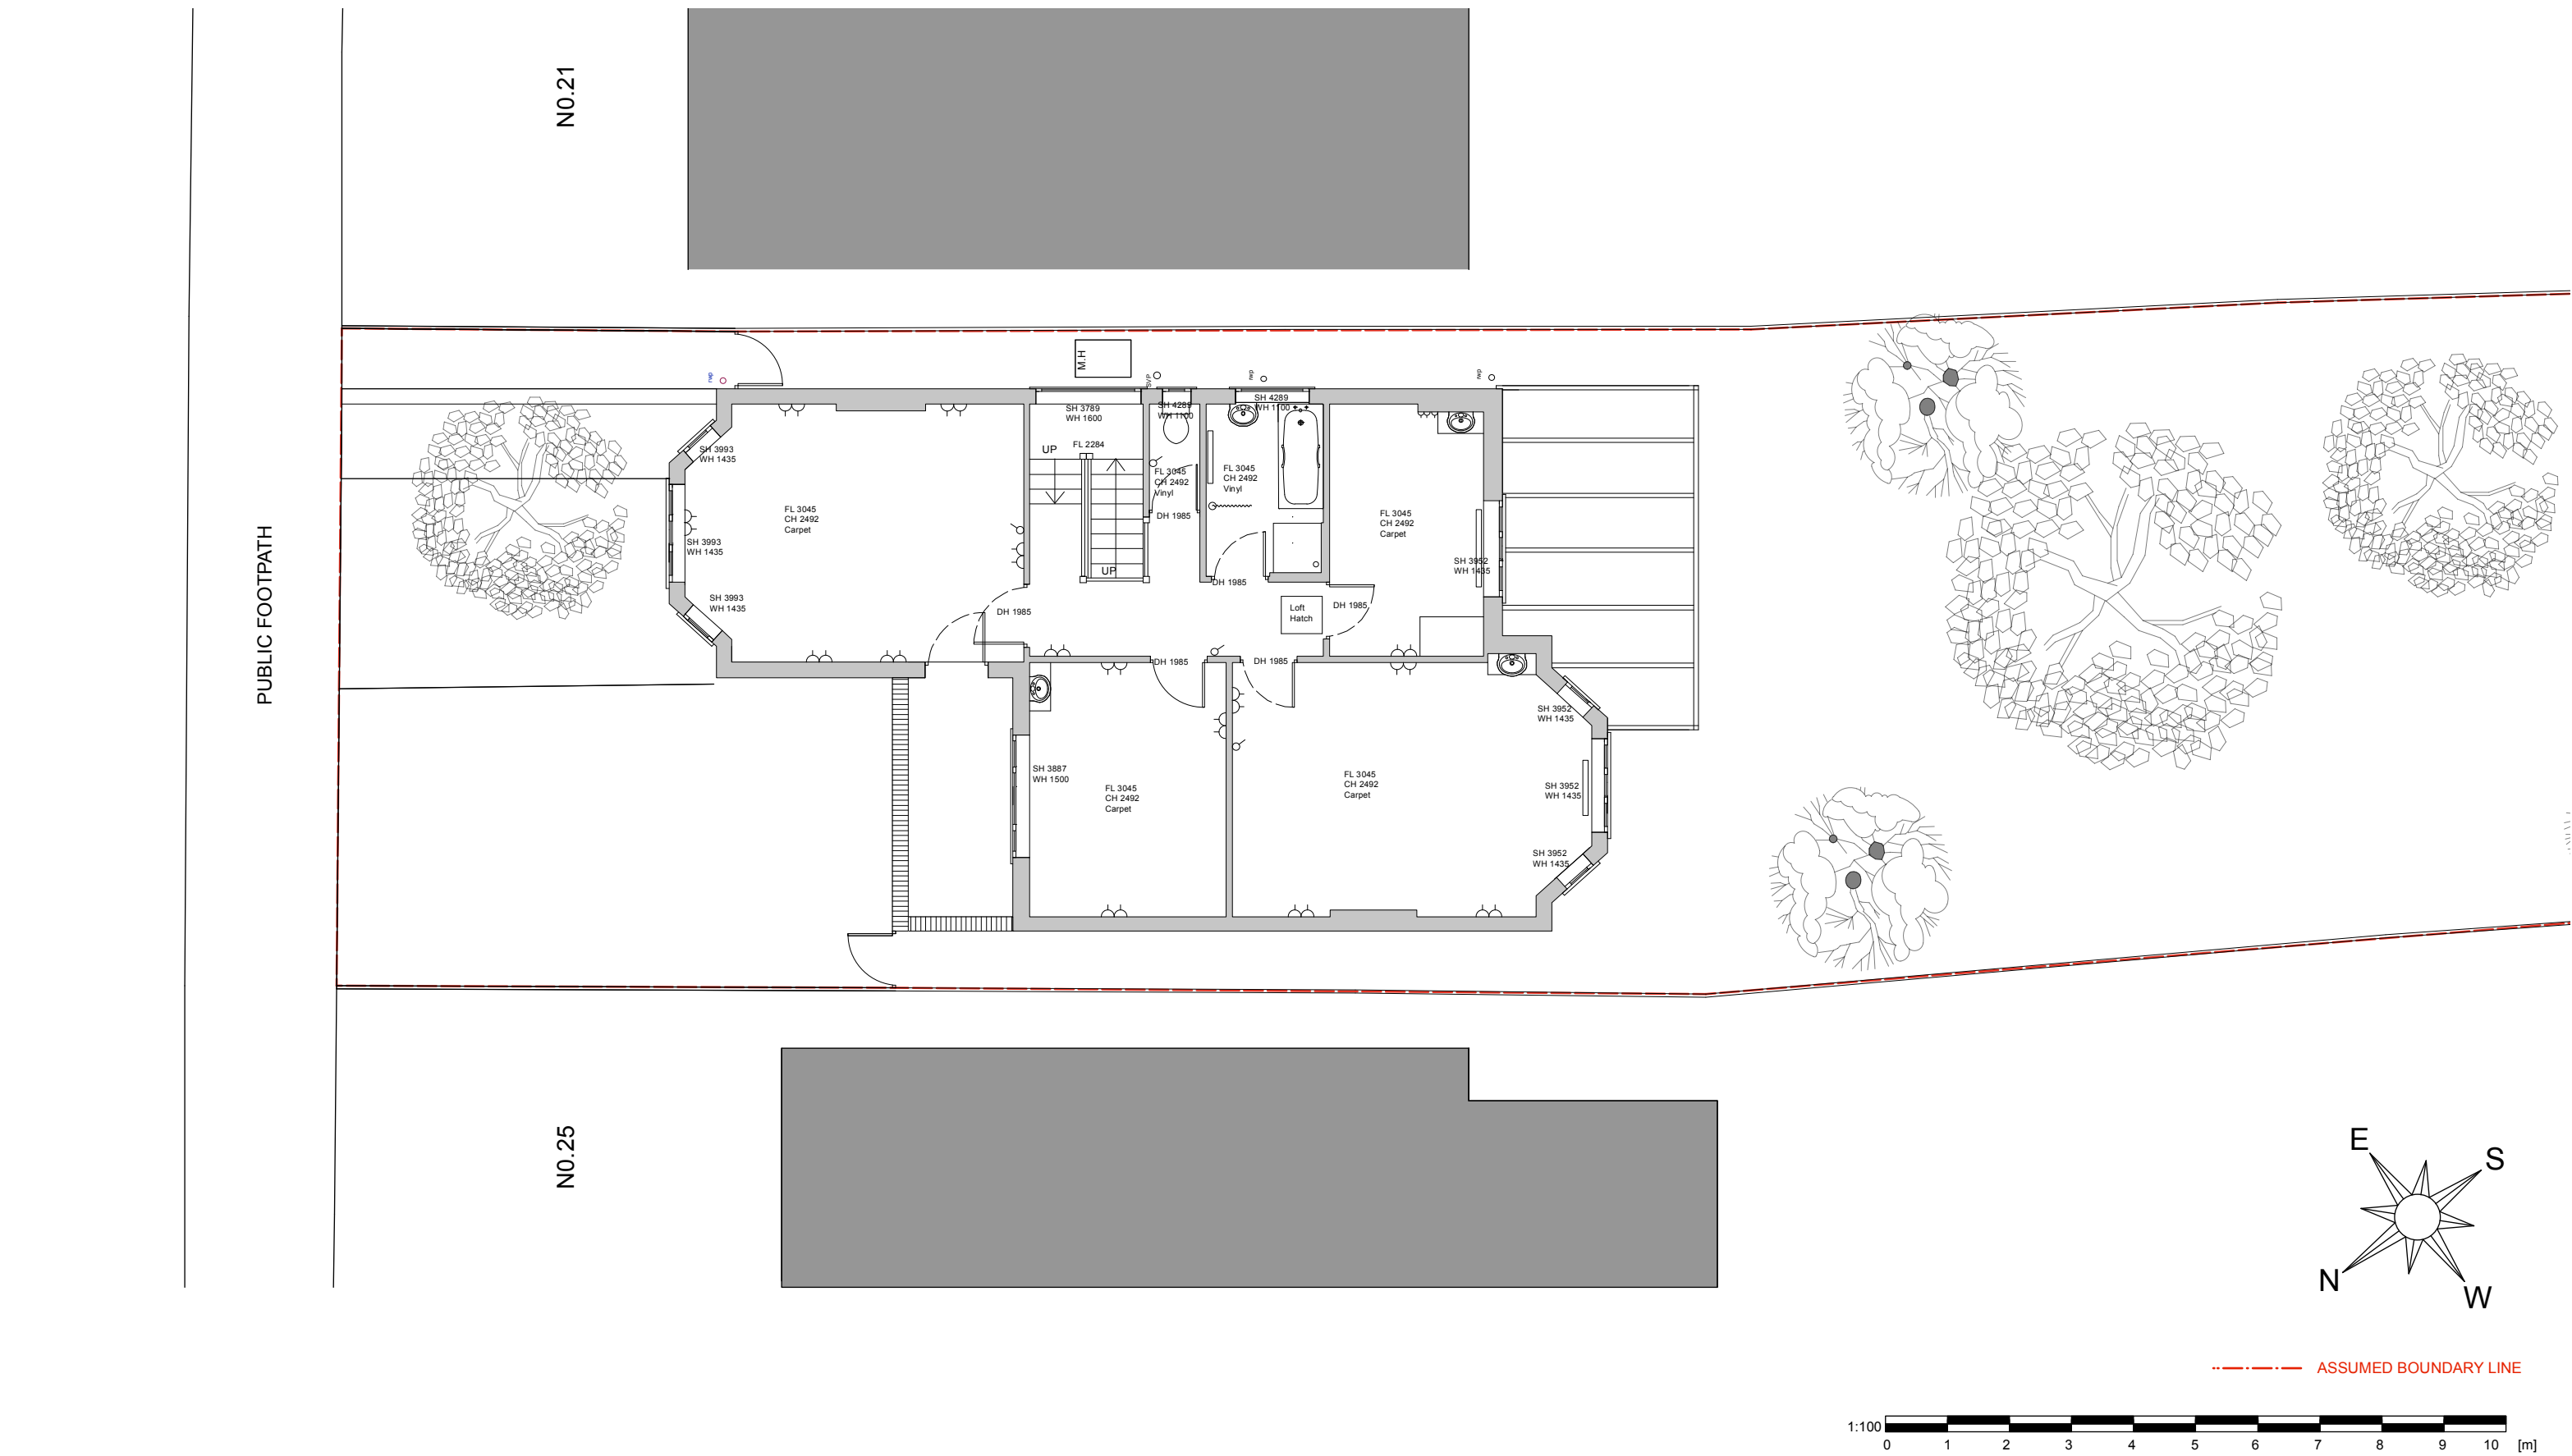

EXISTING FIRST FLOOR PLAN

REV.	DATE	DESCRIPTION	REV.	DATE	DESCRIPTION	REV.	DATE	DESCRIPTION	NOTE:	CLIENT:	PROJECT:	SIMON MILLER ARCHITECTS T+44 (0)20 8201 9875 info@simonmillerarchitects.com simonmillerarchitects 11 Portsdown Mews Temple Fortune London NW11 7HD		MEASURED SURVEY	
									ALL DIMENSIONS ARE IN MILLIMETERS. INCONSISTENCIES ARE TO BE REPORTED TO THE ARCHITECT IMMEDIATELY.	A.C and A.M	MEASURED SURVEY			DATE:	SEPTEMBER 2022
														DRAWN BY:	TJ
														SCALE:	1:100 @ A3
														DRAWING NO.:	557 EX02
														REVISION:	-