
 


BANCROFT AVENUE

PUBLIC FOOTPATH


N0.21

N0.25

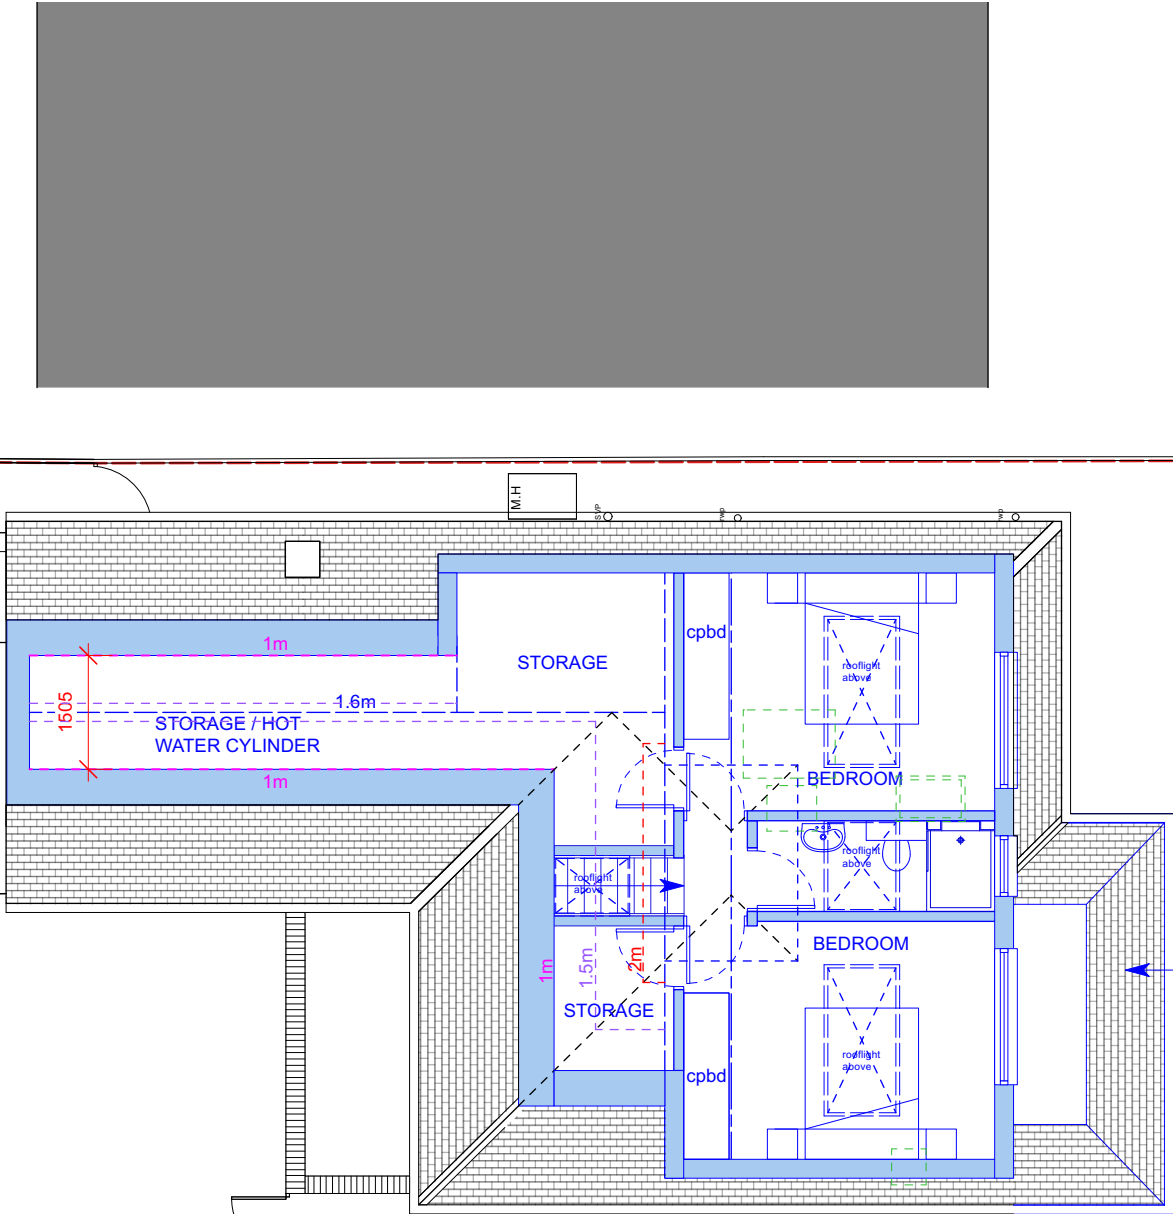

KEY

- EXISTING
- TO BE REMOVED
- PROPOSED

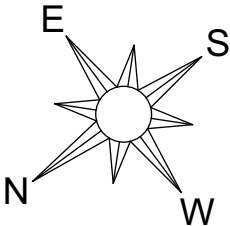

ASSUMED BOUNDARY LINE

PROPOSED LOFT FLOOR PLAN

REV.	DATE	DESCRIPTION	REV.	DATE	DESCRIPTION	REV.	DATE	DESCRIPTION	NOTE:	CLIENT:	PROJECT:	SIMON MILLER ARCHITECTS T+44 (0)20 8201 9875 info@simonmillerarchitects.com simonmillerarchitects 11 Portsdown Mews Temple Fortune London NW11 7HD	DATE: FEBRUARY 2023	
									ALL DIMENSIONS ARE IN MILLIMETERS. INCONSISTENCIES ARE TO BE REPORTED TO THE ARCHITECT IMMEDIATELY.	ABID CHAUDHRI	LOFT CONVERSION		DRAWN BY: JMC	
													SCALE: 1:100 @ A3	
									COPYRIGHT IS HELD BY SIMON MILLER ARCHITECTS LTD.	SITE:	DRAWING TITLE:		DRAWING NO.: 557 2PD03	REVISION: -
										23 BANCROFT AVENUE, LONDON, N2 0AR	PROPOSED LOFT FLOOR PLAN			