


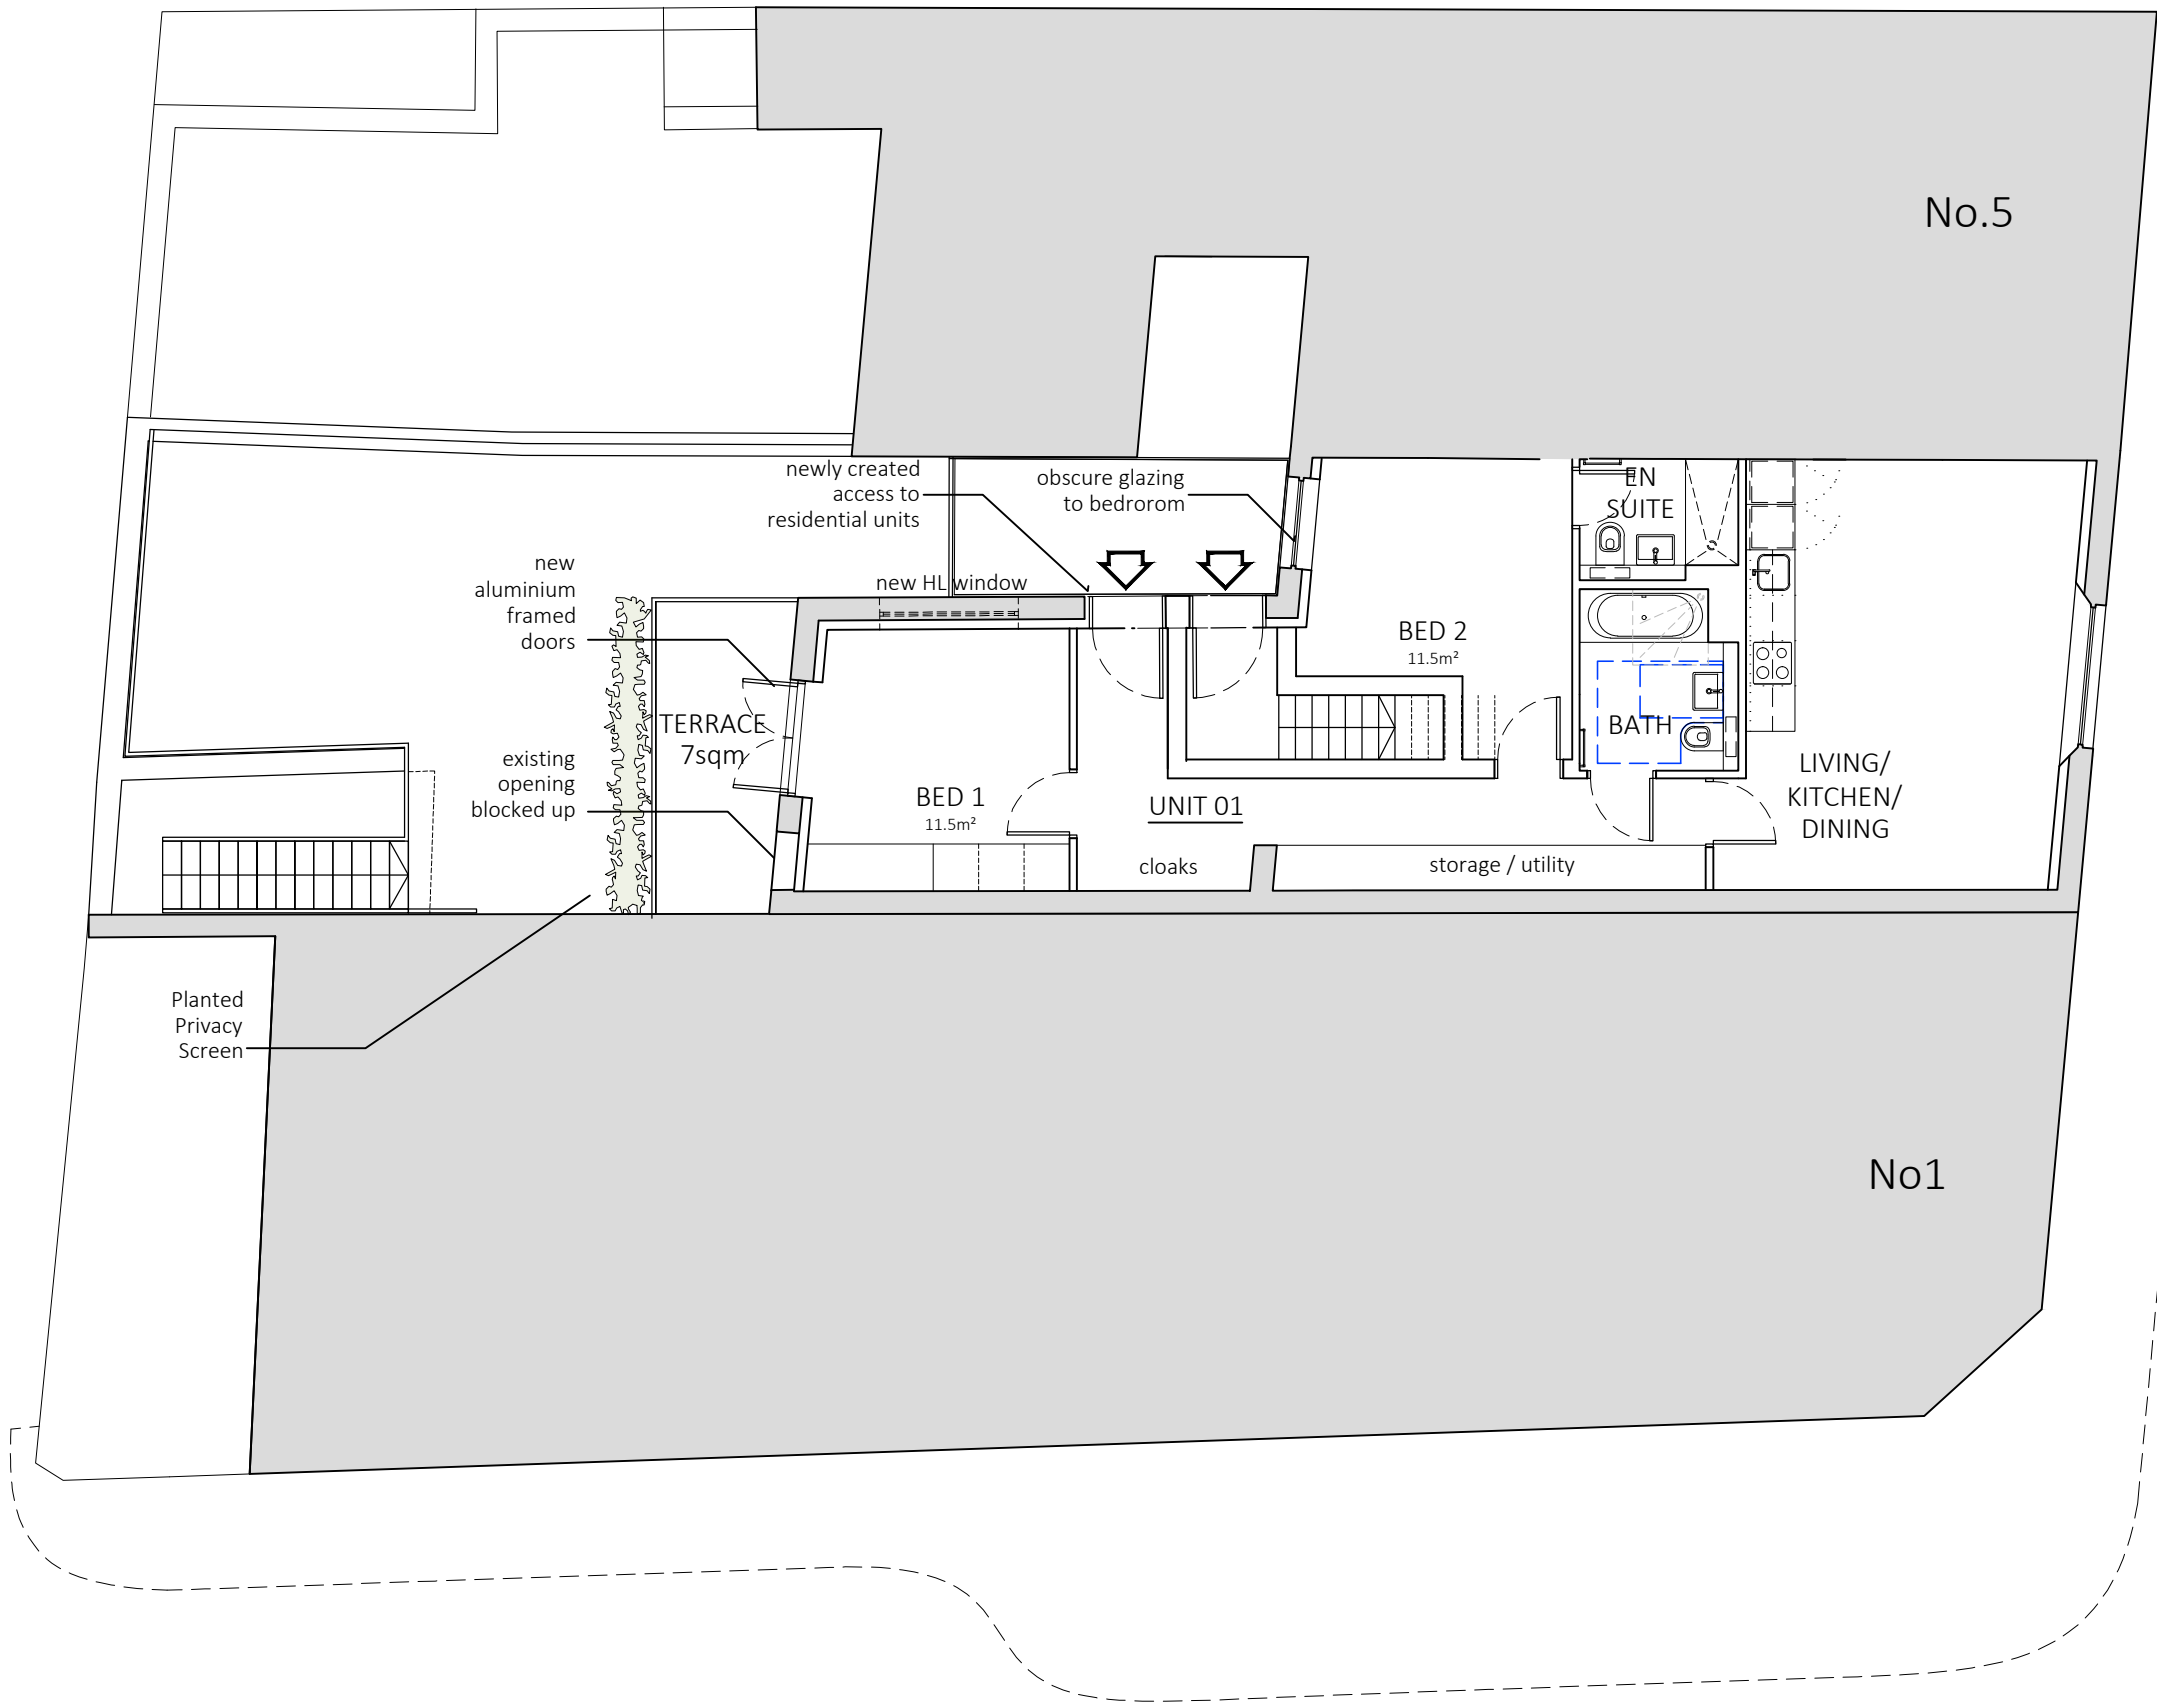

F	30.01.2023	AE	JM	Issued for Planning
E	11.11.2021	JM	JM	Issued for Planning
D	05.11.2021	JM	JM	Issued for Planning
C	24.09.21	JM	JM	Issued for Planning
B	10.09.21	JM	JM	Issued for Planning
A	23.04.2021	JM	JM	Issued for Planning
rev	date	drawn	checked	description

PLANNING



modular studio ltd
56 little yard
London, SE17 3QA
t: +44 (0)20 7193 1717
e: info@modular-studio.co.uk
www.modular-studio.co.uk

client	project address
IRONSTONE UK LTD	3 Broadway, Crouch End, London N8 8DS
	drawing title
	Proposed First Floor Plan
	scale
	1:100 @ a3

job no.	phase	draw no.	revision
21001 PL	111		F