




address. 4 Grosvenor Way - E5 9ND - London
tel. 020 3781 8008
mail. office@redwoodsprojects.co.uk
web. www.redwoodsprojects.co.uk


Any errors on Dimensions to be reported to the Architect prior to commencement of Works.
Dimensions and areas are based on survey information.
This drawing is copyright © Redwoods Projects.
All dimensions to be checked on site Prior work.

REFERENCE: 107 Broad Lane,
London N15 4DP, UK
TITLE: LOCATION & BLOCK
PLANS
PROJECT No 1022 | DATE: 26-01-2023
NAME: **E 00**

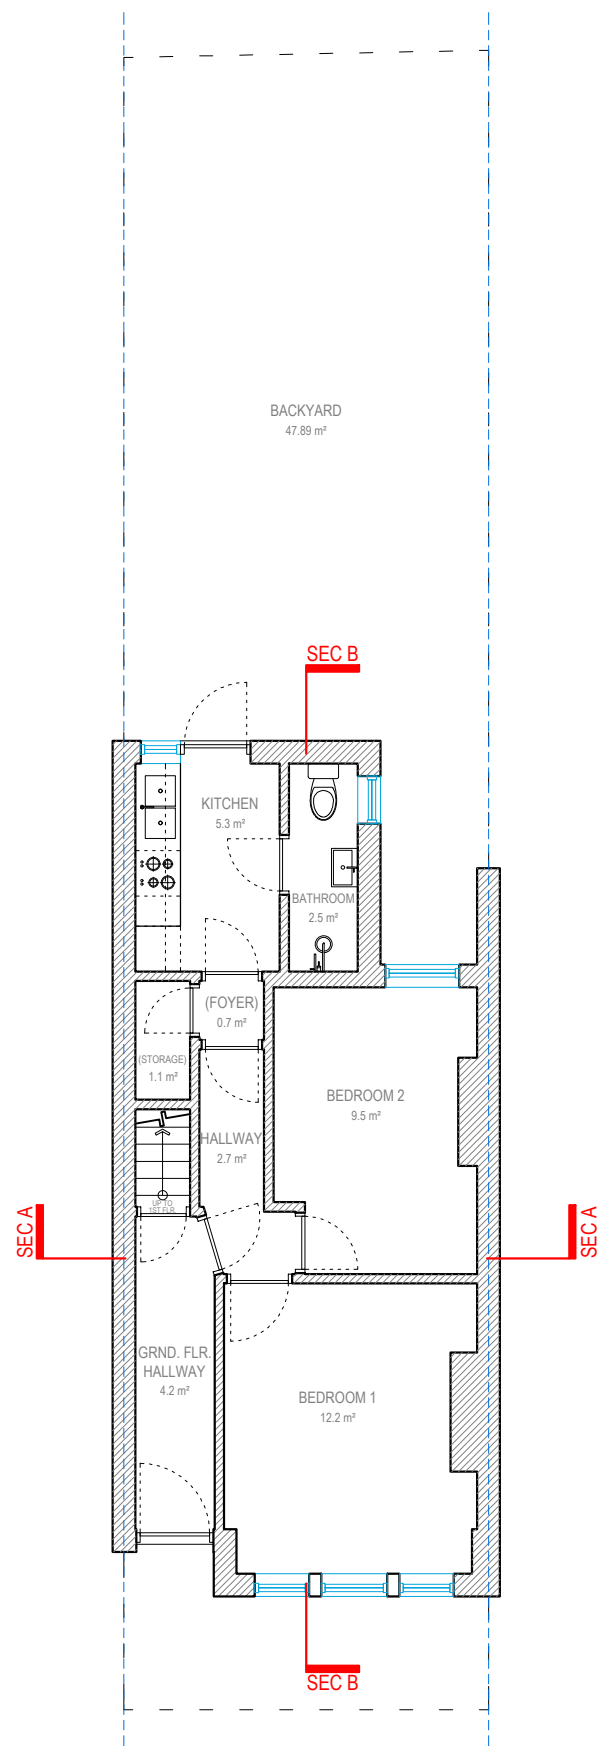


GROUND FLOOR

TOTAL AREA: **38.15 sq.m.**

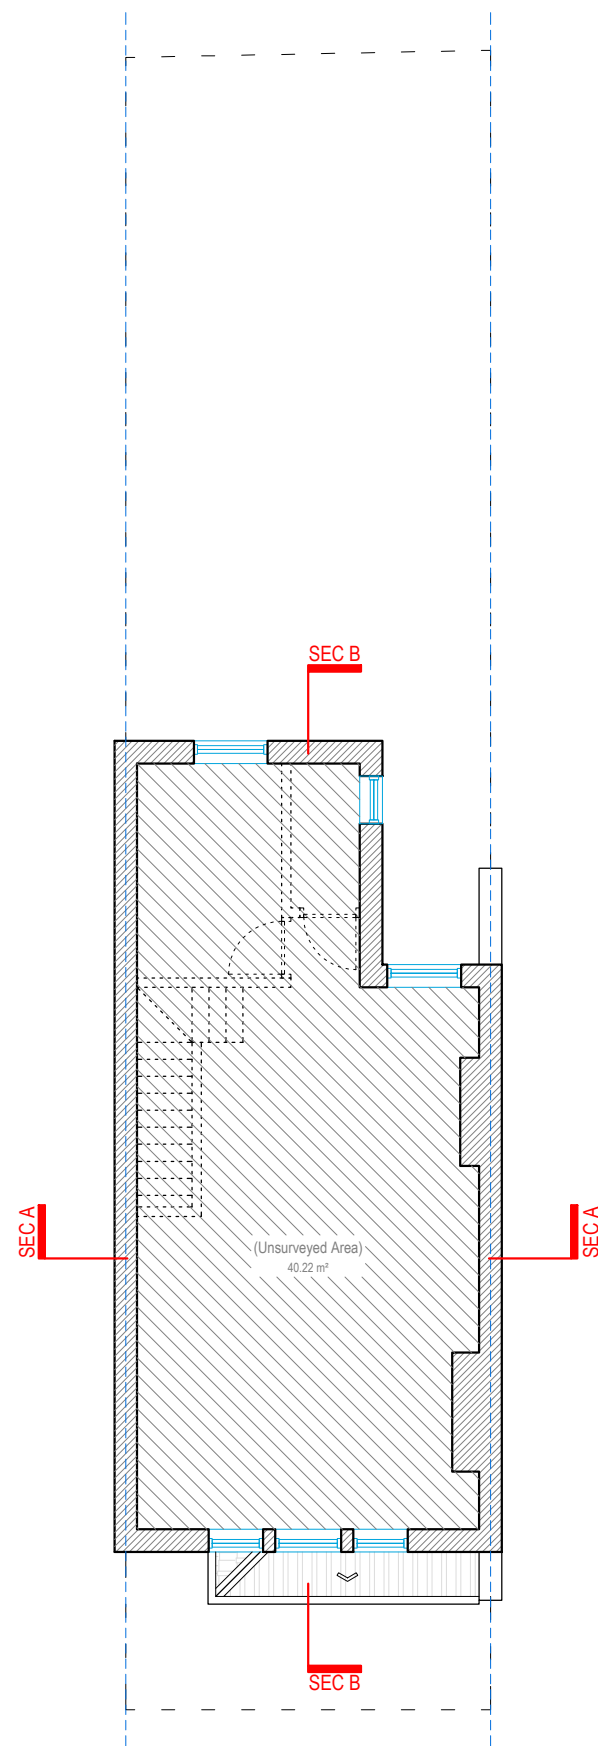


FIRST FLOOR

TOTAL AREA: **(40.22 sq.m.)**

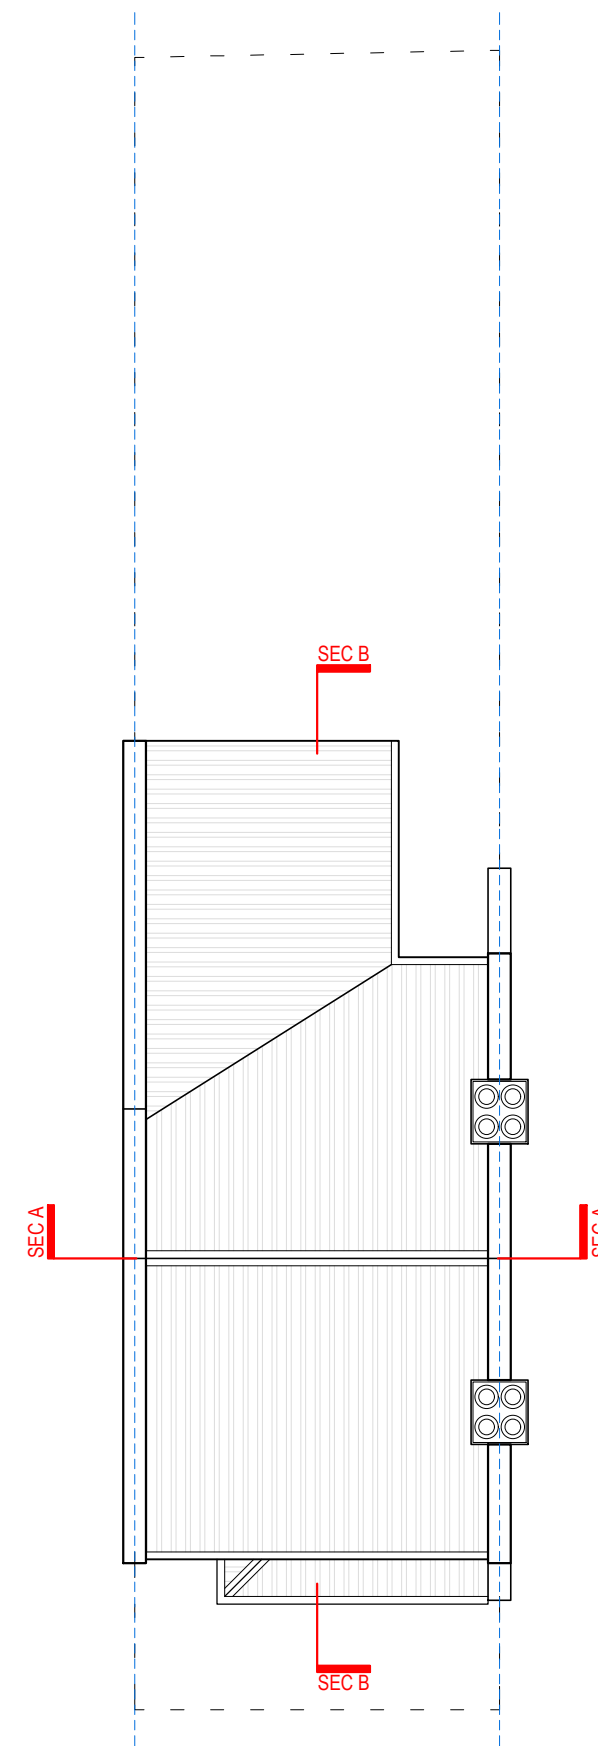

ROOF PLAN

0 1 2 5m scale
1:100 @A3

 


address. 4 Grosvenor Way - E5 9ND - London
tel. 020 3781 8008
mail. office@redwoodsprojects.co.uk
web. www.redwoodsprojects.co.uk

Any errors on Dimensions to be reported to the
Architect prior to commencement of Works.
Dimensions and areas are based on survey information.
This drawing is copyright © Redwoods Projects.
All dimensions to be checked on site Prior work.


REFERENCE: 107 Broad Lane,
London N15 4DP, UK
TITLE: EXISTING DRAWINGS
Floor Plans
PROJECT No 1022 | DATE: 26-01-2023
NAME: **E 01**




SOUTH EAST ELEVATION
FRONT ELEVATION

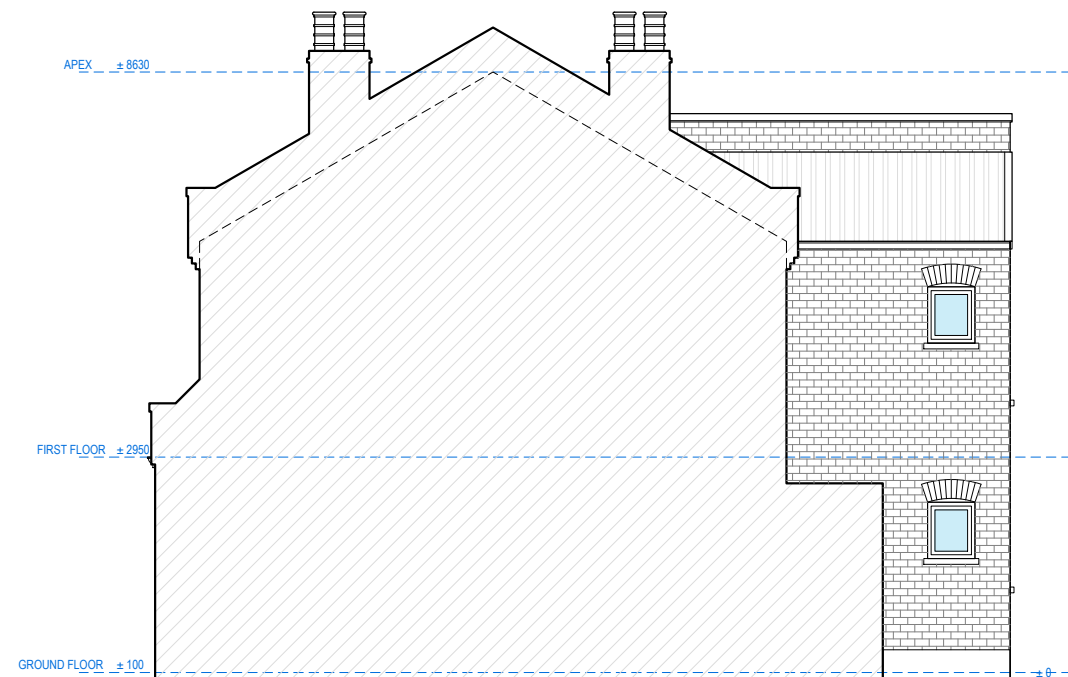

NORTH EAST ELEVATION
RIGHT SIDE ELEVATION

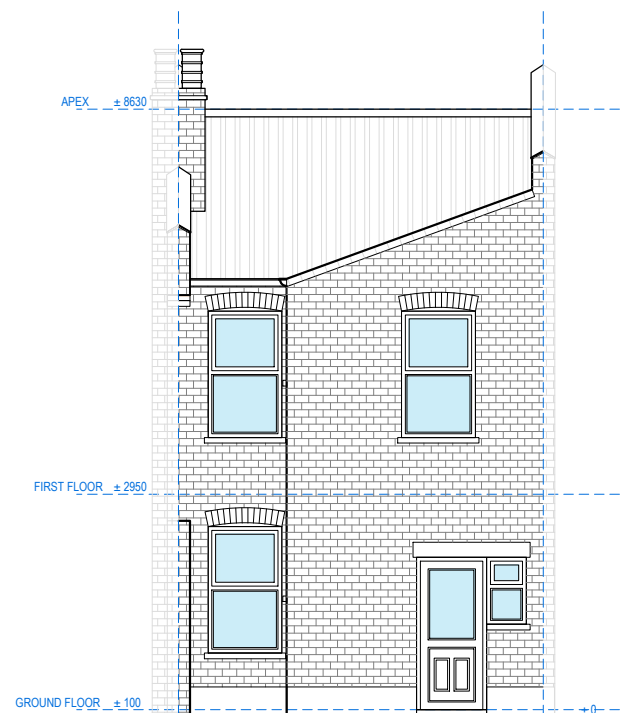

NORTH WEST ELEVATION
REAR ELEVATION

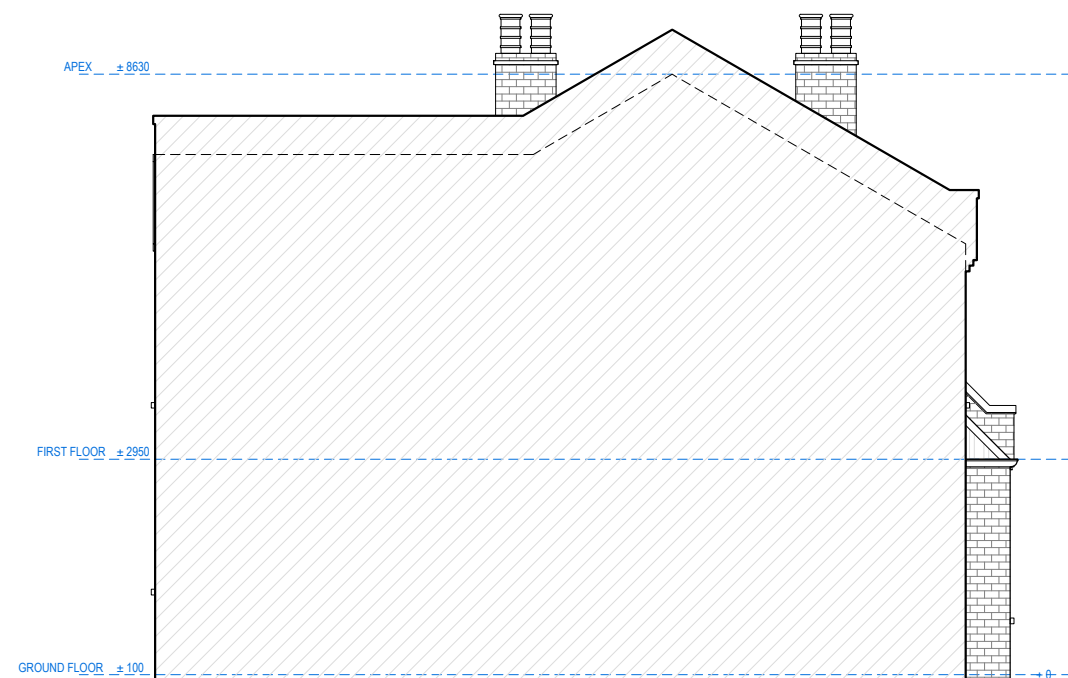

SOUTH WEST ELEVATION
RIGHT SIDE ELEVATION


0 1 2 5m scale
1:100 @A3

Redwoods


address. 4 Grosvenor Way - E5 9ND - London
tel. 020 3781 8008
mail. office@redwoodsprojects.co.uk
web. www.redwoodsprojects.co.uk

Any errors on Dimensions to be reported to the
Architect prior to commencement of Works.
Dimensions and areas are based on survey information.
This drawing is copyright © Redwoods Projects.
All dimensions to be checked on site Prior work.

REFERENCE: 107 Broad Lane,
London N15 4DP, UK
TITLE: EXISTING DRAWINGS
Elevations
PROJECT No 1022 | DATE: 26-01-2023
NAME: **E 02**

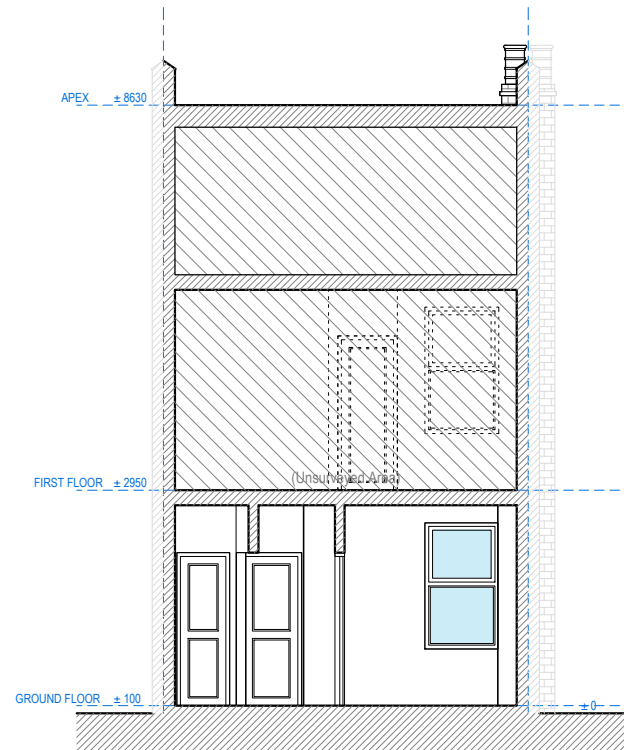

SECTION A-A

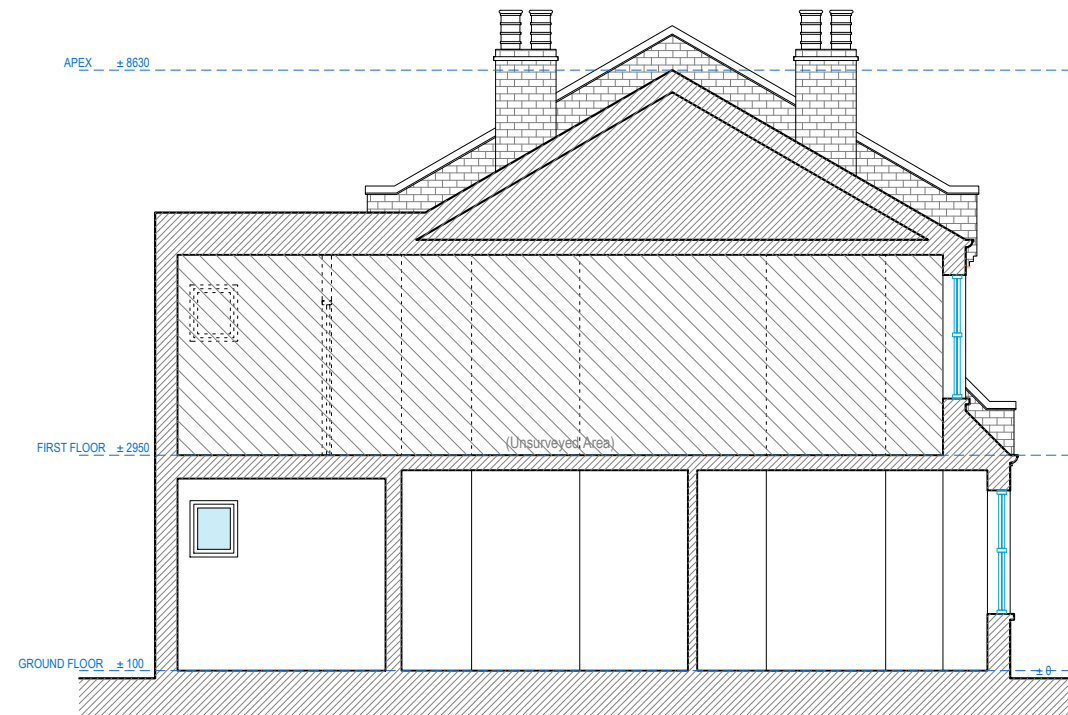

SECTION B-B


0 1 2 5m scale
1:100 @A3

Redwoods

address. 4 Grosvenor Way - E5 9ND - London
tel. 020 3781 8008
mail. office@redwoodsprojects.co.uk
web. www.redwoodsprojects.co.uk


Any errors on Dimensions to be reported to the Architect prior to commencement of Works.
Dimensions and areas are based on survey information.
This drawing is copyright © Redwoods Projects.
All dimensions to be checked on site Prior work.

REFERENCE: 107 Broad Lane,
London N15 4DP, UK
TITLE: EXISTING DRAWINGS
Sections
PROJECT No 1022 | DATE: 26-01-2023
NAME: **E 03**

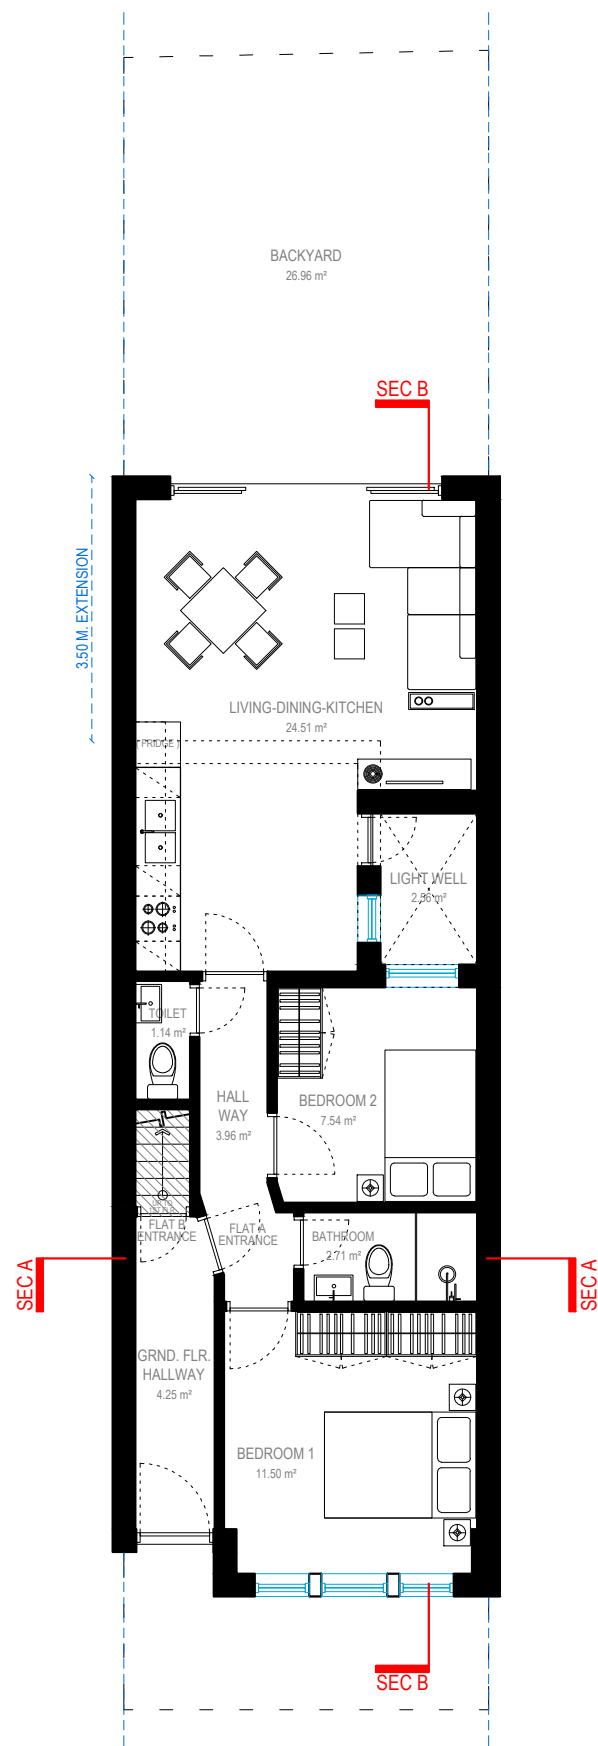


GROUND FLOOR

TOTAL AREA: **58.17 sq.m.**

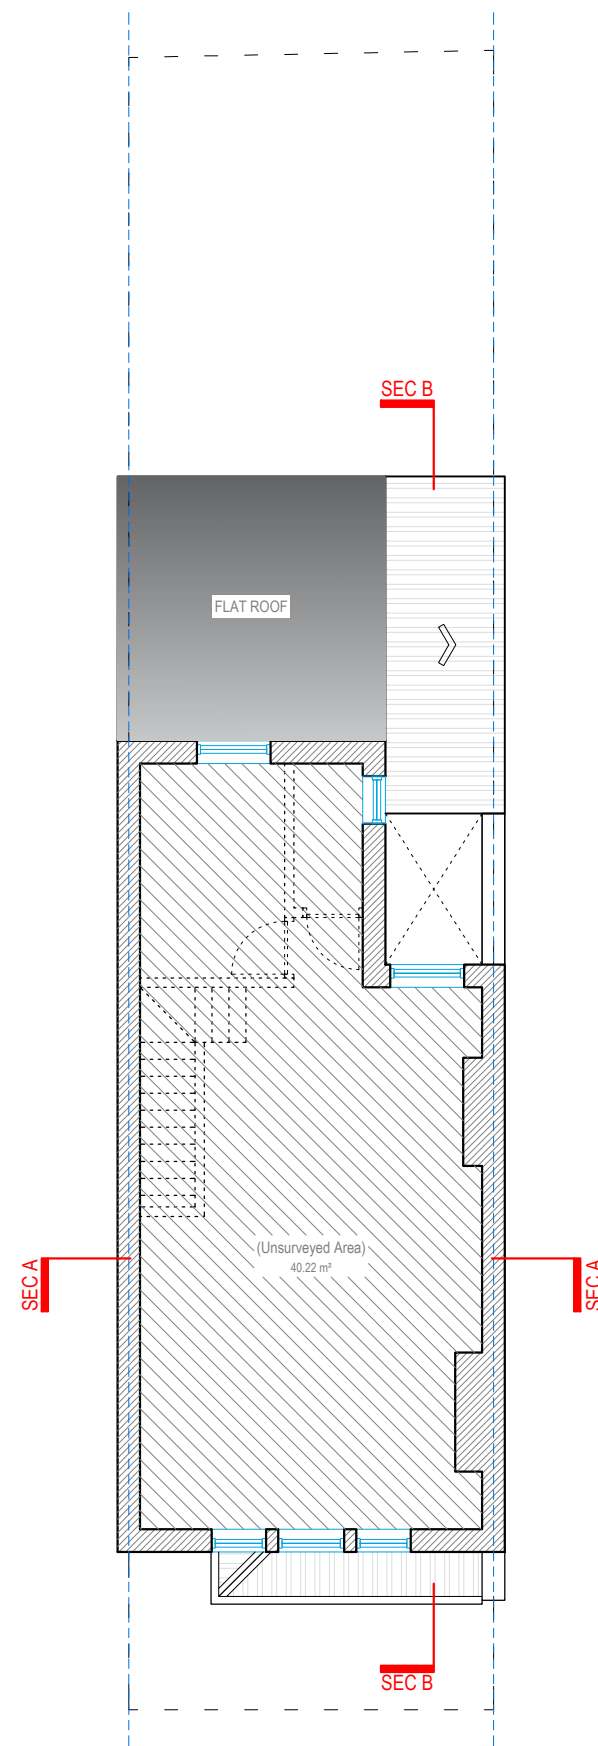


FIRST FLOOR

TOTAL AREA: **(40.22 sq.m.)**

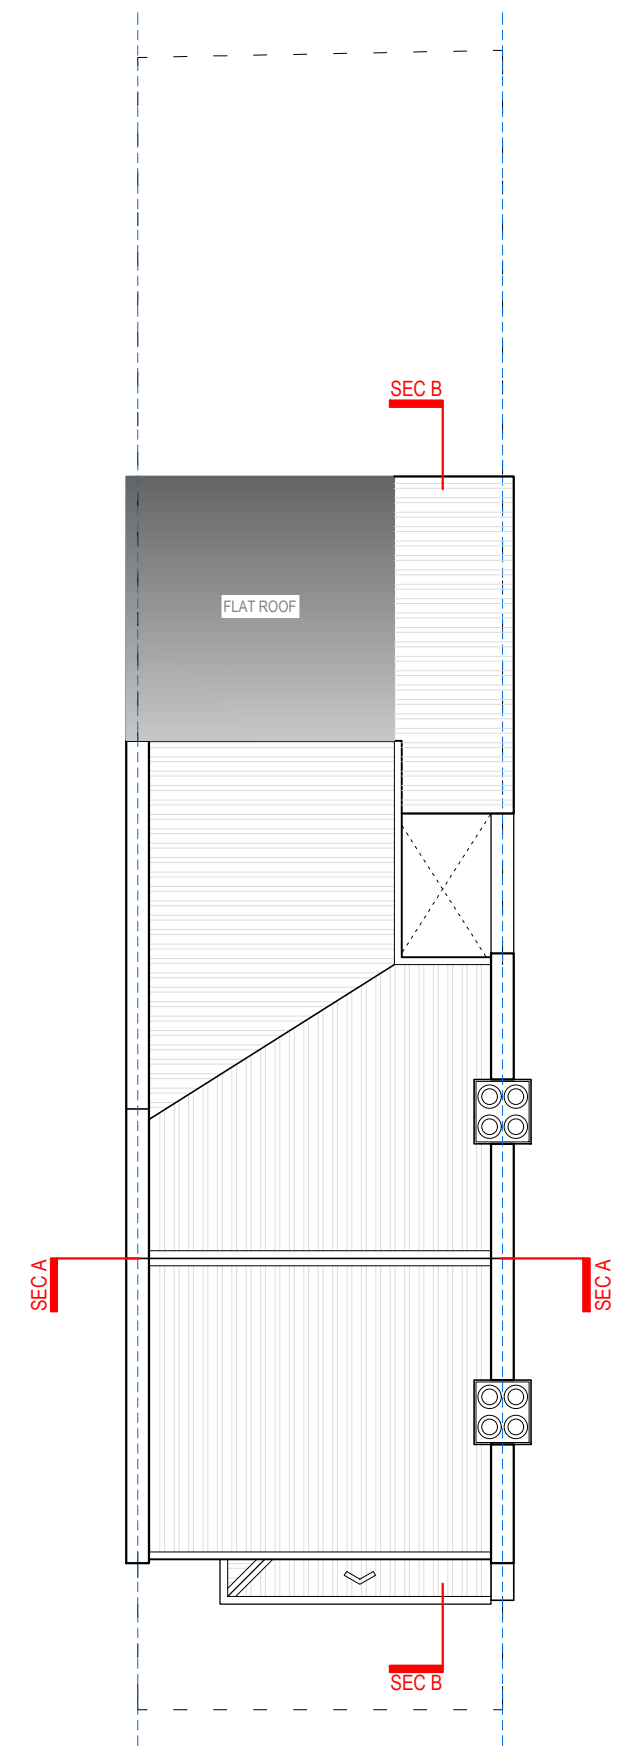

ROOF PLAN

0 1 2 5m scale 1:100 @A3

 

Redwoods


address. 4 Grosvenor Way - E5 9ND - London
tel. 020 3781 8008
mail. office@redwoodsprojects.co.uk
web. www.redwoodsprojects.co.uk

Any errors on Dimensions to be reported to the Architect prior to commencement of Works.
Dimensions and areas are based on survey information.
This drawing is copyright © Redwoods Projects.
All dimensions to be checked on site Prior work.


REFERENCE: 107 Broad Lane,
London N15 4DP, UK
TITLE: PROPOSED DRAWINGS
Floor Plans
PROJECT No 1022 | DATE: 26-01-2023
NAME: **P 01**




SOUTH EAST ELEVATION
FRONT ELEVATION

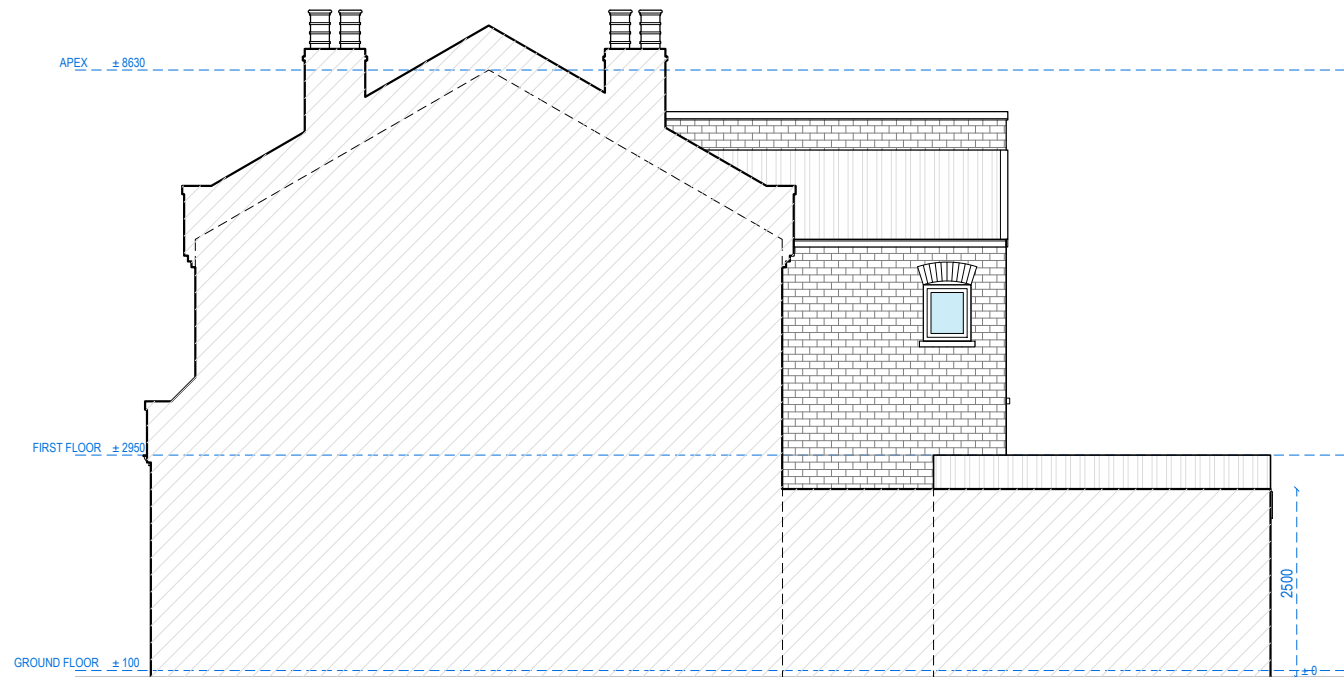

NORTH EAST ELEVATION
RIGHT SIDE ELEVATION

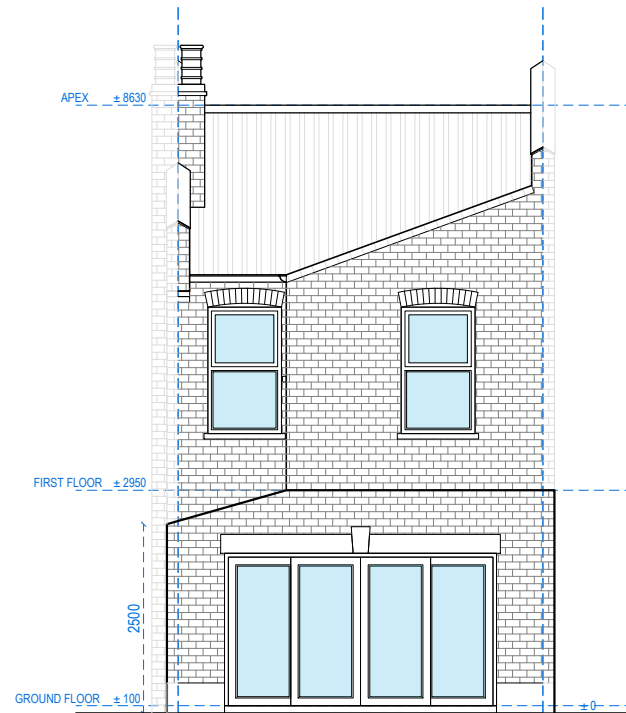

NORTH WEST ELEVATION
REAR ELEVATION

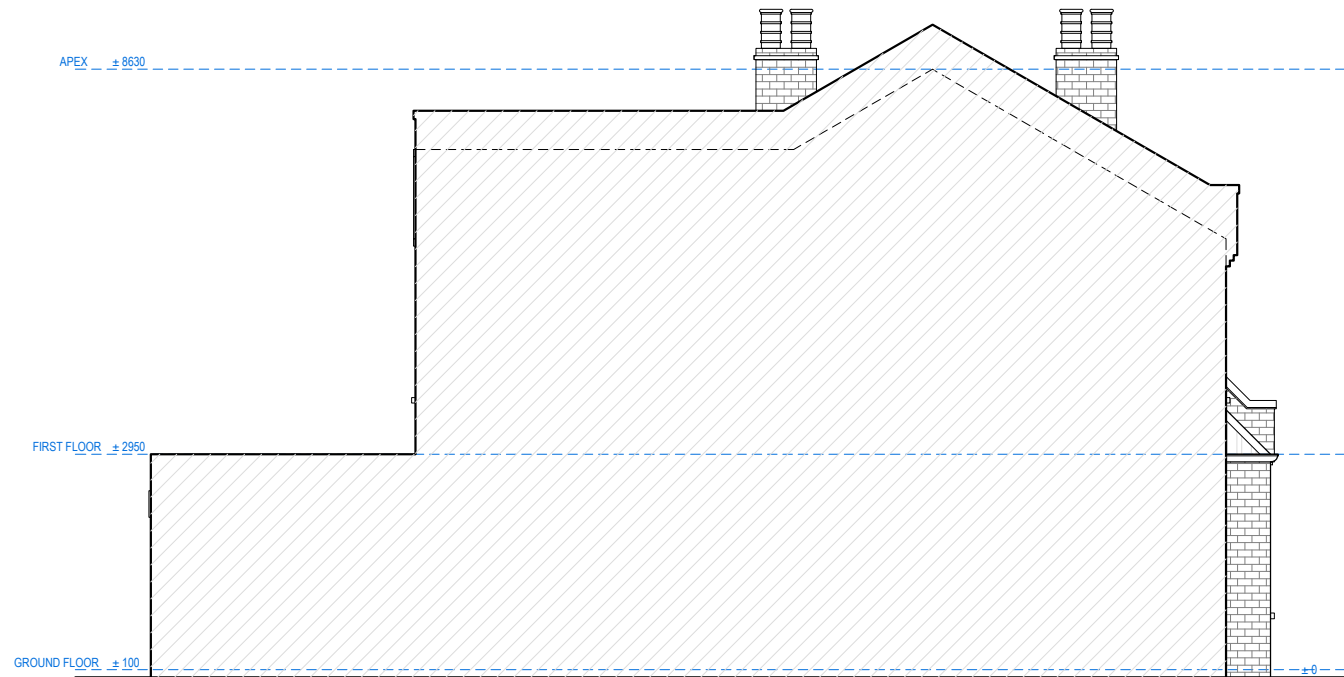

SOUTH WEST ELEVATION
RIGHT SIDE ELEVATION


0 1 2 5m scale
1:100 @A3




address. 4 Grosvenor Way - E5 9ND - London
tel. 020 3781 8008
mail. office@redwoodsprojects.co.uk
web. www.redwoodsprojects.co.uk

Any errors on Dimensions to be reported to the
Architect prior to commencement of Works.
Dimensions and areas are based on survey information.
This drawing is copyright © Redwoods Projects.
All dimensions to be checked on site Prior work.

REFERENCE: 107 Broad Lane,
London N15 4DP, UK
TITLE: PROPOSED DRAWINGS
Elevations
PROJECT No 1022 | DATE: 26-01-2023
NAME: **P 02**

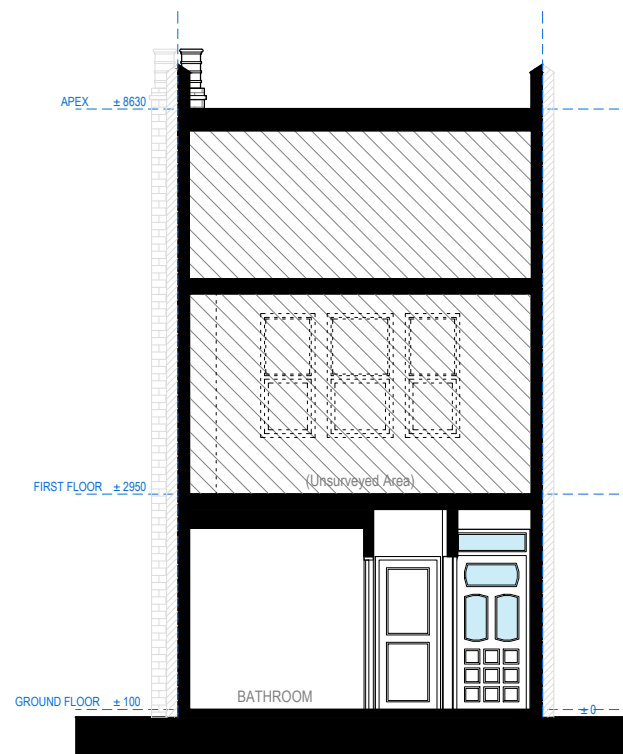

SECTION A-A

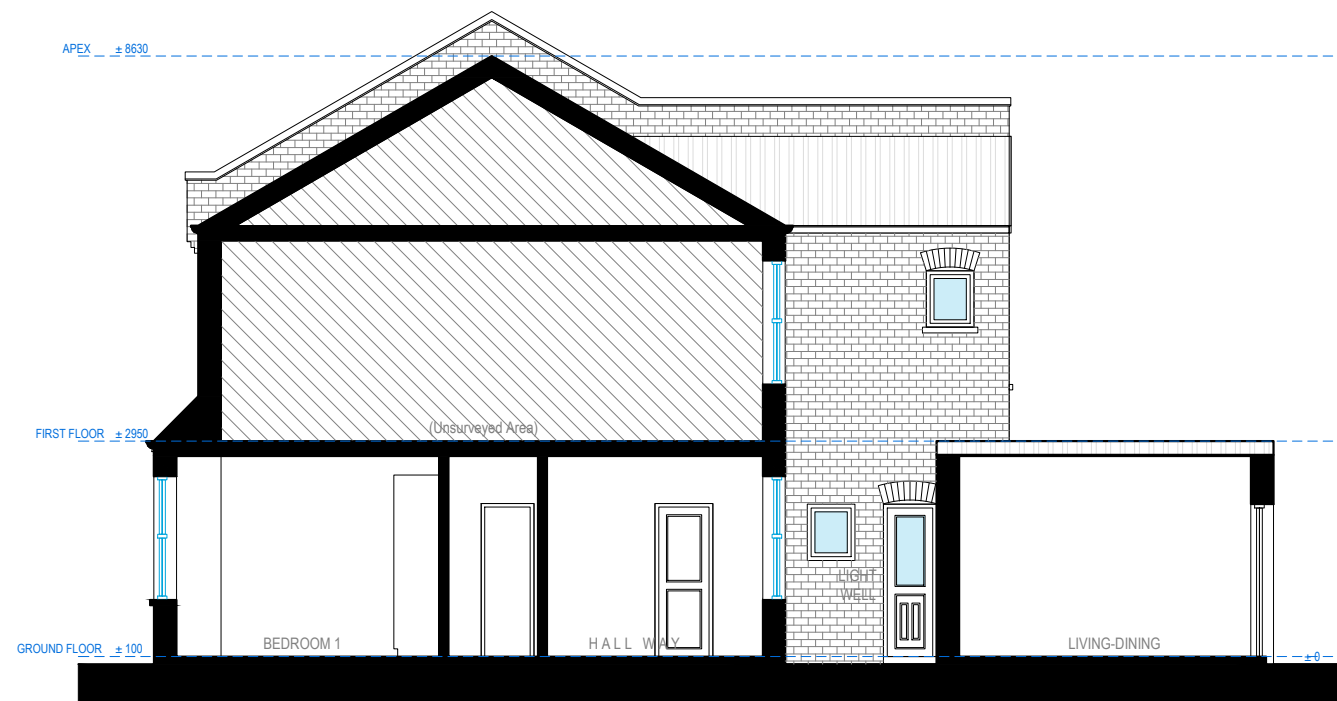

SECTION B-B

0 1 2 5m scale
1:100 @A3



address. 4 Grosvenor Way - E5 9ND - London
tel. 020 3781 8008
mail. office@redwoodsprojects.co.uk
web. www.redwoodsprojects.co.uk

Any errors on Dimensions to be reported to the
Architect prior to commencement of Works.
Dimensions and areas are based on survey information.
This drawing is copyright © Redwoods Projects.
All dimensions to be checked on site Prior work.

REFERENCE: 107 Broad Lane,
London N15 4DP, UK
TITLE: PROPOSED DRAWINGS
Sections
PROJECT No 1022 | DATE: 26-01-2023
NAME: **P 03**