



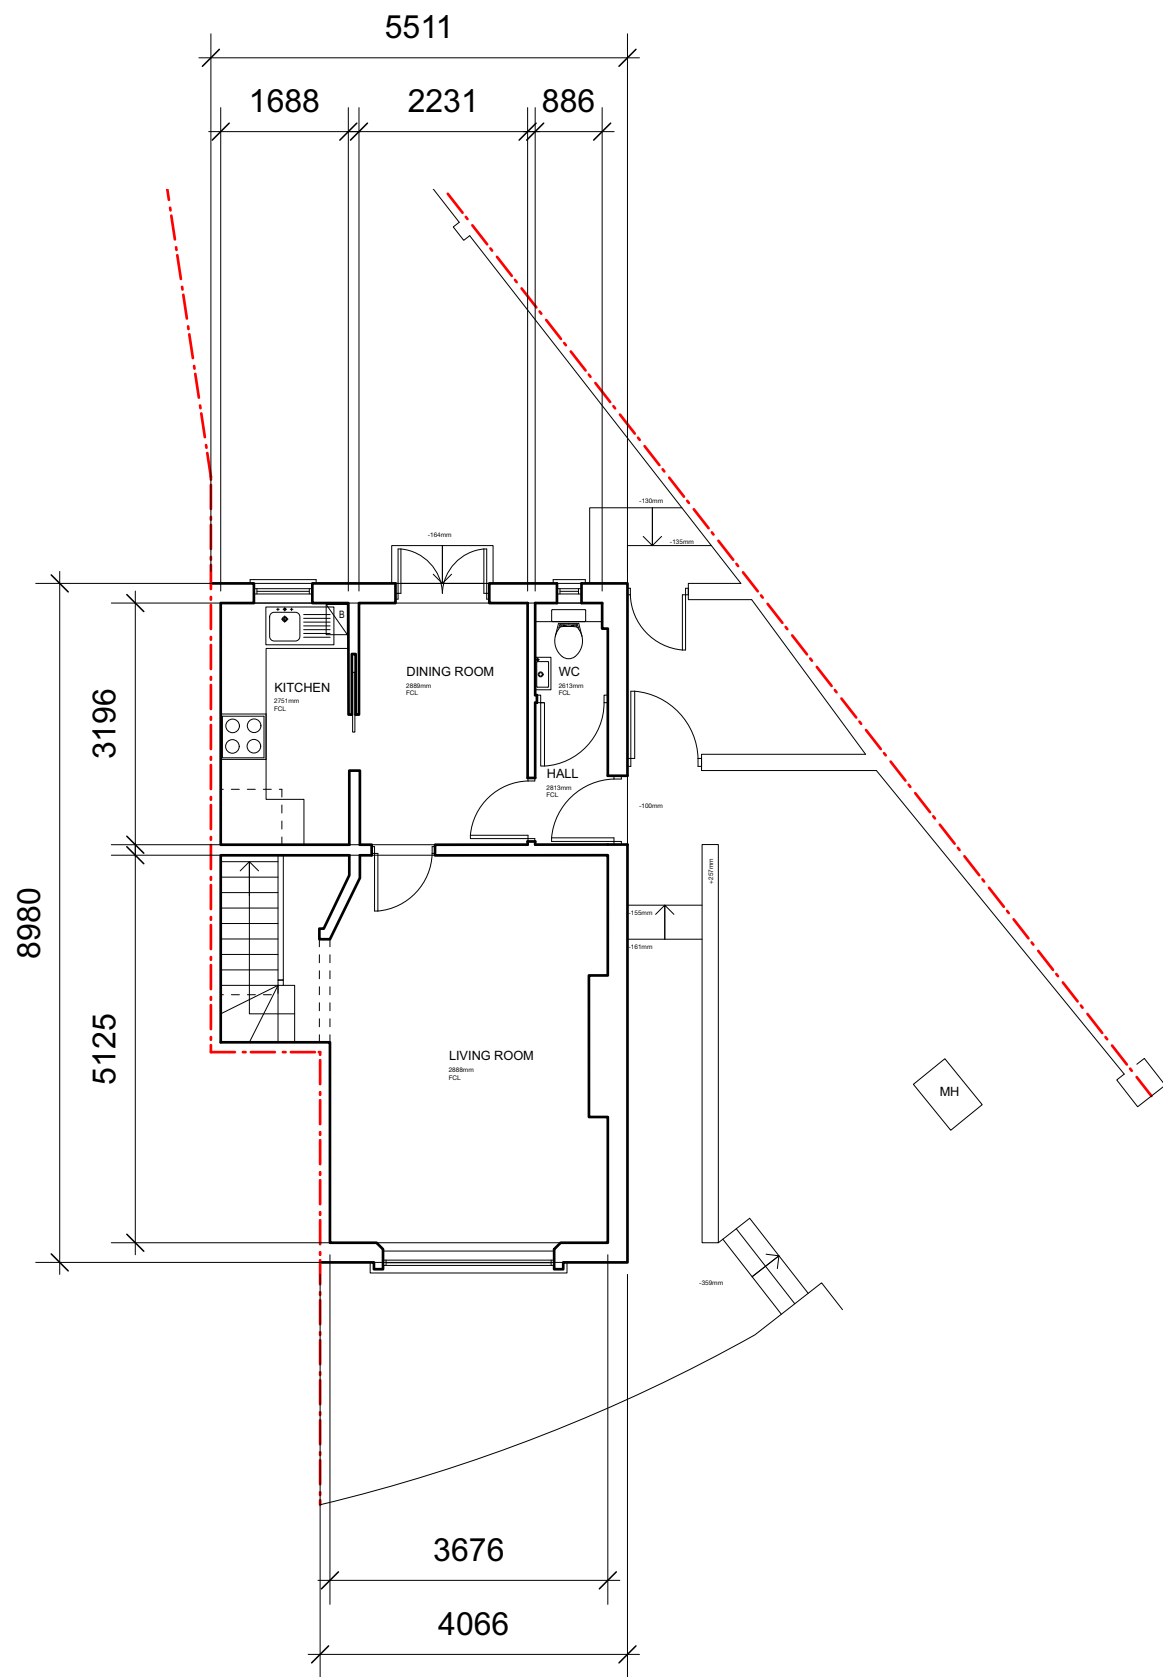


Existing Ground Floor

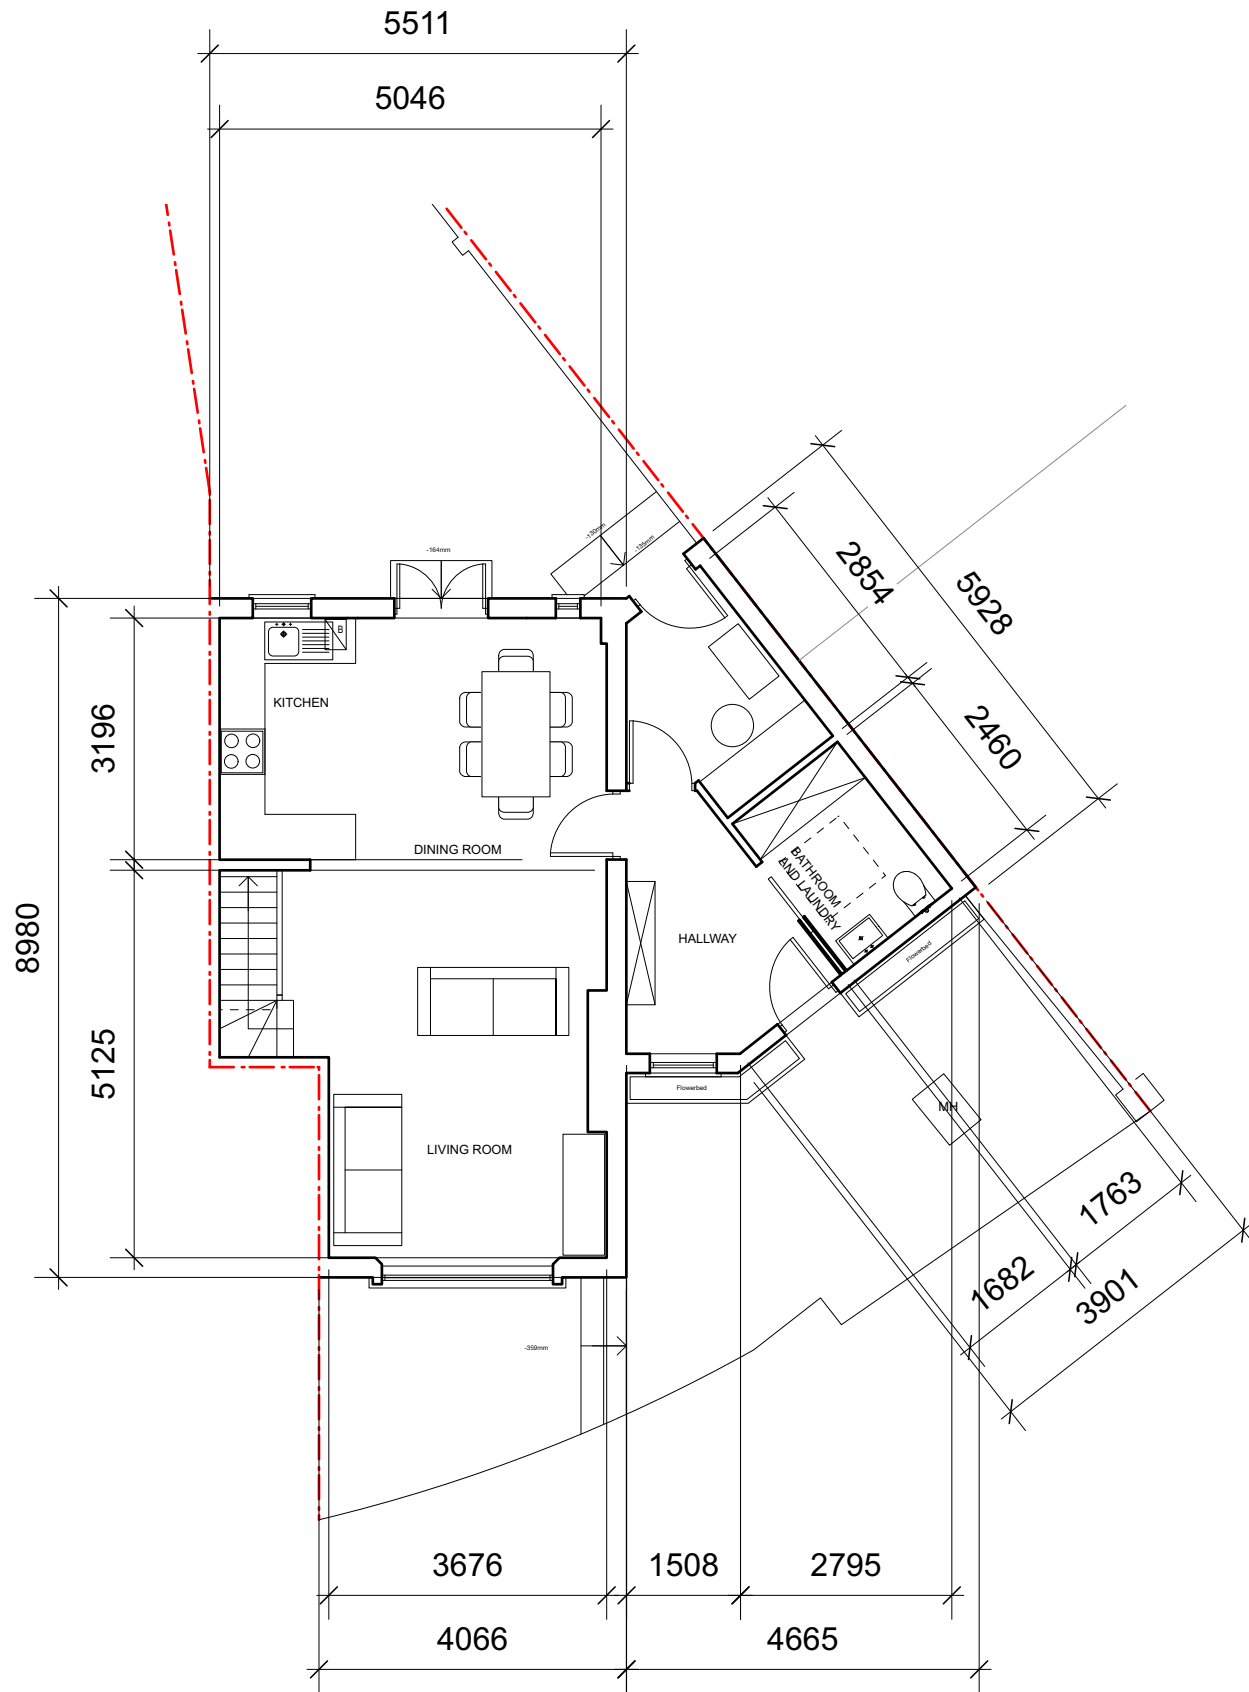

Proposed Ground Floor

07	03/11/2022	Planning UPDT	DS	HM
06	16/10/2022	Planning UPDT	DS	HM
05	05/10/2021	Planning UPDT	DS	HM
04	29/09/2021	Planning UPDT	DS	HM
03	13/09/2021	Planning UPDT	DS	HM
02	30/07/2021	Planning UPDT	DS	HM
01	10/06/2021	Planning	DS	HM
00	27/04/2021	Initial issue	DS	HM
REV	DATE	COMMENT	DRW	CHK

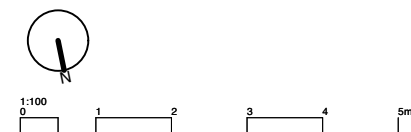

NOTES
All dimensions to be confirmed on site. This drawing is copyright © My-architect

My-architect

36 Keeling House, E2 6PG
T 07912325101 E harry.molyneux@my-architect.io

PROJECT
39 Milton Avenue, N6 5QF

DRAWING
Floor Plans

SCALE
1:100 @ A3

STATUS
Planning

DRAWING No. 2601/01/400 REVISION P07