



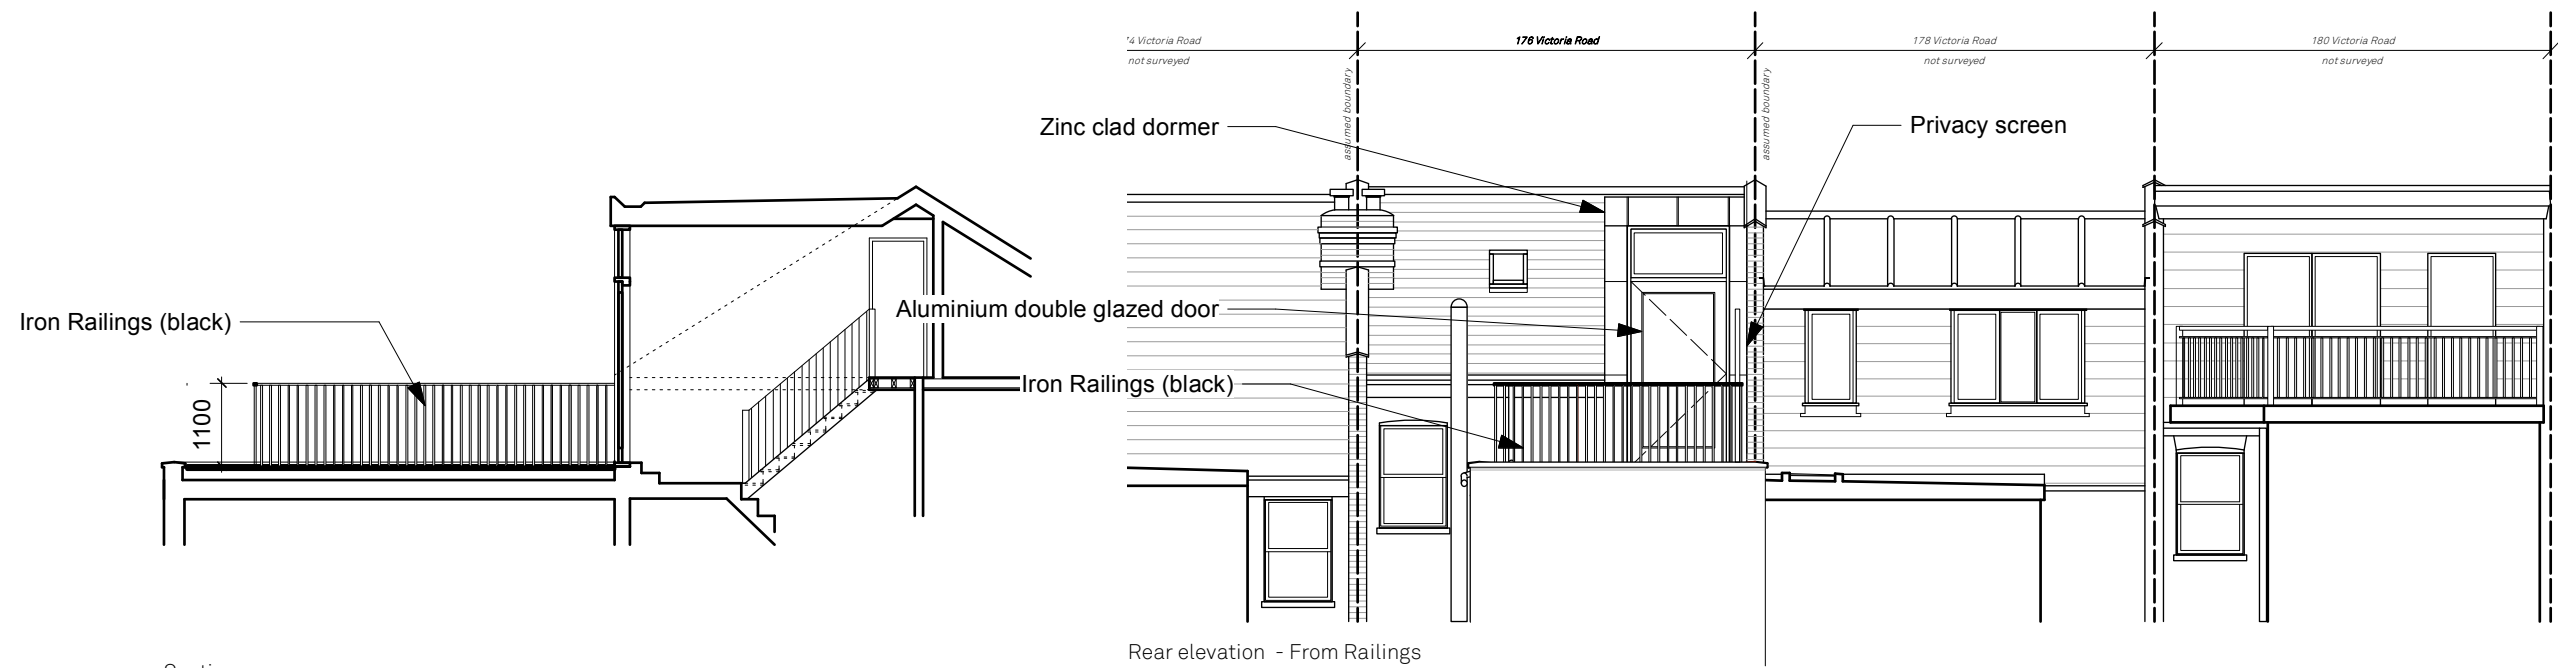


Section


Rear elevation - From Railings

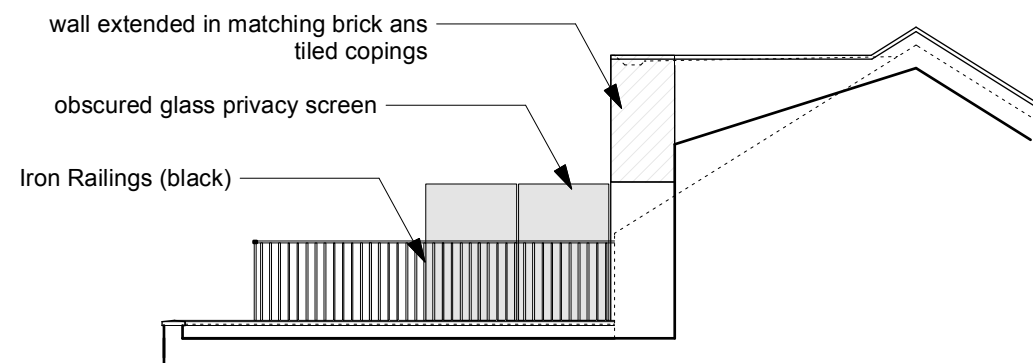

Elevation from no. 174

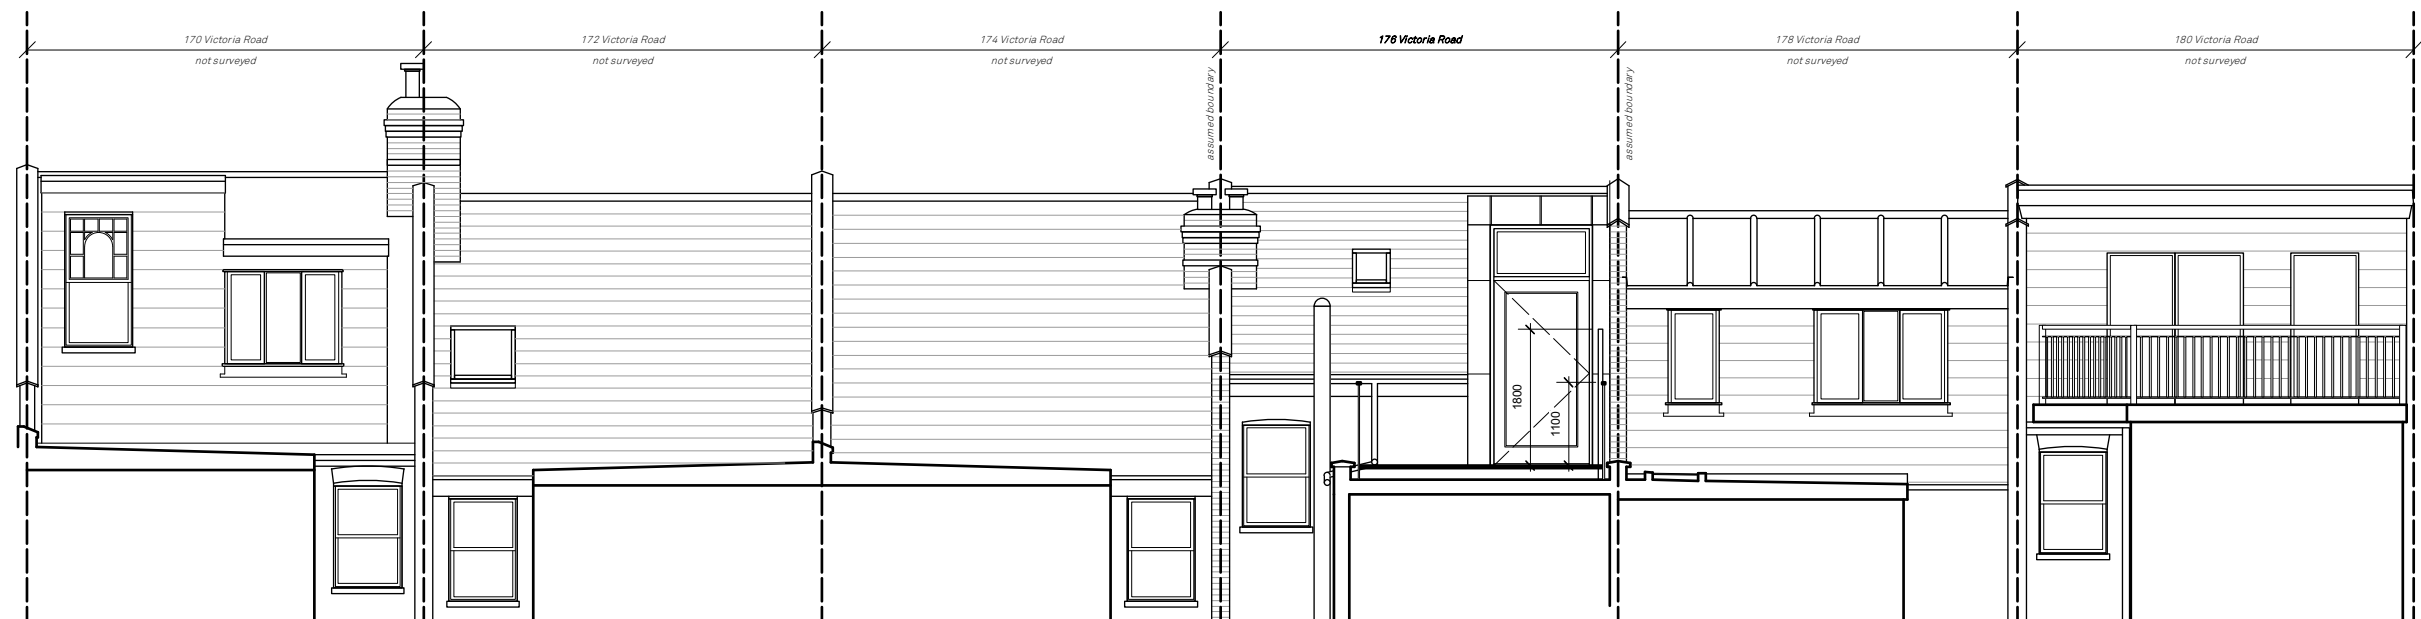

Rear elevation

 

McAlisterGill Ltd

Proposed Section & Rear Elevation

176b Victoria Road

Drawn By CM
Scale 1:100
Status Planning

Architectural & Design Services

Issue	Notes	Date
A	DIMS ADDED - PRIVACY SCREEN ENLARGED -	20230208

18 Barking Road London E6 3BP

128.212 A