




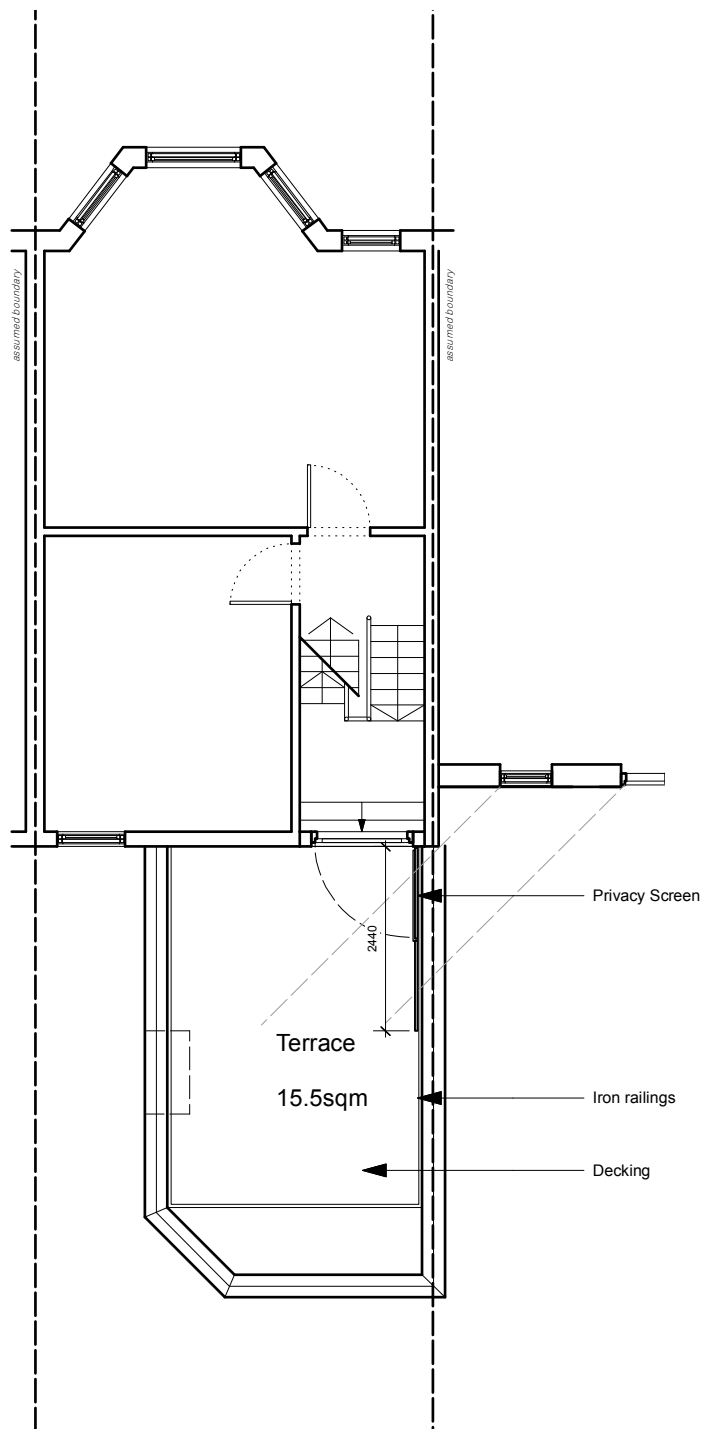

First floor plan

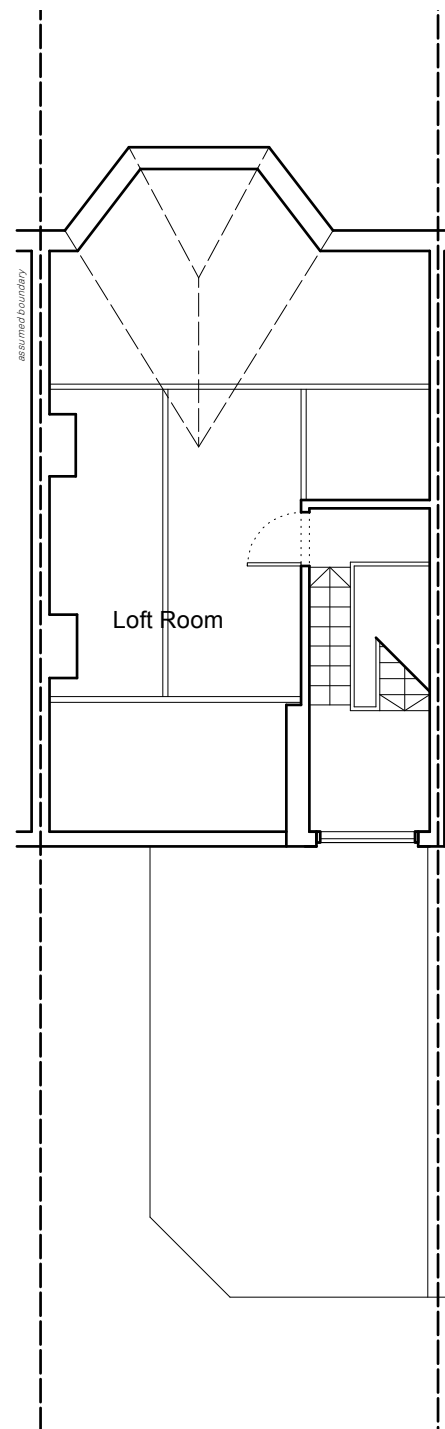


Loft plan

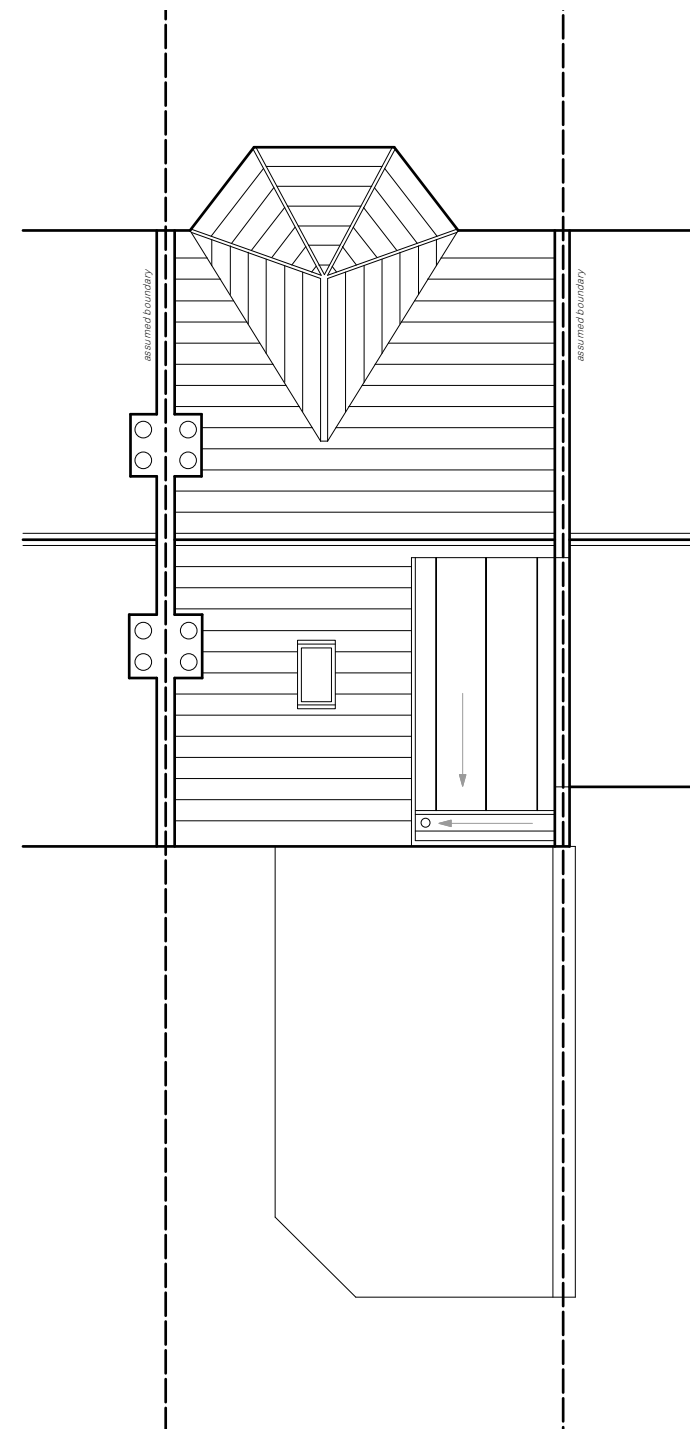

Roof plan

0 2 4 6 8 10 M

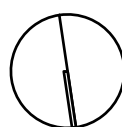

McAlisterGill Ltd

Proposed Plans
176b Victoria Road

Drawn By CM
Scale 1:100
Status Planning

Architectural & Design Services

Issue	Notes	Date
A	DIMS ADDED - PRIVACY SCREEN ENLARGED	20230208

18 Barking Road London E6 3BP

128.211 A