




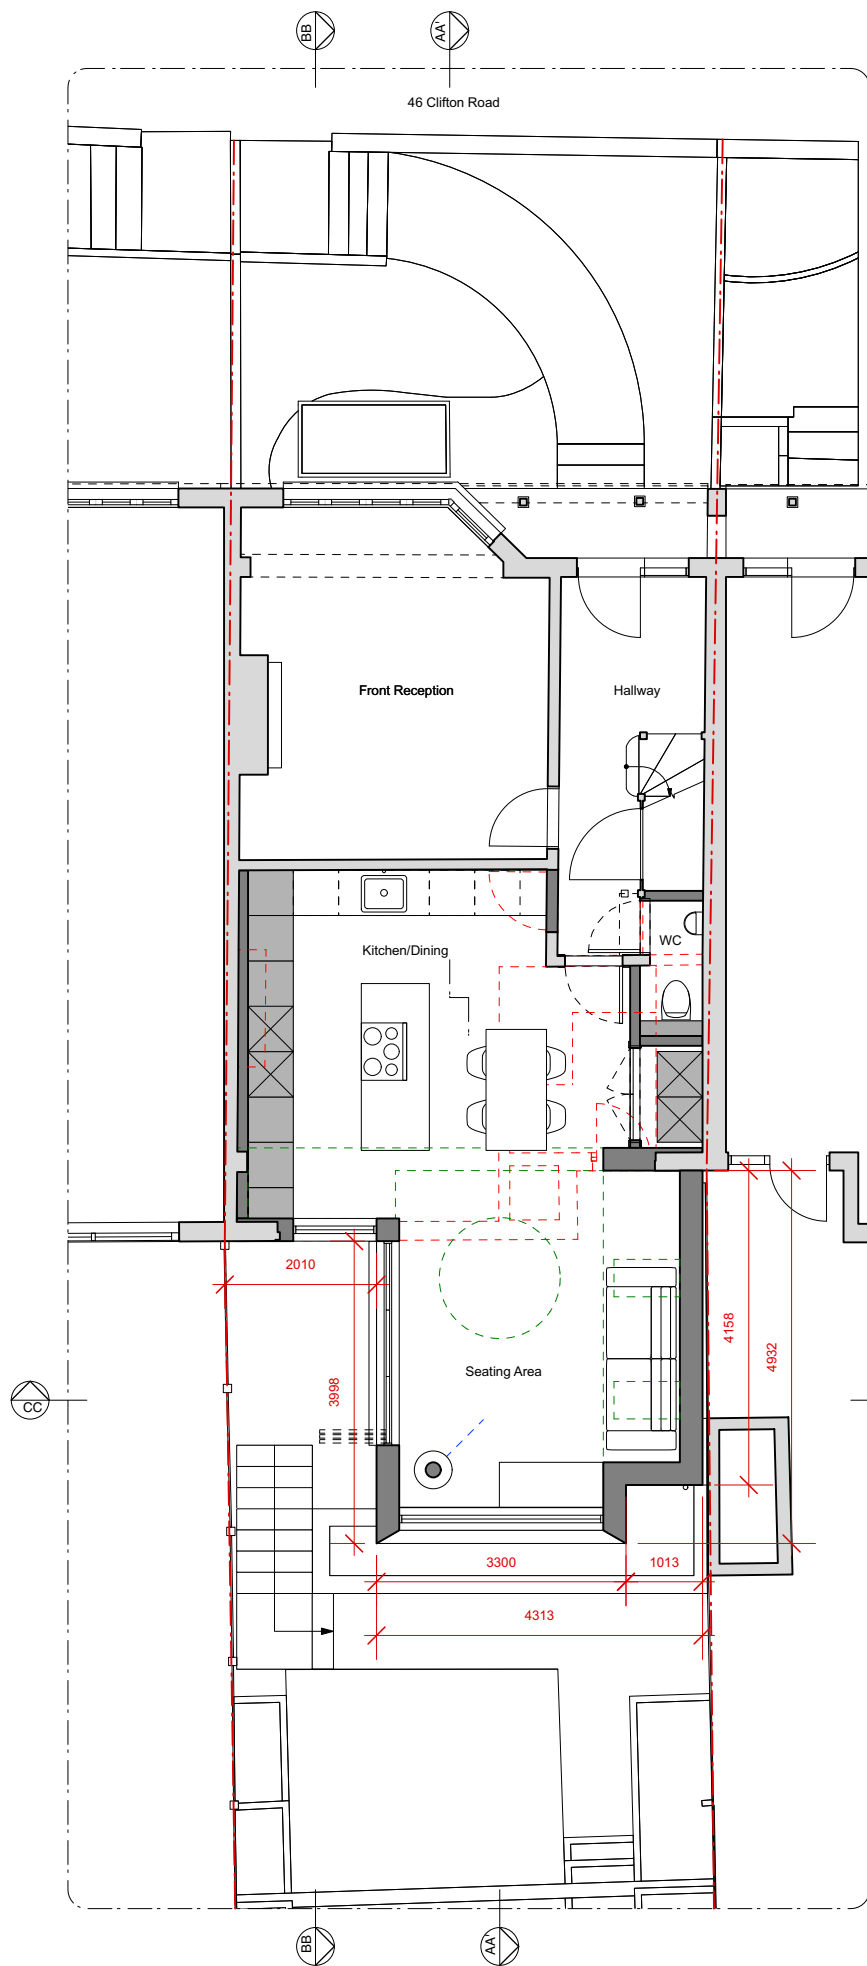

1 Proposed Ground Floor

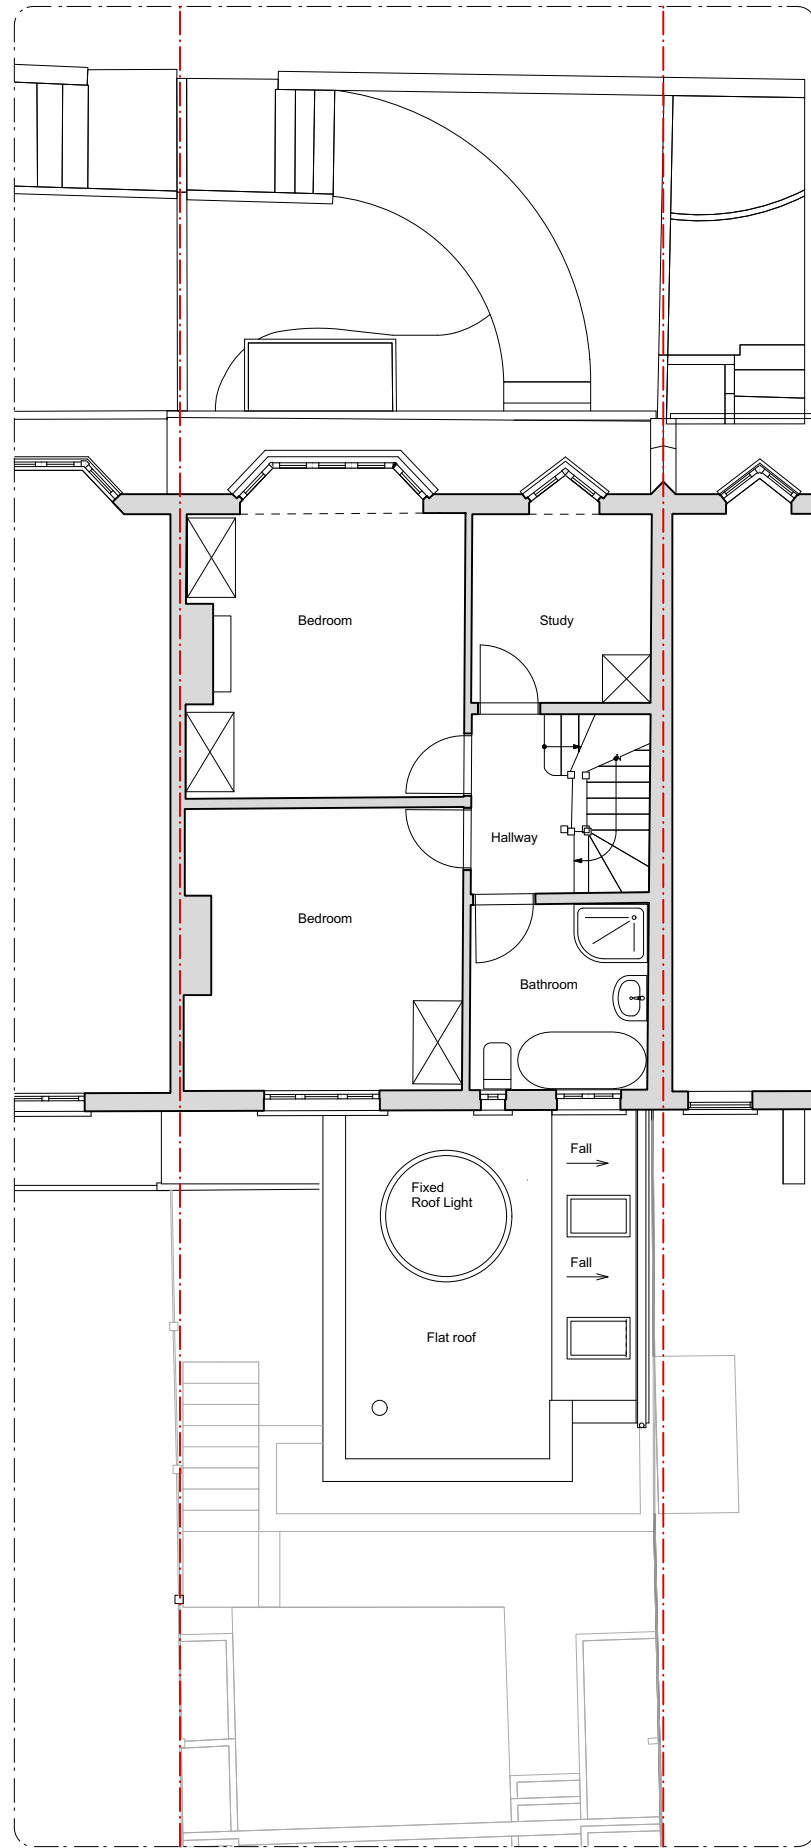

2 Proposed First Floor

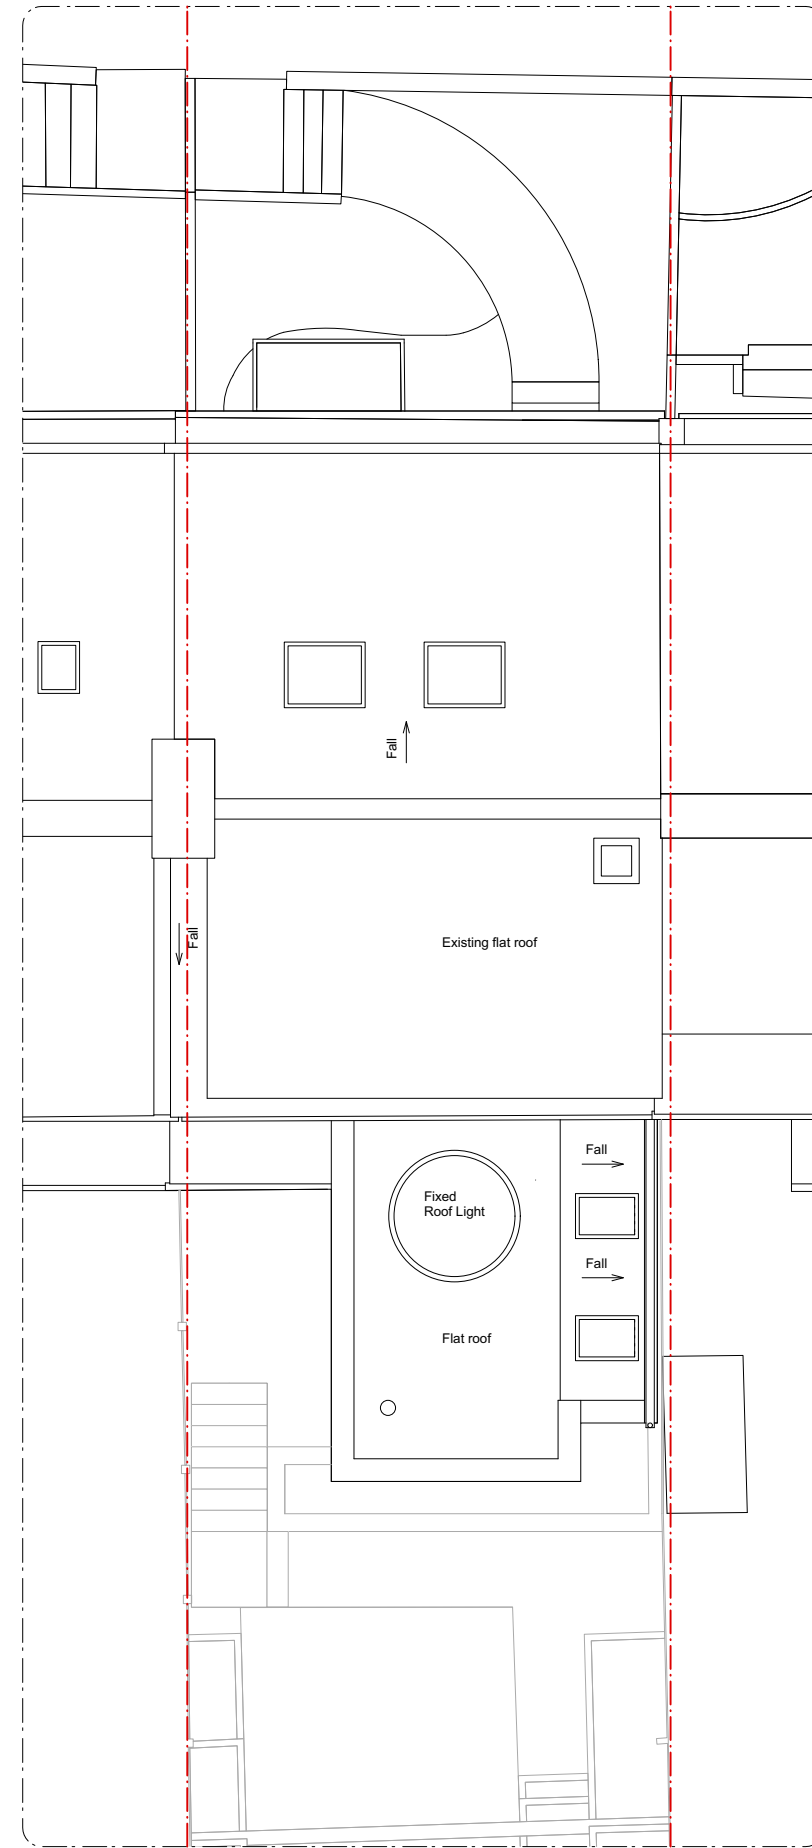

3 Proposed Roof Plan

SCALE BAR
0 1 2 5m



KEY:

- Existing structure
- Proposed structure
- Ceiling lines

Rev	Issued	Status & Description	CA / TB
-	10.02.23	Issued for Planning	CA / TB
			Drawn / Checked

Notes:

All dimensions to be checked on site prior to construction or fabrication of any element. Any discrepancies between figure dimensions reported to Architect for clarification prior to commencing work.

This drawing is to be read in conjunction with all consultants information.

Elements of services are indicated for coordination purposes. For full services layouts refer to Services Engineer's drawings and specification.

Elements of structure are indicated for coordination purposes. For full structural layouts refer to Structural Engineer's drawings and specification.

(C) Trevor Brown Architect Ltd. All rights described in chapter IV of the Copyright Designs and Patents Act 1988 have been asserted.

tba

Job
Clifton Road

Address
46 Clifton Rd, London N22 7XN

Status
Planning


Drawing title
Proposed Floor Plans

Scale
1:100@A3

Drawing number
179_1001

Revision
-

Trevor Brown Architect Ltd.
www.trevorbrownarchitect.co.uk
+44 (0) 20 8826 1486
Suite 409, Ashley House, 235-239 High Road, London. N22 8HF

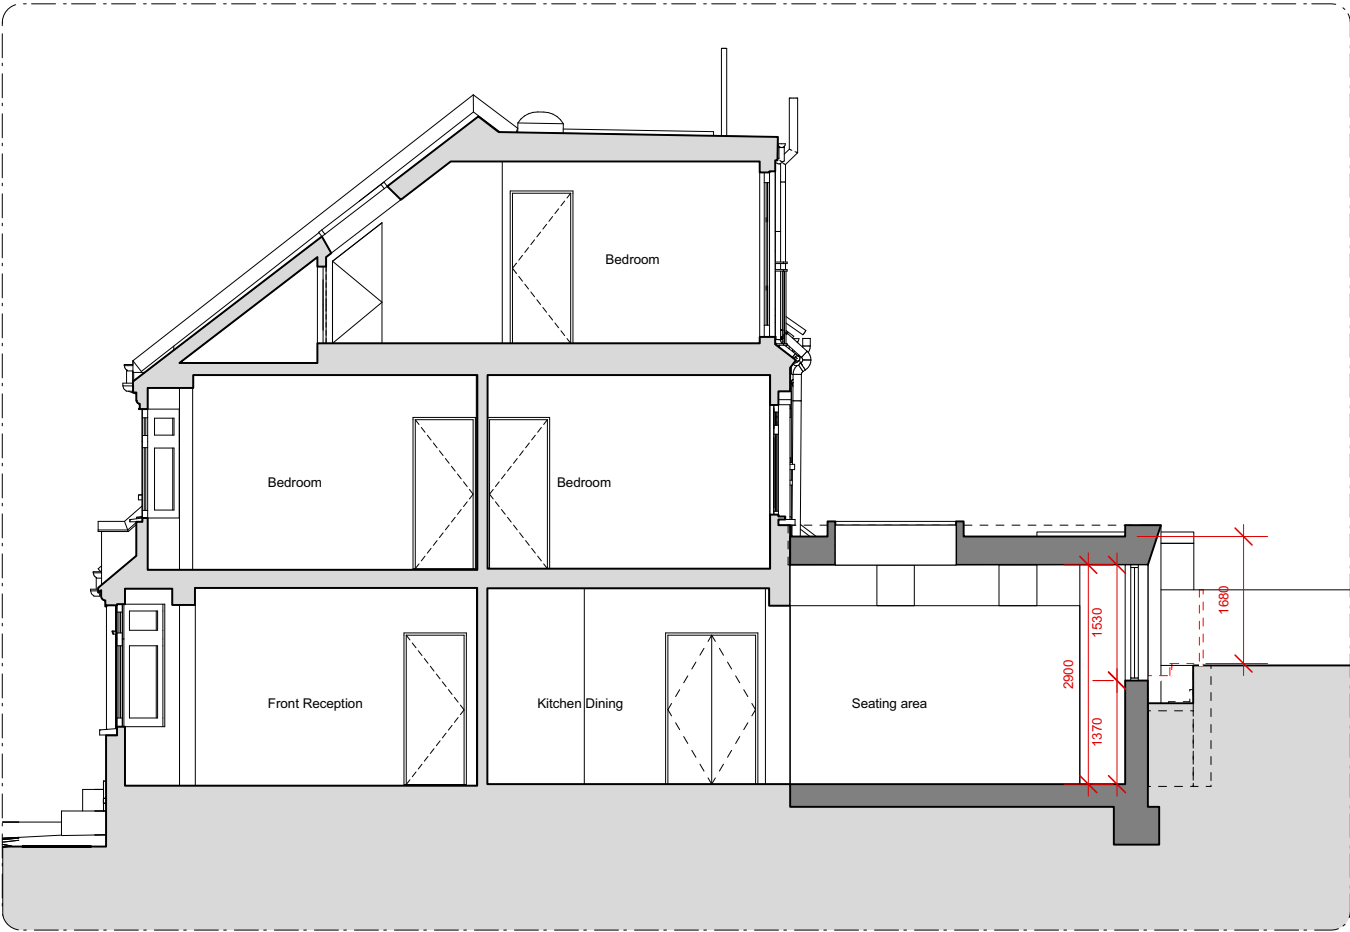

1 Proposed Section AA



- KEY:
- Existing structure
 - Proposed structure

-	10.02.23	Issued for Planning	CA / TB
Rev	Issued	Status & Description	Drawn / Checked

Notes:

All dimensions to be checked on site prior to construction or fabrication of any element. Any discrepancies between figure dimensions reported to Architect for clarification prior to commencing work.

This drawing is to be read in conjunction with all consultants information.

Elements of services are indicated for coordination purposes. For full services layouts refer to Services Engineer's drawings and specification.

Elements of stucture are indicated for coordination purposes. For full structural layouts refer to Structural Engineer's drawings and specification.

(C) Trevor Brown Architect Ltd. All rights described in chapter IV of the Copyright Designs and Patents Act 1988 have been asserted.

tba

Job
Clifton Road

Address
46 Clifton Rd, London N22 7XN


Status
Planning

Drawing title
Proposed Section AA

Scale
1:100@A3

Drawing number
179_1100

Revision
-

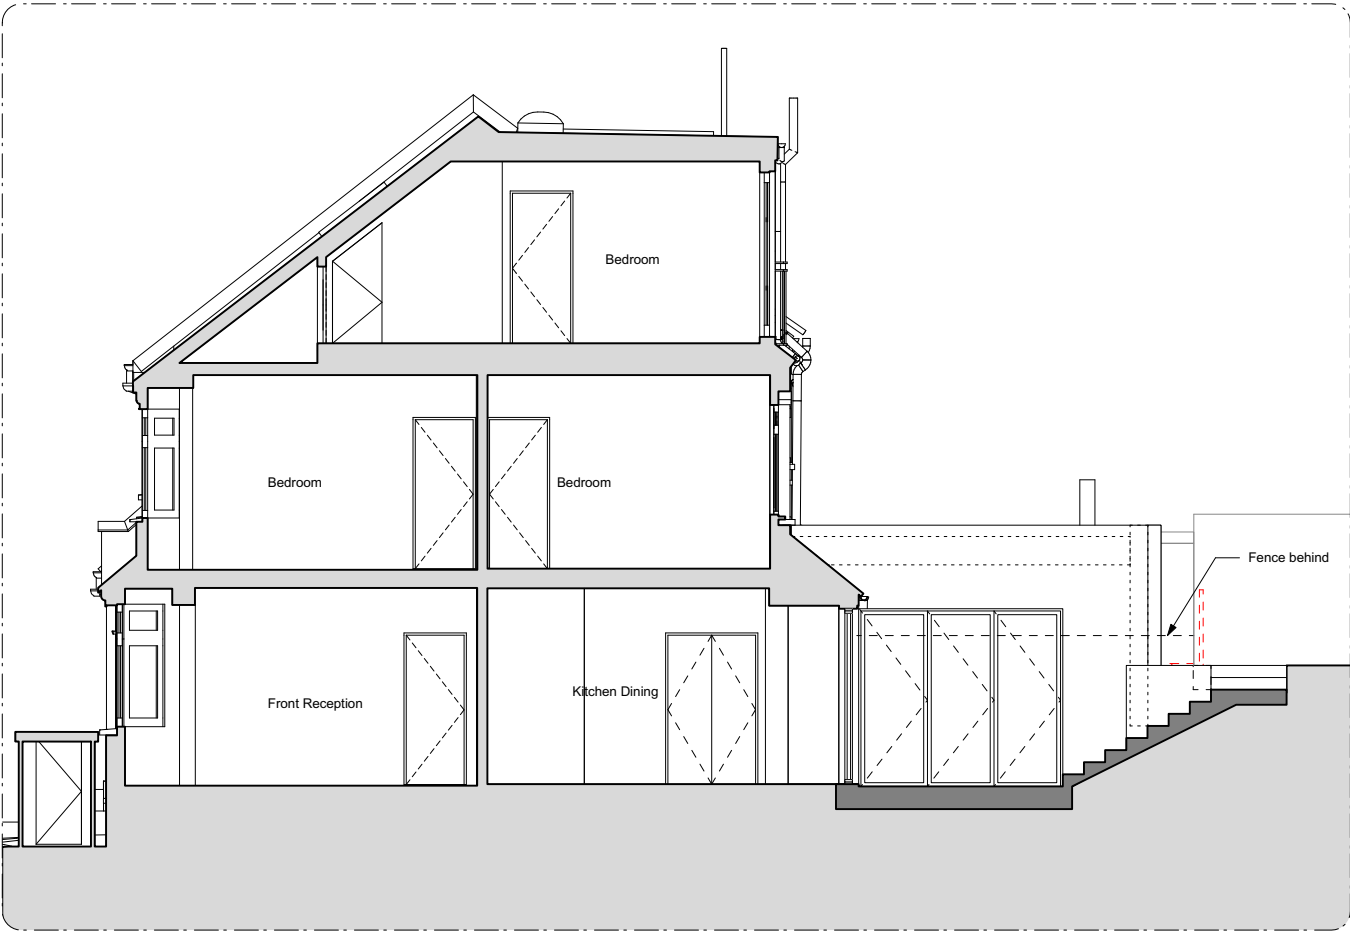

1 Proposed Section BB



- KEY:
- Existing structure
 - Proposed structure

-	10.02.23	Issued for Planning	CA / TB
Rev	Issued	Status & Description	Drawn / Checked

Notes:

All dimensions to be checked on site prior to construction or fabrication of any element. Any discrepancies between figure dimensions reported to Architect for clarification prior to commencing work.

This drawing is to be read in conjunction with all consultants information.

Elements of services are indicated for coordination purposes. For full services layouts refer to Services Engineer's drawings and specification.

Elements of stucture are indicated for coordination purposes. For full structural layouts refer to Structural Engineer's drawings and specification.

(C) Trevor Brown Architect Ltd. All rights described in chapter IV of the Copyright Designs and Patents Act 1988 have been asserted.

tba

Job
Clifton Road

Address
46 Clifton Rd, London N22 7XN

Status
Planning

Drawing title
Proposed Section BB

Scale
1:100@A3

Drawing number
179_1101

Revision
-

Trevor Brown Architect Ltd.
www.trevorbrownarchitect.co.uk
+44 (0) 20 8826 1486
Suite 409, Ashley House, 235-239 High Road, London. N22 8HF



1 Proposed Section CC



- KEY:
- Existing structure
 - Proposed structure

-	10.02.23	Issued for Planning	CA / TB
Rev	Issued	Status & Description	Drawn / Checked

Notes:

All dimensions to be checked on site prior to construction or fabrication of any element. Any discrepancies between figure dimensions reported to Architect for clarification prior to commencing work.

This drawing is to be read in conjunction with all consultants information.

Elements of services are indicated for coordination purposes. For full services layouts refer to Services Engineer's drawings and specification.

Elements of stucture are indicated for coordination purposes. For full structural layouts refer to Structural Engineer's drawings and specification.

(C) Trevor Brown Architect Ltd. All rights described in chapter IV of the Copyright Designs and Patents Act 1988 have been asserted.

tba

Job
Clifton Road

Address
46 Clifton Rd, London N22 7XN

Status
Planning

Drawing title
Proposed Section CC

Scale
1:100@A3

Drawing number
179_1102

Revision
-



1 Proposed Rear Elevation



- KEY:
- Existing structure
 - Proposed structure

-	10.02.23	Issued for Planning	CA / TB
Rev	Issued	Status & Description	Drawn / Checked

Notes:

All dimensions to be checked on site prior to construction or fabrication of any element. Any discrepancies between figure dimensions reported to Architect for clarification prior to commencing work.

This drawing is to be read in conjunction with all consultants information.

Elements of services are indicated for coordination purposes. For full services layouts refer to Services Engineer's drawings and specification.

Elements of stucture are indicated for coordination purposes. For full structural layouts refer to Structural Engineer's drawings and specification.

(C) Trevor Brown Architect Ltd. All rights described in chapter IV of the Copyright Designs and Patents Act 1988 have been asserted.

tba

Job
Clifton Road

Address
46 Clifton Rd, London N22 7XN

Status
Planning

Drawing title
**Proposed Rear Elevation
From Garden**

Scale
1:100@A3

Drawing number
179_1200

Revision
-