


NOTES:  
ALL DIMENSIONS, LEVELS AND CLEARANCES TO BE CHECKED  
ON SITE PRIOR TO WORKS COMMENCING

THIS DRAWING SHOULD BE READ IN CONJUNCTION WITH ALL  
OTHER PROJECT RELATED DRAWINGS, SPECIFICATIONS AND  
DOCUMENTS.

THIS DRAWING IS COPYRIGHT OF GEBHARD AND GOODWIN




FRONT ELEVATION (NORTH)

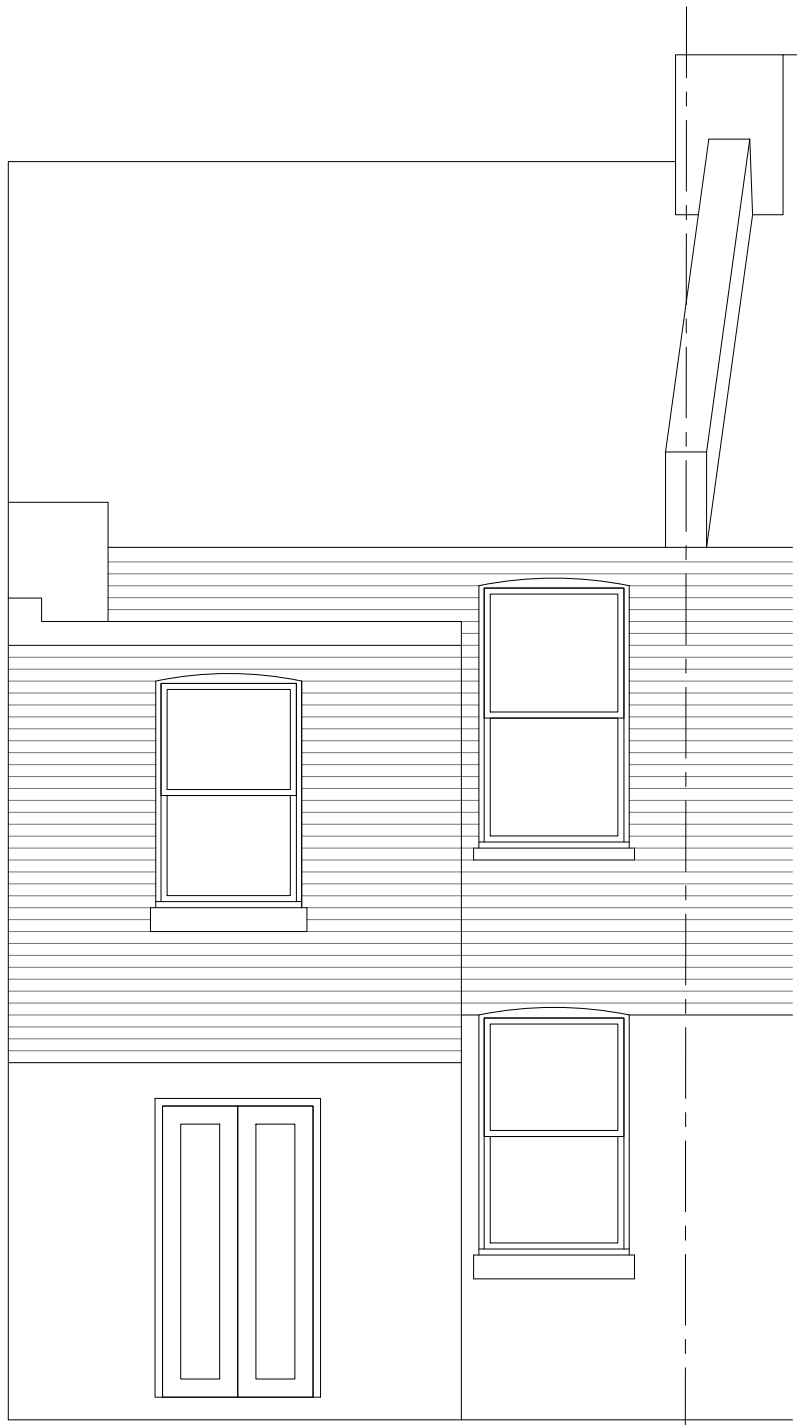

REAR ELEVATION (SOUTH)



SIDE ELEVATION (WEST)

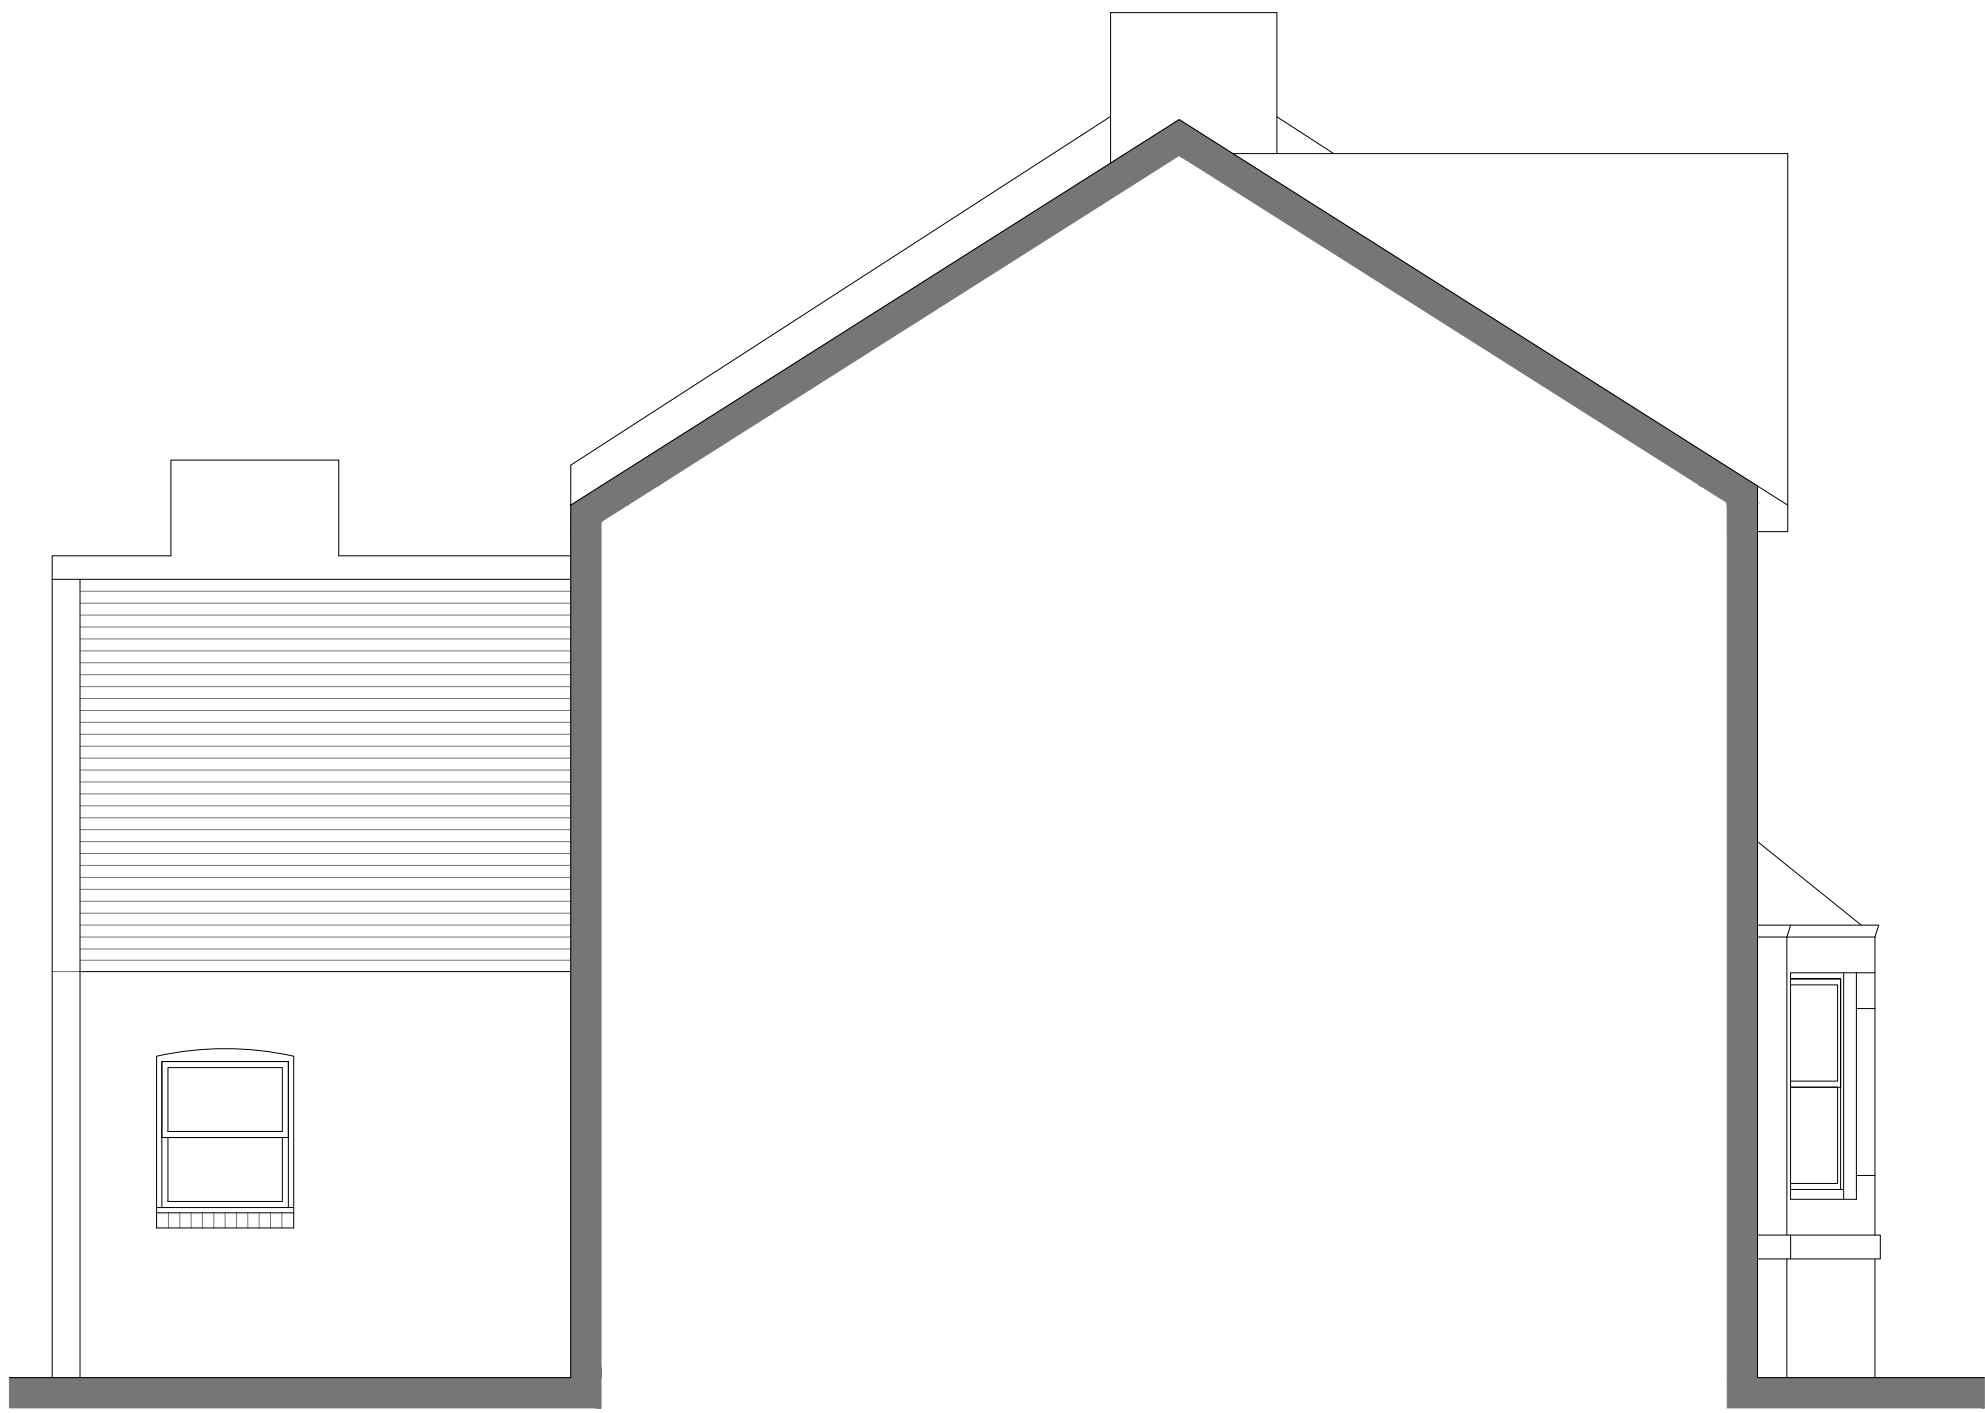

SECTIONAL SIDE ELEVATION (EAST)

EXISTING ELEVATIONS



| D                                                   | 08.02.23   | Planning submission                    |
|-----------------------------------------------------|------------|----------------------------------------|
| Rev.                                                | Date       | Notes                                  |
| PLANNING                                            |            |                                        |
| PROJECT<br>GEORGIE DAY                              |            |                                        |
| SITE ADDRESS<br>190 Roslyn Road<br>London<br>N15 5J |            |                                        |
| DRAWING TITLE:<br>EXISTING ELEVATIONS               |            |                                        |
| DRAWING NO:<br>1278-201                             |            |                                        |
| BY:<br>GG                                           | CHK:<br>GG | DATE:<br>29.11.22<br>SCALE @A1<br>1:25 |

