

NOTES:
ALL DIMENSIONS, LEVELS AND CLEARANCES TO BE CHECKED
ON SITE PRIOR TO WORKS COMMENCING
THIS DRAWING SHOULD BE READ IN CONJUNCTION WITH ALL
OTHER PROJECT RELATED DRAWINGS, SPECIFICATIONS AND
DOCUMENTS.
THIS DRAWING IS COPYRIGHT OF GEBHARD AND GOODWIN

LEGEND

- 1 LOFT EXTENSION WITH DORMER TO REAR AND OVER
BACK ADDITION, TO MATCH NEIGHBOURING HOUSE
- 2 SINGLE STOREY SIDE INFILL EXTENSION WITH
PITCHED GLAZED ROOF
- 3 BRICKWORK PARAPET END WALL TO GROUND FLOOR
EXTENSION



FRONT ELEVATION (NORTH)




REAR ELEVATION (SOUTH)

Pitched roof to allow reduced height alongside
boundary with neighbour to protect amenity

Box dormers clad in tiles to match
neighboring loft extension



SIDE ELEVATION (WEST)

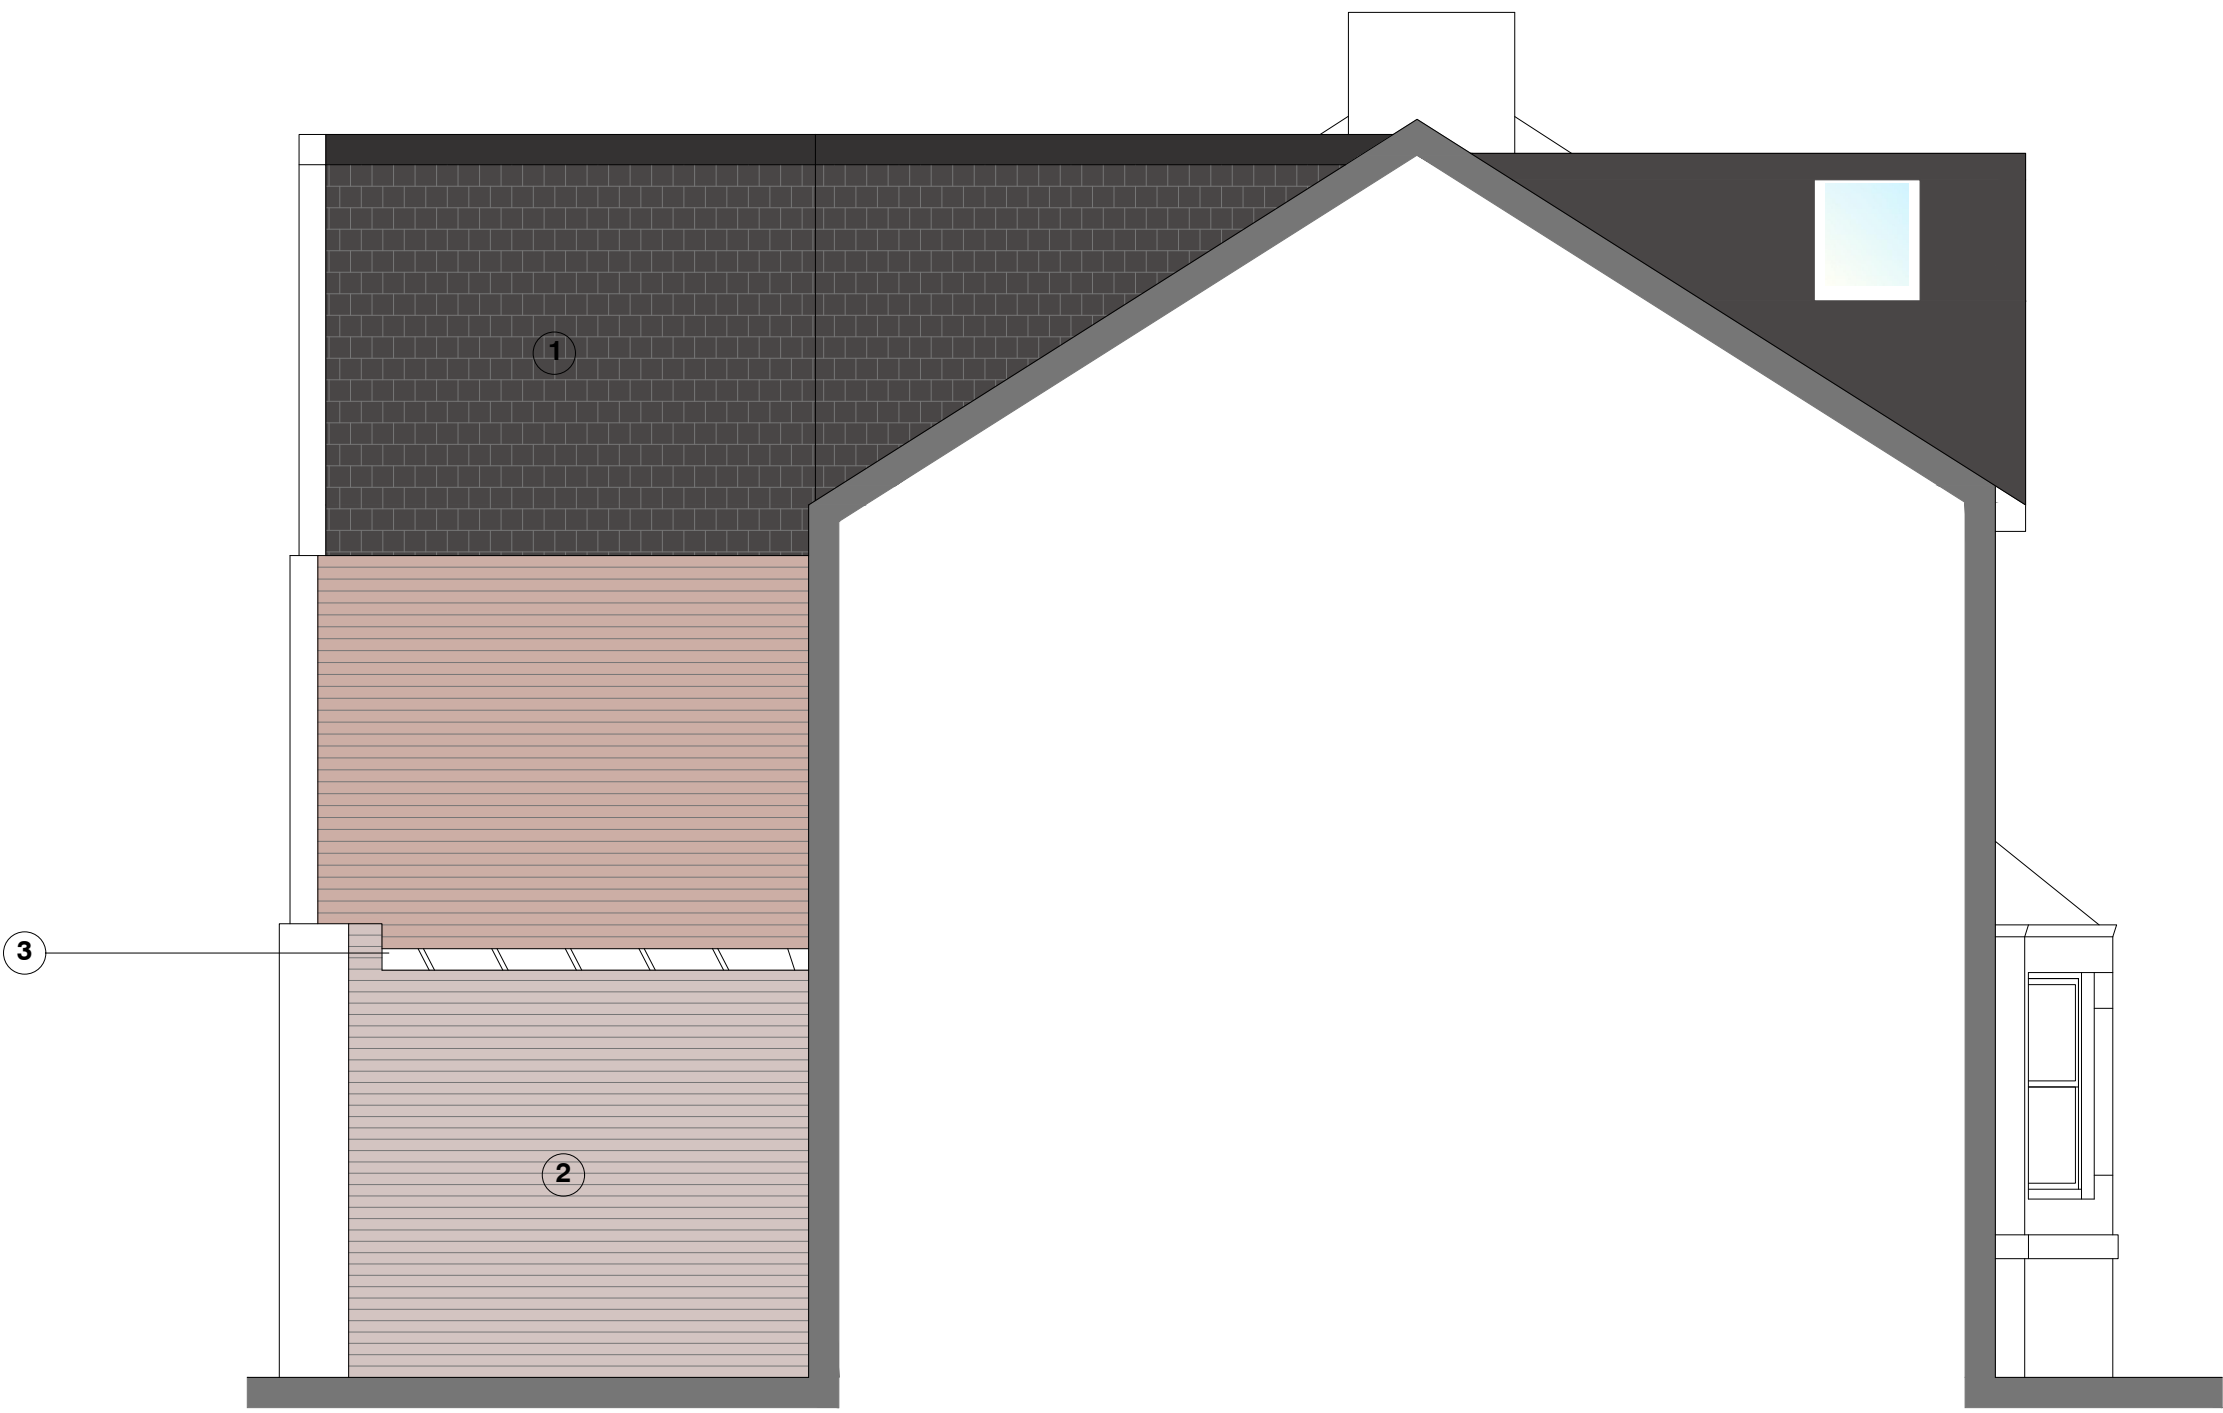

SECTIONAL SIDE ELEVATION (EAST)

PROPOSED ELEVATIONS

0 1m 2m
SCALE 1:25 @A1 / 1:50 @A3

D	08.02.23	Planning submission
Rev.	Date	Notes
PLANNING		
PROJECT GEORGIE DAY		
SITE ADDRESS 190 Roslyn Road London N15 5JU		
DRAWING TITLE: PROPOSED ELEVATIONS		
DRAWING NO: 1278-211		
BY:	CHK:	DATE:
GG	GG	29.11.22
		SCALE @A1 1:25

