


NOTES:
ALL DIMENSIONS, LEVELS AND CLEARANCES TO BE CHECKED
ON SITE PRIOR TO WORKS COMMENCING

THIS DRAWING SHOULD BE READ IN CONJUNCTION WITH ALL
OTHER PROJECT RELATED DRAWINGS, SPECIFICATIONS AND
DOCUMENTS.

THIS DRAWING IS COPYRIGHT OF GEBHARD AND GOODWIN

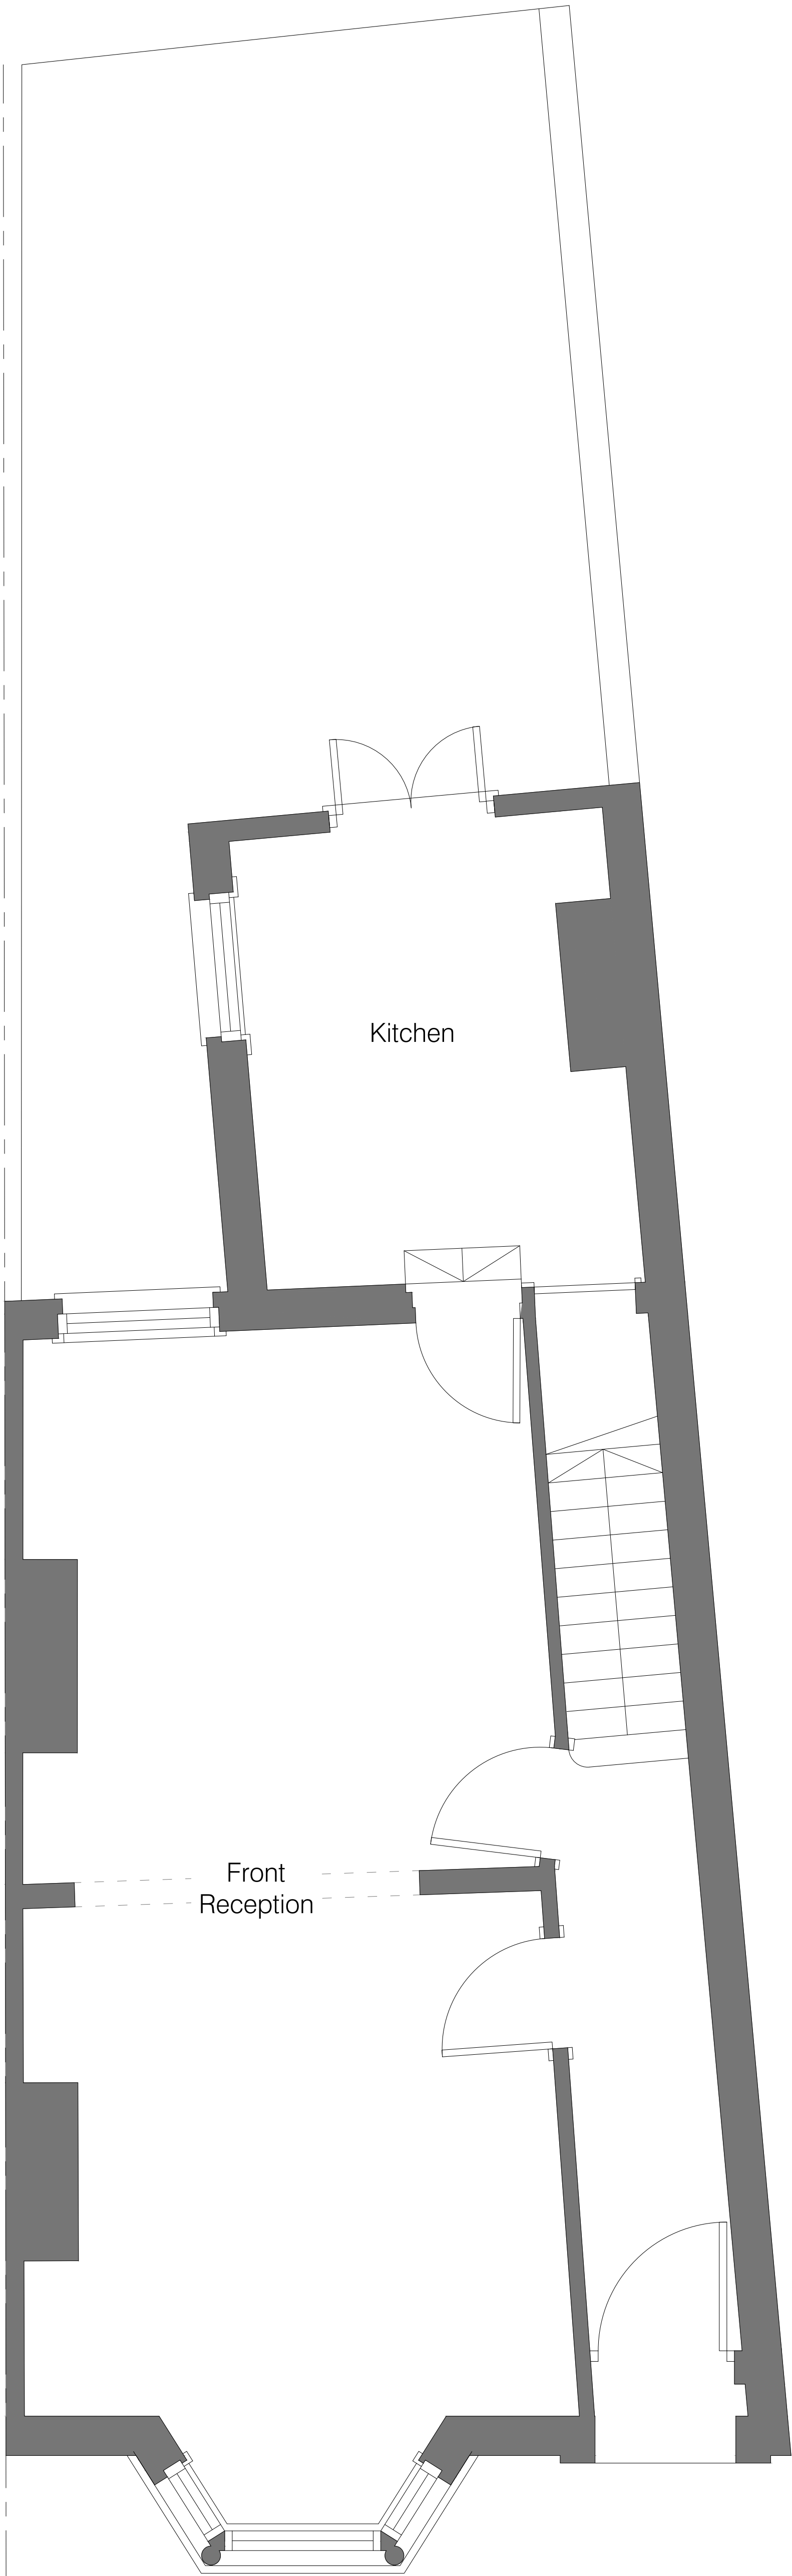

EXISTING GROUND FLOOR PLAN



D 08.02.23 Planning submission

Rev.	Date	Notes
------	------	-------

PLANNING		
----------	--	--

PROJECT
GEORGIE DAY

SITE ADDRESS
190 Roslyn Road
London
N15 5JU

DRAWING TITLE:
EXISTING GROUND FLOOR PLAN

DRAWING NO:
1278-101

BY:	CHK:	DATE:	SCALE @A1
GG	GG	29.11.22	1:25

GG