



NOTES:  
ALL DIMENSIONS, LEVELS AND CLEARANCES TO BE CHECKED  
ON SITE PRIOR TO WORKS COMMENCING

THIS DRAWING SHOULD BE READ IN CONJUNCTION WITH ALL  
OTHER PROJECT RELATED DRAWINGS, SPECIFICATIONS AND  
DOCUMENTS.

THIS DRAWING IS COPYRIGHT OF GEBHARD AND GOODWIN

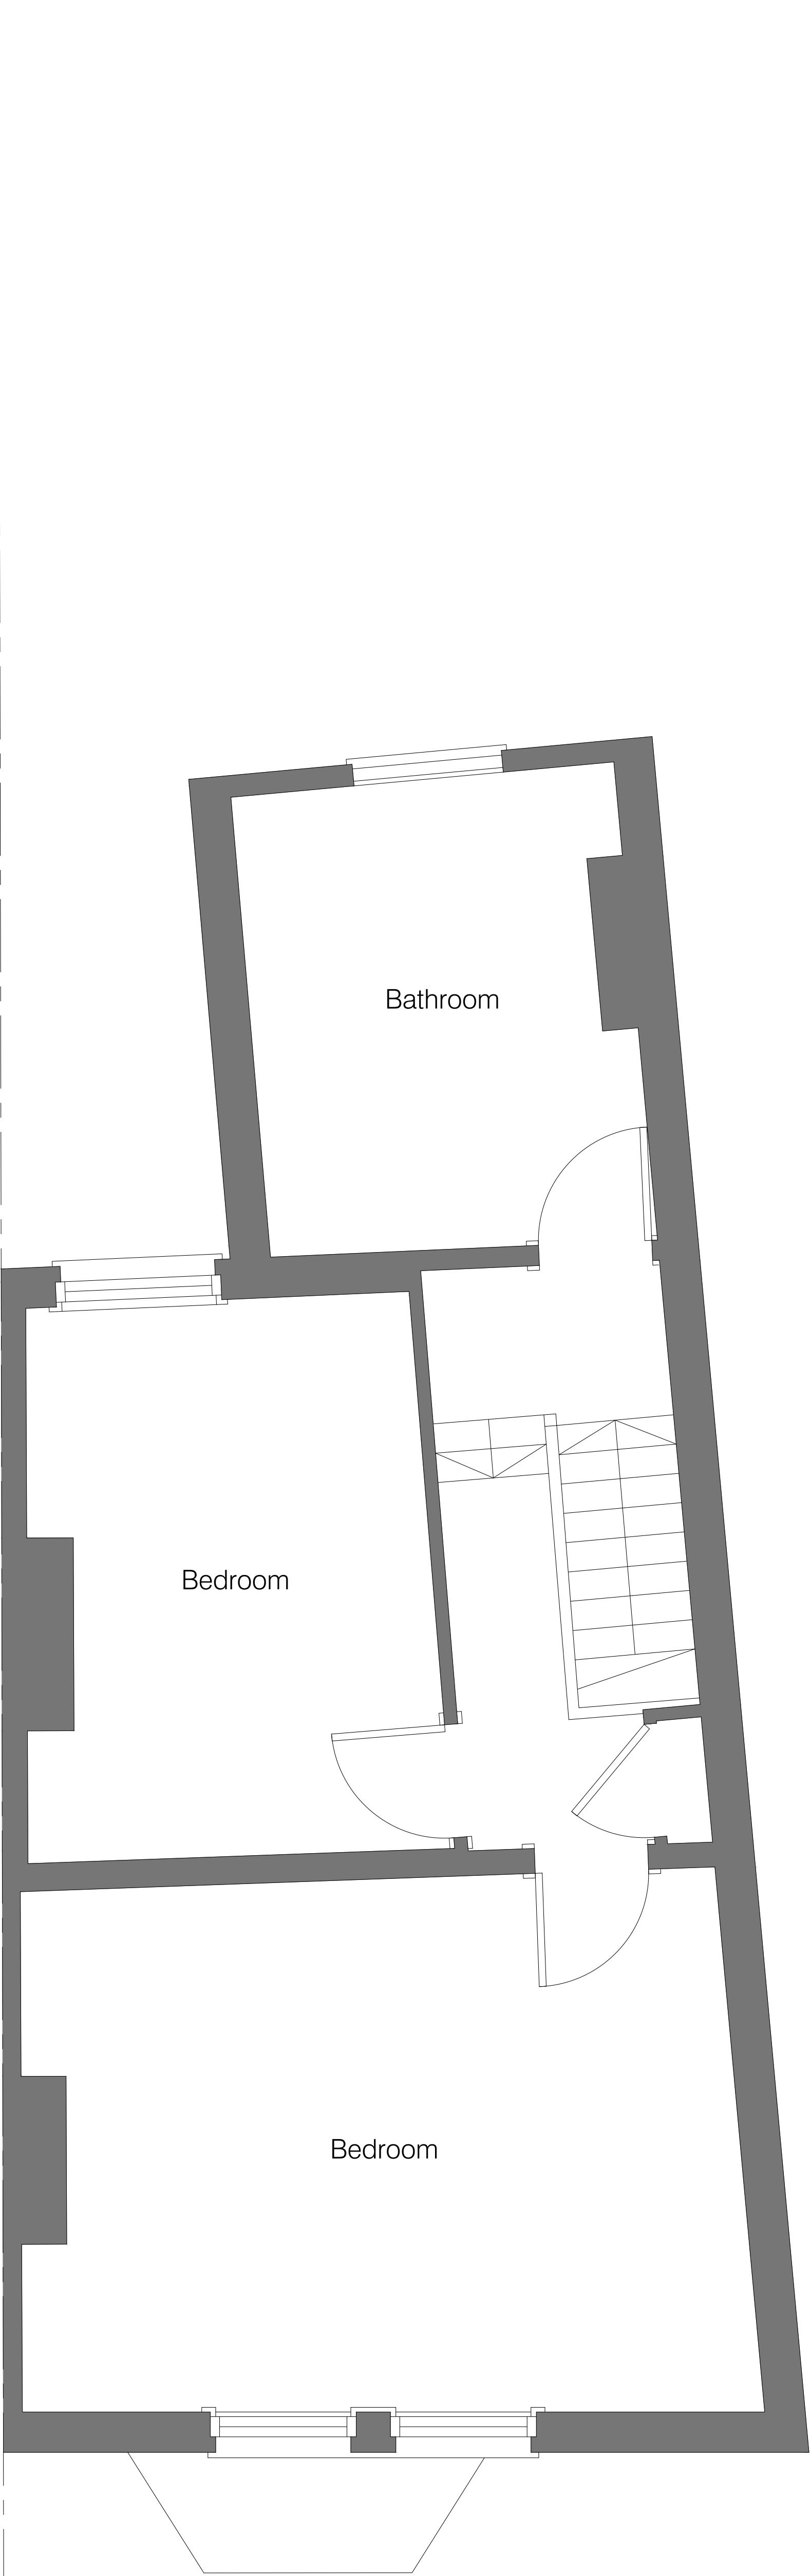

EXISTING FIRST FLOOR PLAN

 

| D                                                    | 08.02.23 | Planning submission |
|------------------------------------------------------|----------|---------------------|
| Rev.                                                 | Date     | Notes               |
| PLANNING                                             |          |                     |
| PROJECT<br>GEORGIE DAY                               |          |                     |
| SITE ADDRESS<br>190 Roslyn Road<br>London<br>N15 5JU |          |                     |
| DRAWING TITLE:<br>EXISTING FIRST FLOOR PLAN          |          |                     |
| DRAWING NO:<br>1278-102                              |          |                     |
| BY:                                                  | CHK:     | DATE:               |
| GG                                                   | GG       | 29.11.22            |
|                                                      |          | SCALE @A1<br>1:25   |

