



NOTES:
ALL DIMENSIONS, LEVELS AND CLEARANCES TO BE CHECKED
ON SITE PRIOR TO WORKS COMMENCING

THIS DRAWING SHOULD BE READ IN CONJUNCTION WITH ALL
OTHER PROJECT RELATED DRAWINGS, SPECIFICATIONS AND
DOCUMENTS.

THIS DRAWING IS COPYRIGHT OF GEBHARD AND GOODWIN

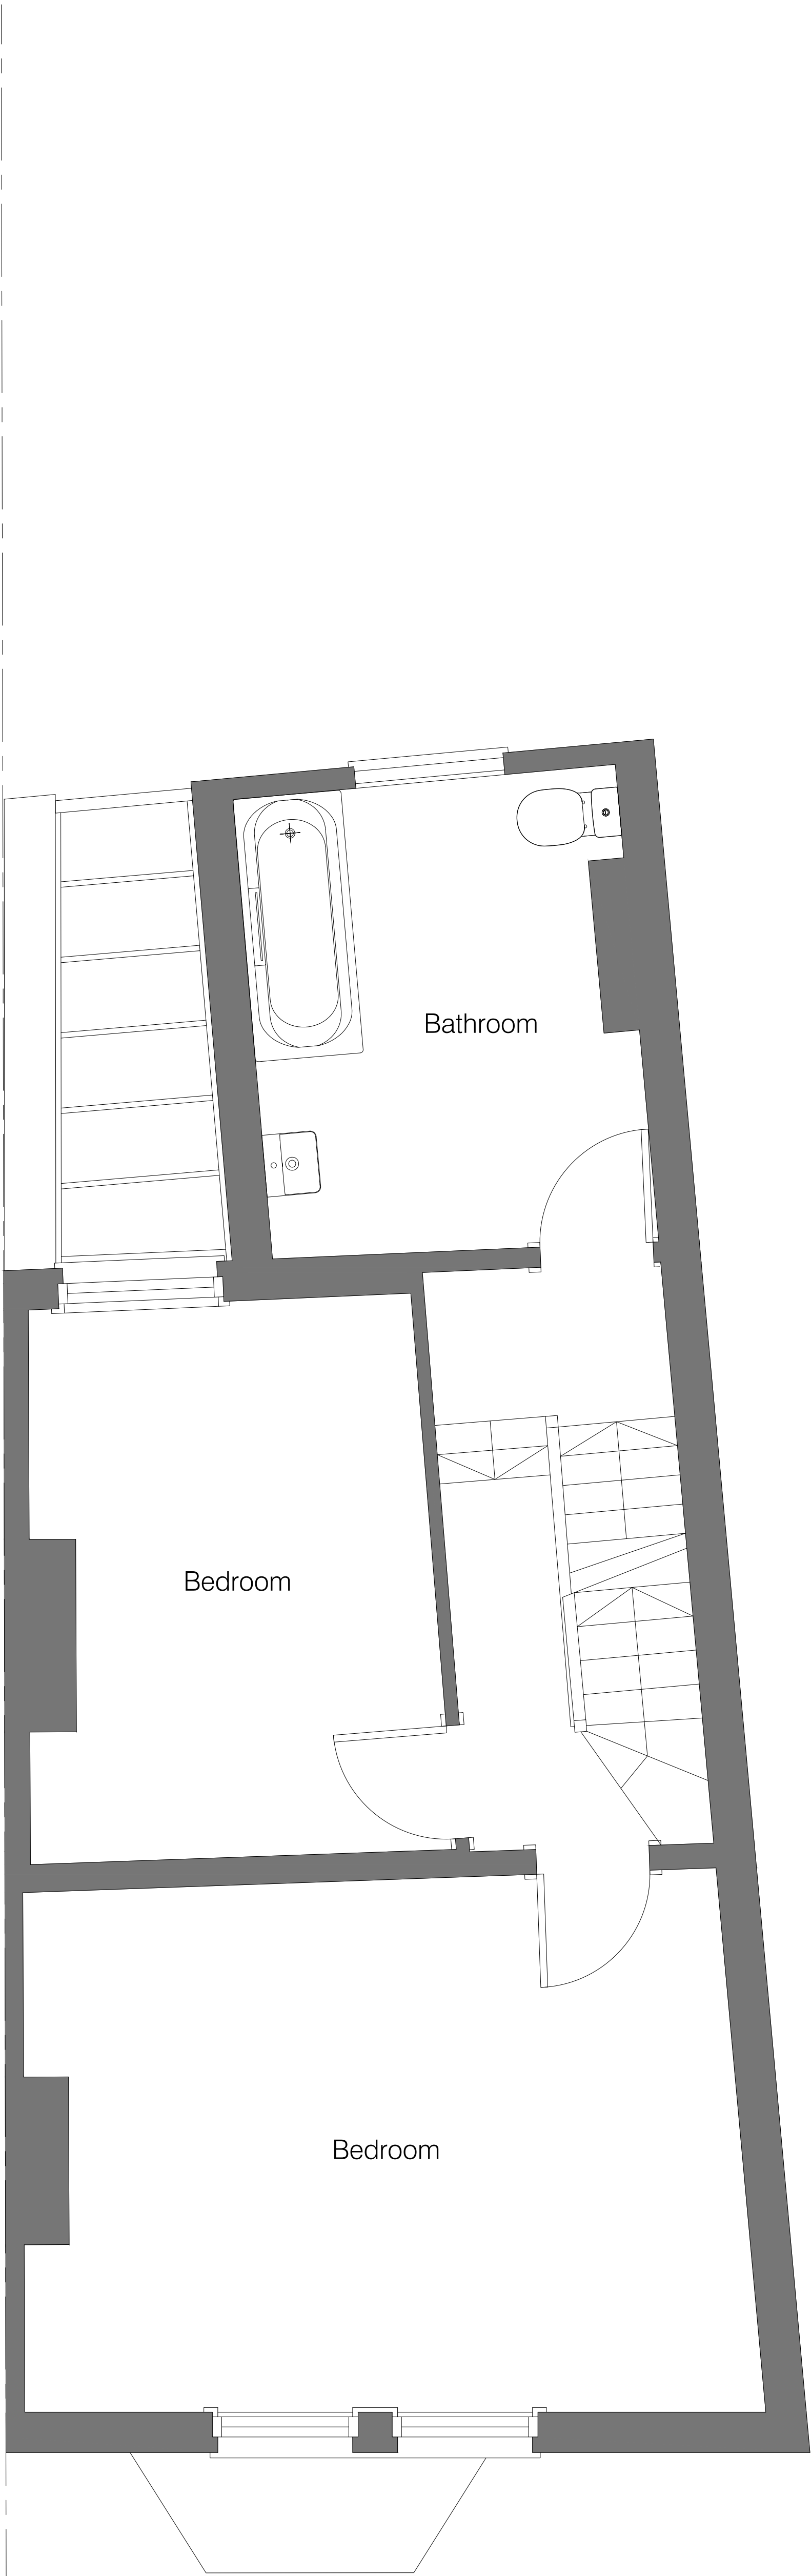

PROPOSED FIRST FLOOR PLAN

 

D	08.02.23	Planning submission
Rev.	Date	Notes
PLANNING		
PROJECT GEORGIE DAY		
SITE ADDRESS 190 Roslyn Road London N15 5JU		
DRAWING TITLE: PROPOSED FIRST FLOOR PLAN		
DRAWING NO: 1278-112		
BY: GG	CHK: GG	DATE: 29.11.22
		SCALE @A1 1:25

