



SECTION X-X




EXISTING REAR ELEVATION

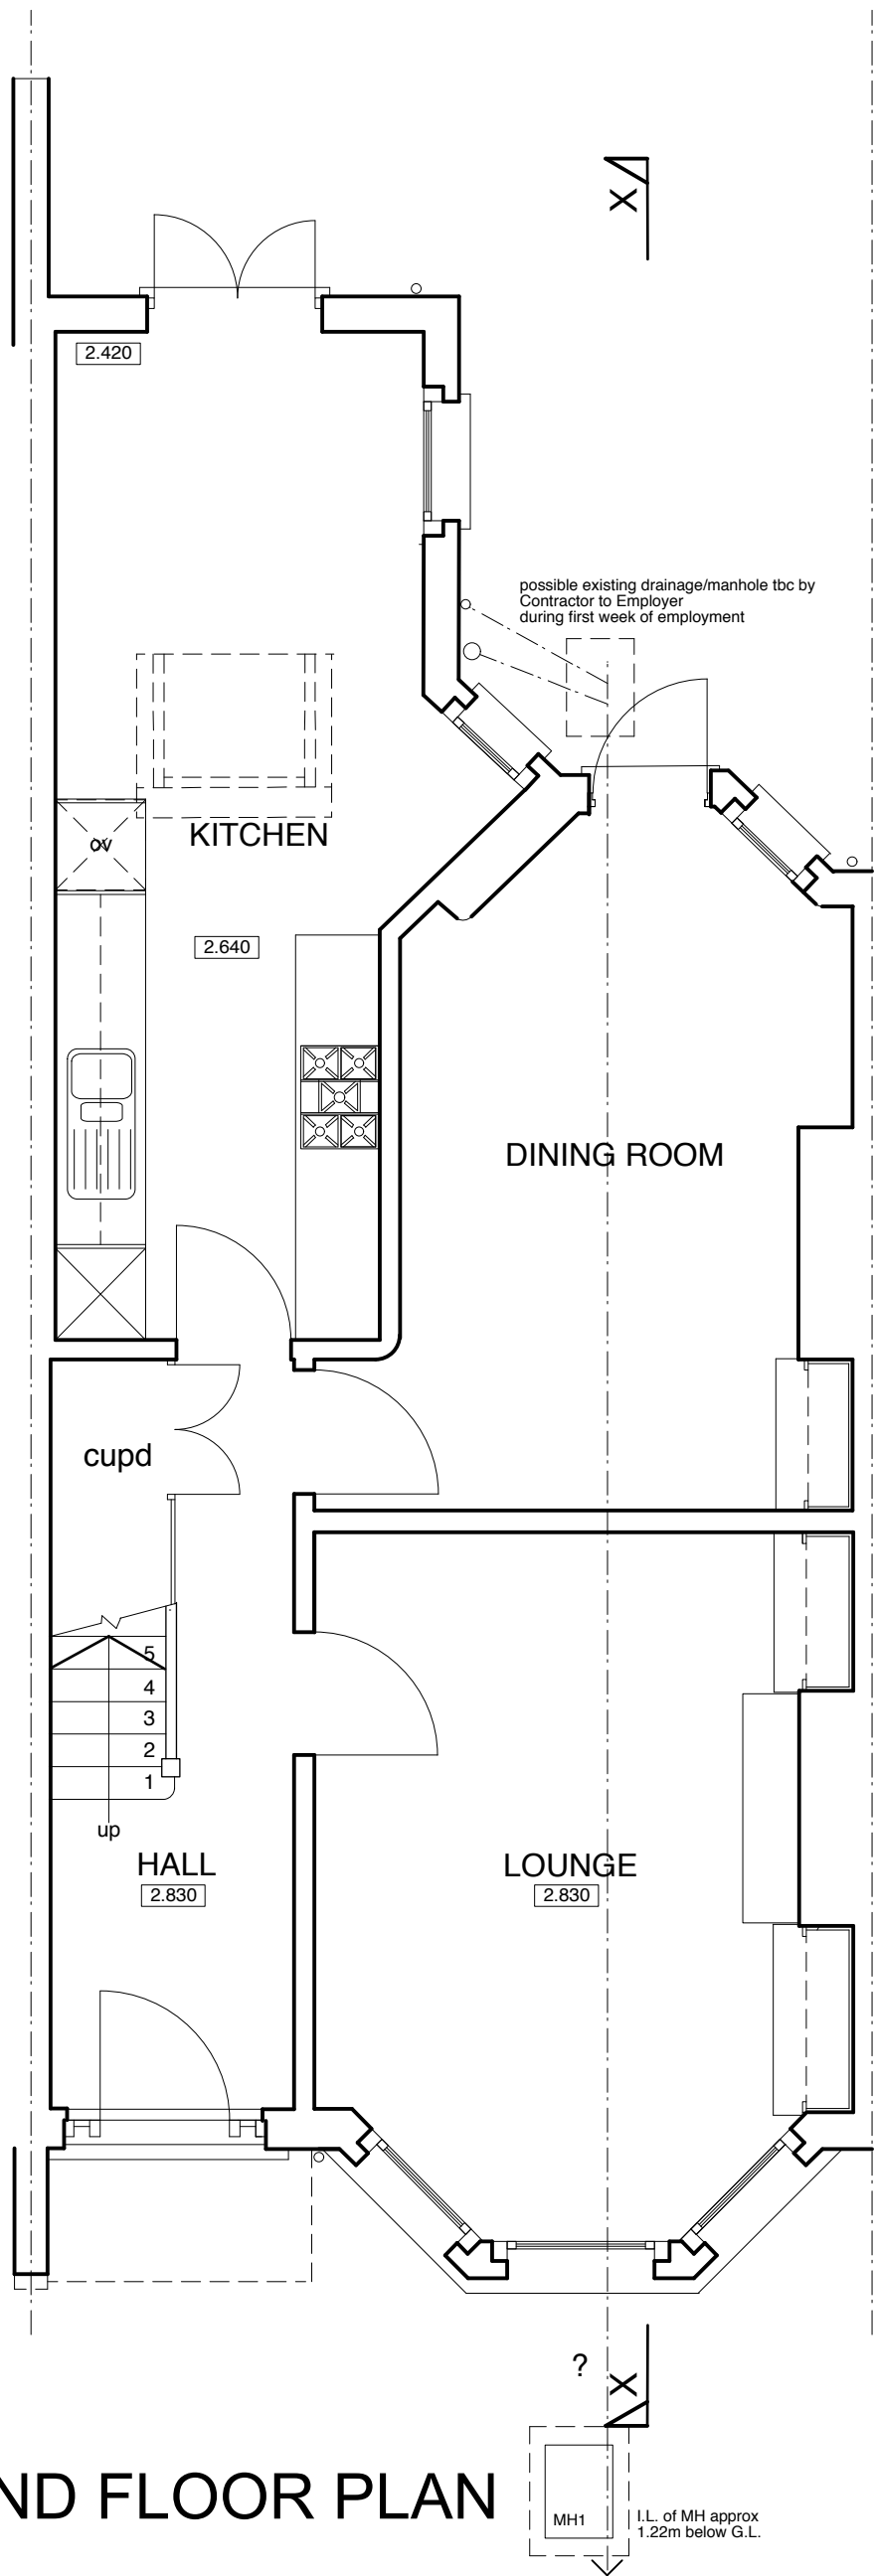

GROUND FLOOR PLAN

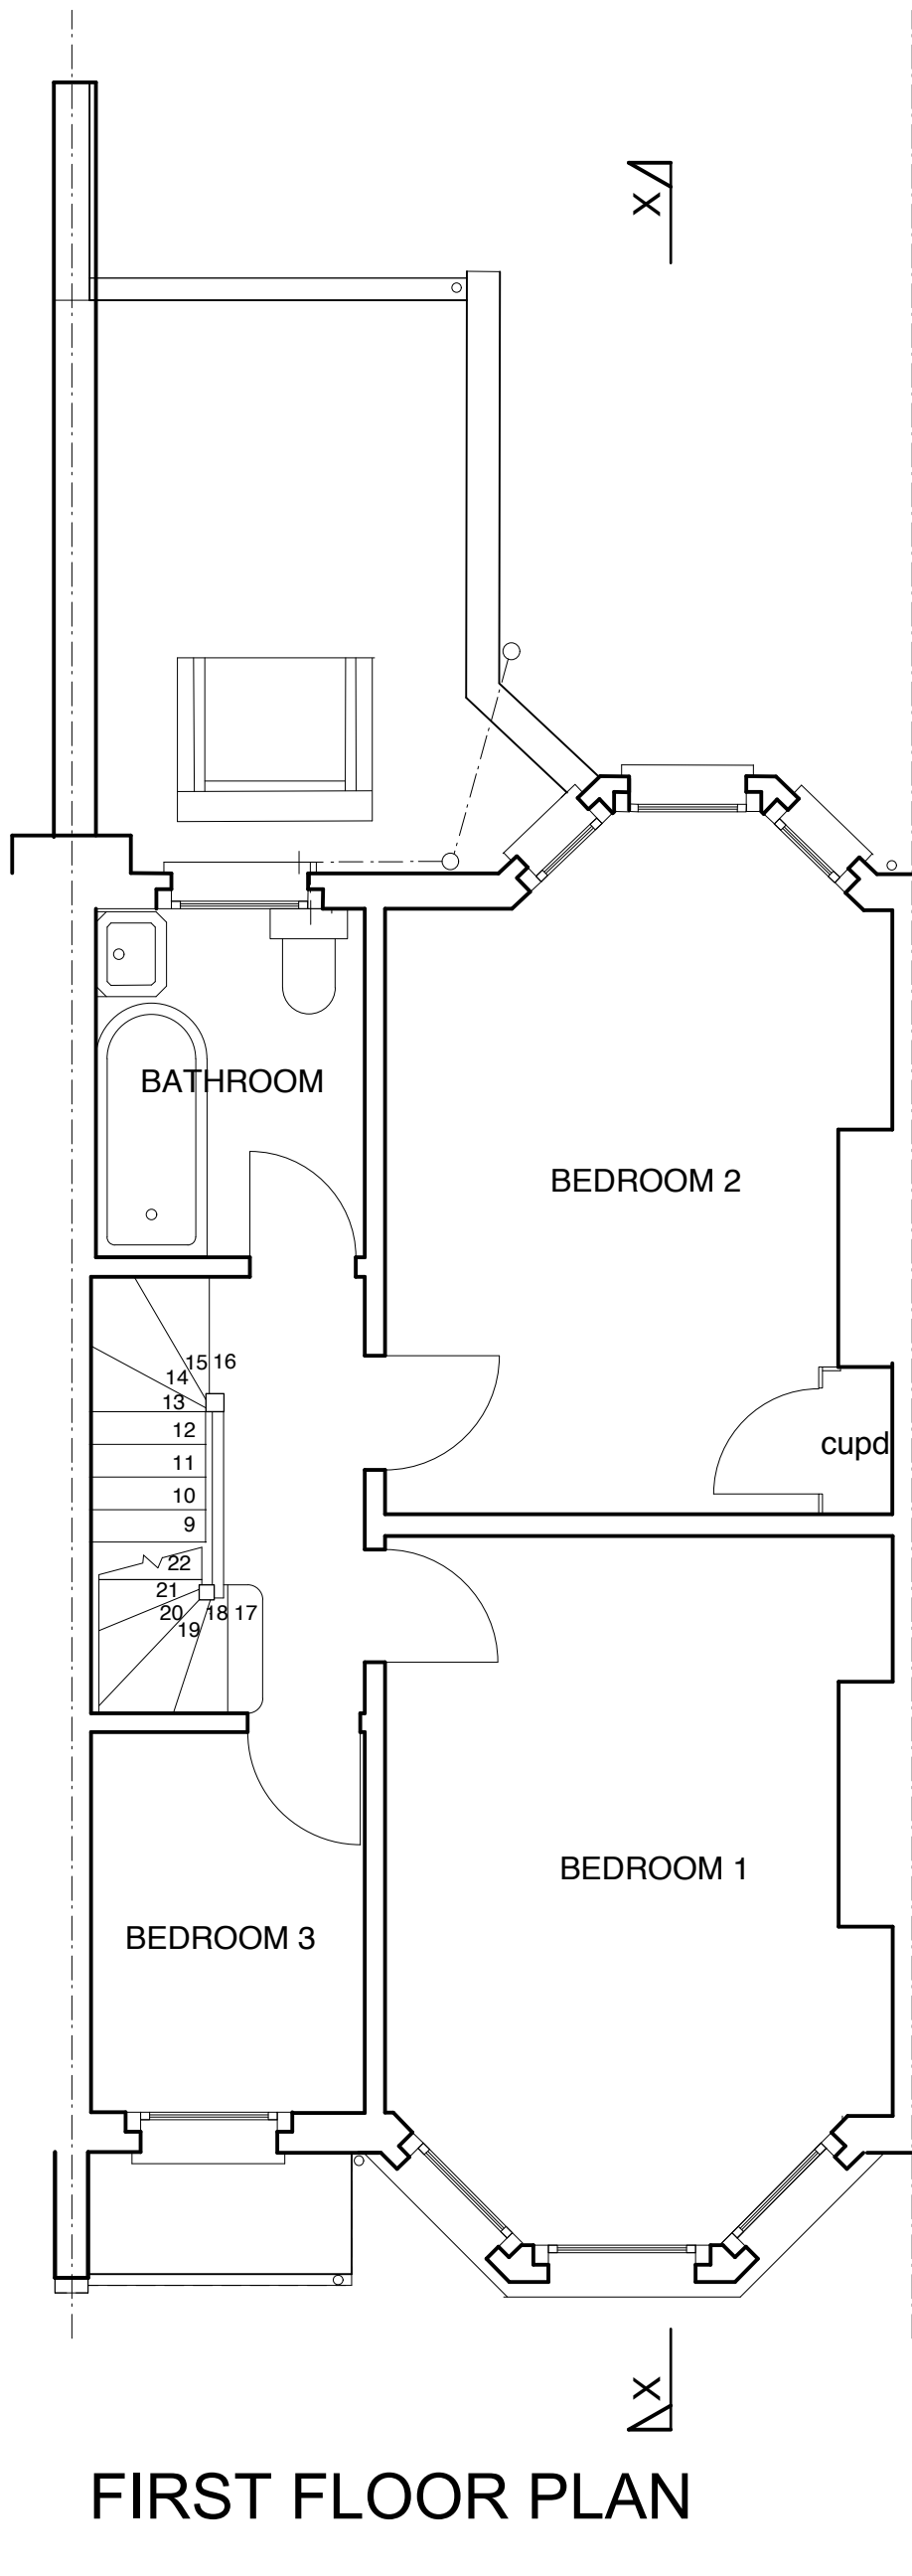

FIRST FLOOR PLAN

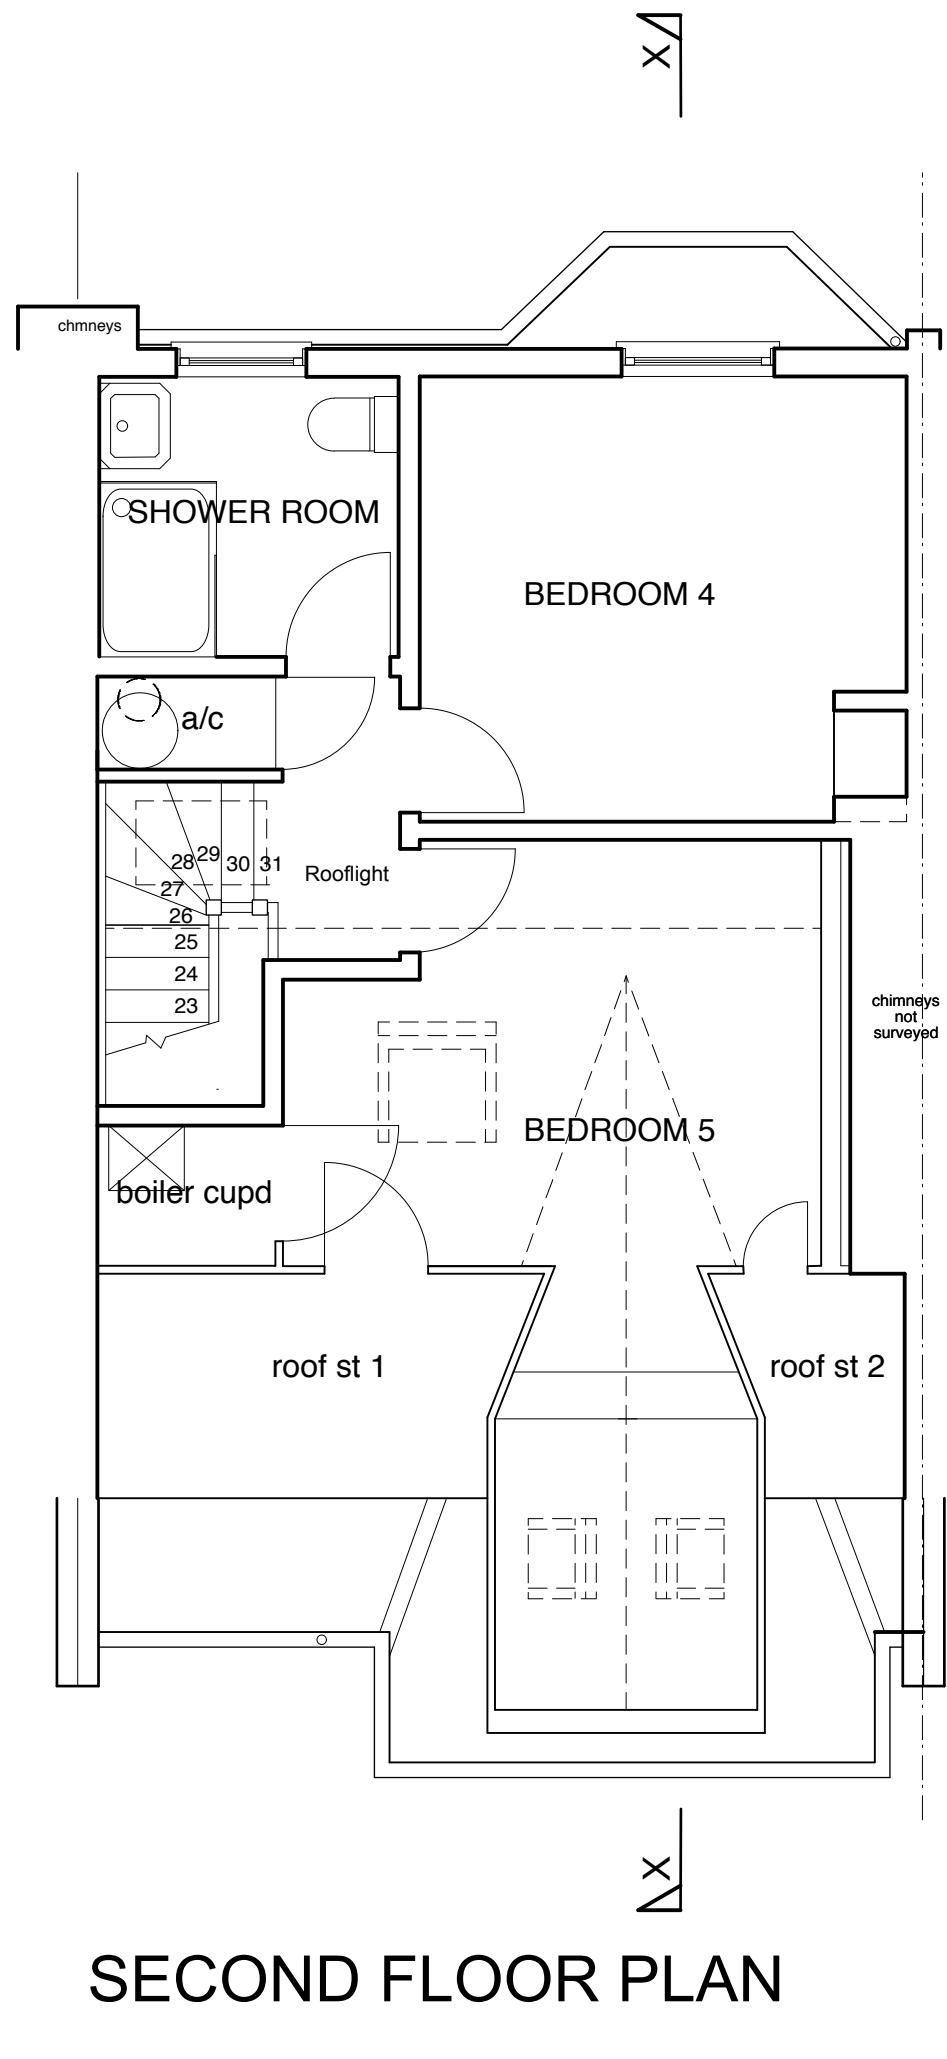

SECOND FLOOR PLAN

DO NOT SCALE OFF DRAWING

All rights described in chapter IV of the Copyright, Designs and Patents Act 1988 and any later Acts have generally been asserted.

Contractor must check all dimensions on site. Only figured dimensions are to be worked from. Discrepancies must be reported to the Employer before proceeding.

THIS DRAWING IS COPYRIGHT. ©

NOTES:

Revisions


A Feb'23 Line weights modified

Client

MR G DEACON &
MS K McGUILE

Job

17 CORNWALL AVENUE
LONDON
N22 7DA

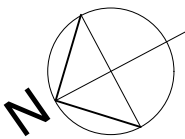

Drawing title

EXISTING PLANS,
ELEVATIONS &
SECTION

Scale

1:50

Date

Dec 2021

Drawn

PLANNING DRAWING

23/510-1-1A

copyright ©