

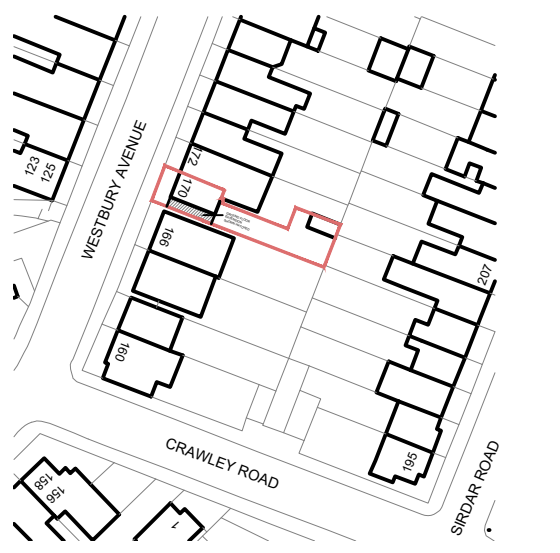
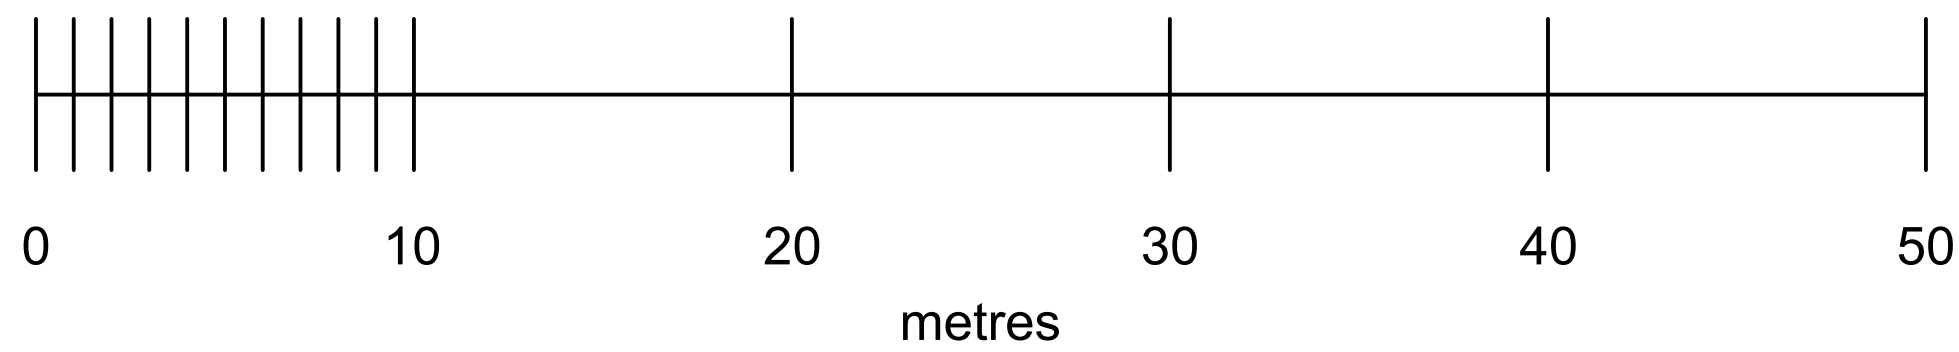


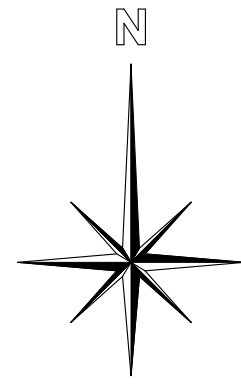

Site location plan @ 1:1250

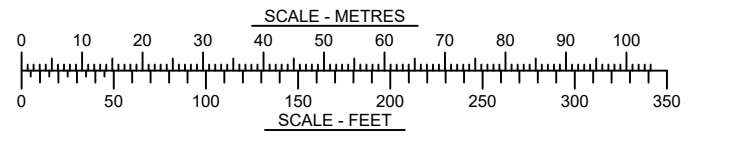

Archicraft Designs

project: 170 Westbury Avenue,
Harringey N22 6RU
client: Gawain Ng
drawing: Site Plan
*

drawing number: 18-015-001

revision:
date: July 2018
scale: 1:200 & 1250
sheet size: A1
issue: -
drawn by: SA

checked by:

This drawing may be scaled only for the purposes of planning approval
check all dimensions on site * refer all queries prior to carrying out
work this drawing is to be used only for the purposes for which it is issued
© Archicraft Designs