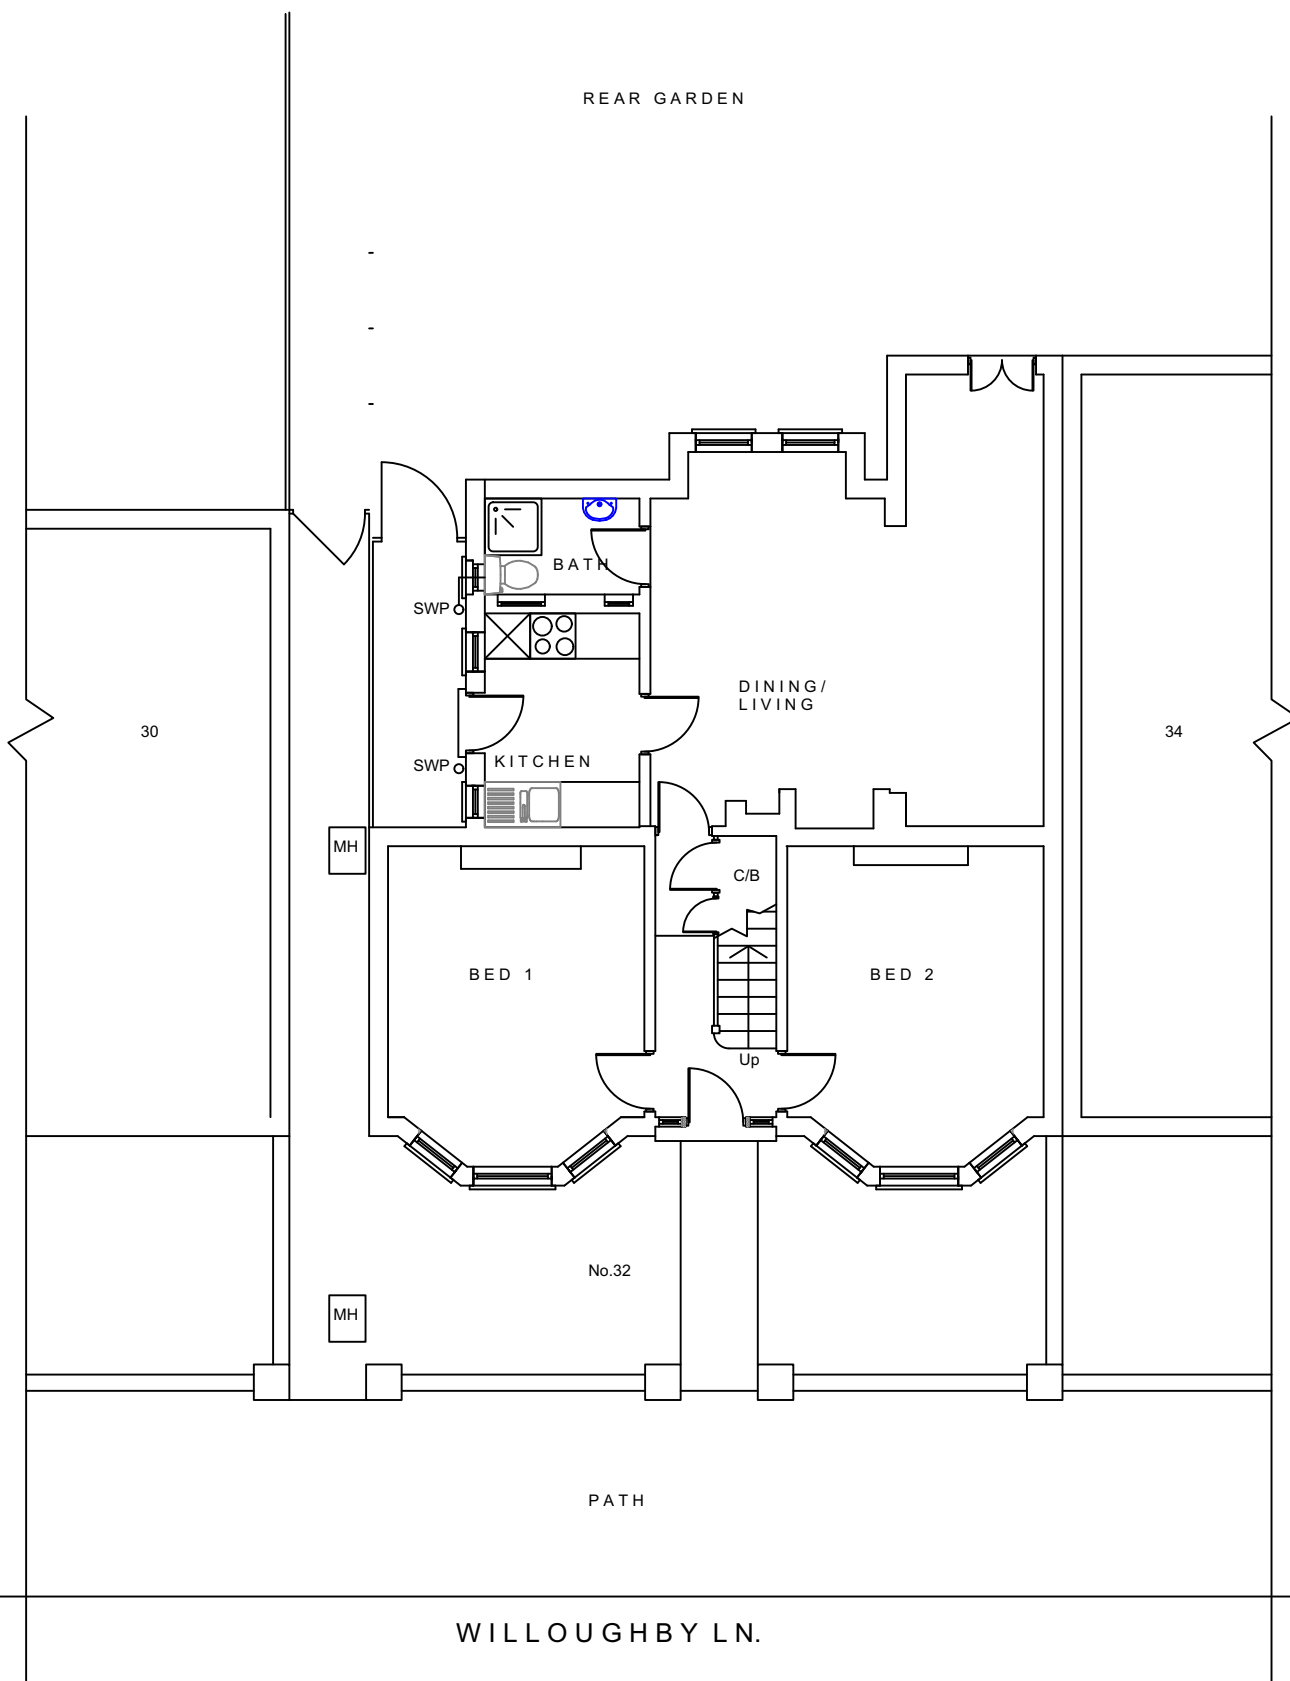


0m 2m 4m 6m

**ALTARAS ARCHITECTURE LTD**  
41 High Street, Barkway  
Herts. SG8 8EA  
Tel : 01763 848952  
Fax: 01763 848001  
email: dolores@altarasarchitecture.co.uk

**32 WILLOUGHBY LANE,  
LONDON N17 0SS  
Conversion to HMO ( Retrospective )  
Pre-existing Ground Floor Plan**

|             |                      |
|-------------|----------------------|
| Drawn By    | DA                   |
| Checked By  | DA                   |
| Scale       | 1:100 @A3            |
| Date        | Feb 2023             |
| Drawing No. | <b>SS- WL - EX01</b> |