


rev.	date	amendment

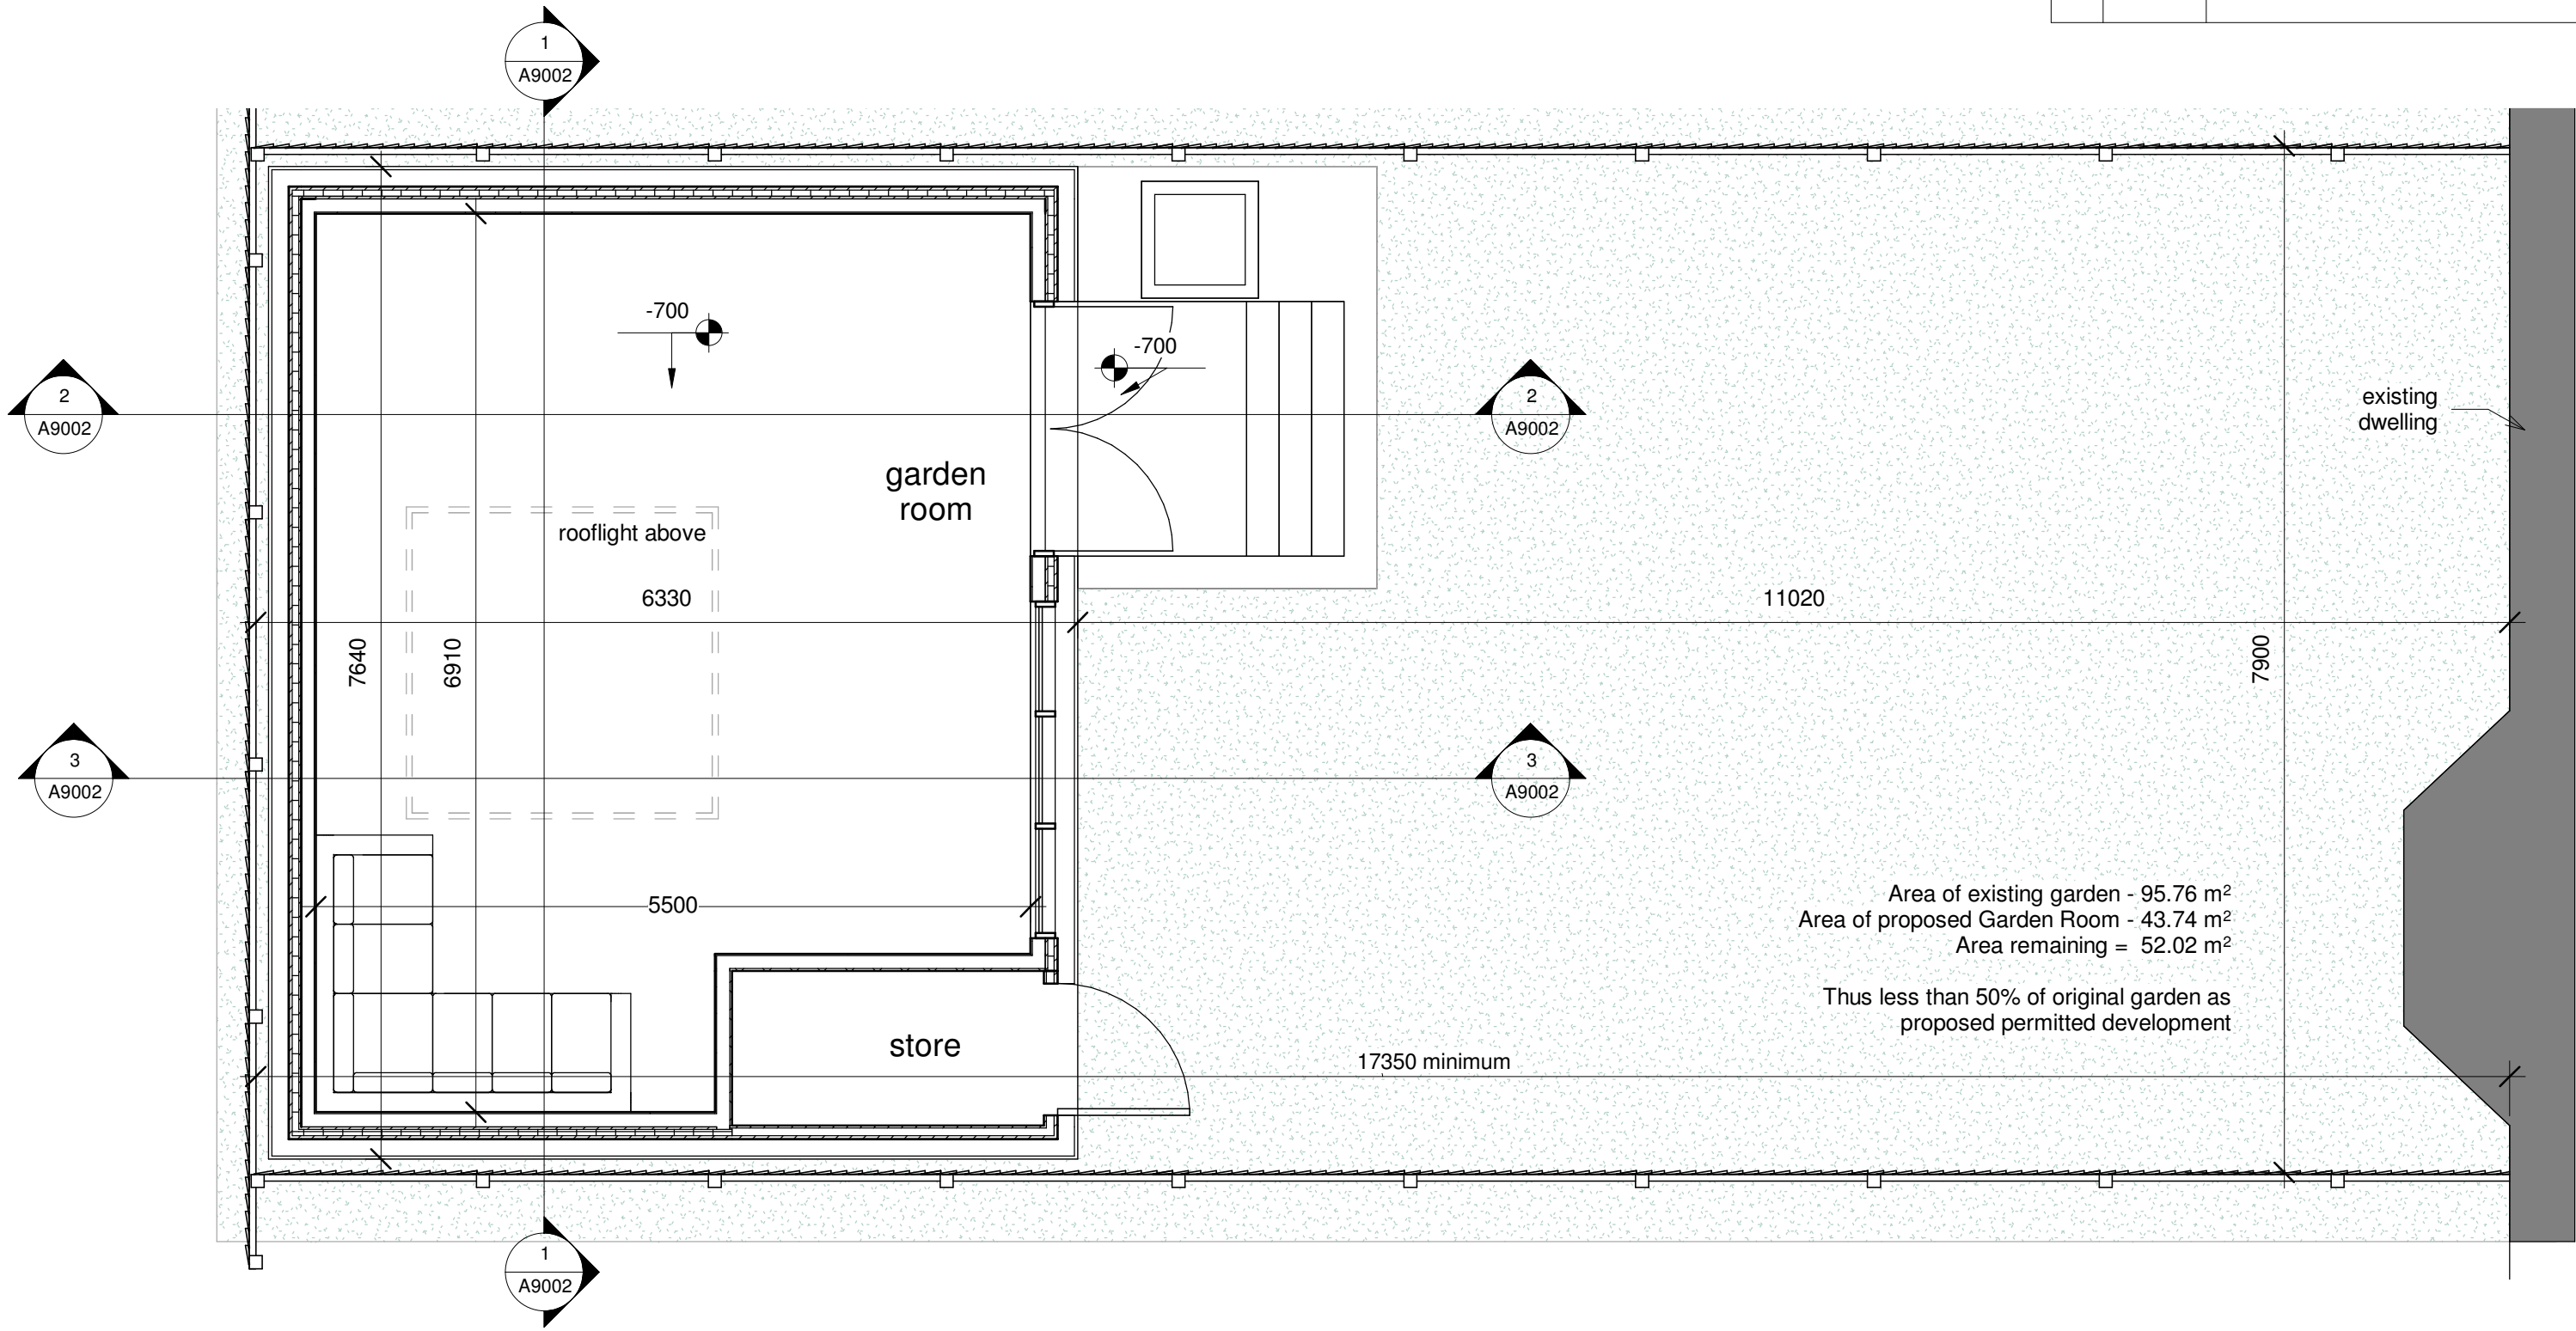


Ground Floor Plan


1

1 : 50

DO NOT SCALE THIS DRAWING Use figured dimensions only.
All contractors are requested to check all dimensions on site before proceeding. All discrepancies to be notified in writing to FHAS. Dimensions are in millimeters unless stated otherwise. All levels are in meters above AOD unless stated otherwise. No areas indicated, or areas calculated from this drawing should be used for valuation purposes or as the basis for development contracts.
© Finley Harrison Architectural Service Ltd © - All rights reserved

 

GRAPHIC SCALE 1:50

 

Finley Harrison
Architectural Services Ltd

5/6 Bartholomew Place,
London, EC1A 7HH

Tel: 020 3915 2465
www.fhas.ltd

client Mr & Mrs Heald	date 03/02/23	drawn BB	drawing Garden Room - Proposed Plan
project 35 Midhurst Ave, Muswell Hill N10 3EP	scale @ A3 1 : 50	checked N/A	
status Planning			
	Job No. 22108	dwg no A9001	rev.