


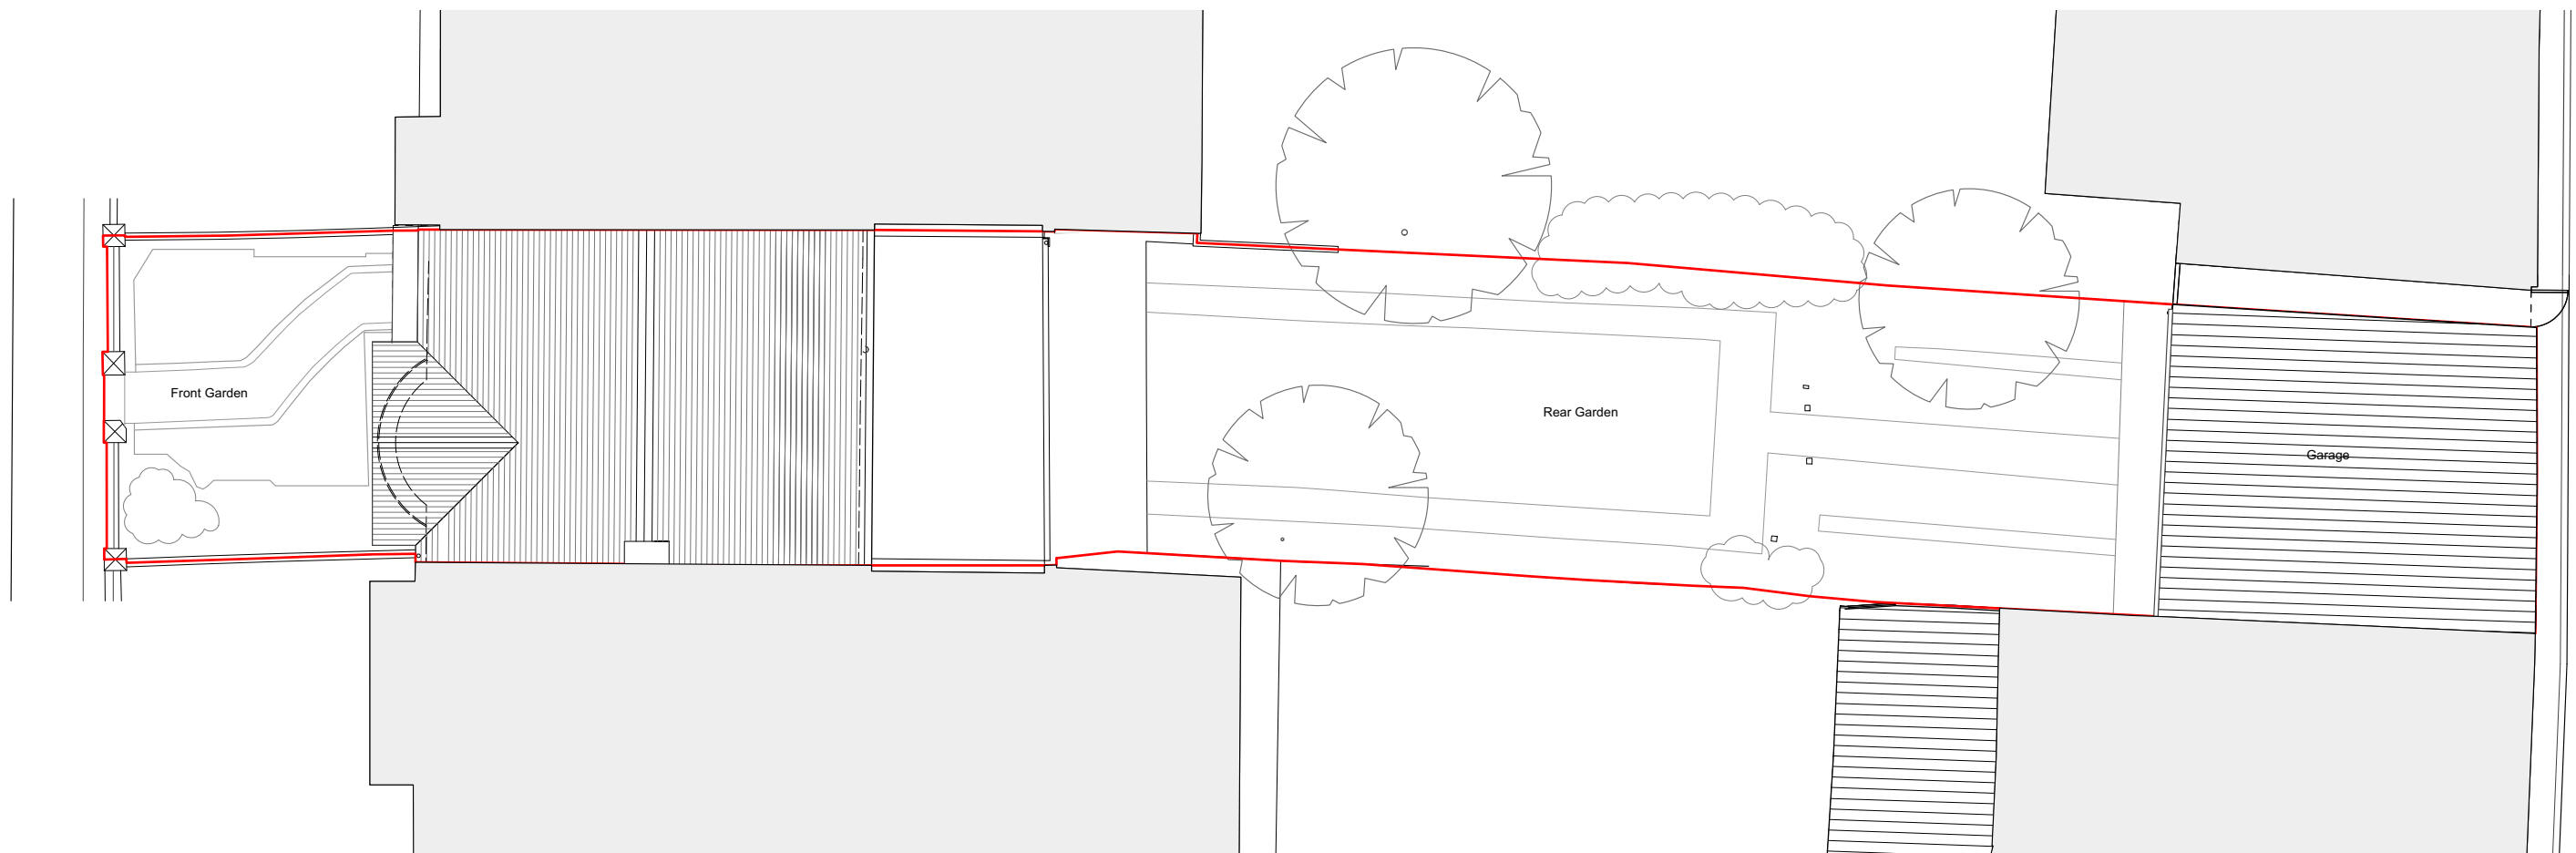

Existing Site Plan



Marie-Pierre Avgeri & Theo Kizos
mp.avgeri@yellowkitearchitects.com

9 Lanbury Road
SE15 3DB
t: 020 3638 4769 m: 07733239840

www.yellowkitearchitects.com

Yellow Kite Architects

THIS DRAWING IS THE PROPERTY OF YELLOW KITE ARCHITECTS. COPYRIGHT IS RESERVED BY THEM AND THE DRAWING IS ISSUED ON CONDITION THAT IT IS NOT COPIED, REPRODUCED, RETAINED OR DISCLOSED TO ANY UNAUTHORISED PERSON, EITHER WHOLLY OR IN PART, WITHOUT WRITTEN CONSENT.

Project: 189 Downhills Way, London N17 6AH	Job no. 2108	Title: Series 01 - Existing Site Plan		
		Drawing Number 2108 _ 01-02		rev. -
		Date: January 2023	Status: Planning	Scale 1: 125 @ A3