


No. 55

No. 57

No. 59

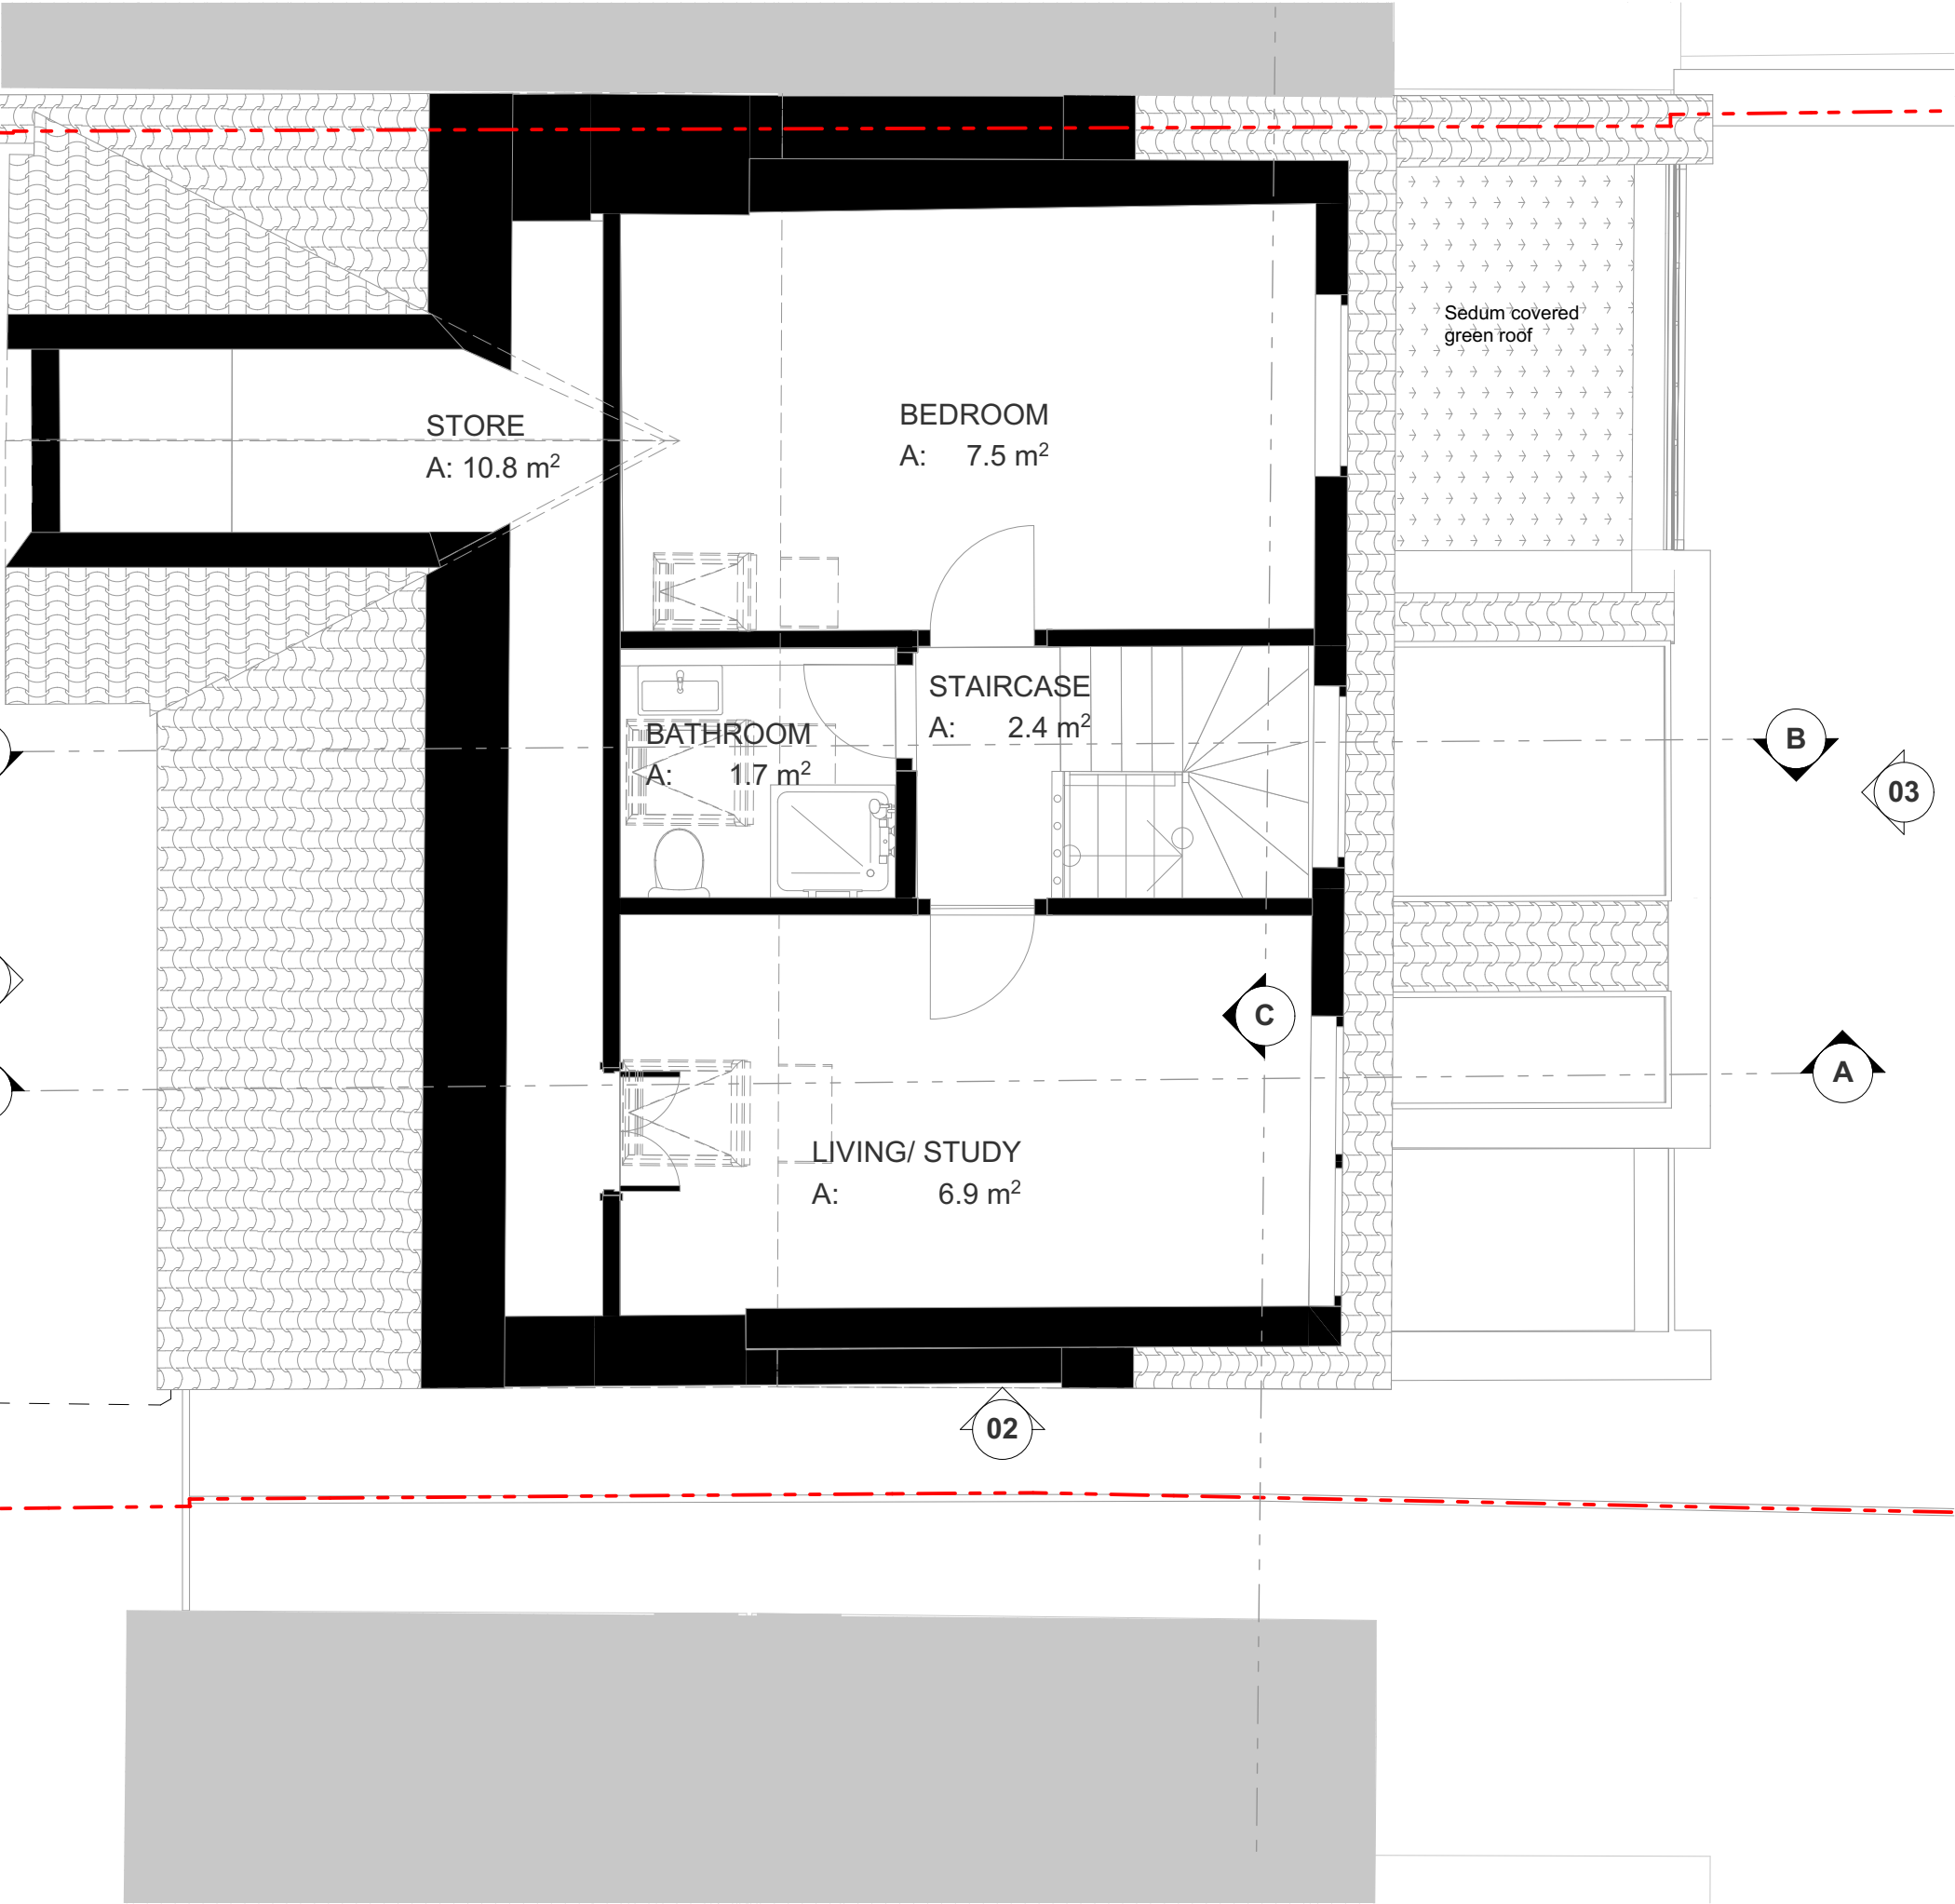

FOR PLANNING

Rev Date

10b Branch Place
London N1 5PH
p: 0207 686 3445
e: info@scenarioarchitecture.com
w: www.scenarioarchitecture.com

Project Name:
57 Woodland Gardens

Client:
Joanna Francis-Baum

Site Location:
**57 Woodland Gardens Muswell Hill
London N10 3UE United Kingdom**

Drawing not to be used other than the purpose for which it was prepared. It's supplied without liability for errors or omissions. Do not scale from the drawing. All dimensions are to be checked on site. This drawing is to be read in conjunction with all other drawings. Notes on this drawing will apply to all other drawings where a similar position exists.

Scale @ A2
1:50

Project No.
Project No. 171

Drawing Name
Proposed Second Floor Plan

Drawing Number Rev

PR-A1.04

Blkcloud: scenarioarchitecture - Blkcloud as a Service/171_57 Woodland Gardens/2 - Initial Design/171_57 Woodland Gardens