



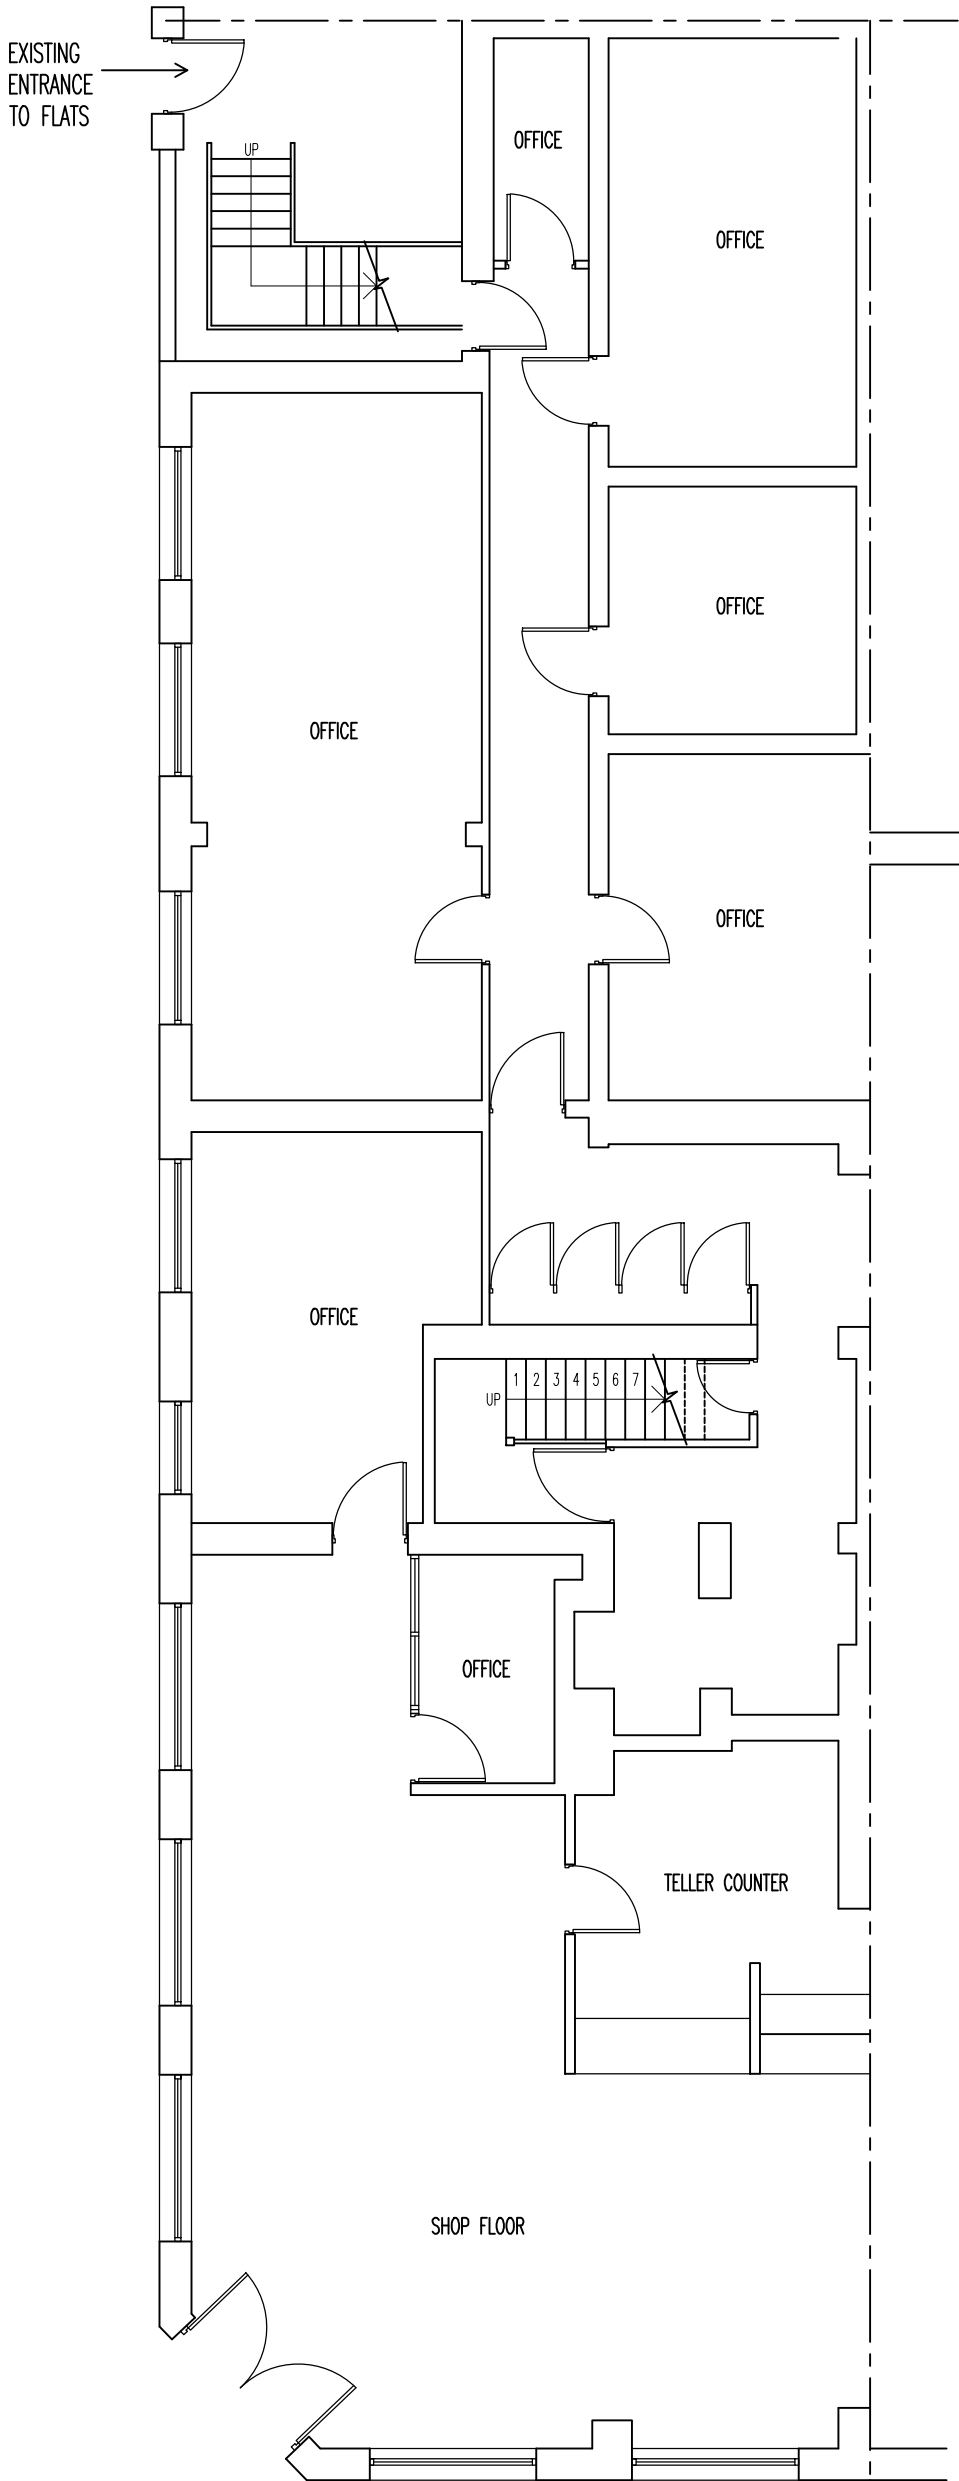


EXISTING GROUND FLOOR PLAN

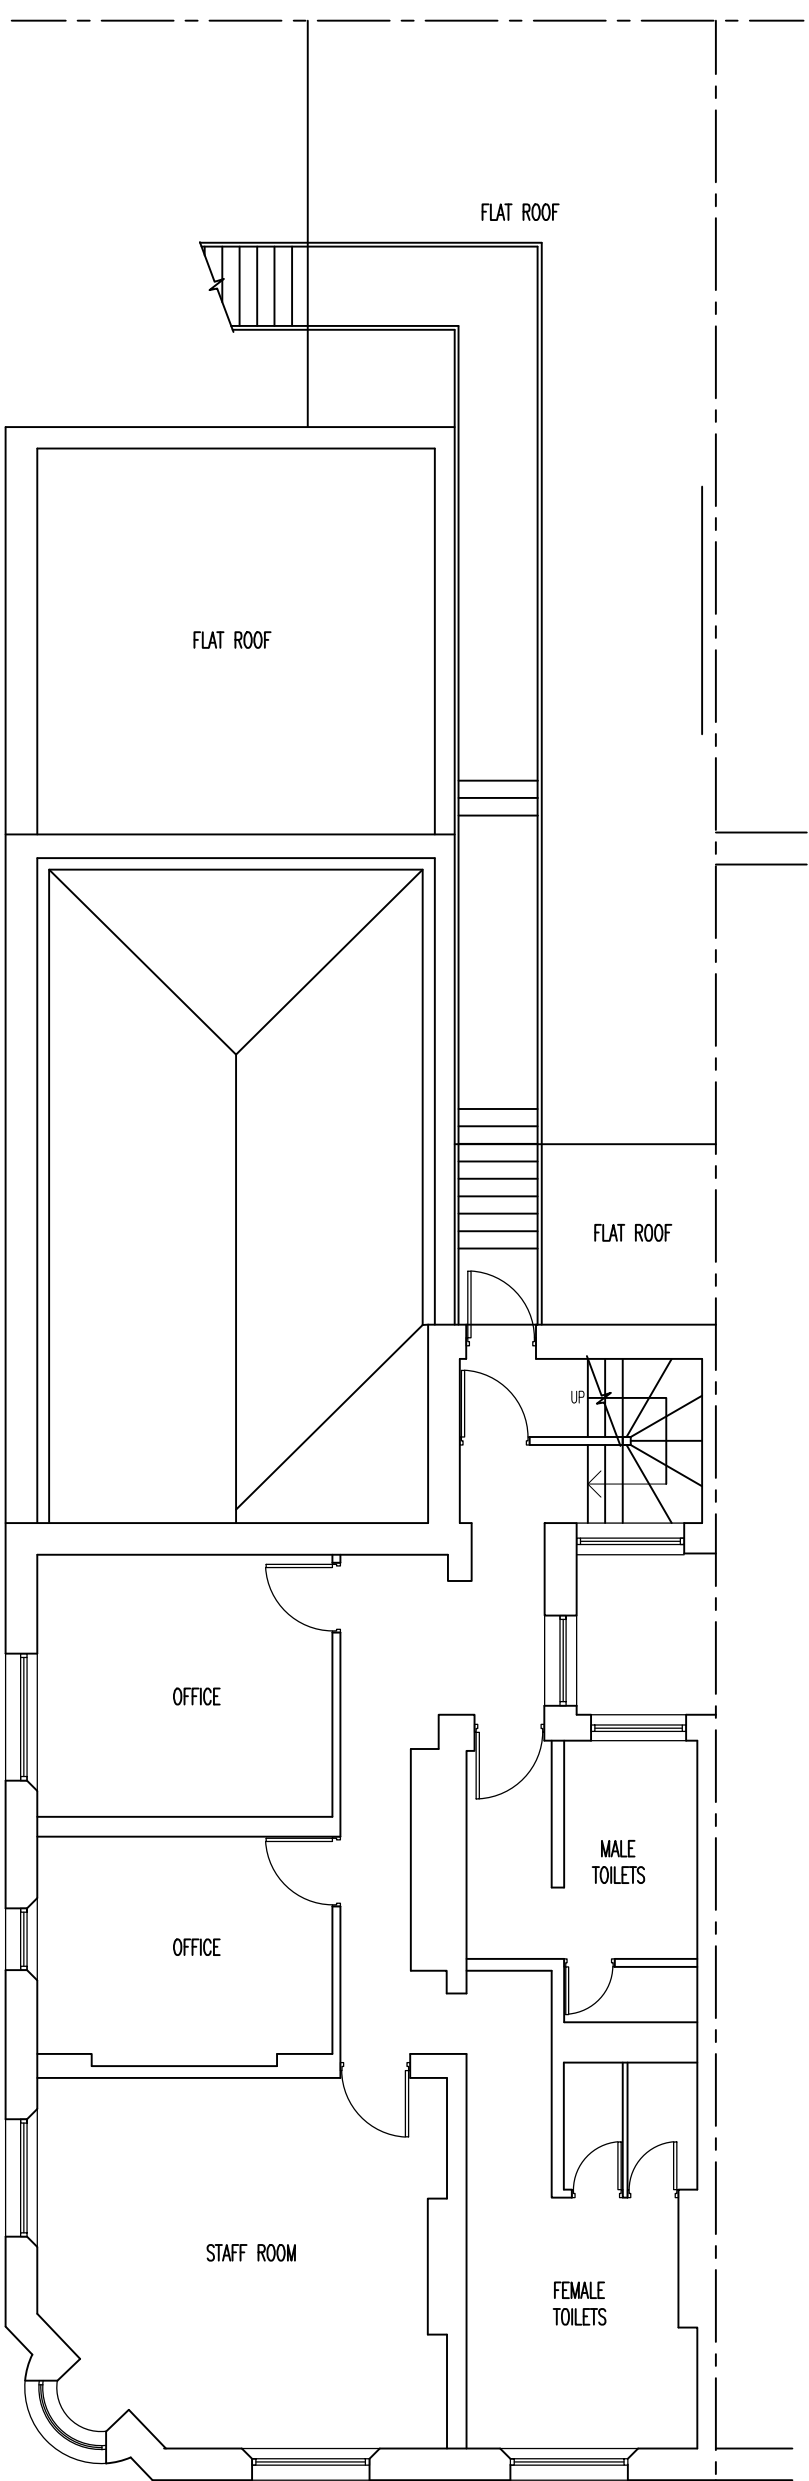

EXISTING FIRST FLOOR PLAN

PLANS AS GRANTED PLANNING PERMISSION HCY/2022/2130

ISSUED FOR PLANNING PERMISSION ONLY (RELOCATION OF ENTRANCE TO FLATS)

 

THE COPYRIGHT OF THIS DRAWING BELONGS TO THE ARCHITECT AND MAY NOT BE ALTERED WITHOUT THE ARCHITECT'S WRITTEN CONSENT

BUILDING REGULATION APPROVAL IS REQUIRED PRIOR TO CONSTRUCTION COMMENCING THE CONTRACTOR IS TO CHECK ALL DIMENSIONS ON SITE PRIOR TO CONSTRUCTION COMMENCING AND REPORT ANY DISCREPANCIES TO THE ARCHITECT

REV	DATE	DESCRIPTION

WWW.IBIDESIGN.COM

IBI DESIGN ASSOCIATES

CHARTERED ARCHITECTS AND DESIGNERS
59 CHELMSFORD ROAD, LONDON N14 5PY
T: 020 8447 8434 F: 020 8447 8448
e-mail: ibides@aol.com

PROJECT	67 GRAND PARADE, LONDON, N4 1EB
DRAWING TITLE	EXISTING FLOOR PLANS
SCALE	1:100 @ A3
DATE	JANUARY 2023
PROJECT No.	HA/67/P10