



Drawing Number:	Rev.:
ECL-DR-EXT-002-001	P1



P1



Drawing Number: ECL-DR-EXT-002-003	Rev.: P1
--	--------------------

COMPUTER AIDED DRAWING - AVOID MANUAL MODIFICATION

This drawing must not be scaled.
All dimensions to be checked on site.

In addition to the hazards/risks normally associated with the types of work detailed on this drawing, note the following risks and information.

Ci	
Cii	
Ciii	

It is assumed that all works will be carried out by a competent contractor working where appropriate, to an approved method statement.

[illegible]

1. All dimensions are in millimetres unless noted otherwise.
2. All levels are in metres unless noted otherwise.
3. This drawing to be read in conjunction with all relevant architect, structural engineers & contractor drawings.




Rev.	Date	Revision	Dwn	Chk

Project: 54 BRUCE CASTLE ROAD,
LONDON, N17 8NJ

Drawing Title:

PROPOSED FRONT ELEVATION

Drawing Number: ECL-DR-EXT-002-004	Rev.: P1
--	--------------------

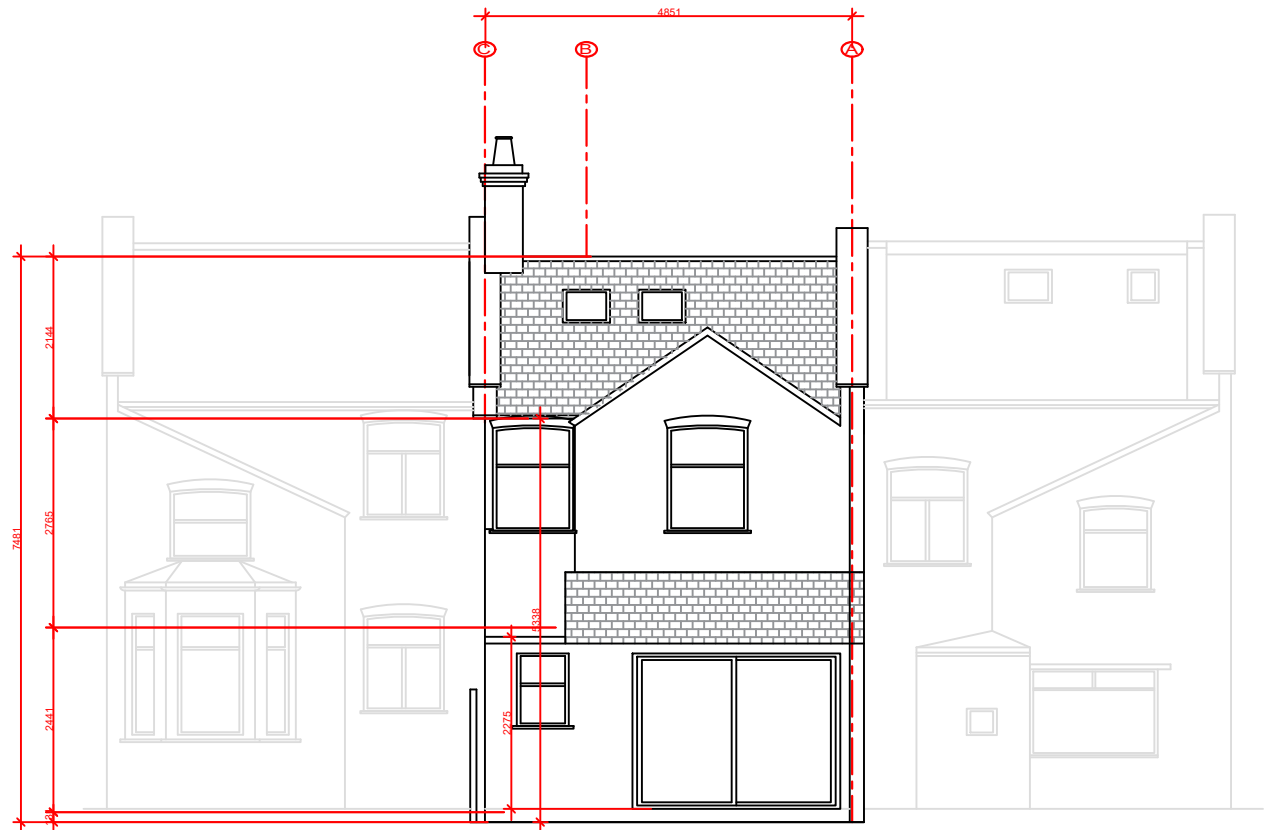

PROPOSED REAR ELEVATION

This drawing is the copyright of ESSEN CONSULTANCY LIMITED, and must not be copied or reproduced in part or in whole without their permission.

COMPUTER AIDED DRAWING - AVOID MANUAL MODIFICATION

This drawing must not be scaled.
All dimensions to be checked on site.

SAFETY HEALTH & ENVIRONMENTAL INFORMATION
In addition to the hazards/risks normally associated with the types of work detailed on this drawing, note the following risks and information.
CONSTRUCTION
Ci
Cii
Ciii
For information relating to Use, Cleaning and Maintenance see the Health and Safety File.
It is assumed that all works will be carried out by a competent contractor working where appropriate, to an approved method statement.

Reference Drawings	
Drawing No.	Title

- Notes:
1. All dimensions are in millimetres unless noted otherwise.
 2. All levels are in metres unless noted otherwise.
 3. This drawing to be read in conjunction with all relevant architect, structural engineers & contractor drawings.

Rev.	Date	Revision	Dm.	Chk.

Status:

FOR BUILDING CONTROL APPROVAL

Project:

54 BRUCE CASTLE ROAD,
LONDON, N17 8NJ


Drawing Title:

PROPOSED REAR ELEVATION

Principal Contractor:	Architect & Consulting Engineer:
TBA	ESSEN CONSULTANCY LTD
***	10 DUKE ROAD
tba	ILFORD
tba	IG6 1NQ
Tel: TBA	Tel: 02082279013
Fax: TBA	E mail: vaishakh@hotmail.com

CAD File Name: ECL-DR-EXT-001-002	Drawn: V SWAMI
Department: PLANNING	Date: FEBRUARY. 2023
Project: DUKE AVENUE	Checked: V Chintapalli
Scale: 1:50	Date: FEBRUARY. 2023
Original Drawing Size A3	App'd:

Drawing Number:	Rev.:
ECL-DR-EXT-002-005	P1

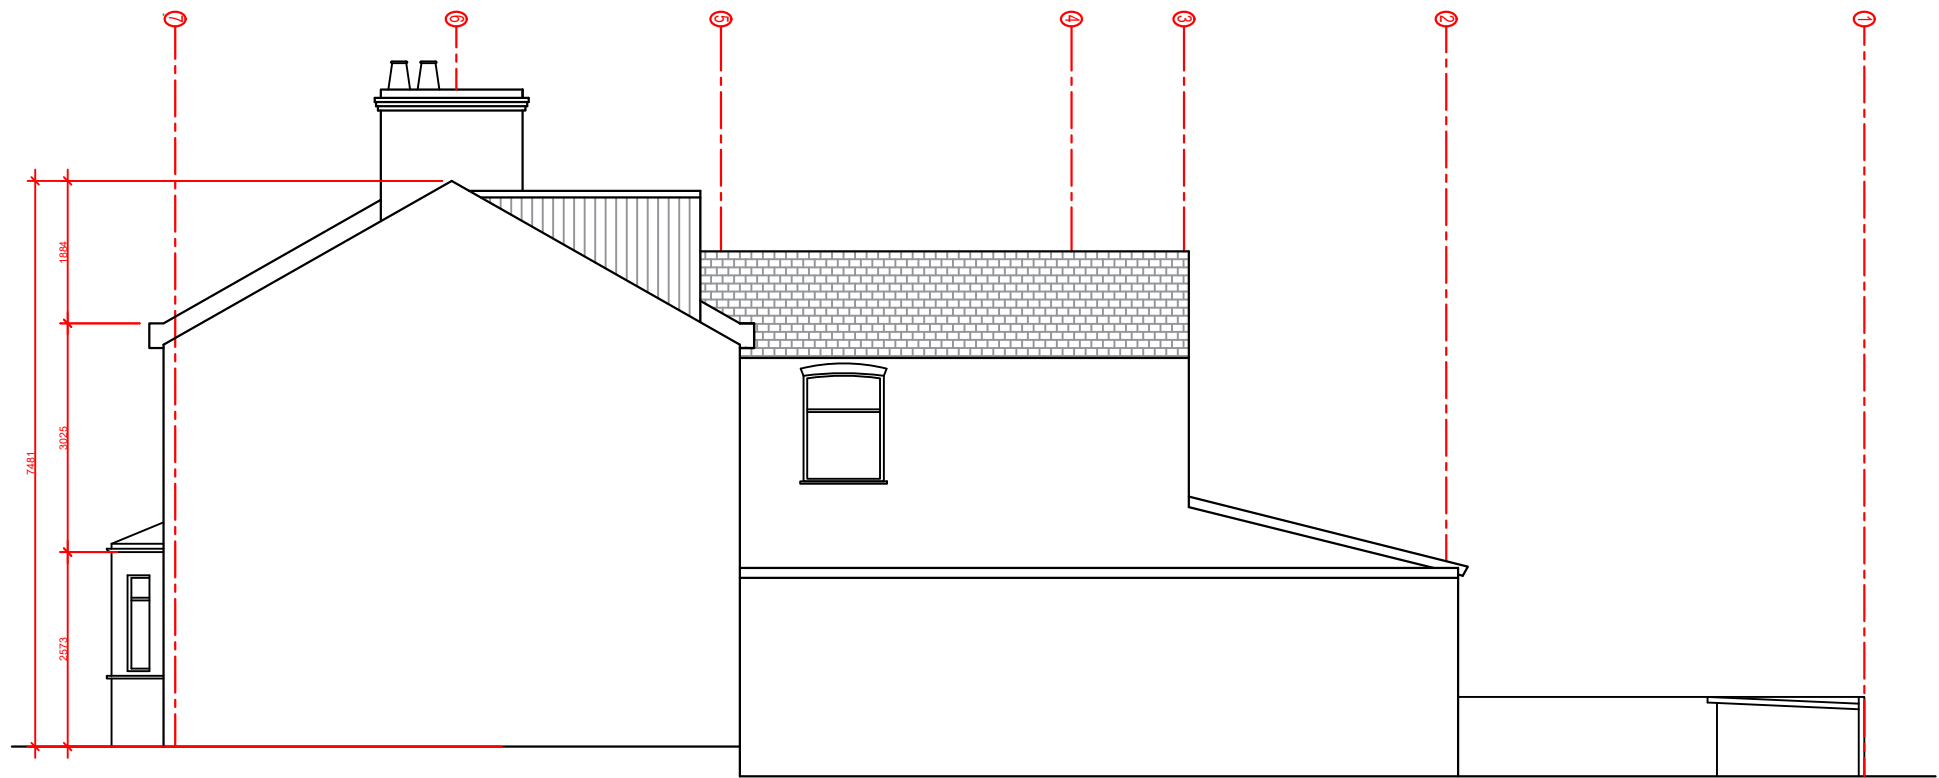

PROPOSED SIDE ELEVATION

This drawing is the copyright of ESSEN CONSULTANCY LIMITED, and must not be copied or reproduced in part or in whole without their permission.

COMPUTER AIDED DRAWING - AVOID MANUAL MODIFICATION

This drawing must not be scaled.
All dimensions to be checked on site.

SAFETY HEALTH & ENVIRONMENTAL INFORMATION

In addition to the hazards/risks normally associated with the types of work detailed on this drawing, note the following risks and information:

CONSTRUCTION

Ci
Cii
Ciii

For information relating to Use, Cleaning and Maintenance see the Health and Safety File.

It is assumed that all works will be carried out by a competent contractor working where appropriate, to an approved method statement.

Reference Drawings	
Drawing No.	Title

- Notes:
1. All dimensions are in millimetres unless noted otherwise.
 2. All levels are in metres unless noted otherwise.
 3. This drawing to be read in conjunction with all relevant architect, structural engineers & contractor drawings.

Rev.	Date	Revision		Dm.	Chk.

Status:

FOR BUILDING CONTROL APPROVAL

Project:

54 BRUCE CASTLE ROAD,
LONDON, N17 8NJ

Drawing Title:

PROPOSED SIDE ELEVATION

Principal Contractor:

TBA

tba
Tel: TBA
Fax: TBA

Architect & Consulting Engineer:

ESSEN CONSULTANCY LTD
10 DUKE ROAD
ILFORD
IG6 1NQ
Tel: 02082279013
E mail: vaishakh@hotmail.com

CAD File Name: ECL-DR-EXT-001-002
Department: PLANNING
Project: DUKE AVENUE
Scale: 1:50
Original Drawing Size A3

Drawn: V SWAMI
Date: FEBRUARY. 2023
Checked: V Chintapalli
Date: FEBRUARY. 2023
App'd:

Drawing Number:

ECL-DR-EXT-002-006

Rev.:

P1

COMPUTER AIDED DRAWING - AVOID MANUAL MODIFICATION

This drawing must not be scaled.
All dimensions to be checked on site.

In addition to the hazards/risks normally associated with the types of work detailed on this drawing, note the following risks and information.

	Ci
	Cii
	Ciii

It is assumed that all works will be carried out by a competent contractor working where appropriate, to an approved method statement.

[illegible]

1. All dimensions are in millimetres unless noted otherwise.
2. All levels are in metres unless noted otherwise.
3. This drawing to be read in conjunction with all relevant architect, structural engineers & contractor drawings.



Rev.	Date	Revision	Drn.	Chk

Project: 54 BRUCE CASTLE ROAD,
LONDON, N17 8NJ

Principal Contractor:	Architect & Consulting Engineer:
TBA	ESSEN CONSULTANCY LTD
***	10 DUKE ROAD
***	ILFORD
tba	IG6 1NQ
Tel: TBA	Tel: 02082279013
Fax: TBA	E mail: vaishakh@hotmail.com

CAD File Name: ECL-DR-EXT-001-002	Drawn: V SWAMI
Department: PLANNING	Date: FEBRUARY, 2023
Project: DUKE AVENUE	Checked: V Chintapalli
Scale: 1:50	Date: FEBRUARY, 2023
Original Drawing Size A3	App'd:

Drawing Number: ECL-DR-EXT-002-007	Rev.: P1
--	--------------------