


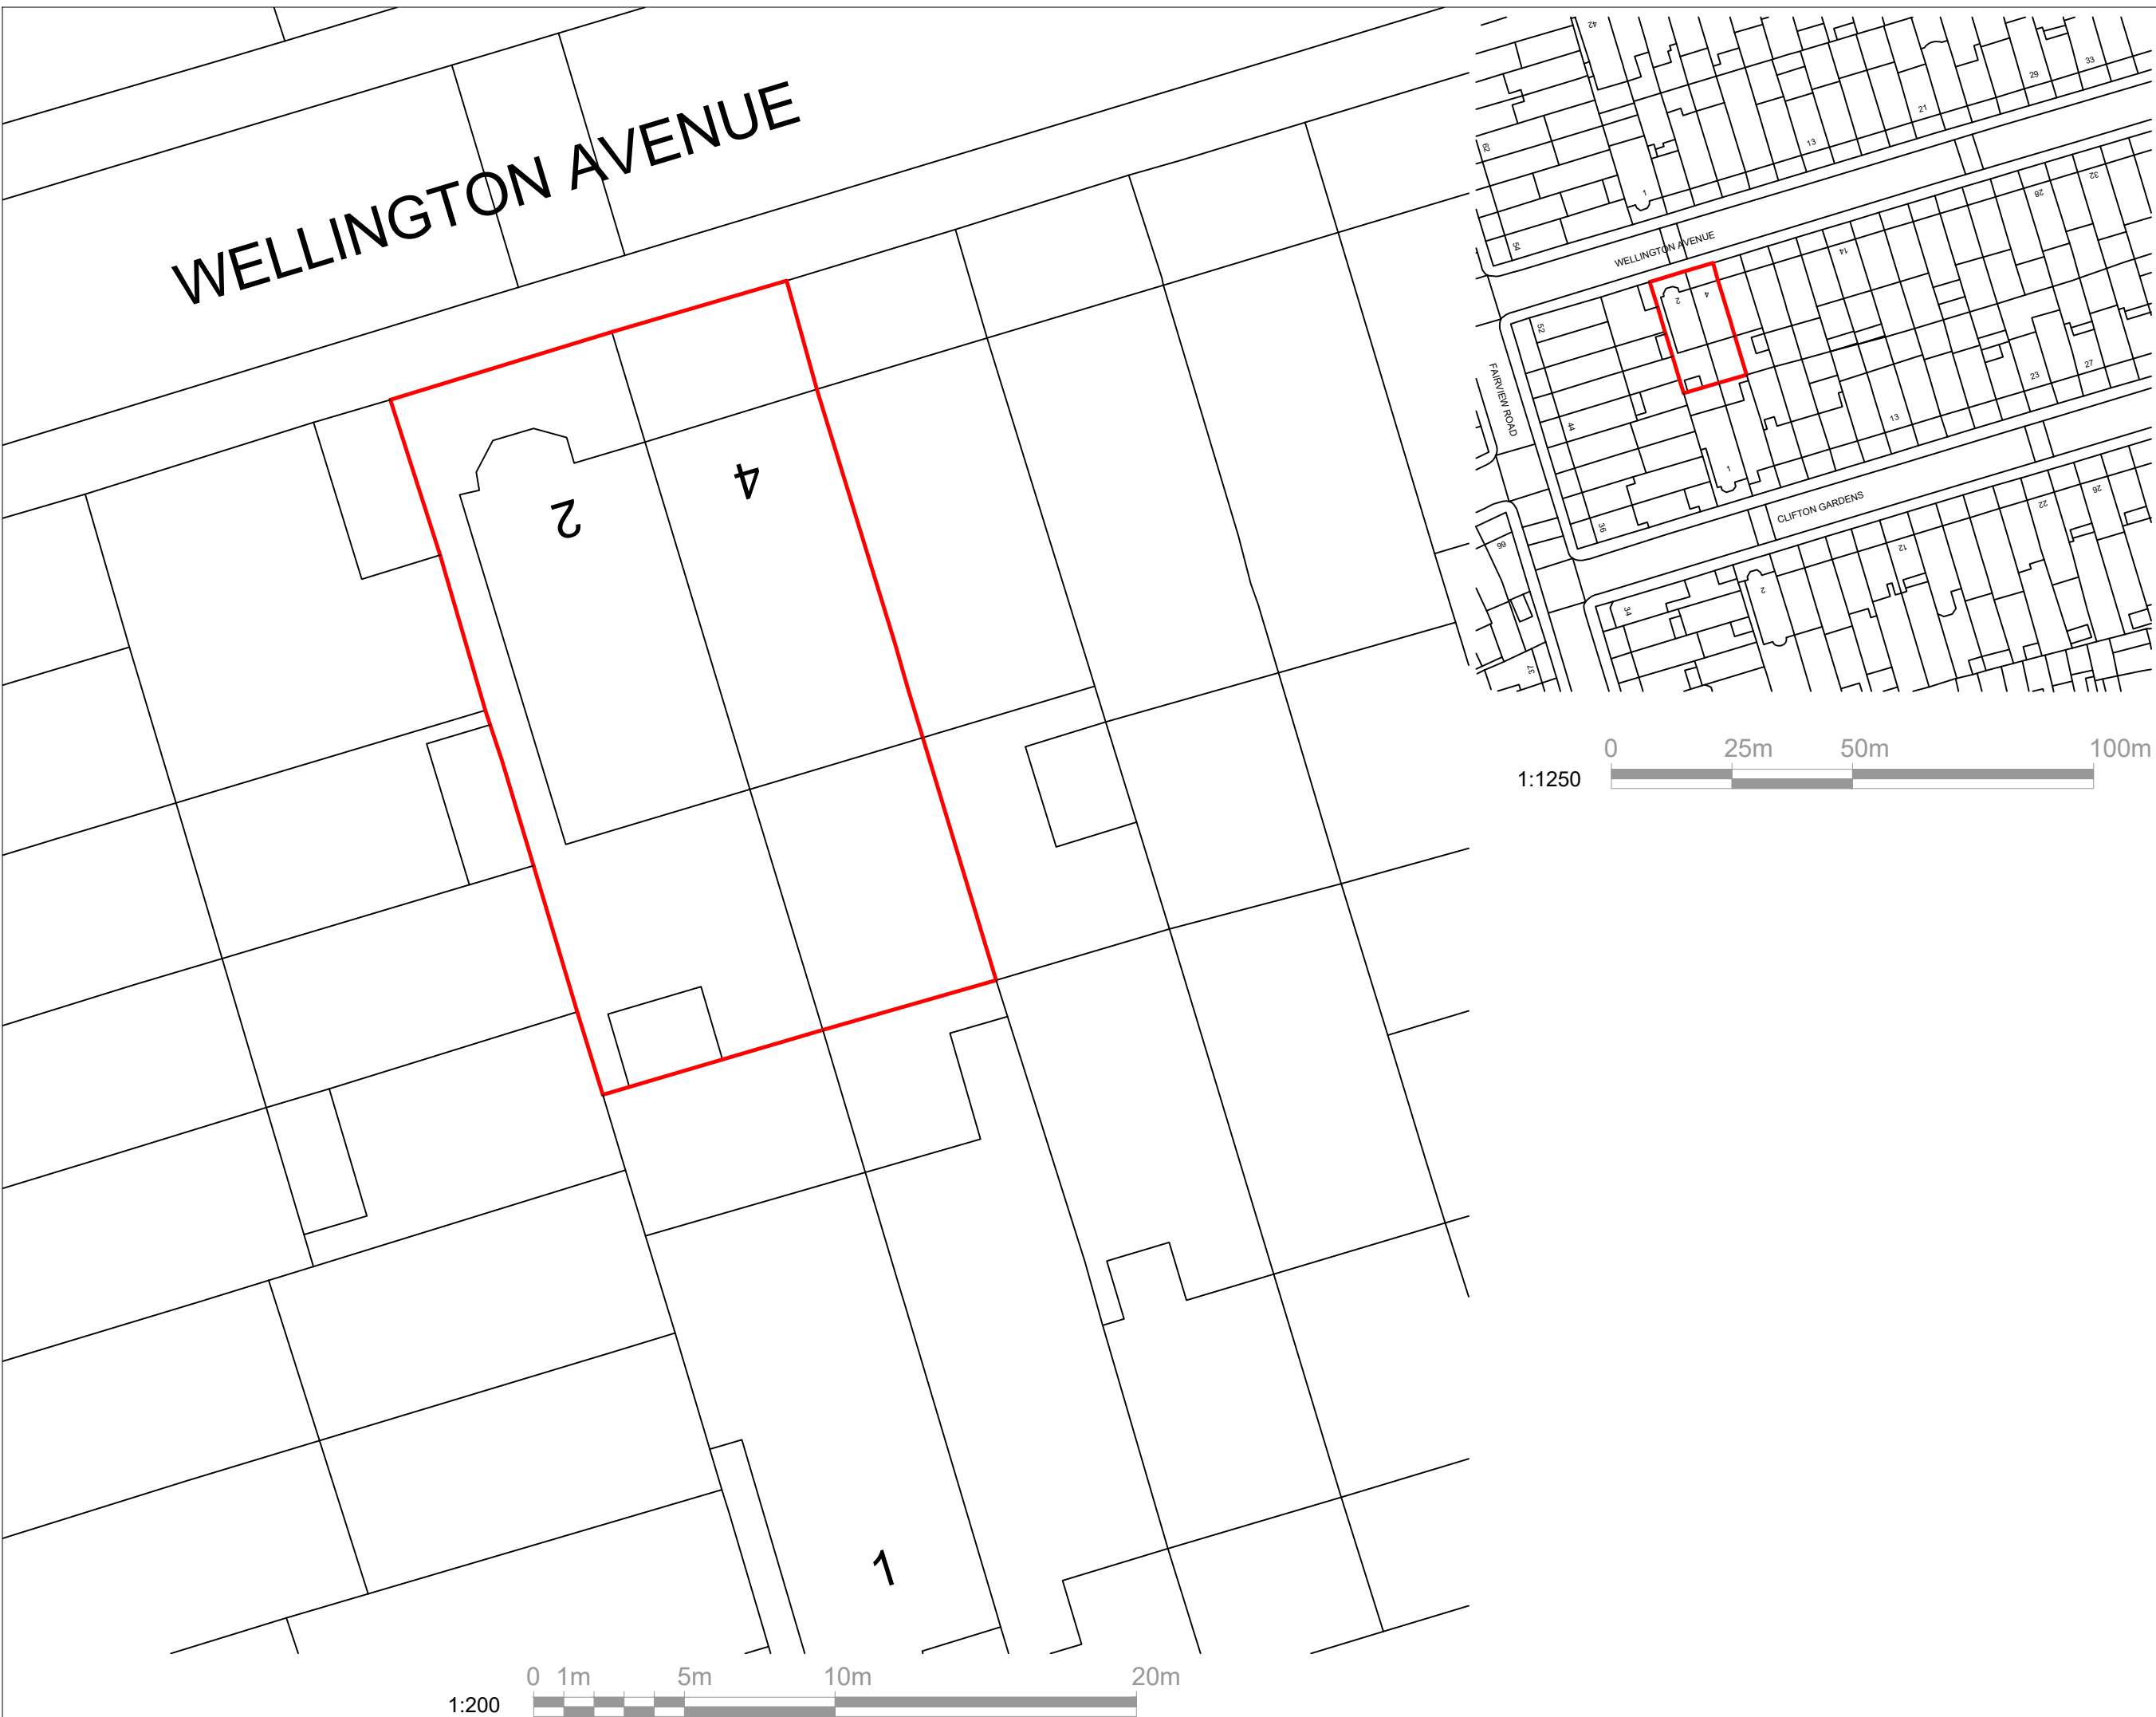



SIGNATURE PLANS
YOUR LOCAL ARCHITECTURE STUDIO

SIGNATURE PLANS LTD.

45 STAMFORD HILL, LONDON N16 5SR

07491265532

INFO@SIGNATUREPLANS.CO.UK

PROPERTY ADDRESS:

2-4 WELLINGTON AVENUE

PROJECT TITLE:

**PROPOSED PART FIRST FLOOR
REAR EXTENSION**

SHEET TITLE:

LOCATION AND SITE PLAN

DATE: 13 February 2023

REVISION: RV01

SCALE: 1:200/1:1250 @A3




PAGE NO: 01 OF 13

SIGNATURE PLANS LTD.

45 STAMFORD HILL, LONDON N16 5SR

07491265532

INFO@SIGNATUREPLANS.CO.UK

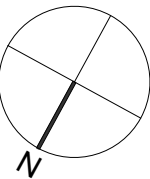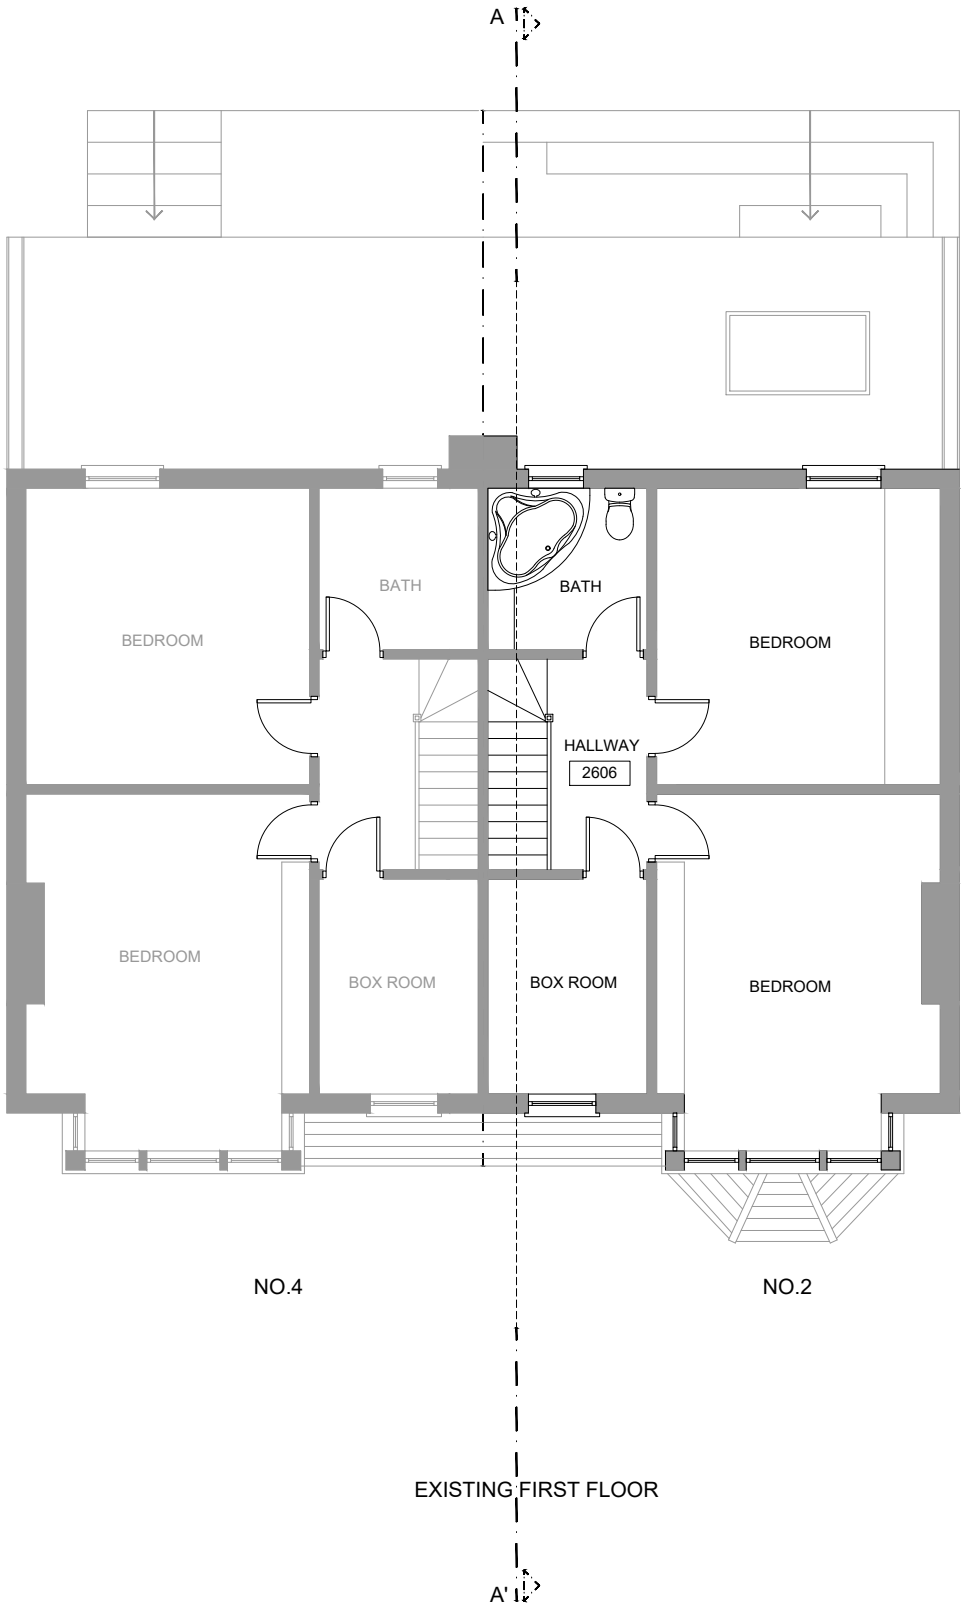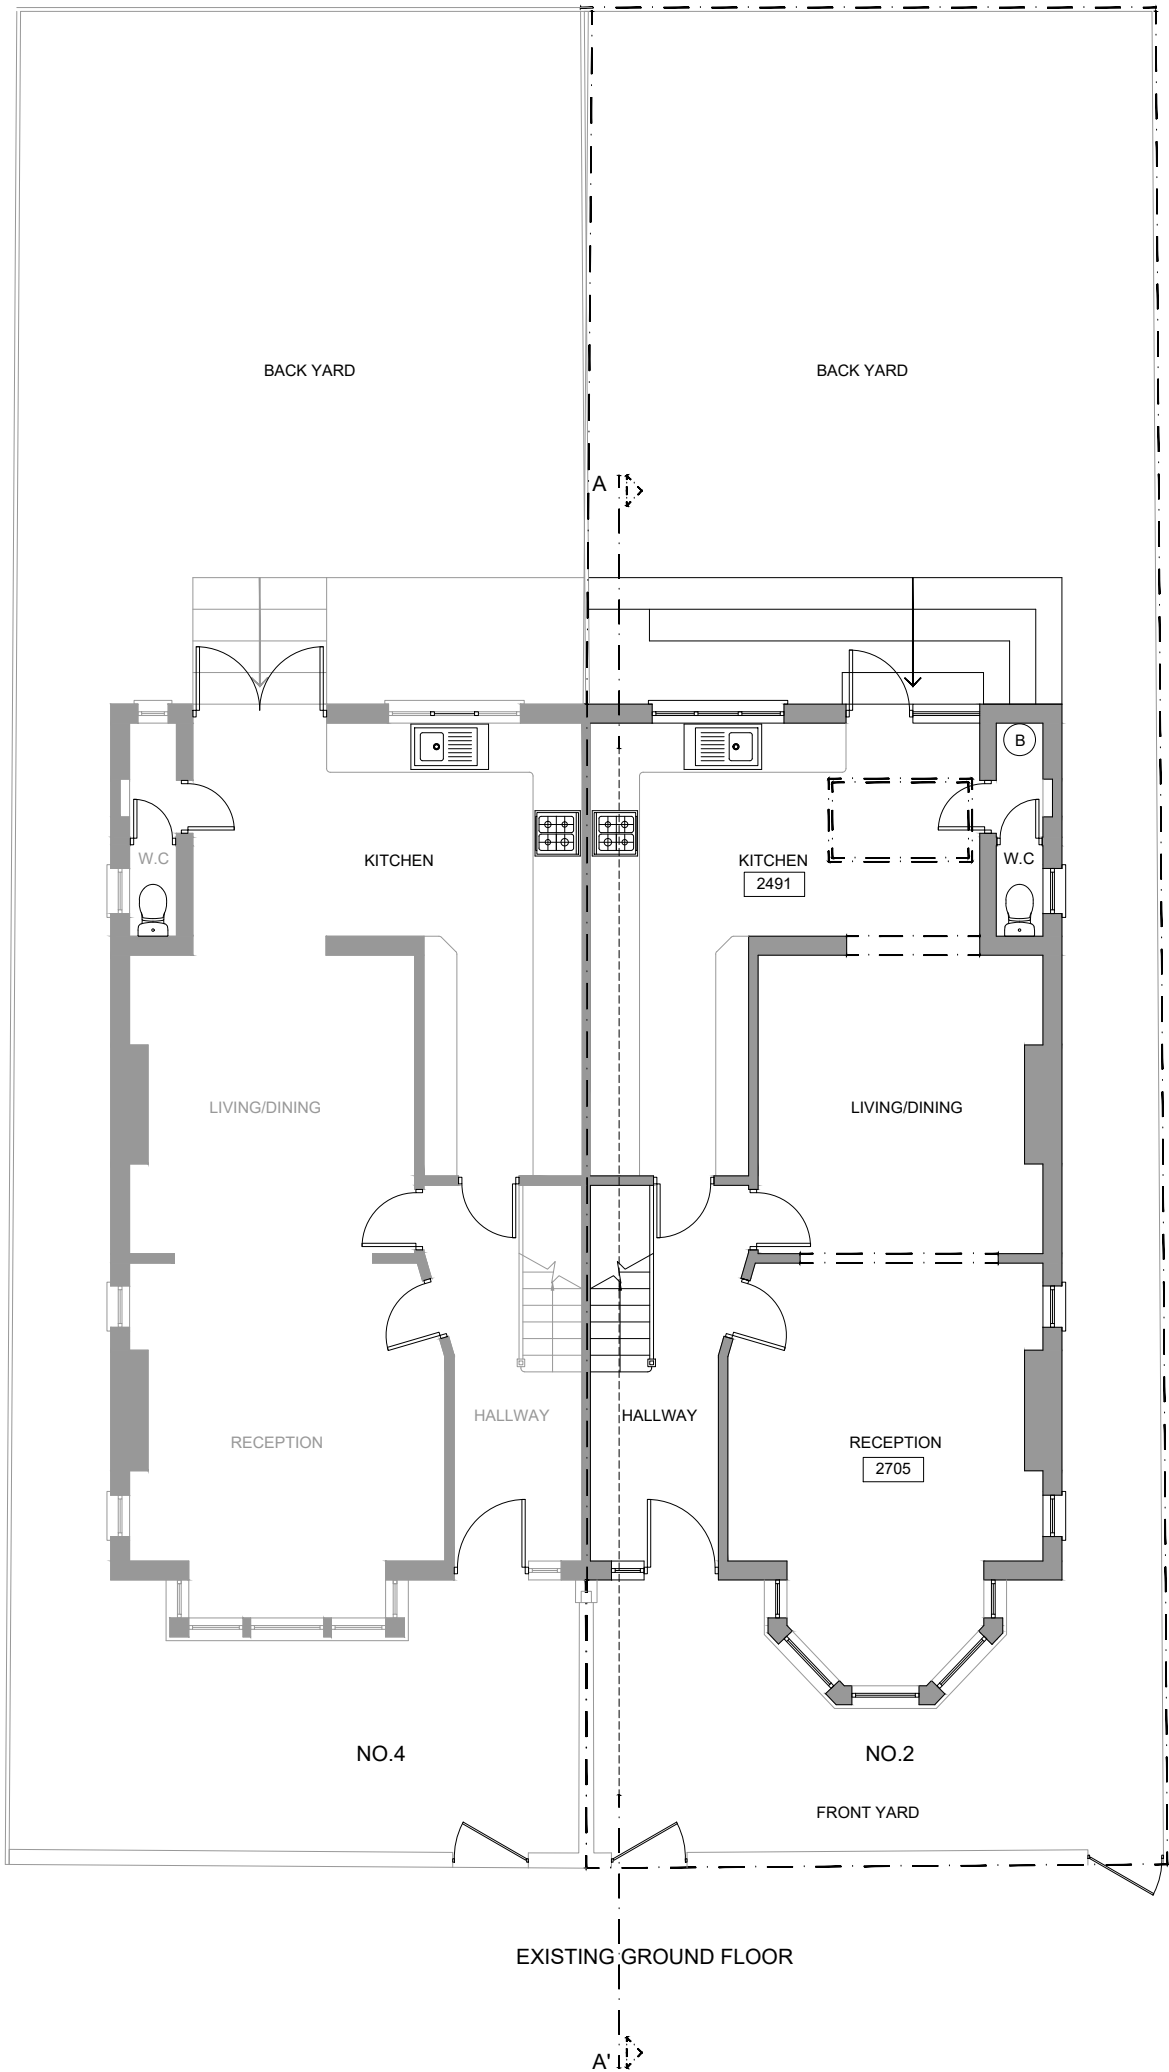

PROPERTY ADDRESS:

2-4 WELLINGTON AVENUE

PROJECT TITLE:

PROPOSED PART FIRST FLOOR
REAR EXTENSION

SHEET TITLE:

EXISTING FLOOR PLANS

DATE: 13 February 2023

REVISION: RV01

SCALE: 1:100 @A3


PAGE NO: 02 OF 13

SIGNATURE PLANS LTD.


45 STAMFORD HILL, LONDON N16 5SR

07491265532


INFO@SIGNATUREPLANS.CO.UK

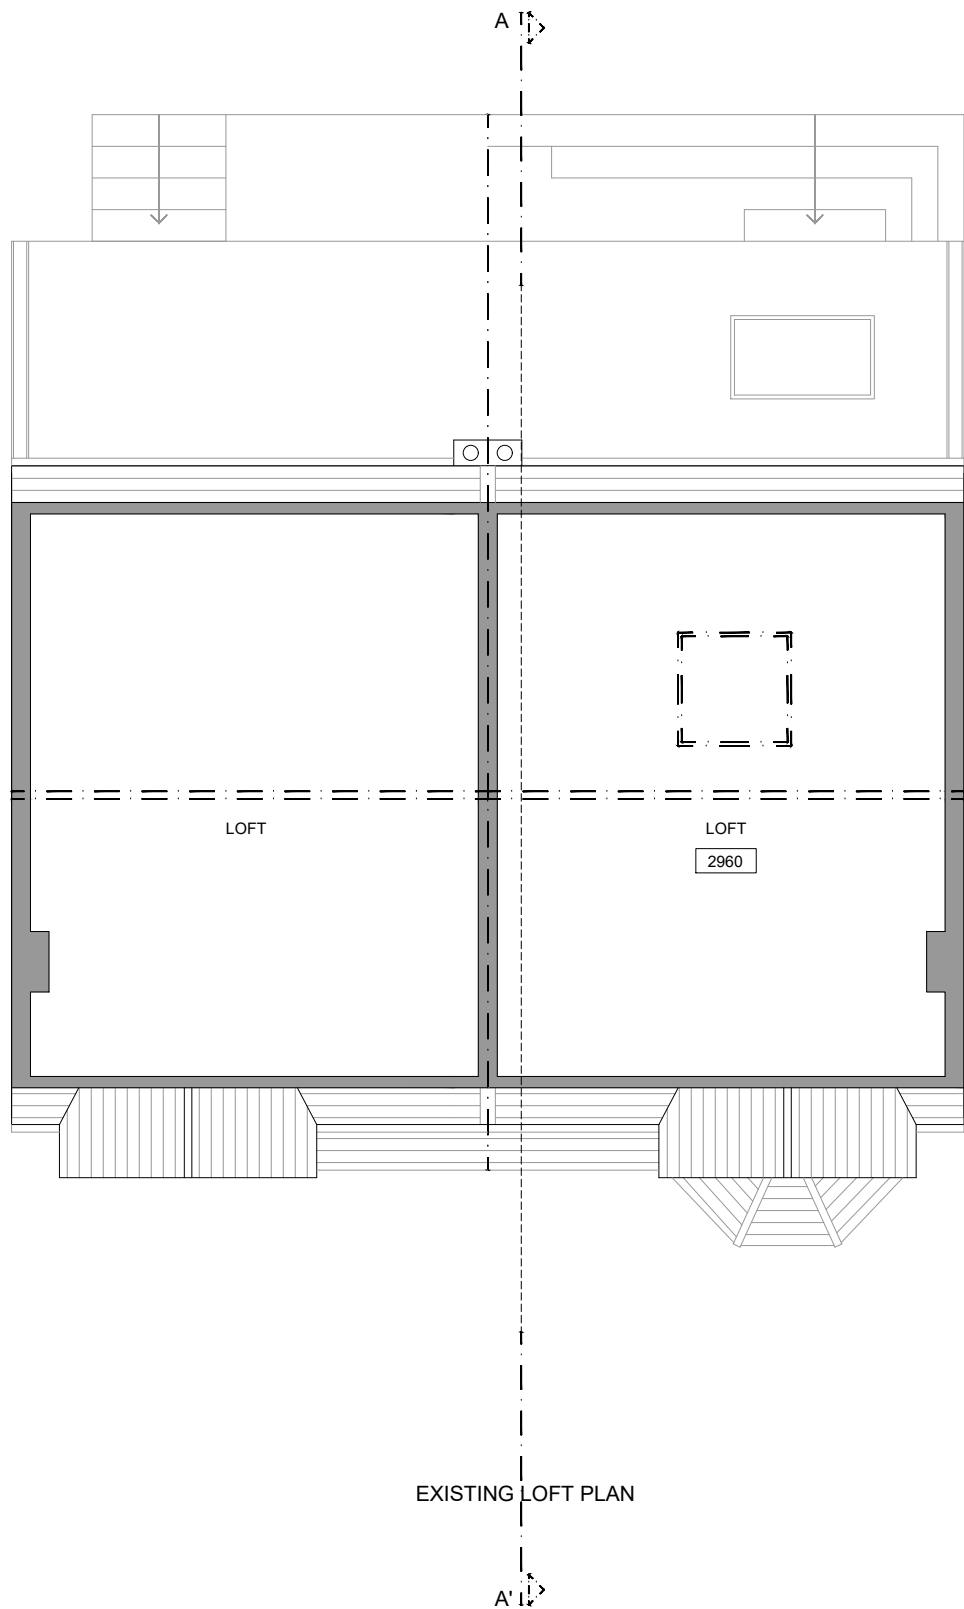

EXISTING LOFT PLAN

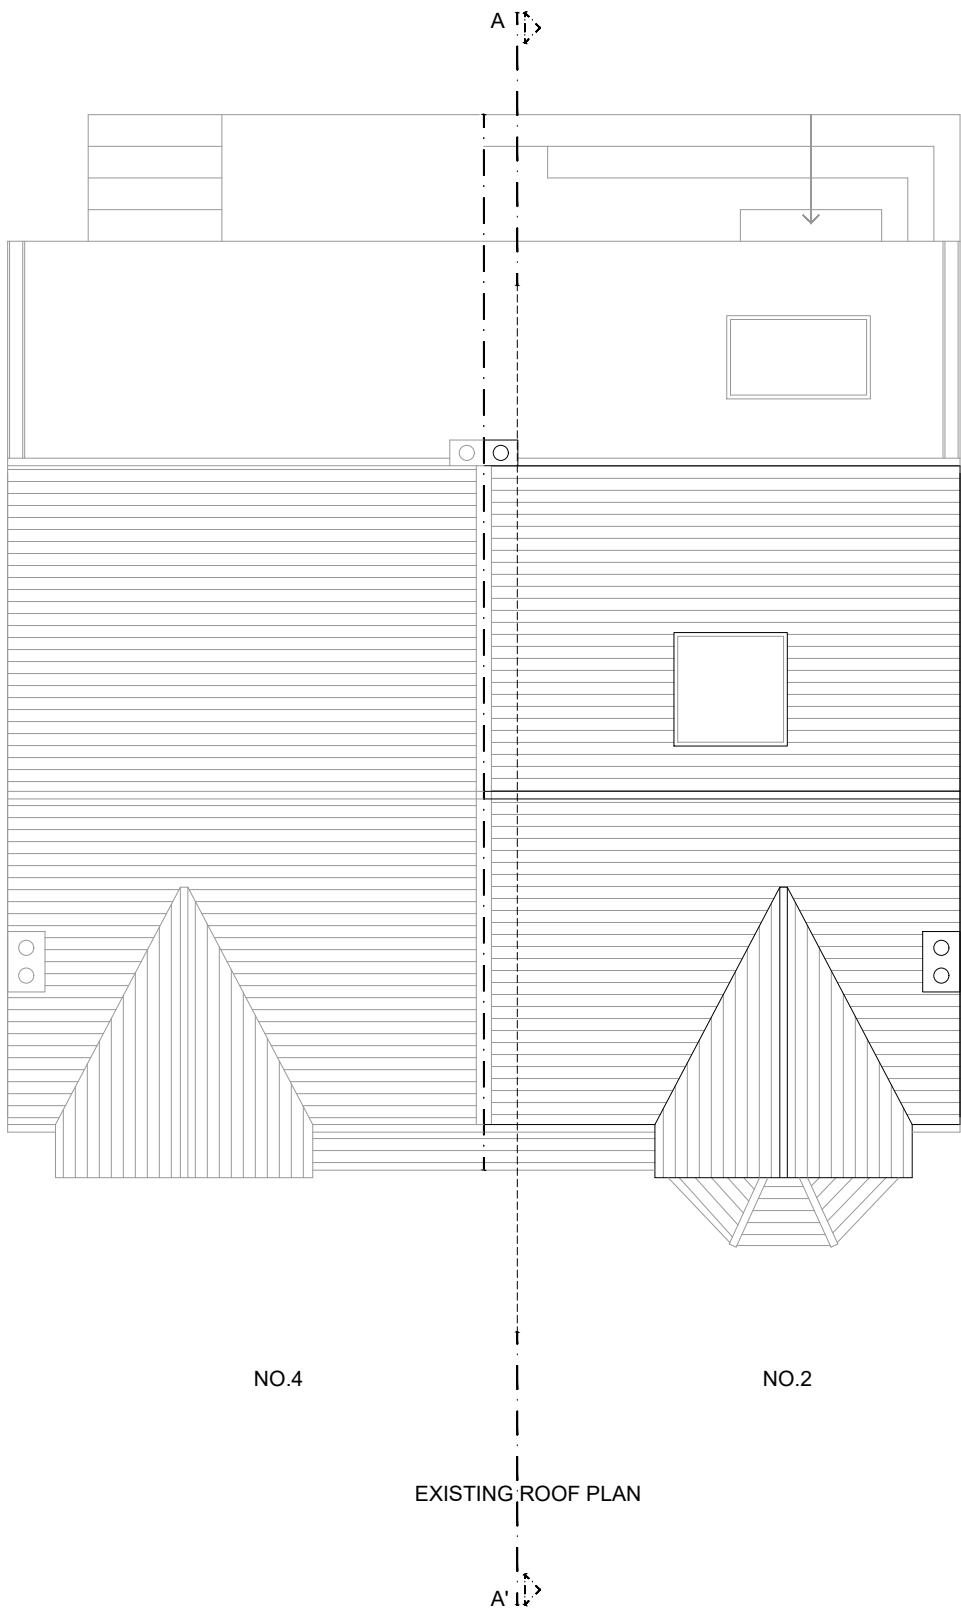

EXISTING ROOF PLAN

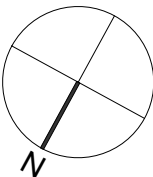

PROPERTY ADDRESS:

2-4 WELLINGTON AVENUE

PROJECT TITLE:

PROPOSED PART FIRST FLOOR
REAR EXTENSION

SHEET TITLE:

EXISTING FLOOR PLANS

DATE: 13 February 2023

REVISION: RV01

SCALE: 1:100 @A3

PAGE NO: 03 OF 13

SIGNATURE PLANS LTD.

45 STAMFORD HILL, LONDON N16 5SR

07491265532

INFO@SIGNATUREPLANS.CO.UK



EXISTING FRONT ELEVATION



NO.2

EXISTING REAR ELEVATION

NO.4



PROPERTY ADDRESS:

2-4 WELLINGTON AVENUE

PROJECT TITLE:

PROPOSED PART FIRST FLOOR
REAR EXTENSION

SHEET TITLE:

EXISTING ELEVATIONS

DATE: 13 February 2023

REVISION: RV01

SCALE: 1:100 @A3


PAGE NO: 04 OF 13

SIGNATURE PLANS LTD.


45 STAMFORD HILL, LONDON N16 5SR

07491265532

INFO@SIGNATUREPLANS.CO.UK

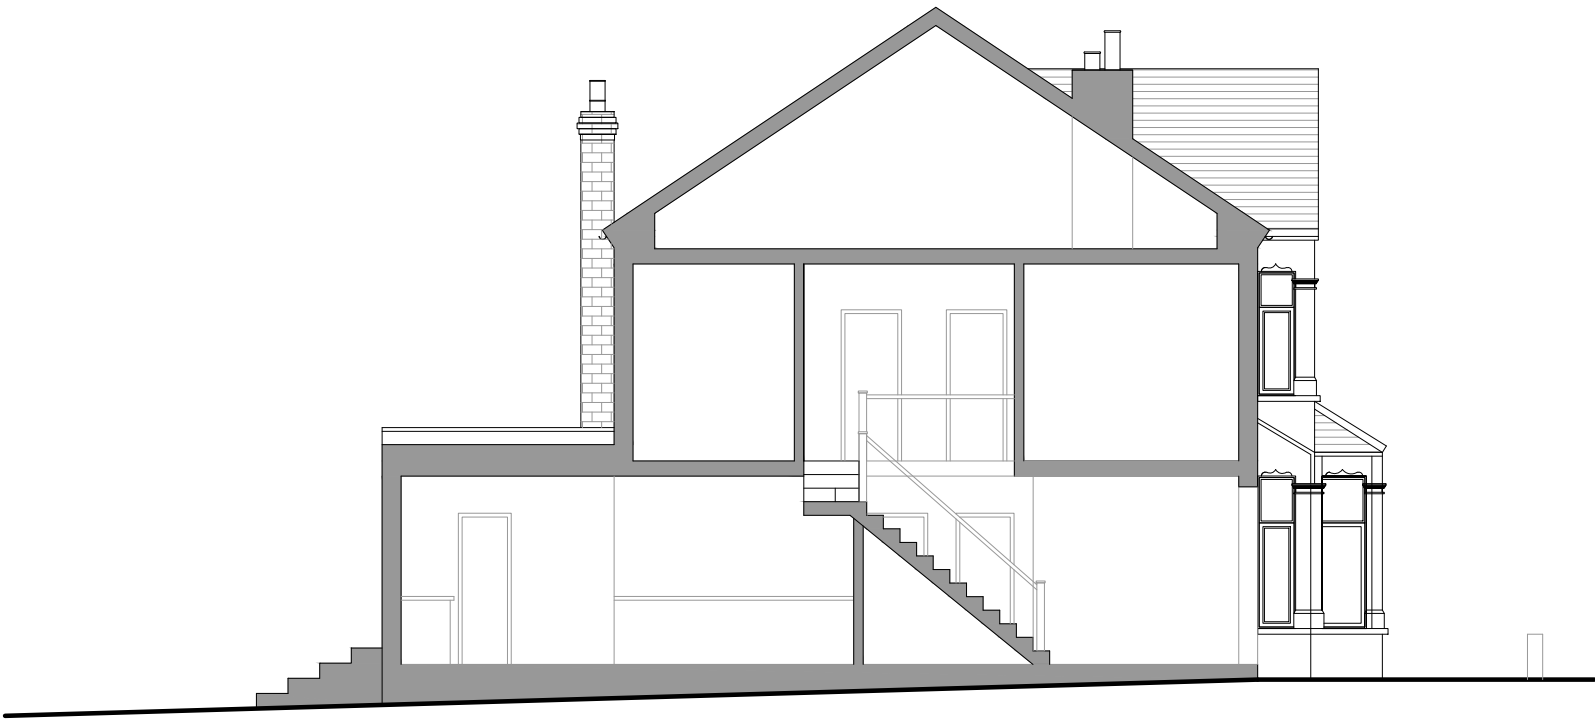

EXISTING SECTION A-A'

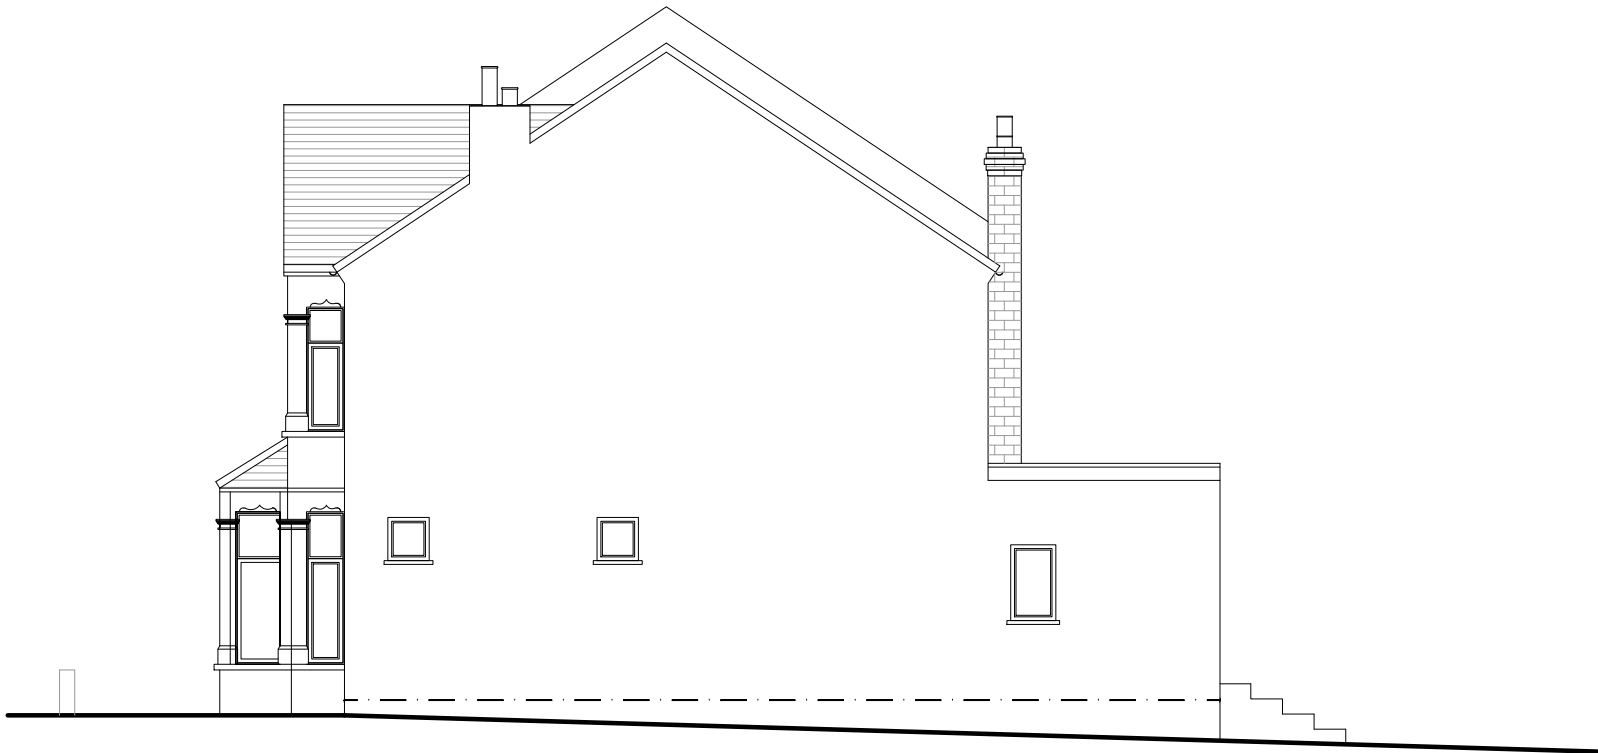

EXISTING SIDE ELEVATION



PROPERTY ADDRESS:

2-4 WELLINGTON AVENUE

PROJECT TITLE:

PROPOSED PART FIRST FLOOR
REAR EXTENSION

SHEET TITLE:

EXISTING SECTION A-A'

DATE: 13 February 2023

REVISION: RV01

SCALE: 1:100 @A3




PAGE NO: 05 OF 13

SIGNATURE PLANS LTD.

45 STAMFORD HILL, LONDON N16 5SR

07491265532

INFO@SIGNATUREPLANS.CO.UK

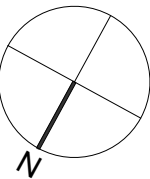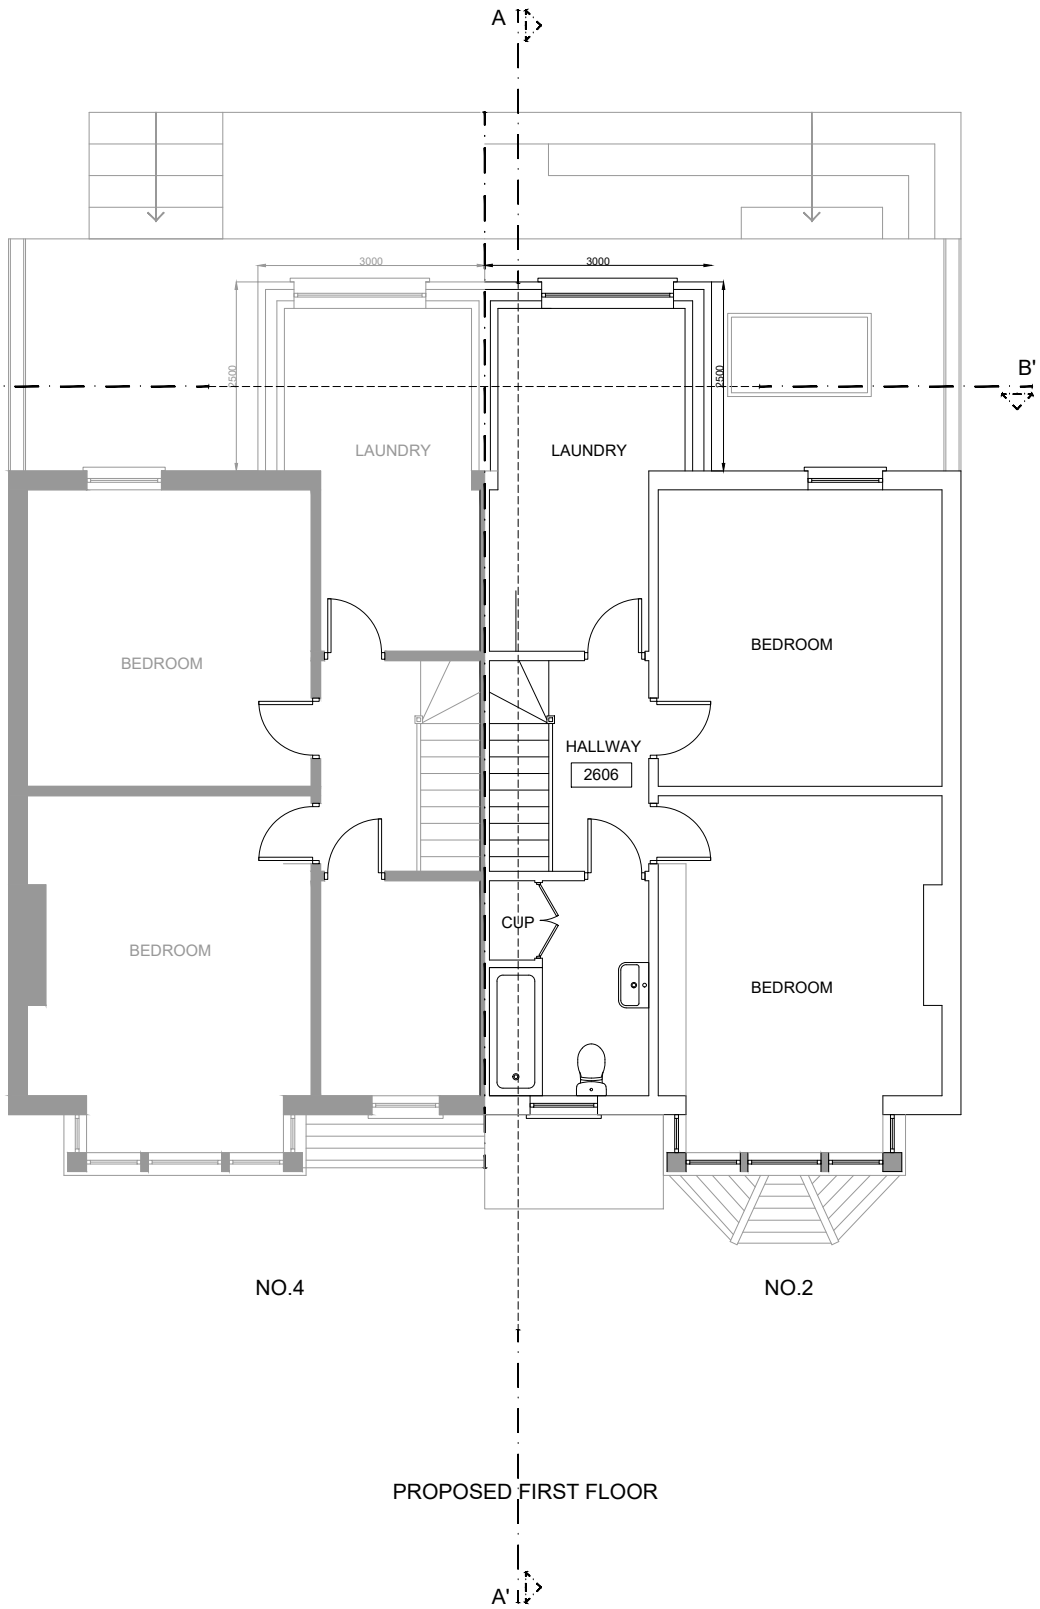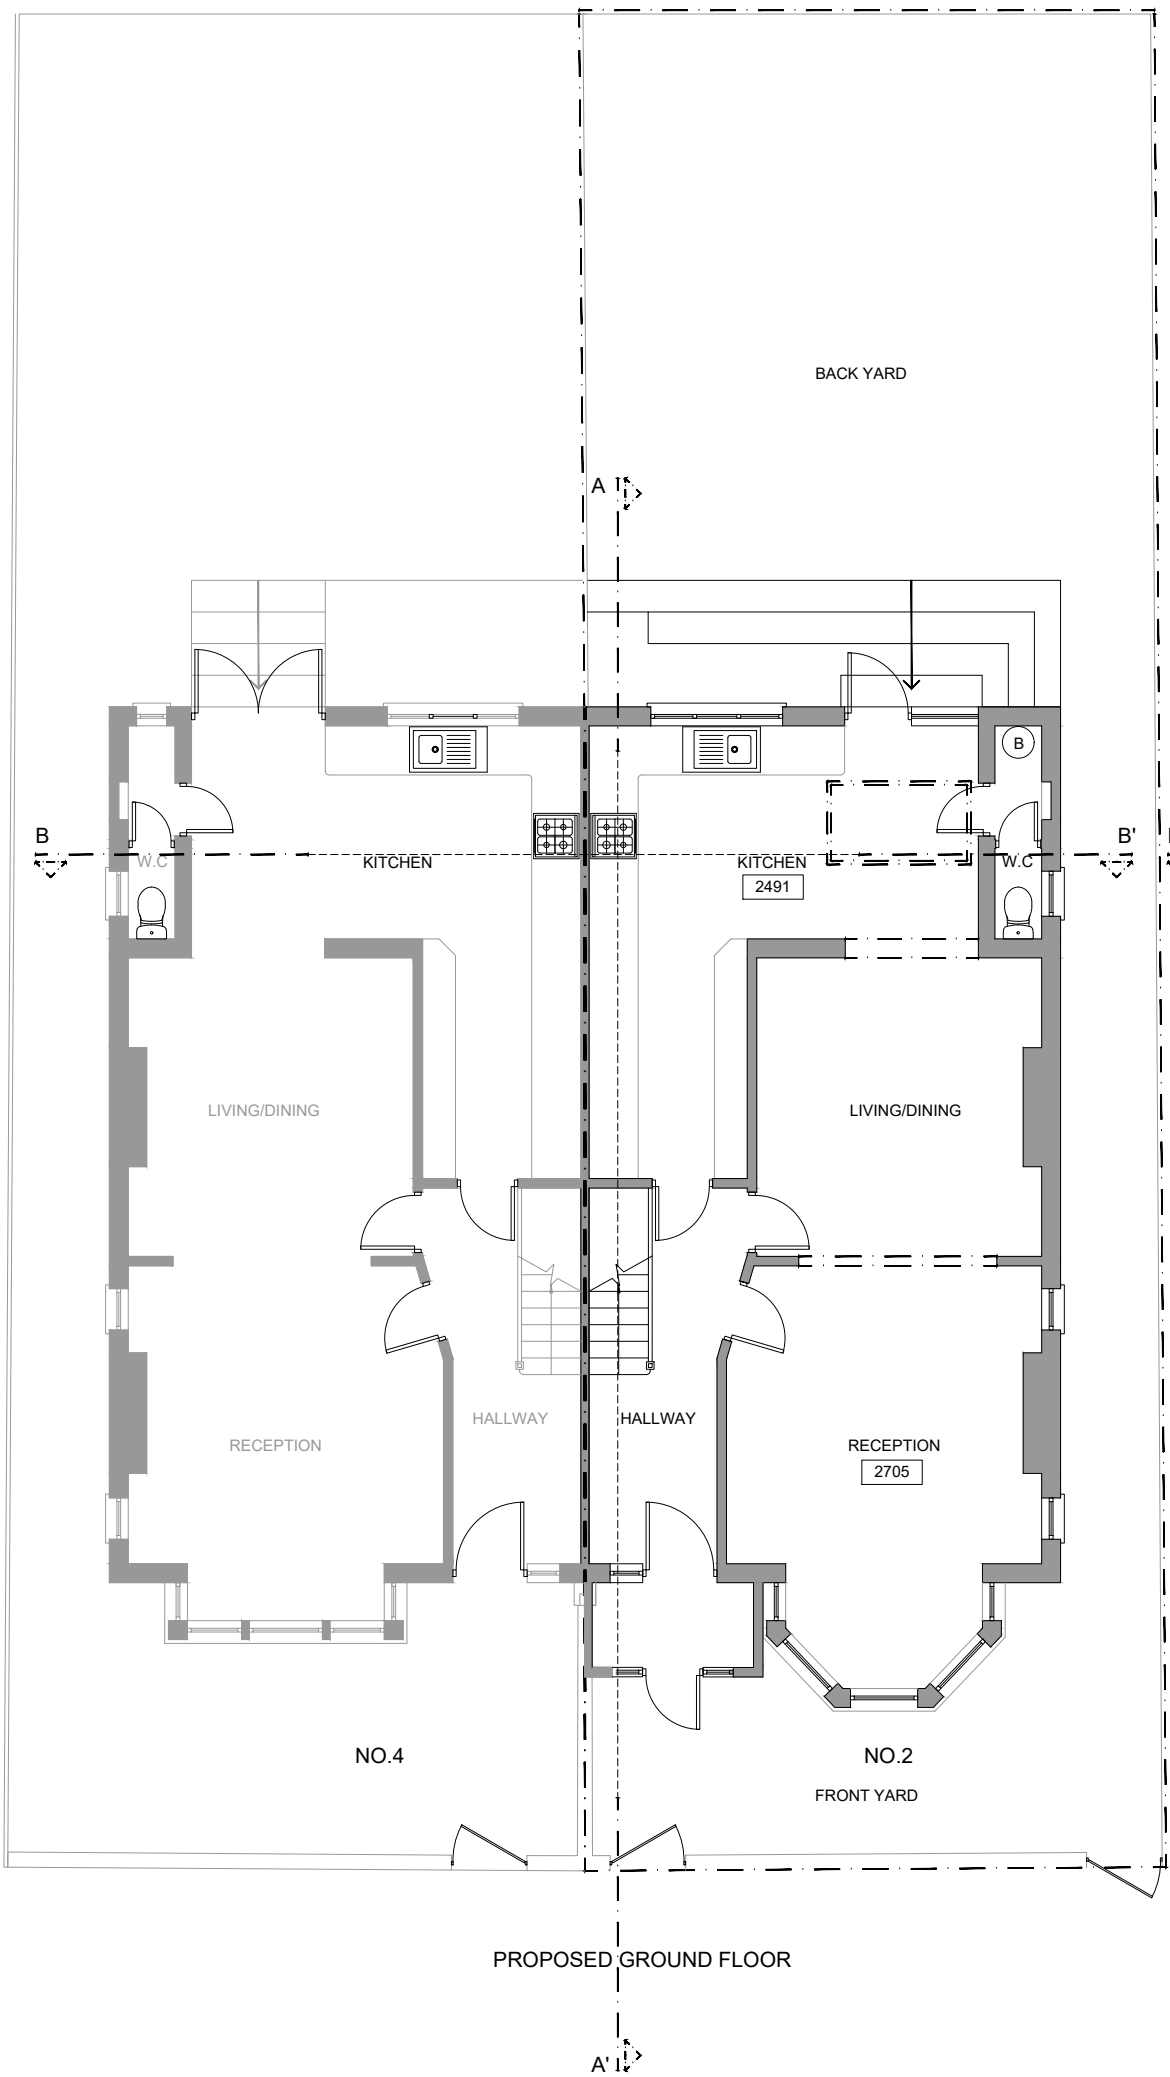

PROPERTY ADDRESS:

2-4 WELLINGTON AVENUE

PROJECT TITLE:

PROPOSED PART FIRST FLOOR
REAR EXTENSION

SHEET TITLE:

PROPOSED FLOOR PLANS

DATE: 13 February 2023

REVISION: RV01

SCALE: 1:100 @A3




PAGE NO: 06 OF 13

SIGNATURE PLANS LTD.

45 STAMFORD HILL, LONDON N16 5SR

07491265532

INFO@SIGNATUREPLANS.CO.UK

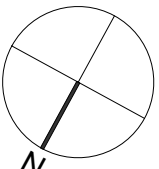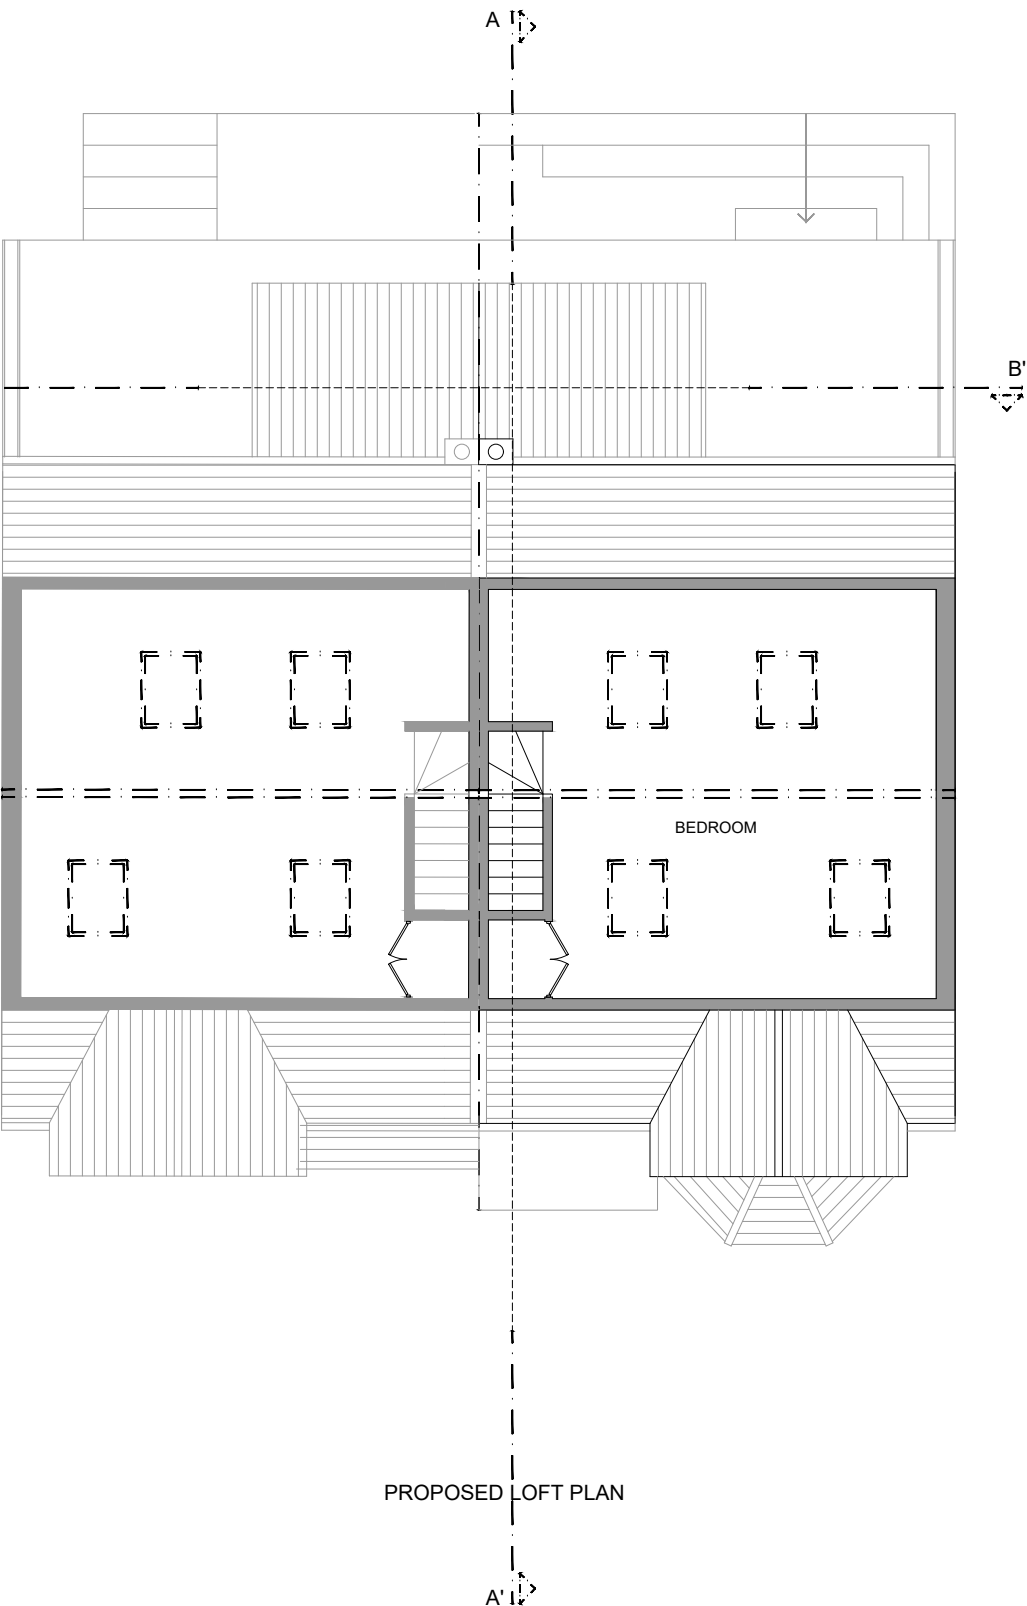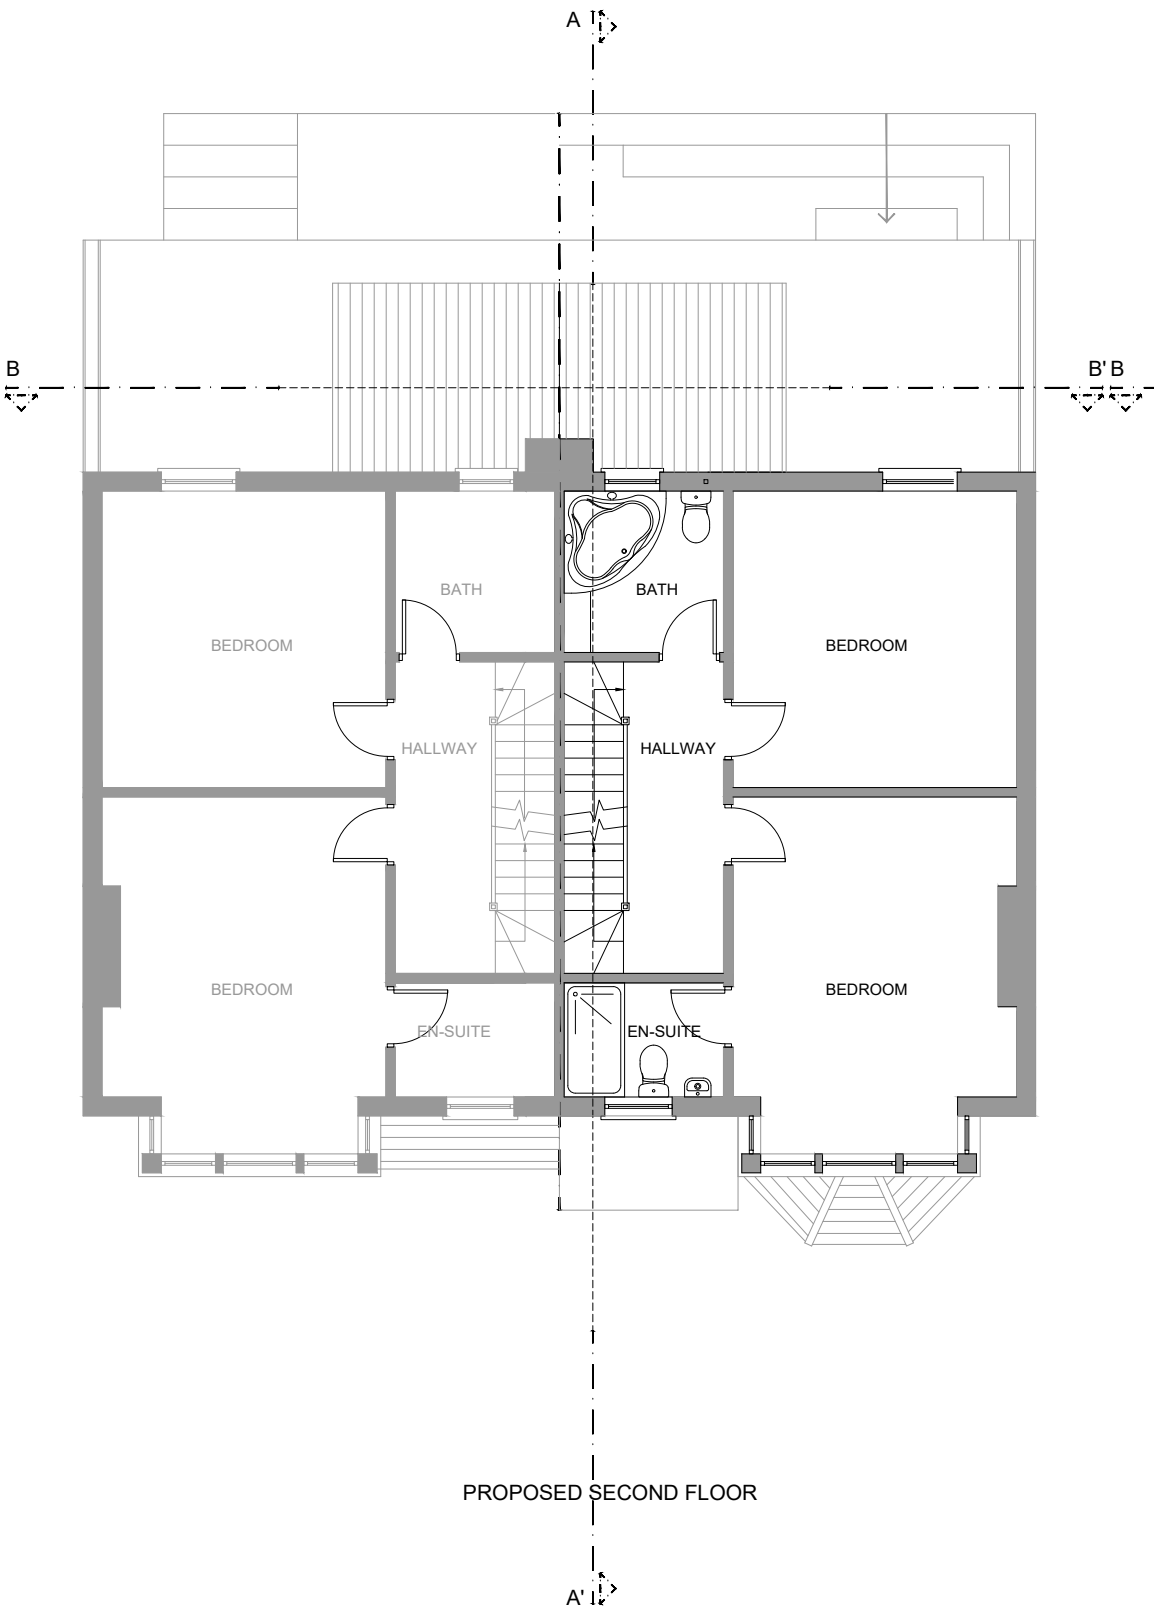

PROPERTY ADDRESS:

2-4 WELLINGTON AVENUE

PROJECT TITLE:

PROPOSED PART FIRST FLOOR
REAR EXTENSION

SHEET TITLE:

PROPOSED FLOOR PLANS

DATE: 13 February 2023

REVISION: RV01

SCALE: 1:100 @A3


PAGE NO: 07 OF 13

SIGNATURE PLANS LTD.

45 STAMFORD HILL, LONDON N16 5SR

07491265532

INFO@SIGNATUREPLANS.CO.UK

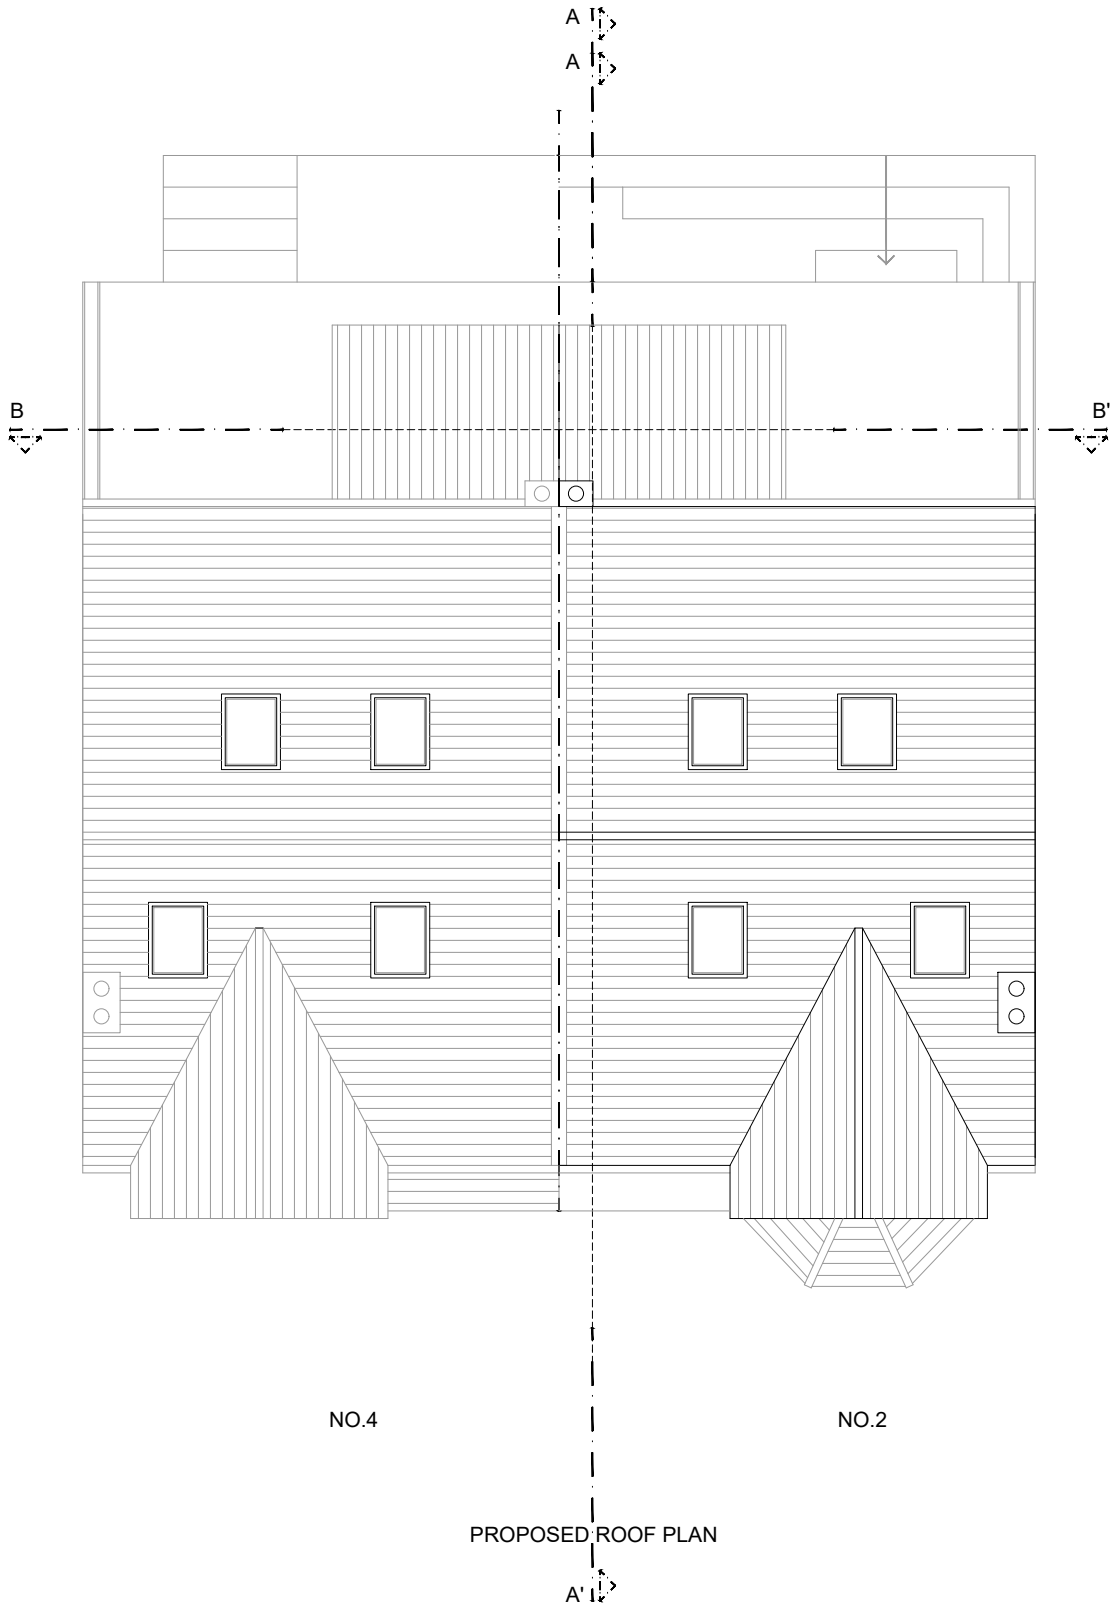

PROPERTY ADDRESS:

2-4 WELLINGTON AVENUE

PROJECT TITLE:

PROPOSED PART FIRST FLOOR
REAR EXTENSION

SHEET TITLE:

PROPOSED ROOF PLAN

DATE: 13 February 2023

REVISION: RV01

SCALE: 1:100 @A3

PAGE NO: 08 OF 13

SIGNATURE PLANS LTD.

45 STAMFORD HILL, LONDON N16 5SR

07491265532

INFO@SIGNATUREPLANS.CO.UK



PROPOSED FRONT ELEVATION



PROPERTY ADDRESS:

2-4 WELLINGTON AVENUE

PROJECT TITLE:

PROPOSED PART FIRST FLOOR
REAR EXTENSION

SHEET TITLE:

PROPOSED ELEVATIONS

DATE: 13 February 2023

REVISION: RV01

SCALE: 1:100 @A3

PAGE NO: 09 OF 13

SIGNATURE PLANS LTD.

45 STAMFORD HILL, LONDON N16 5SR

07491265532

INFO@SIGNATUREPLANS.CO.UK



NO.2

PROPOSED REAR ELEVATION

NO.4



PROPERTY ADDRESS:

2-4 WELLINGTON AVENUE

PROJECT TITLE:

PROPOSED PART FIRST FLOOR
REAR EXTENSION

SHEET TITLE:

PROPOSED ELEVATIONS

DATE: 13 February 2023

REVISION: RV01

SCALE: 1:100 @A3


PAGE NO: 10 OF 13

SIGNATURE PLANS LTD.

45 STAMFORD HILL, LONDON N16 5SR

07491265532

INFO@SIGNATUREPLANS.CO.UK

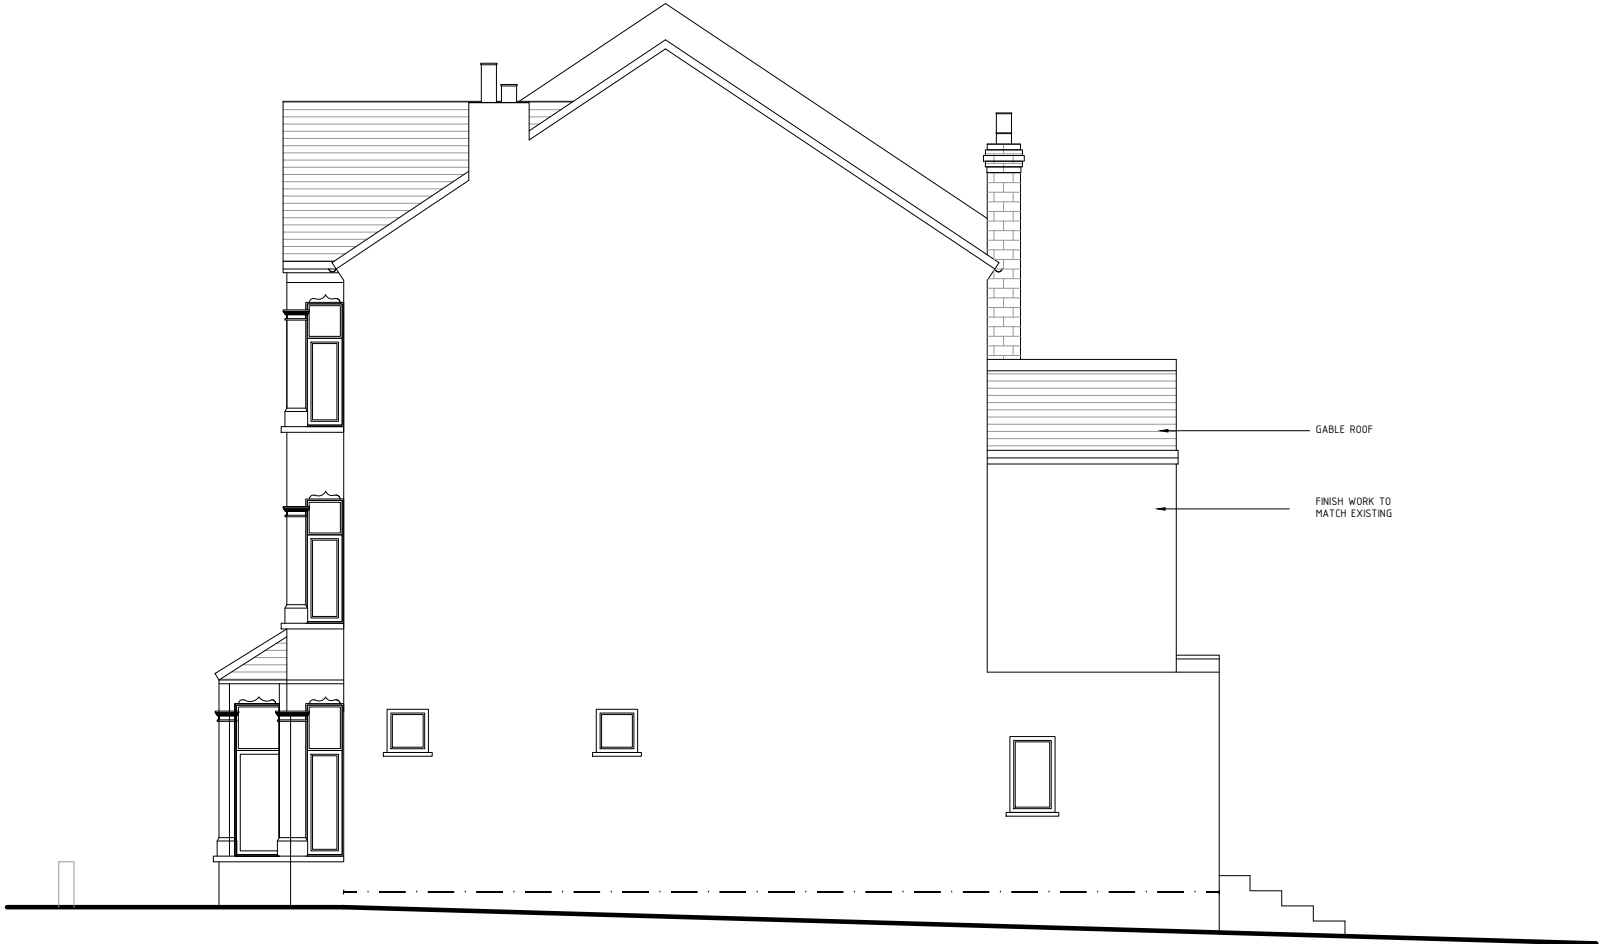

PROPOSED SIDE ELEVATION



PROPERTY ADDRESS:

2-4 WELLINGTON AVENUE

PROJECT TITLE:

PROPOSED PART FIRST FLOOR
REAR EXTENSION

SHEET TITLE:

PROPOSED ELEVATIONS

DATE: 13 February 2023

REVISION: RV00

SCALE: 1:100 @A3


PAGE NO: 11 OF 13

SIGNATURE PLANS LTD.

45 STAMFORD HILL, LONDON N16 5SR

07491265532

INFO@SIGNATUREPLANS.CO.UK

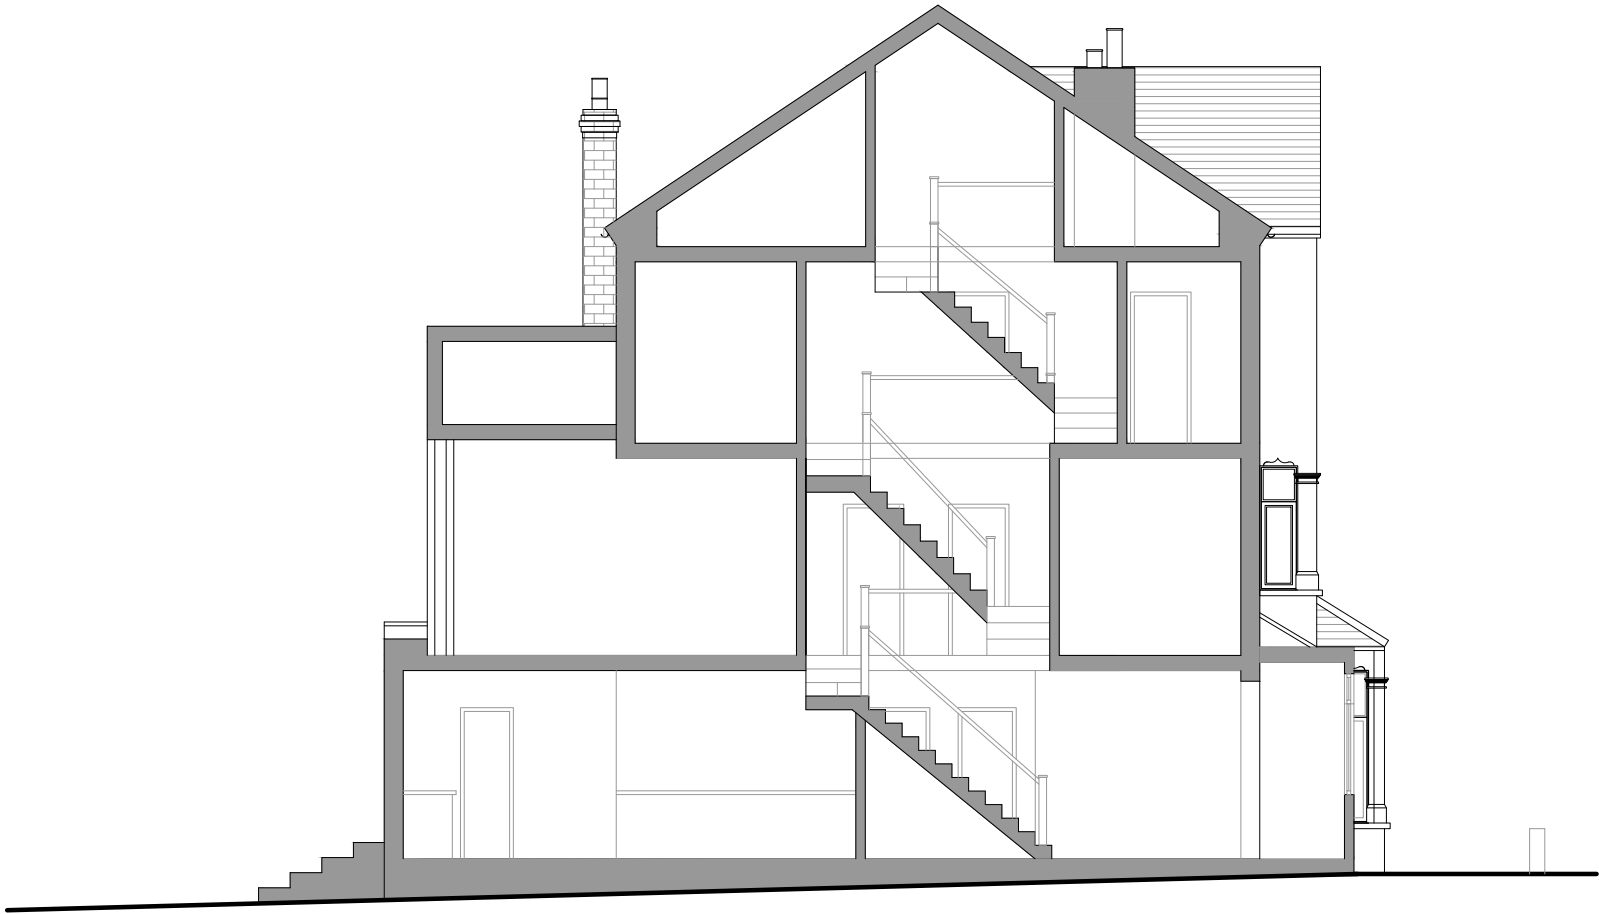

PROPOSED SECTION A-A'



PROPERTY ADDRESS:

2-4 WELLINGTON AVENUE

PROJECT TITLE:

PROPOSED PART FIRST FLOOR
REAR EXTENSION

SHEET TITLE:

PROPOSED SECTION A-A'

DATE: 13 February 2023

REVISION: RV00

SCALE: 1:100 @A3


PAGE NO: 12 OF 13

SIGNATURE PLANS LTD.

45 STAMFORD HILL, LONDON N16 5SR

07491265532

INFO@SIGNATUREPLANS.CO.UK

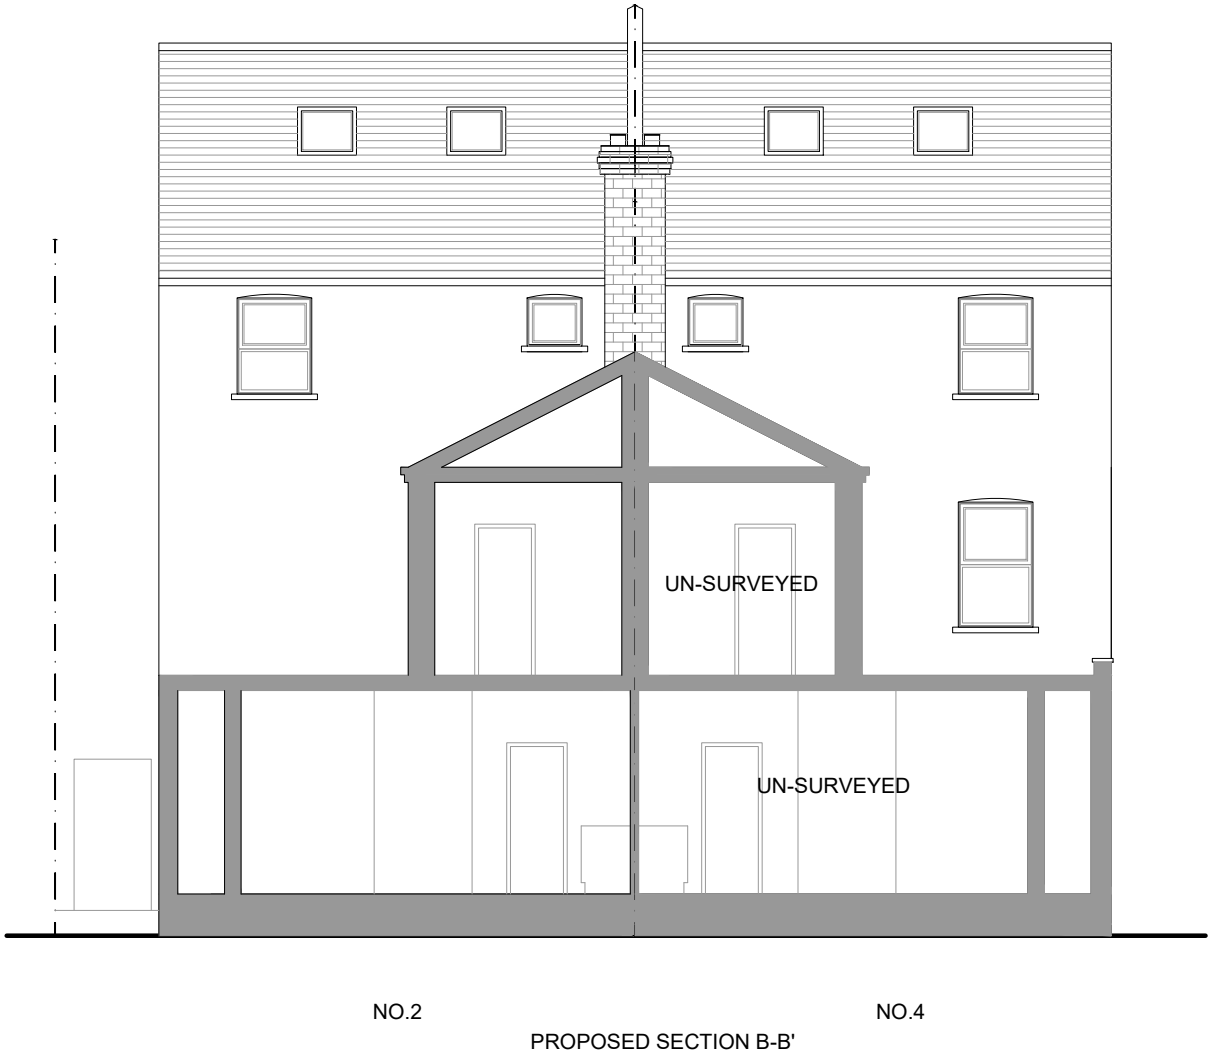

PROPERTY ADDRESS:

2-4 WELLINGTON AVENUE

PROJECT TITLE:

PROPOSED PART FIRST FLOOR
REAR EXTENSION

SHEET TITLE:

PROPOSED SECTION B-B'

DATE: 13 February 2023

REVISION: RV01

SCALE: 1:100 @A3

PAGE NO: 13 OF 13