
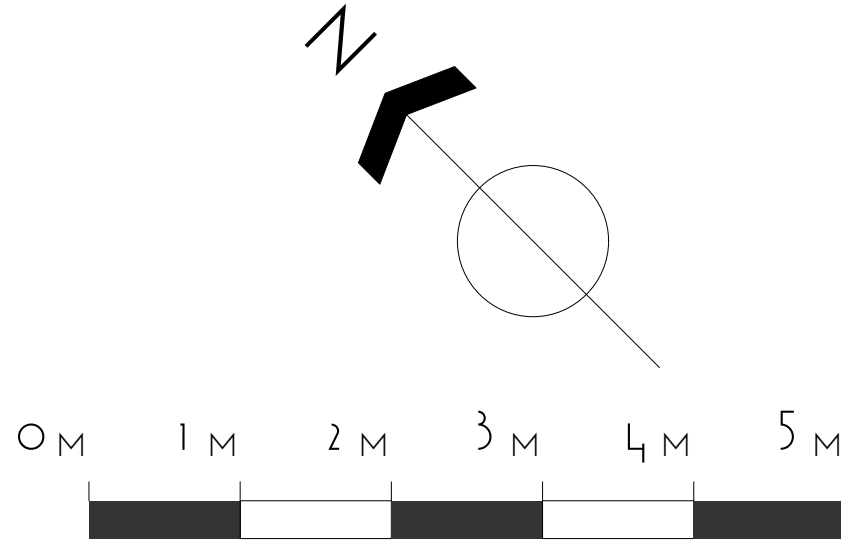
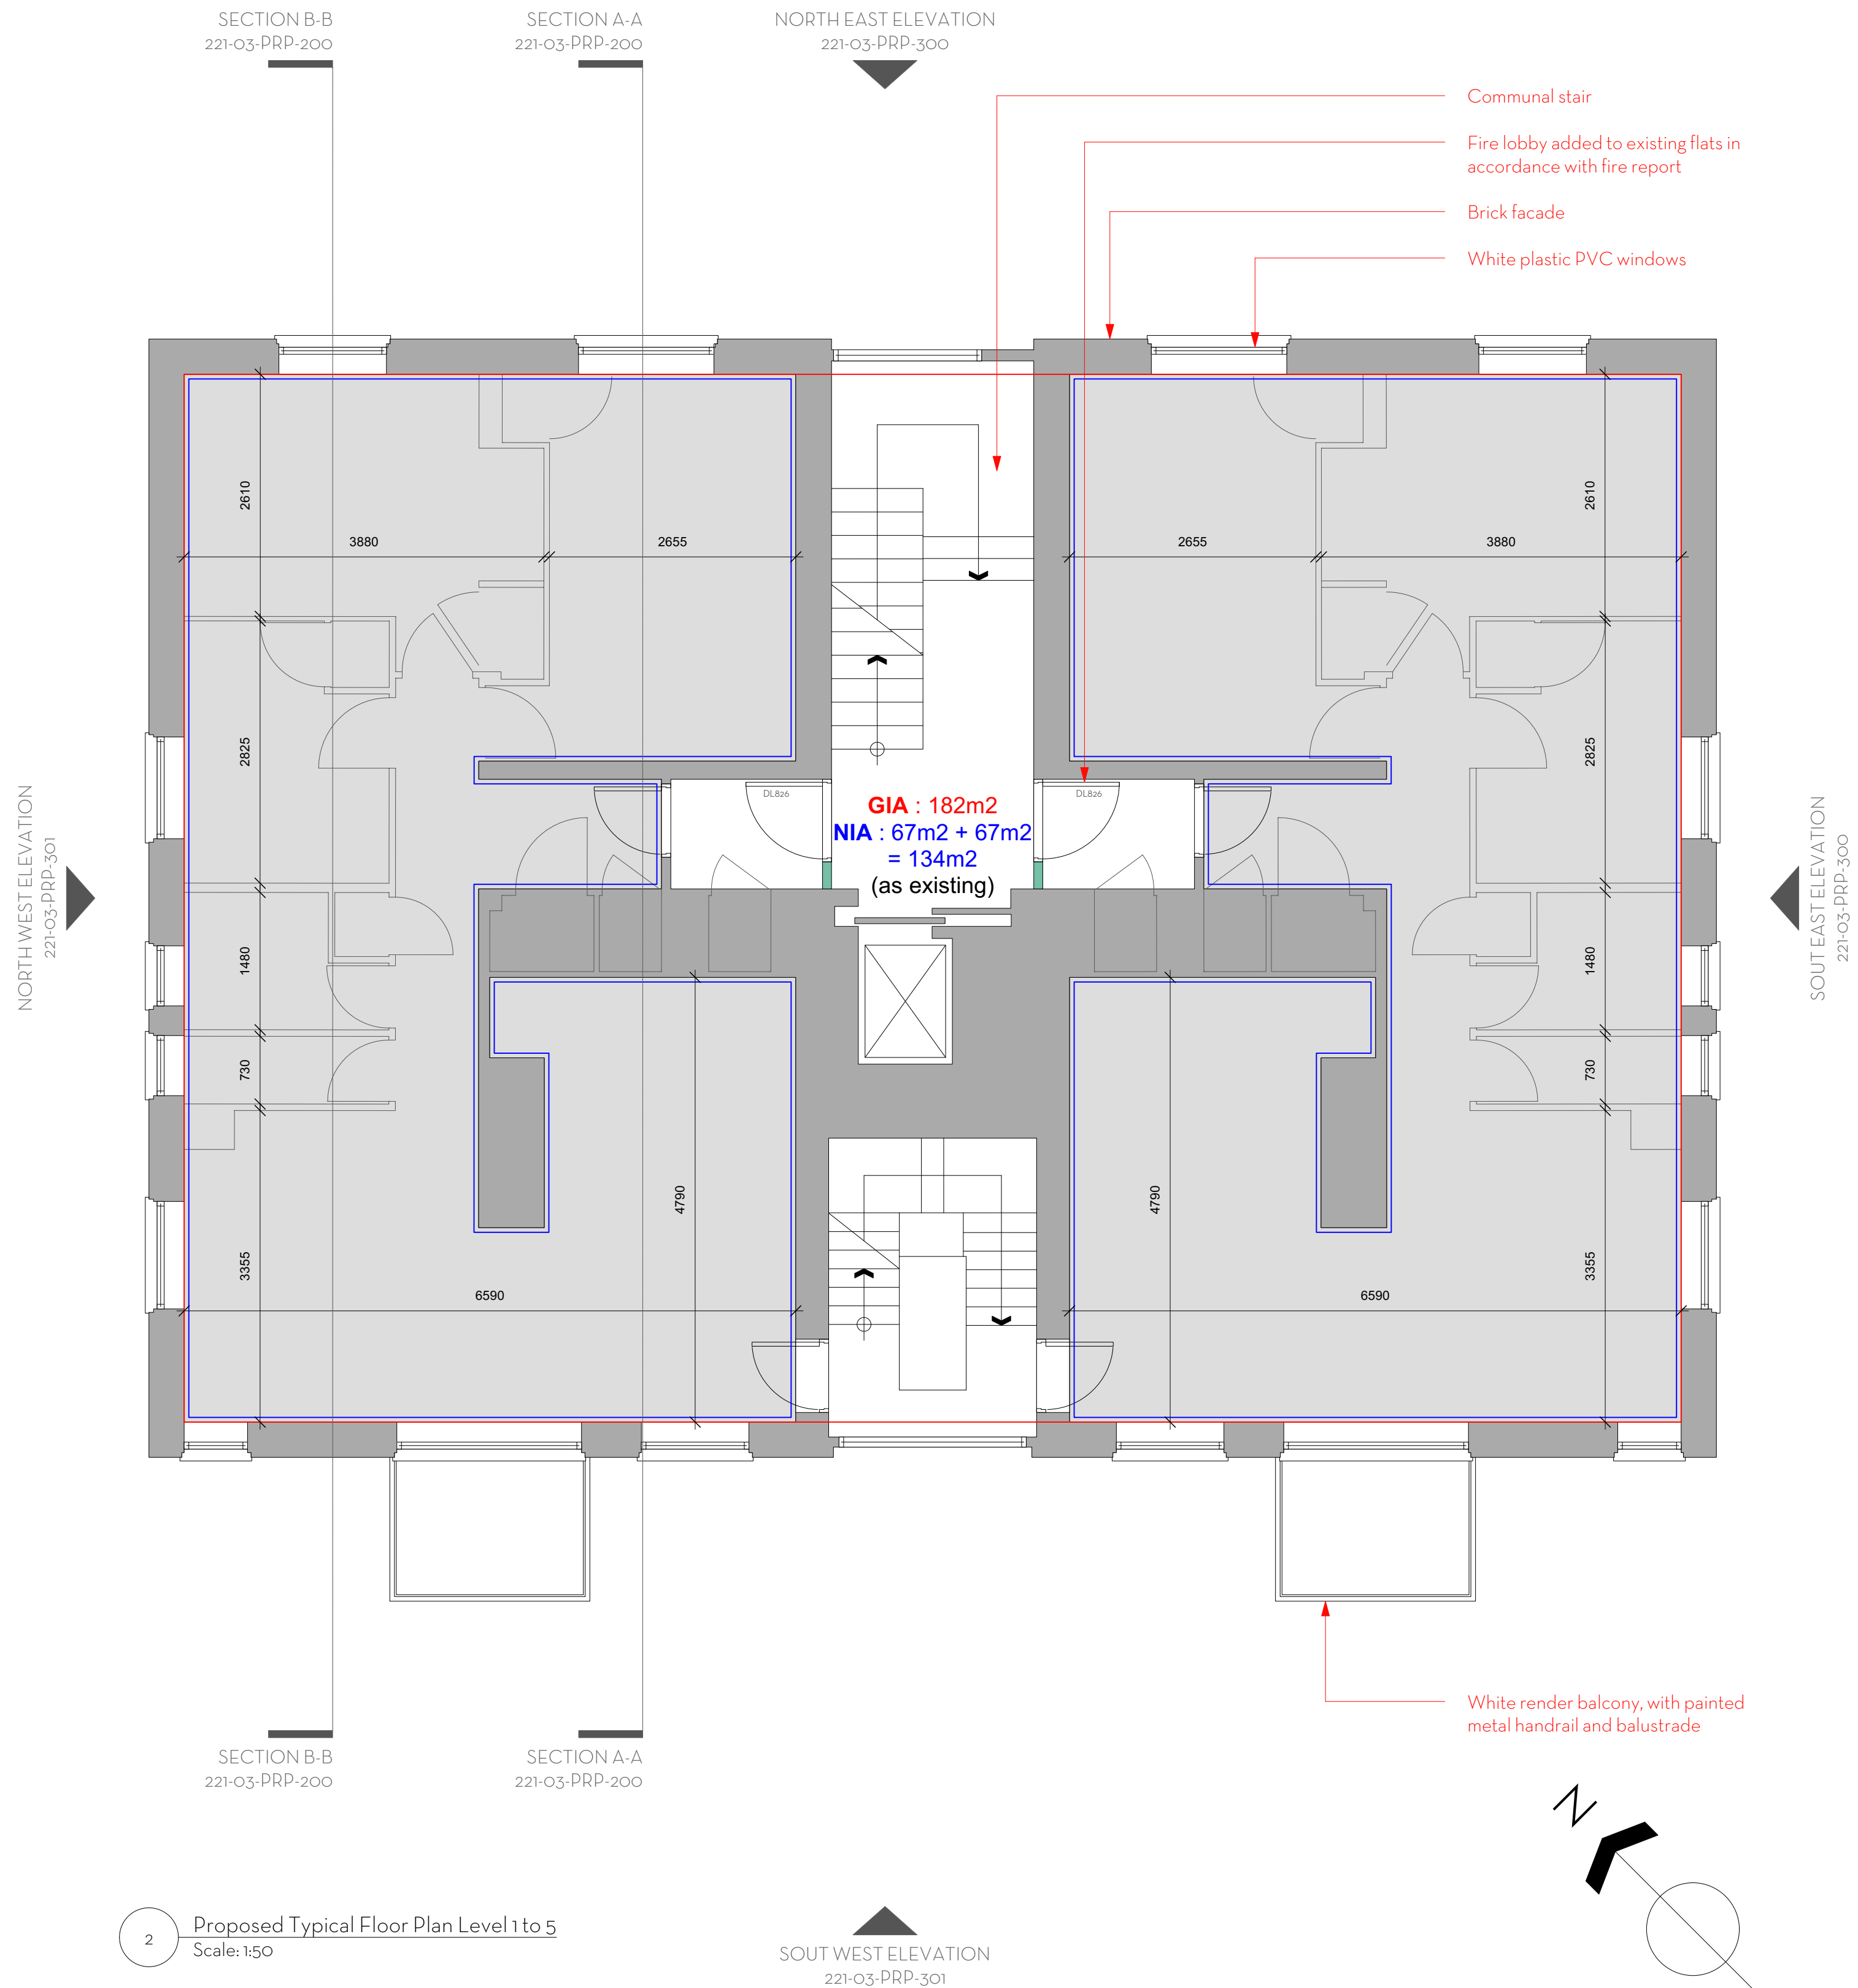


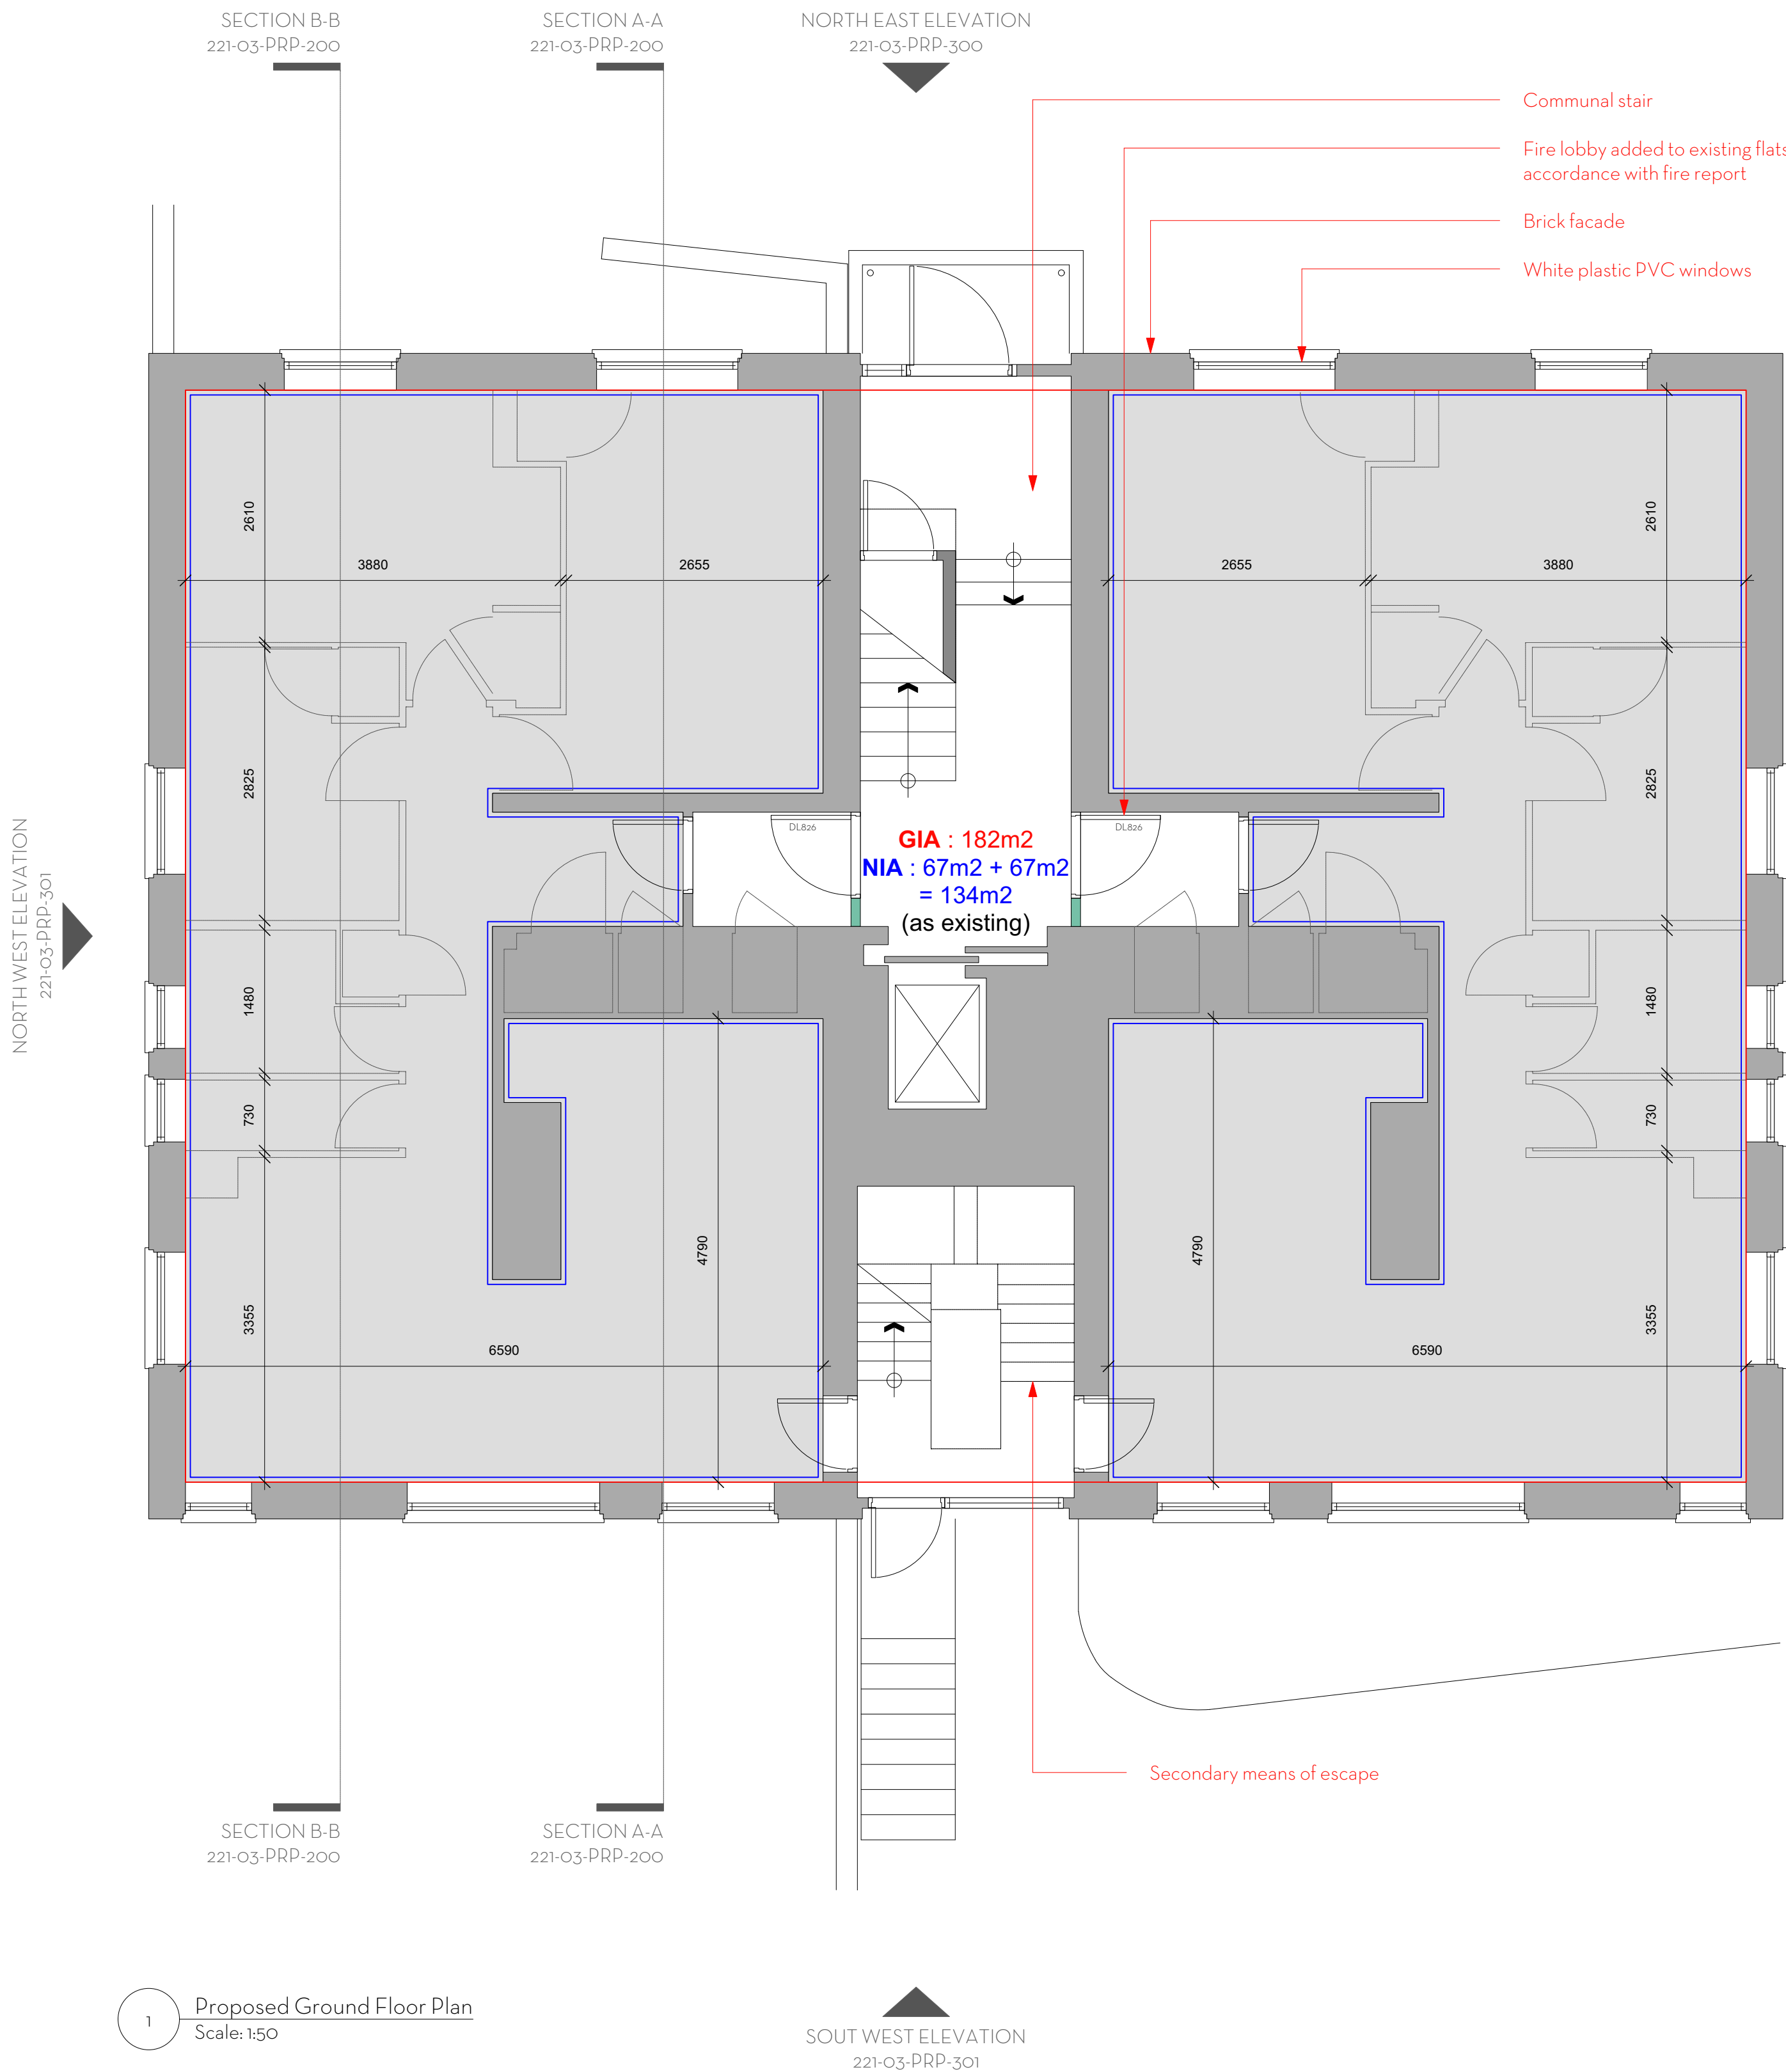

PRELIMINARY

Do not scale. Use figured dimensions only.
All dimensions to be checked on site.
All drawings to be read in conjunction with
the Structural Engineer's drawings.

MANSFIELD HEIGHTS - TOWER

PROPOSED FLOOR PLANS 00



PROJECT	Mansfield Heights - Tower
ADDRESS	Mansfield Heights, London N2 0NY
CLIENT	>
AUTHOR	JA
DATE	03.05.22
DRAWING	221-03-PRP-100-02
SCALE	1:50 @ A1

ARCHITECTURE
DESIGN
MUTINY

(T.F) 07951 248 528
muntiny-architecture.com

EXTERNAL WALL OFFSET	JA	01	01	01
DESCRIPTION	BY	DATE	REV	

This drawing is the copyright of Muntiny Architecture Ltd. Not to be reproduced, retained or disclosed to any unauthorised person either wholly or in part without written permission.

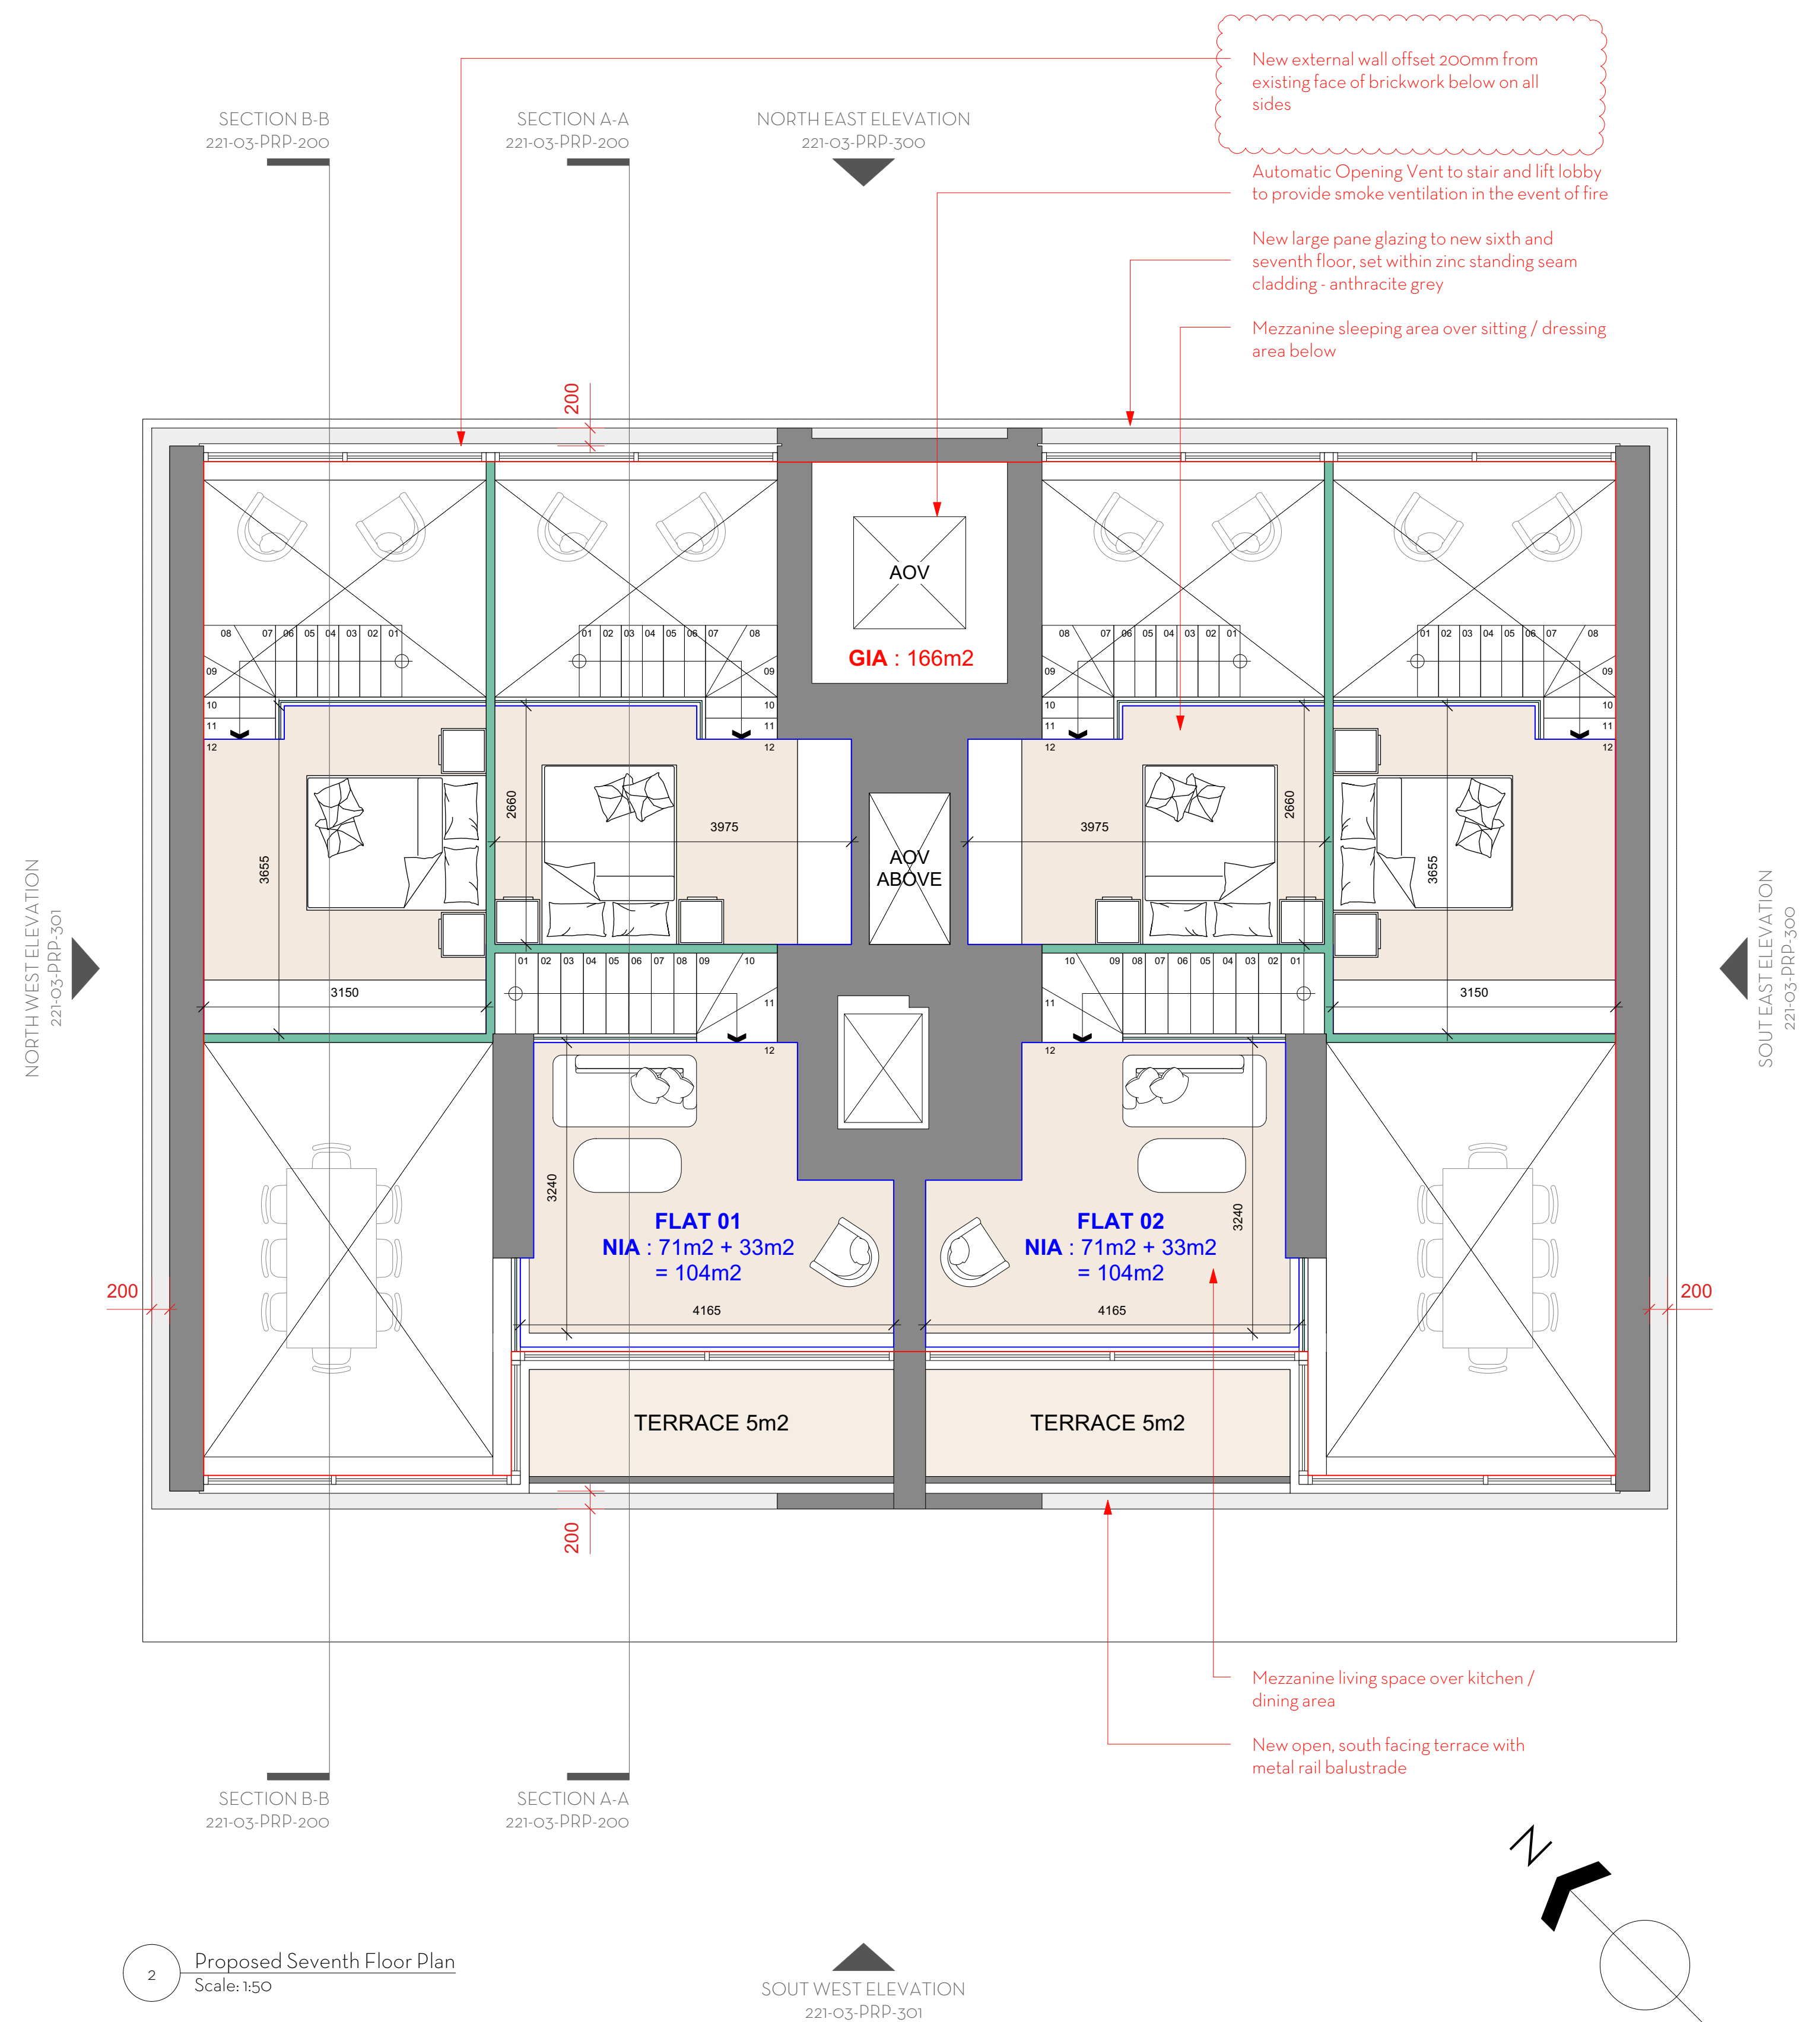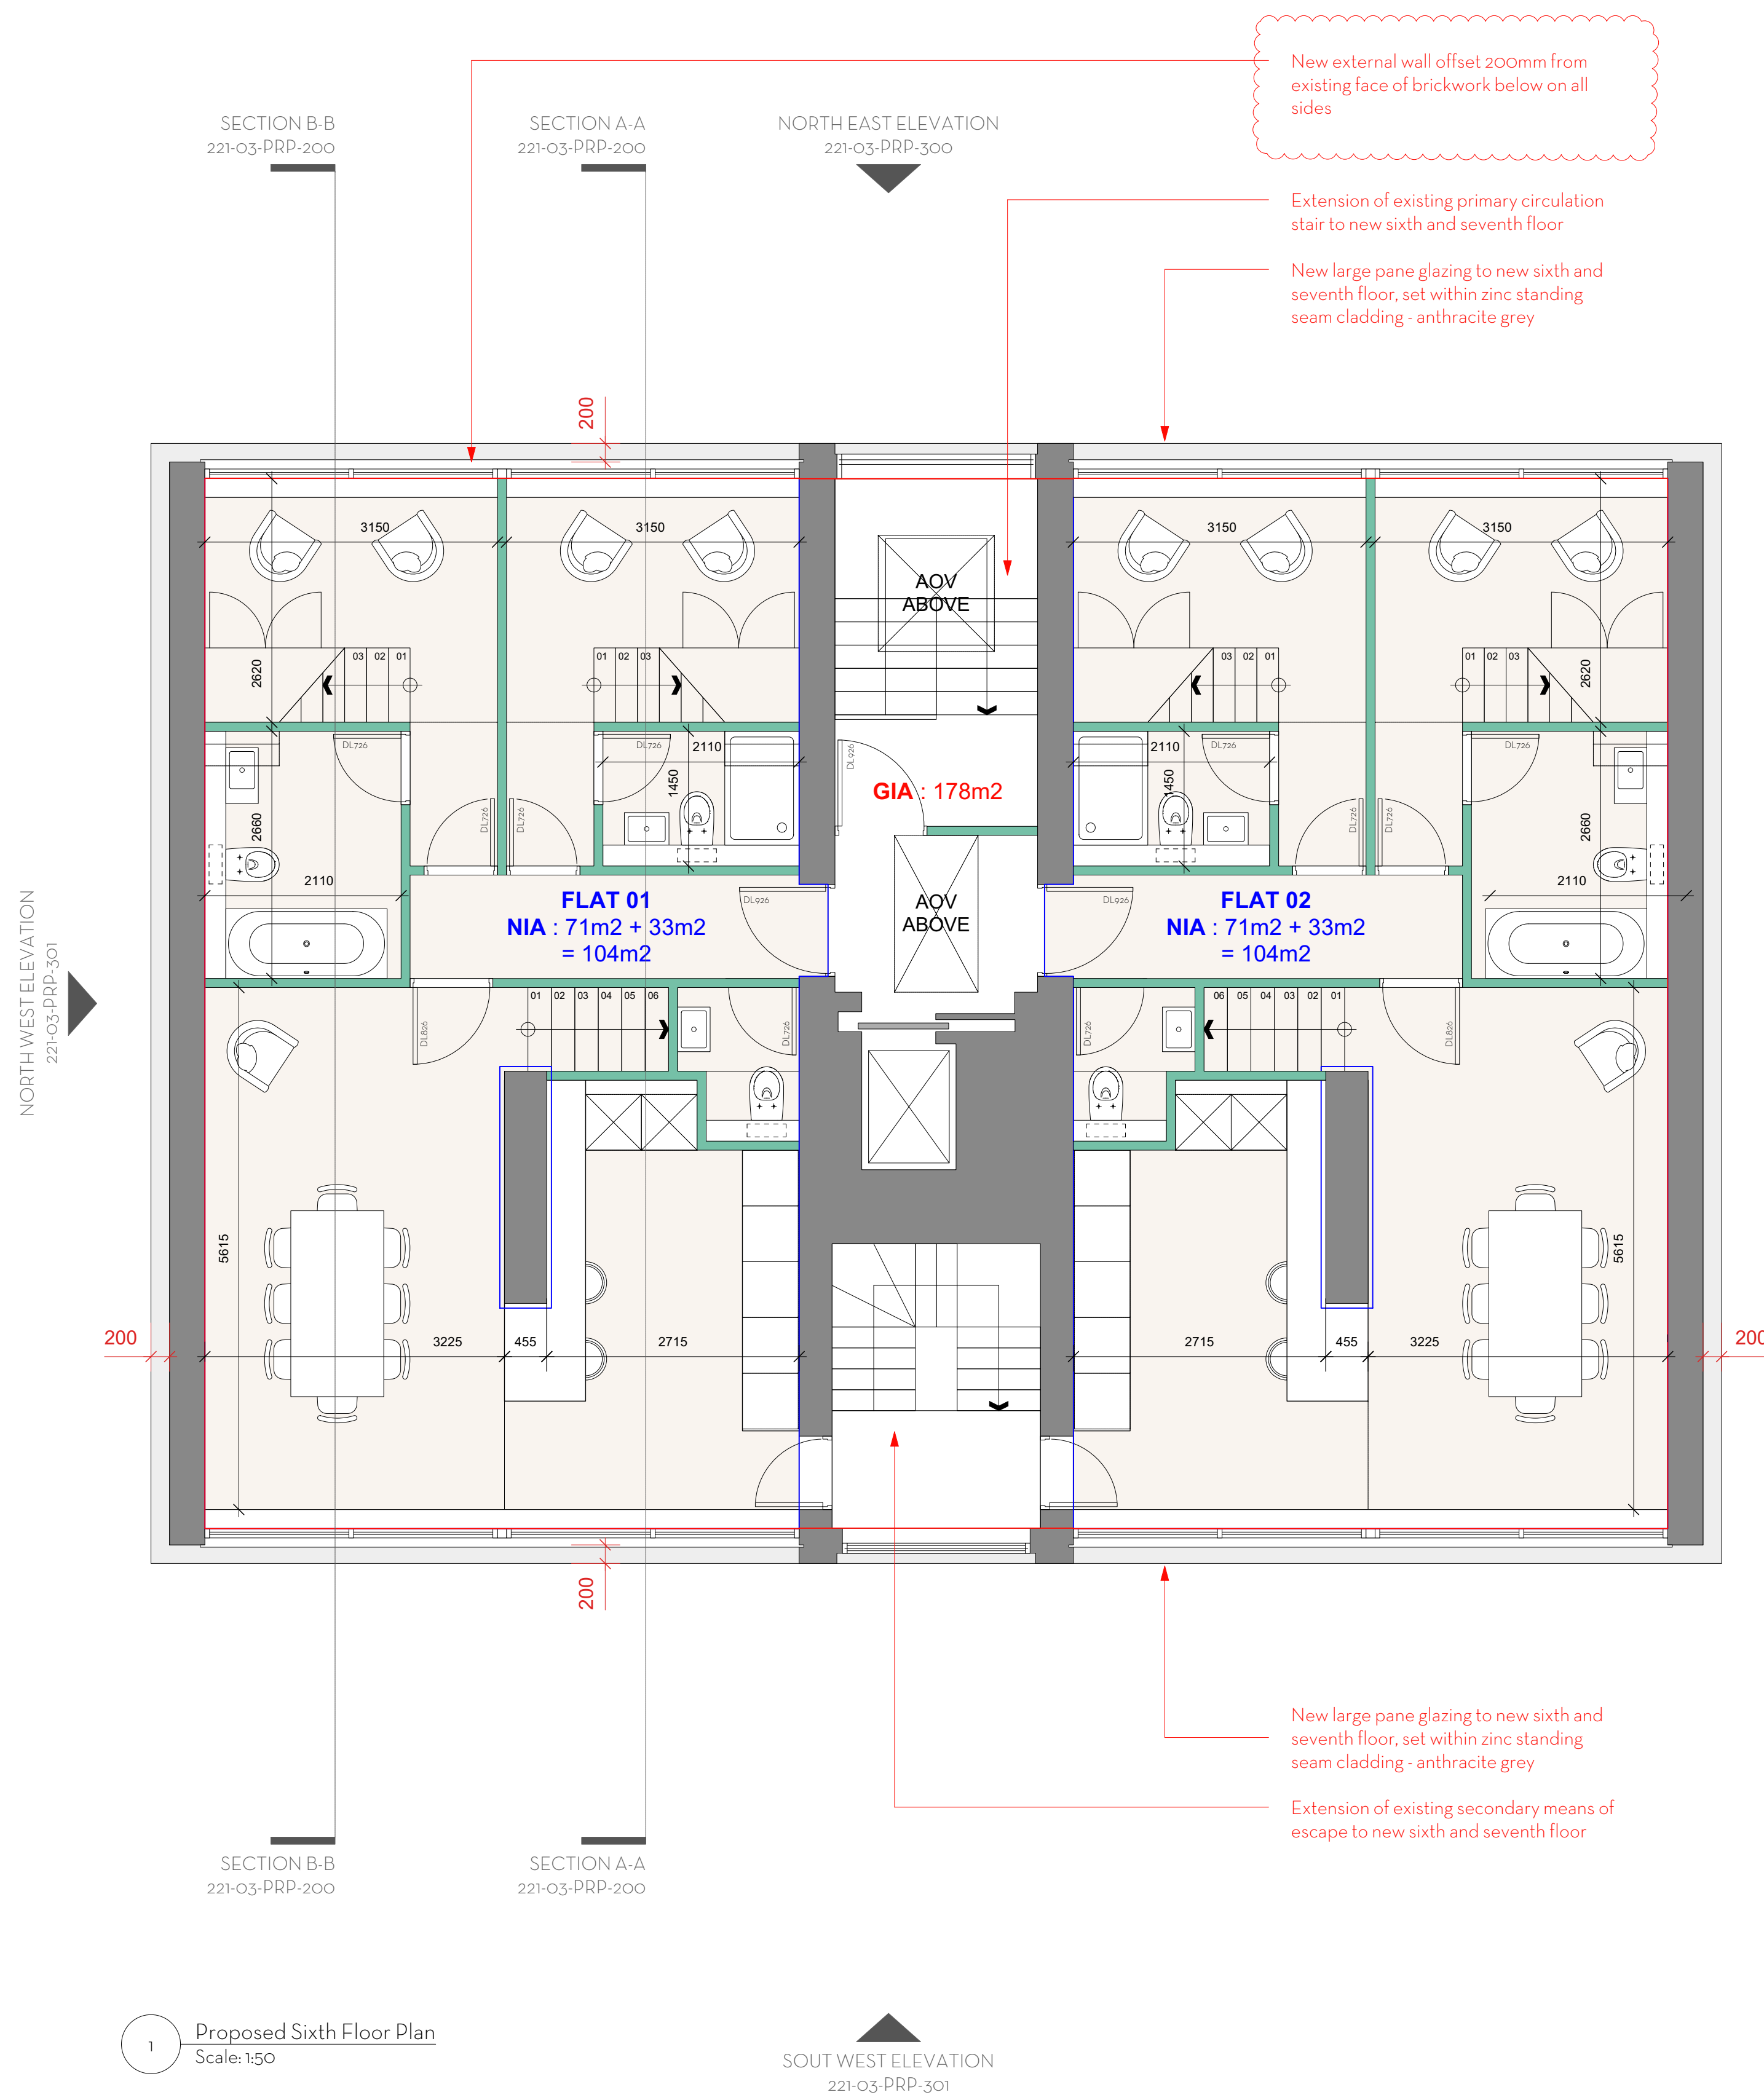

Do not scale. Use figured dimensions only
All dimensions to be checked on site
All drawings to be read in conjunction with
the Structural Engineer's drawings

MANSFIELD HEIGHTS - TOWER


PROPOSED FLOOR PLANS 01

PROJECT	Mansfield Heights - Tower		
ADDRESS	Mansfield Heights, London N2 0NY		
CLIENT	>		
AUTHOR	JA		
DATE	03.05.22	SCALE	1:50 @ A1
DRAWING	221-03-PRP-101-02		



(T.F) 07951 248 528
muntiny-architecture.com

EXTERNAL WALL OFFSET	1A	01.01.15	01
DESCRIPTION	BY	DATE	REV

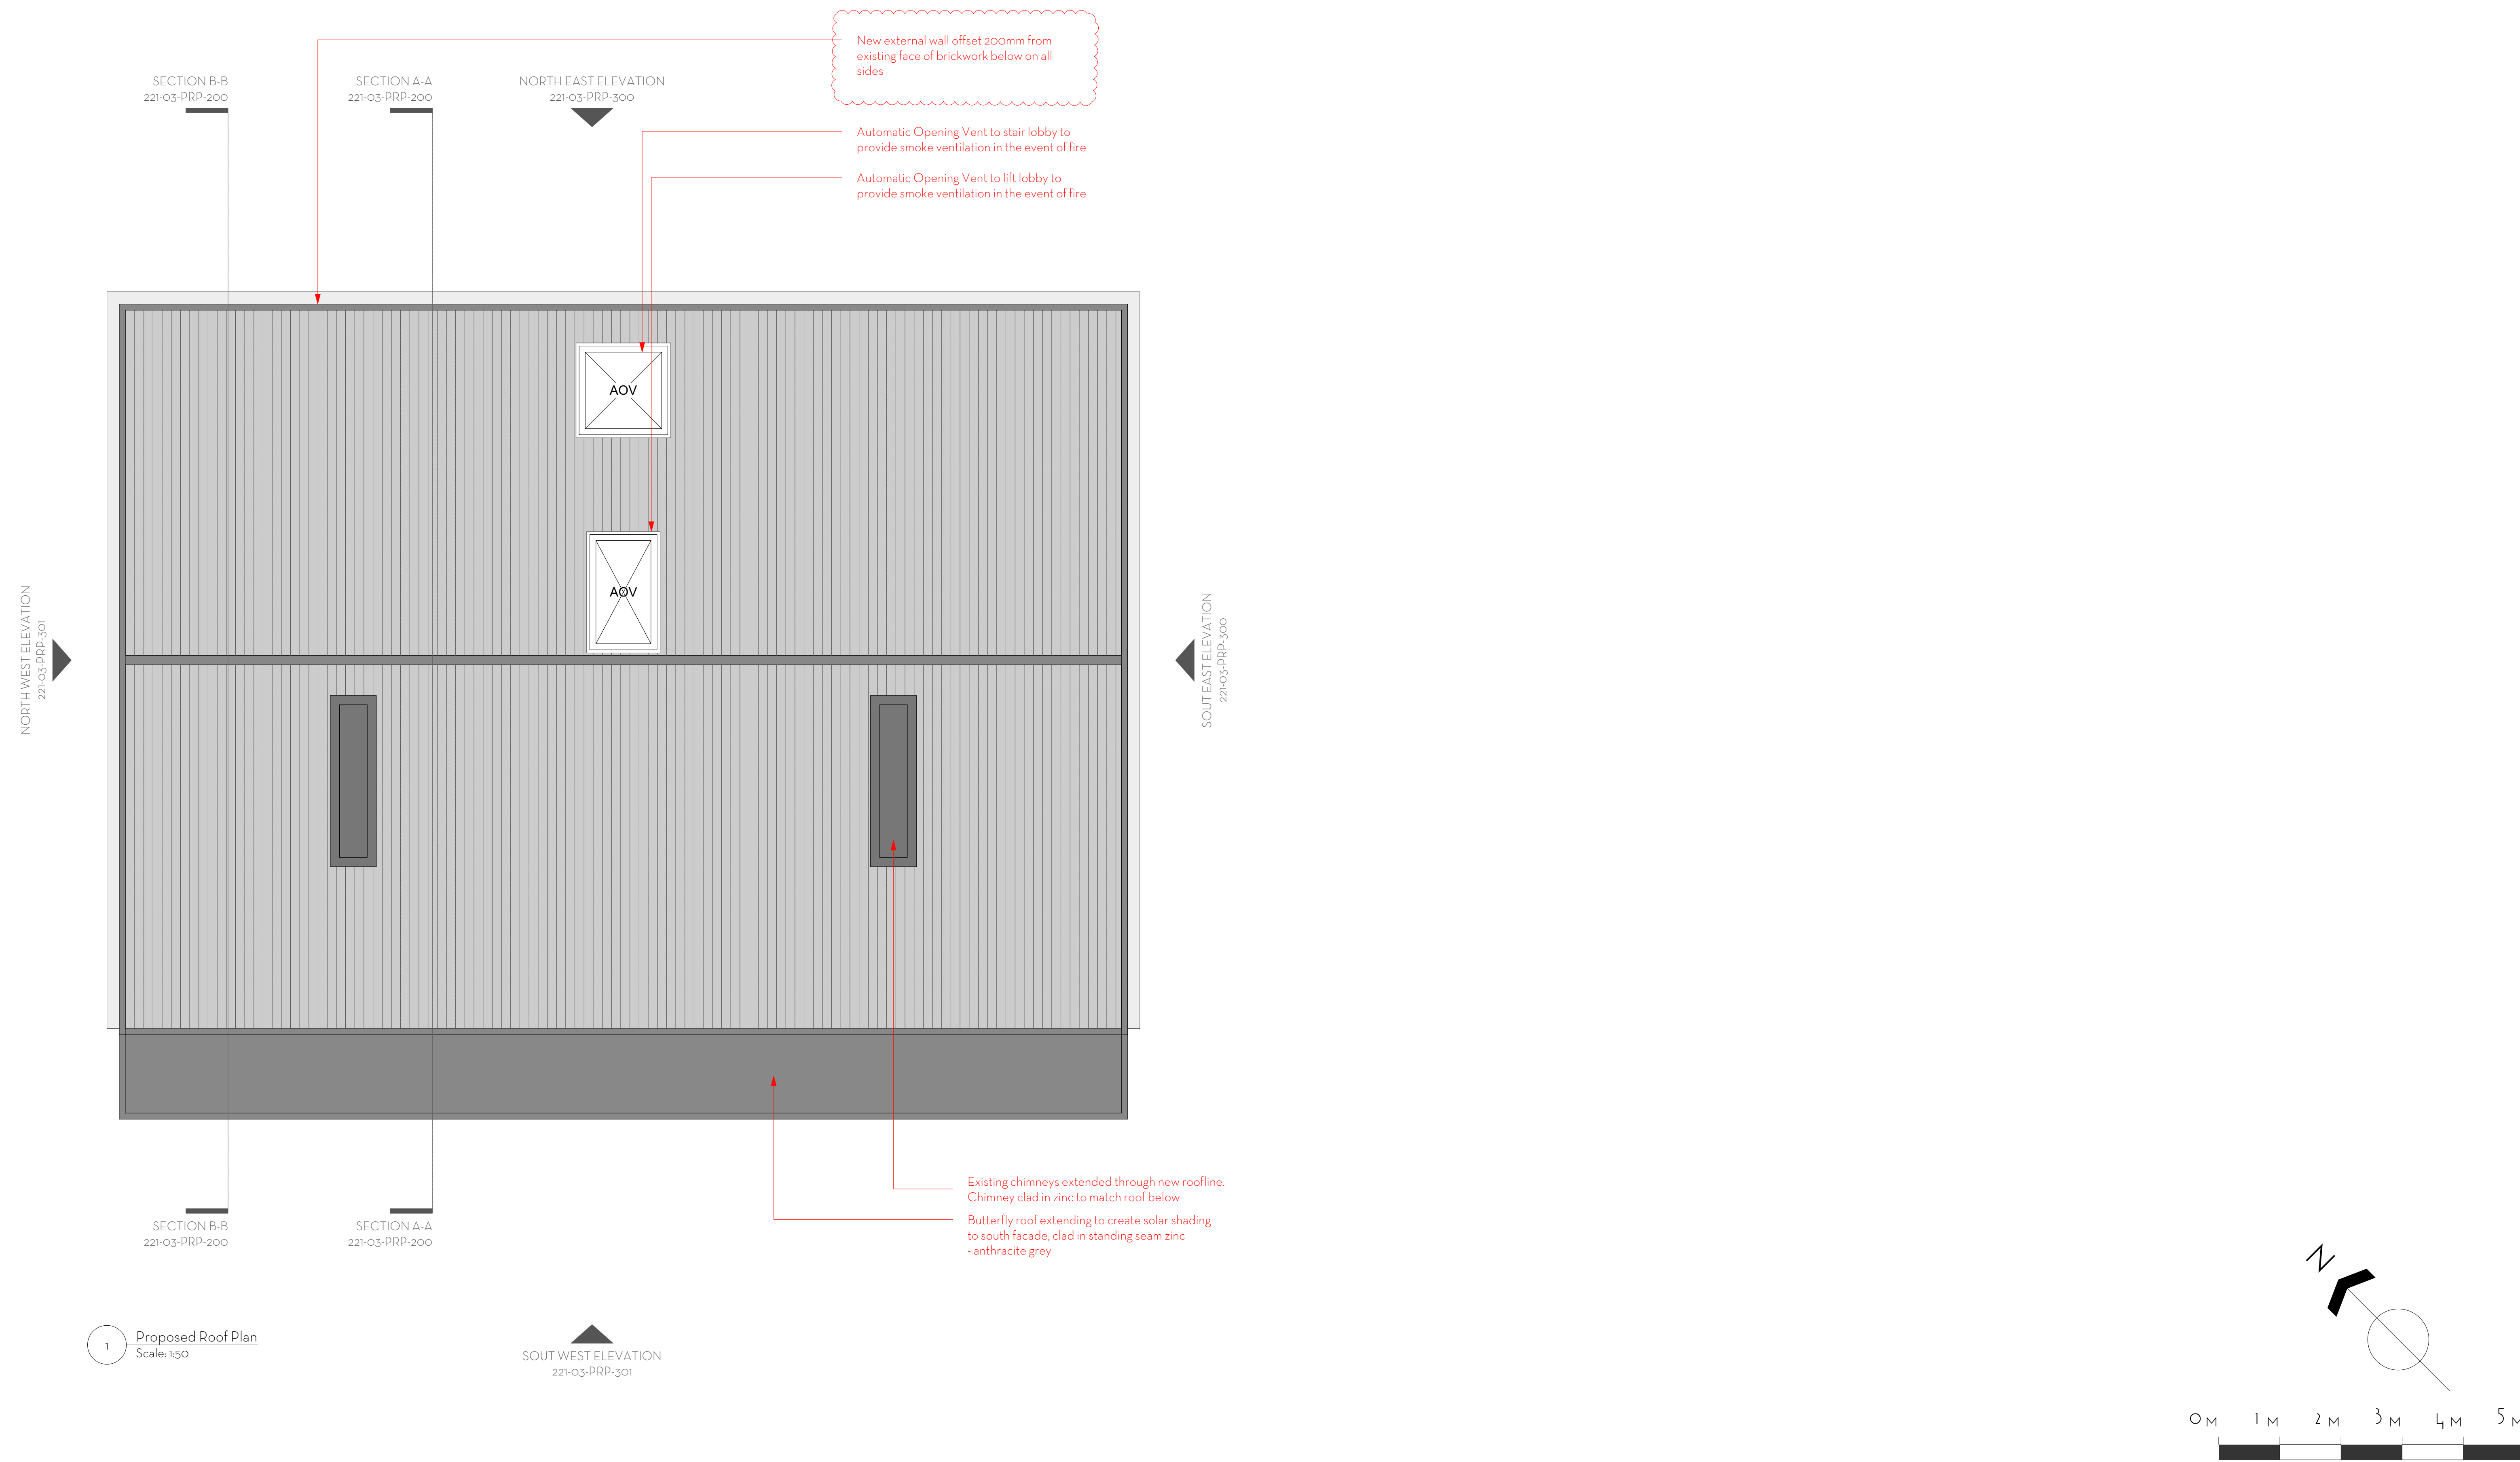

1 Proposed Roof Plan
Scale: 1:50

SOUT WEST ELEVATION
221-03-PRP-301

SOUT EAST ELEVATION
221-03-PRP-300

Do not scale. Use figured dimensions only
All dimensions to be checked on site
All drawings to be read in conjunction with
the Structural Engineer's drawings


MANSFIELD HEIGHTS - TOWER

PROPOSED FLOOR PLANS 02


PROJECT	Mansfield Heights - Tower		
ADDRESS	Mansfield Heights, London N2 0NY		
CLIENT	>		
AUTHOR	JA		
DATE	03.05.22	SCALE	1:50 @ A1
DRAWING	221-03-EXT-102-02		

ARCHITECTURE DESIGN MUTINY	
(T.F)	07951 248 528
muntiny-architecture.com	

PRELIMINARY			
EXTERNAL WALL OFFSET	JA	01 01 15	01
DESCRIPTION	BY	DATE	REV
This drawing is the copyright of Muntiny Architecture Ltd. Not to be reproduced, retained or disclosed to any unauthorised person either wholly or in part without written permission.			

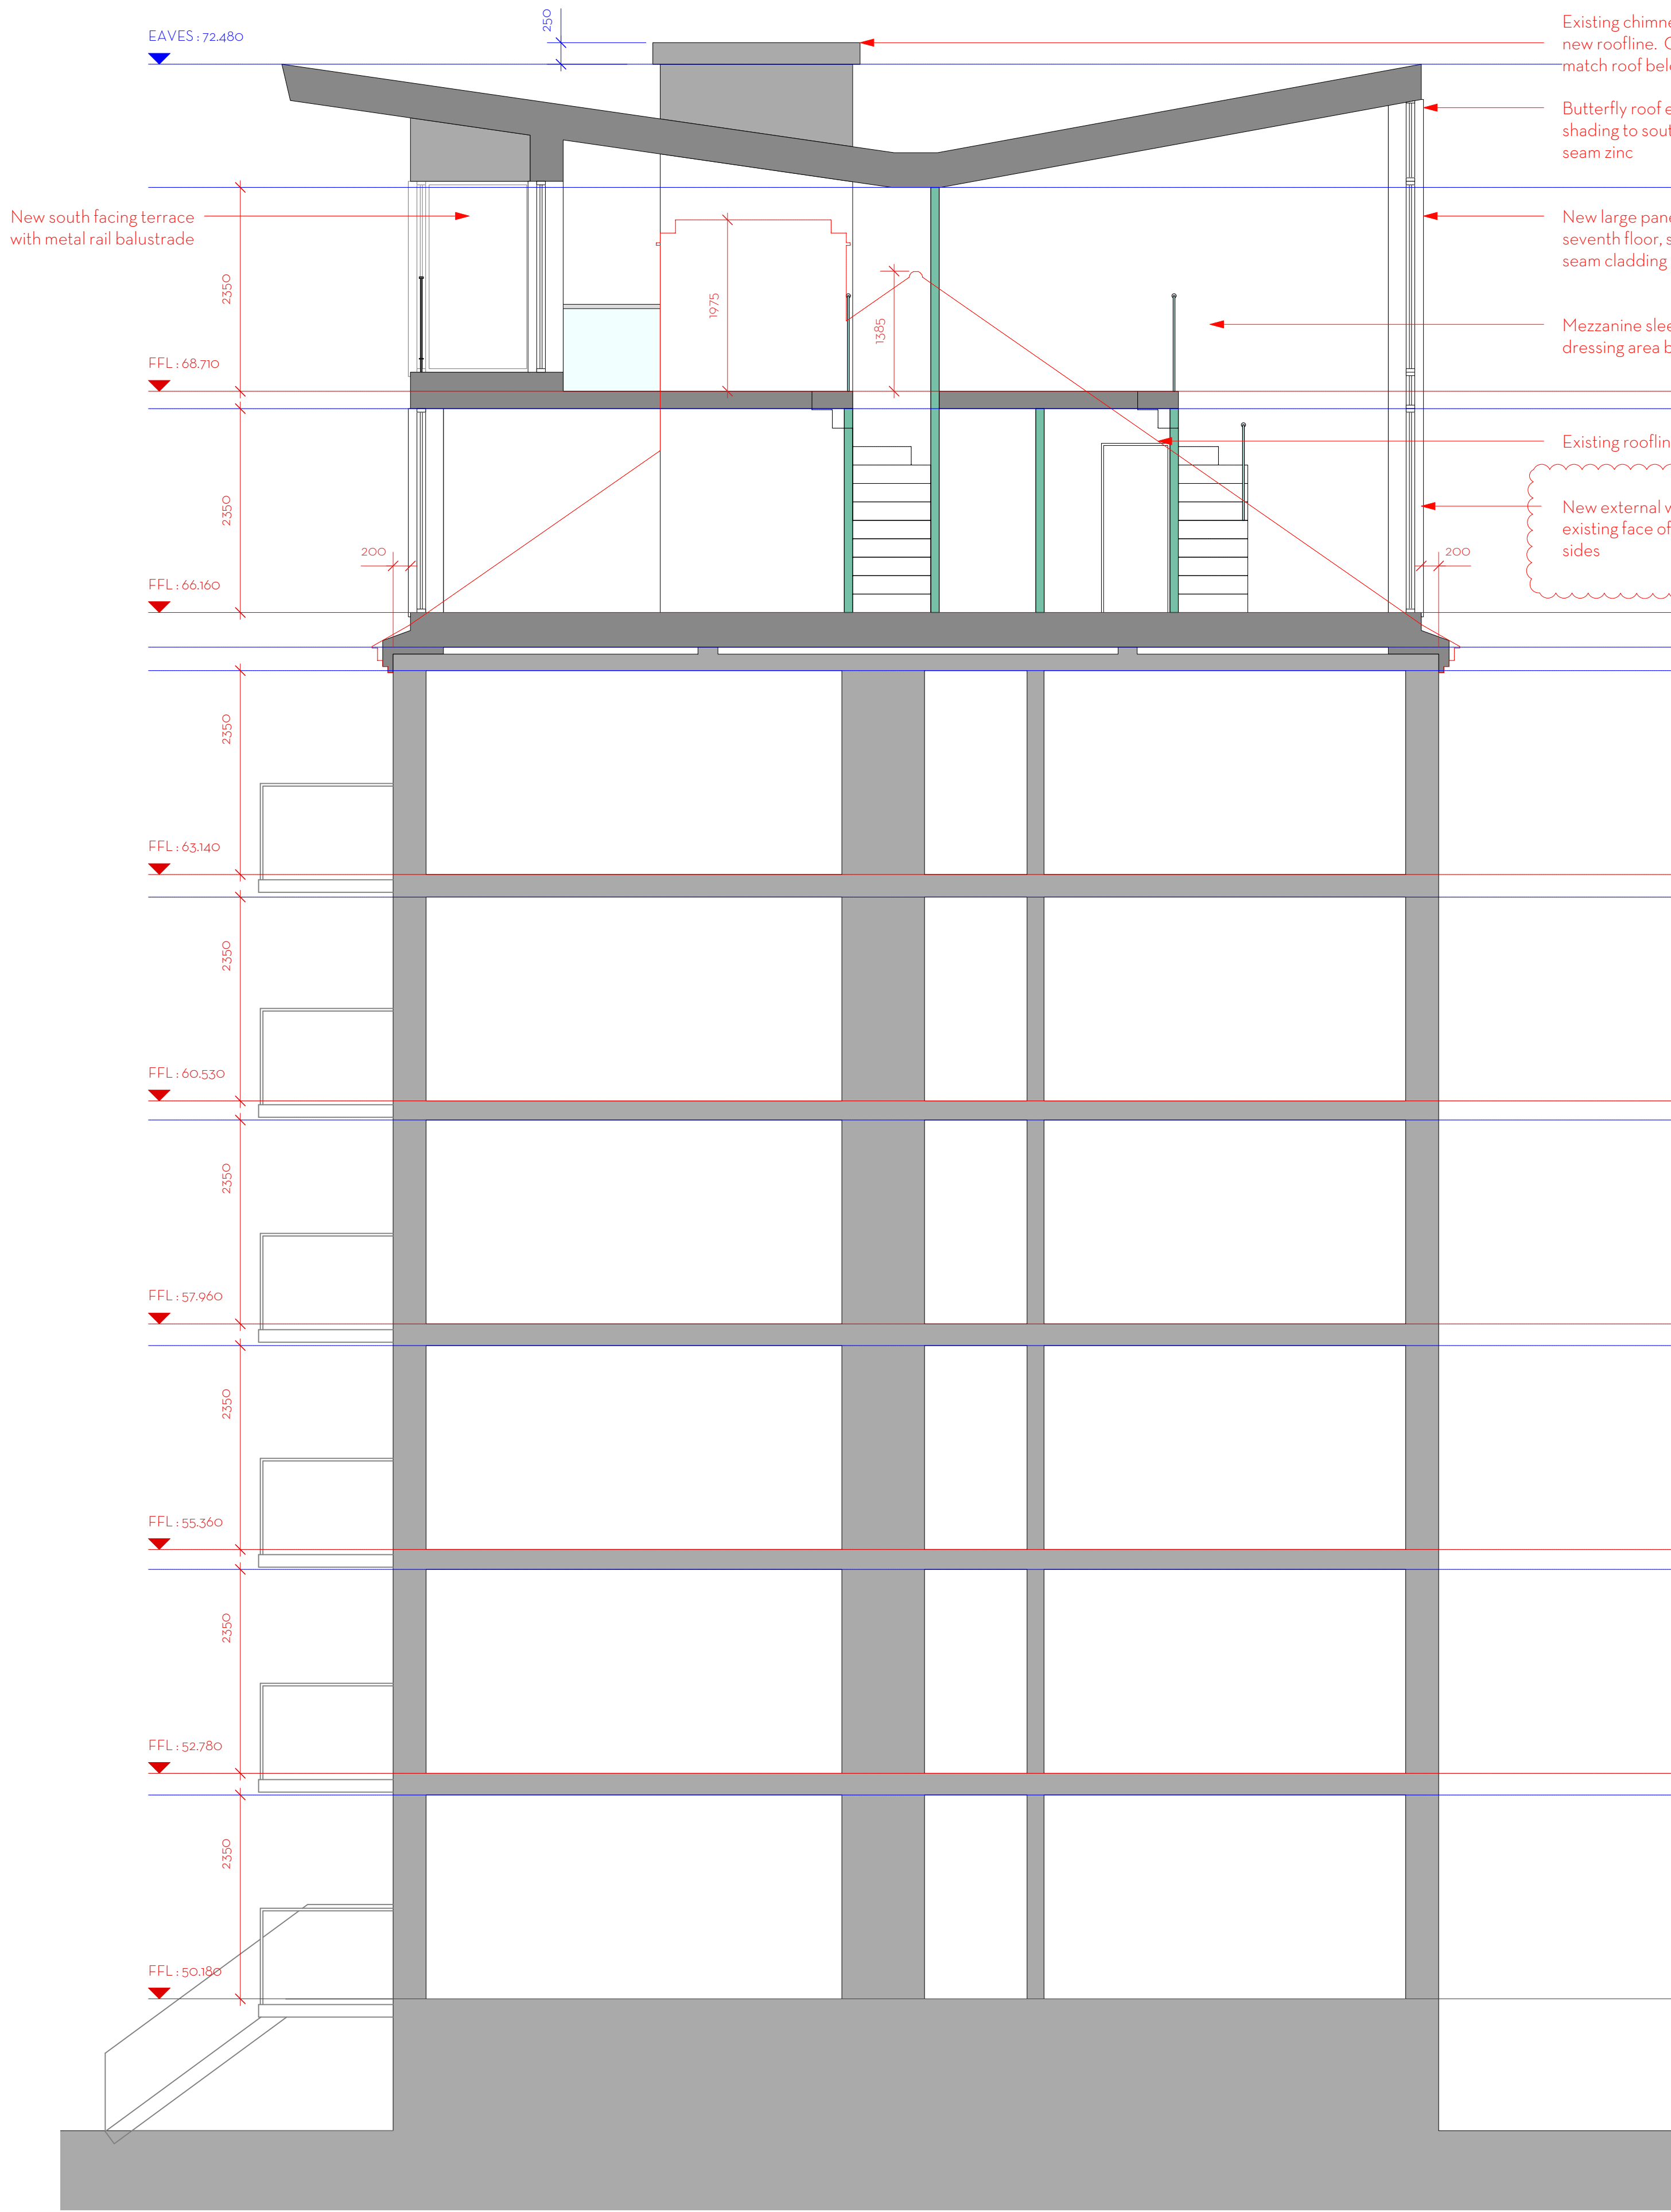

1 Proposed Section AA
Scale: 1:50

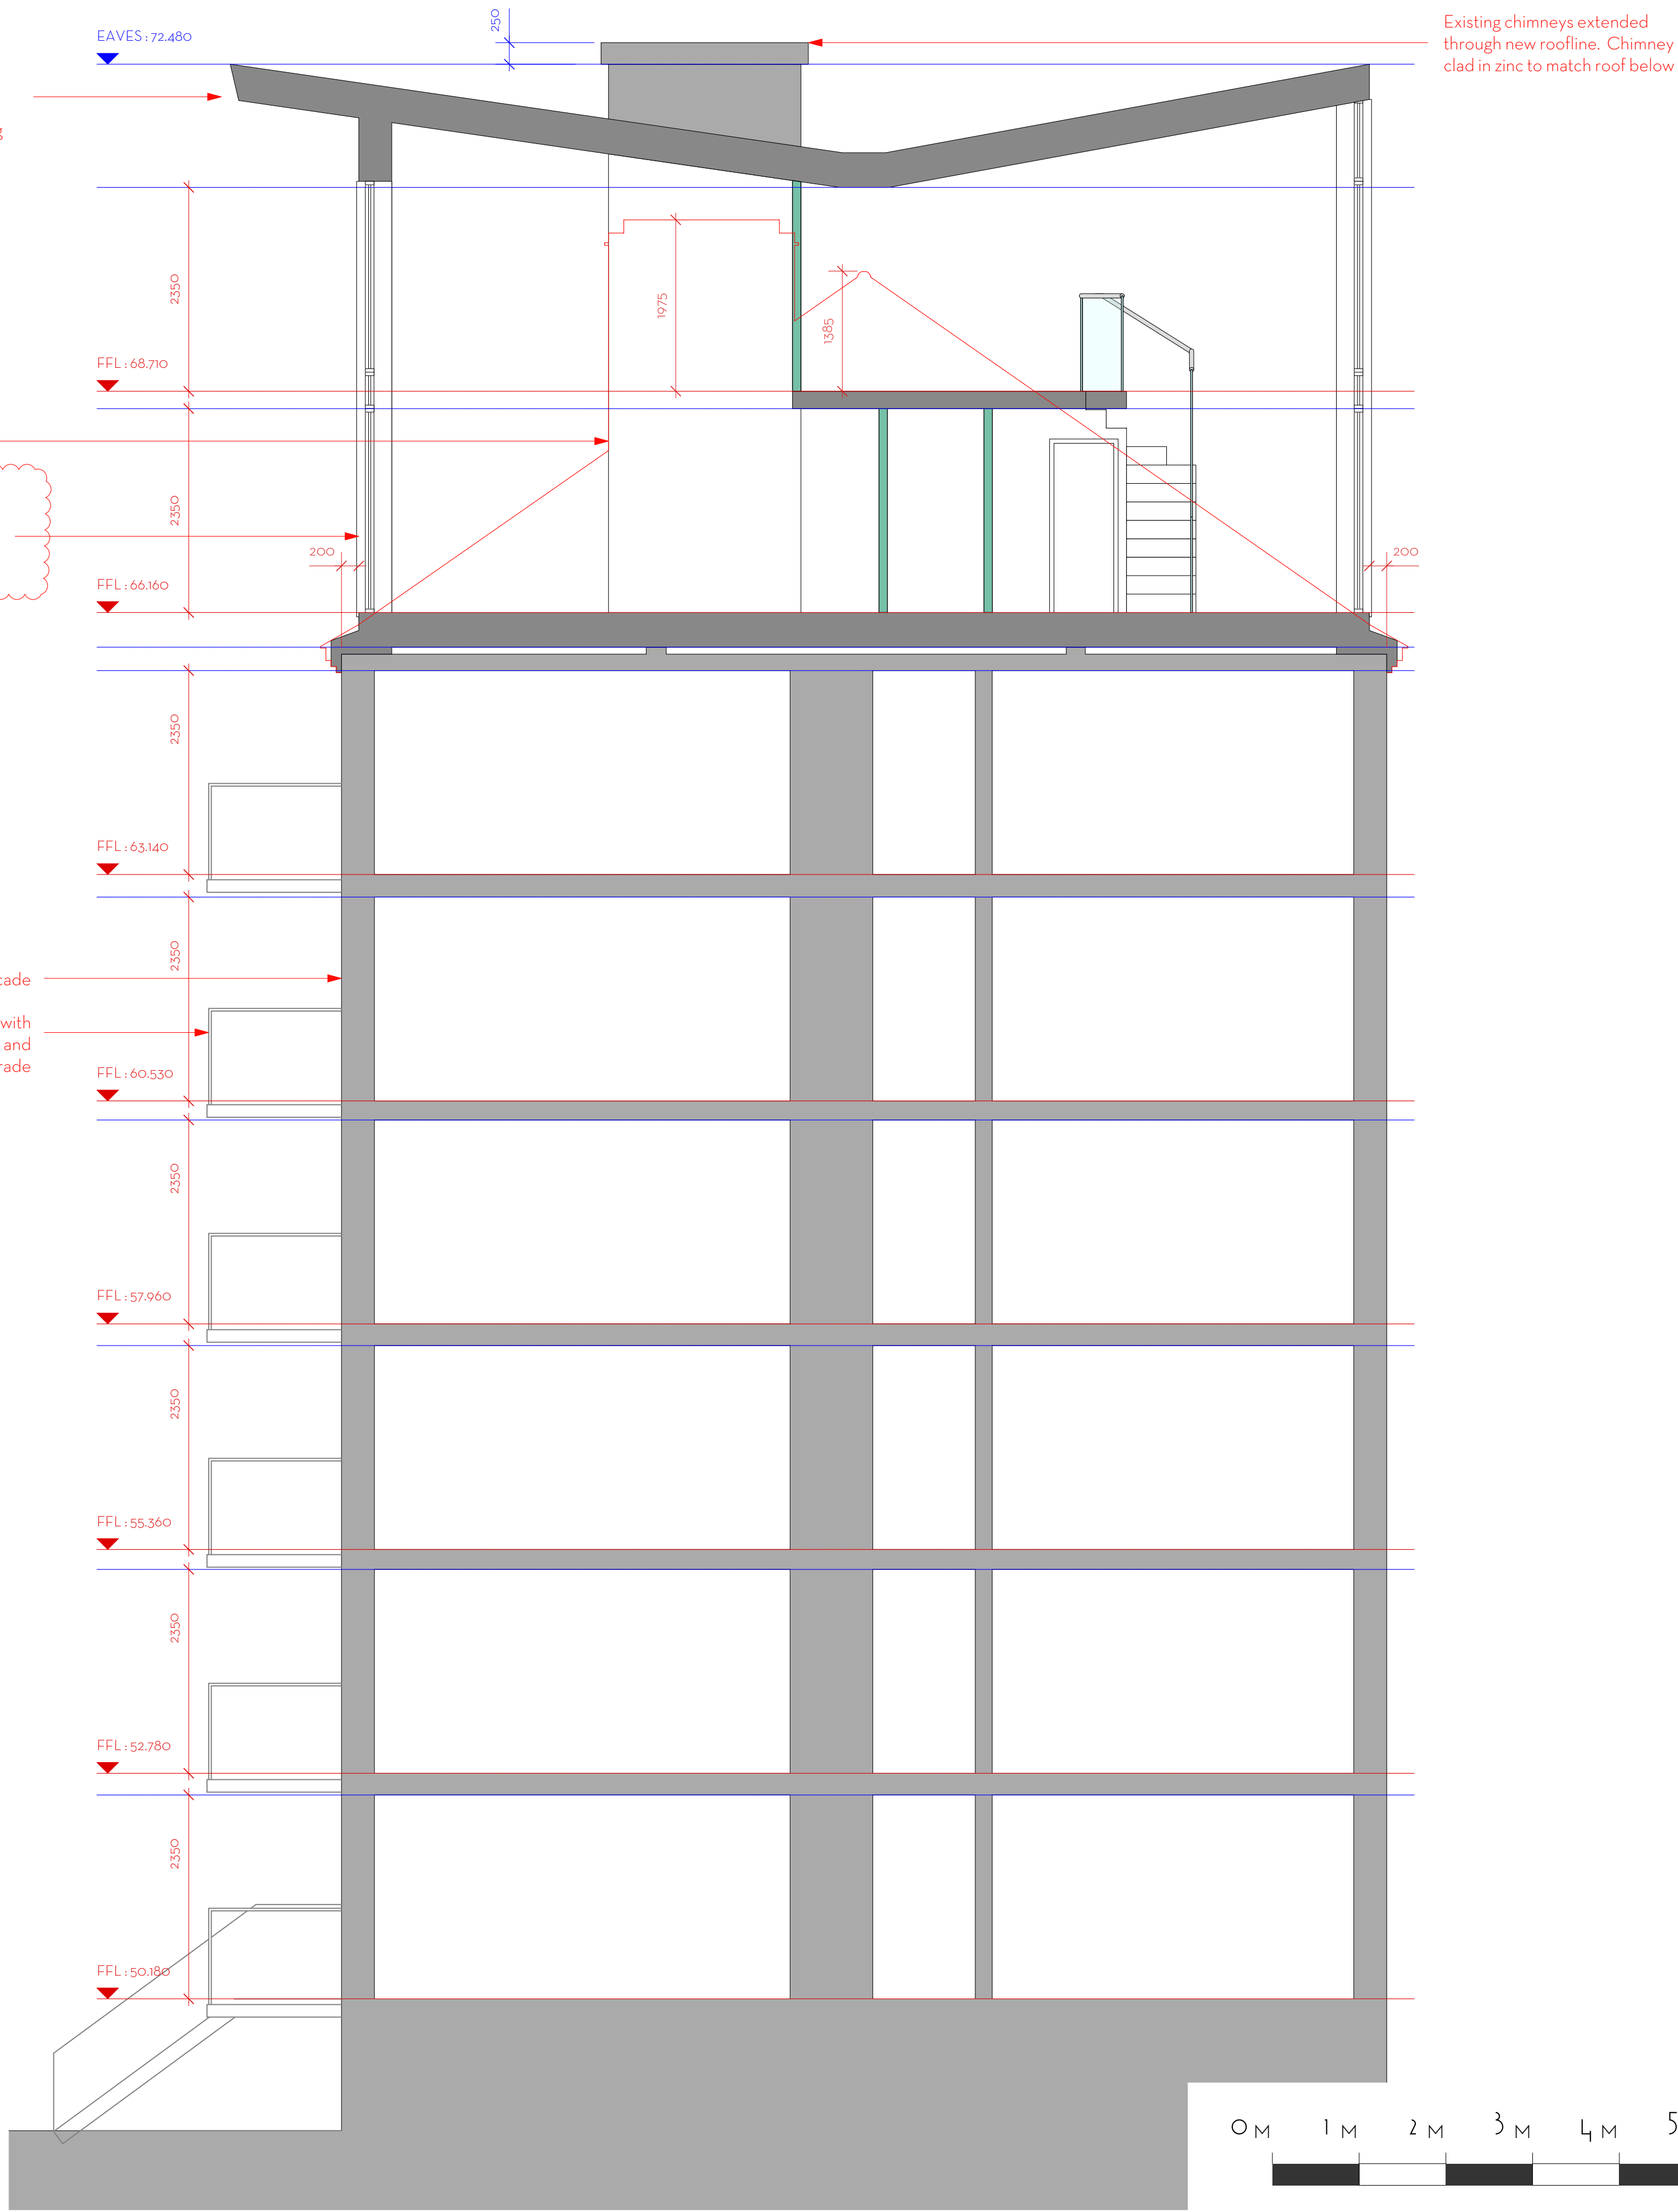

2 Proposed Section BB
Scale: 1:50



PRELIMINARY

Do not scale. Use figured dimensions only.
All dimensions to be checked on site.
All drawings to be read in conjunction with
the Structural Engineer's drawings.

MANSFIELD HEIGHTS - TOWER


PROPOSED SECTION AA & BB

PROJECT	Mansfield Heights - Tower
ADDRESS	Mansfield Heights, London N2 0NY
CLIENT	>
AUTHOR	JA
DATE	03.05.22
DRAWING	221-03-PRP-200-02




EXTERNAL WALL OFFSET	JA	01	01	01
DESCRIPTION	BY	DATE	REV	


This drawing is the copyright of Mutiny Architecture Ltd. Not to be reproduced, retained or disclosed to any unauthorized person either wholly or in part without written permission.

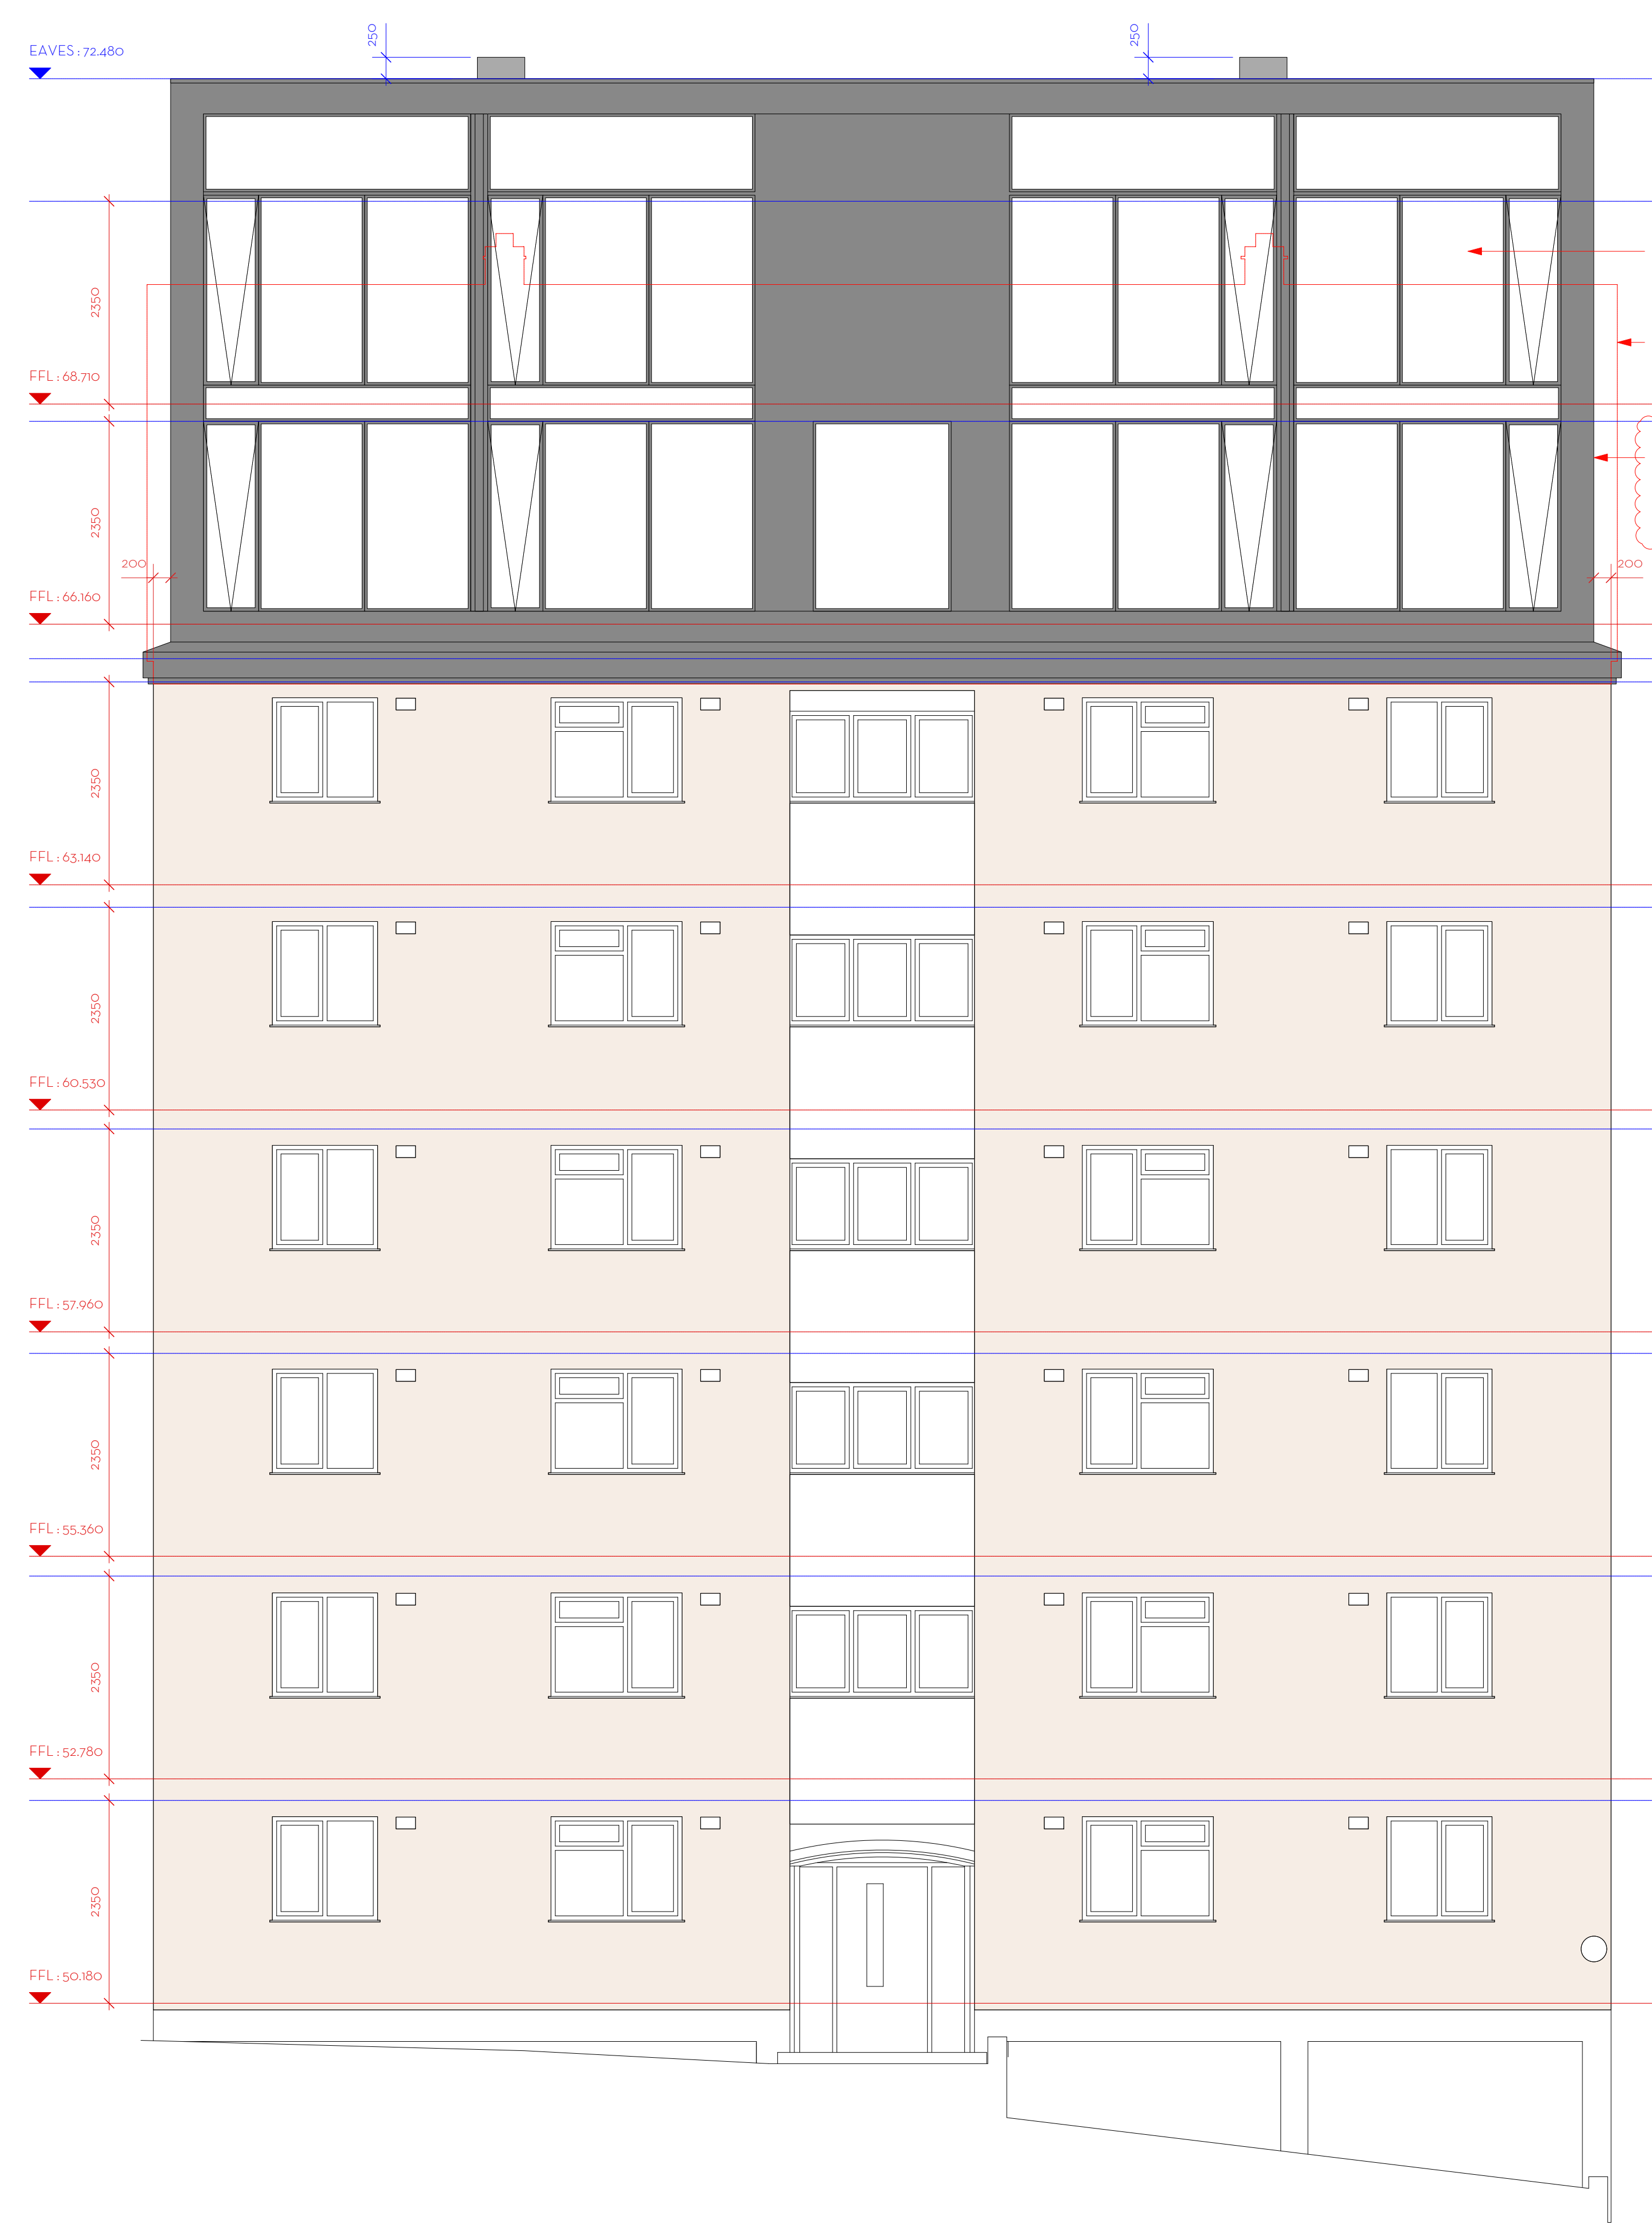

1 Proposed North East Elevation
Scale: 1:50

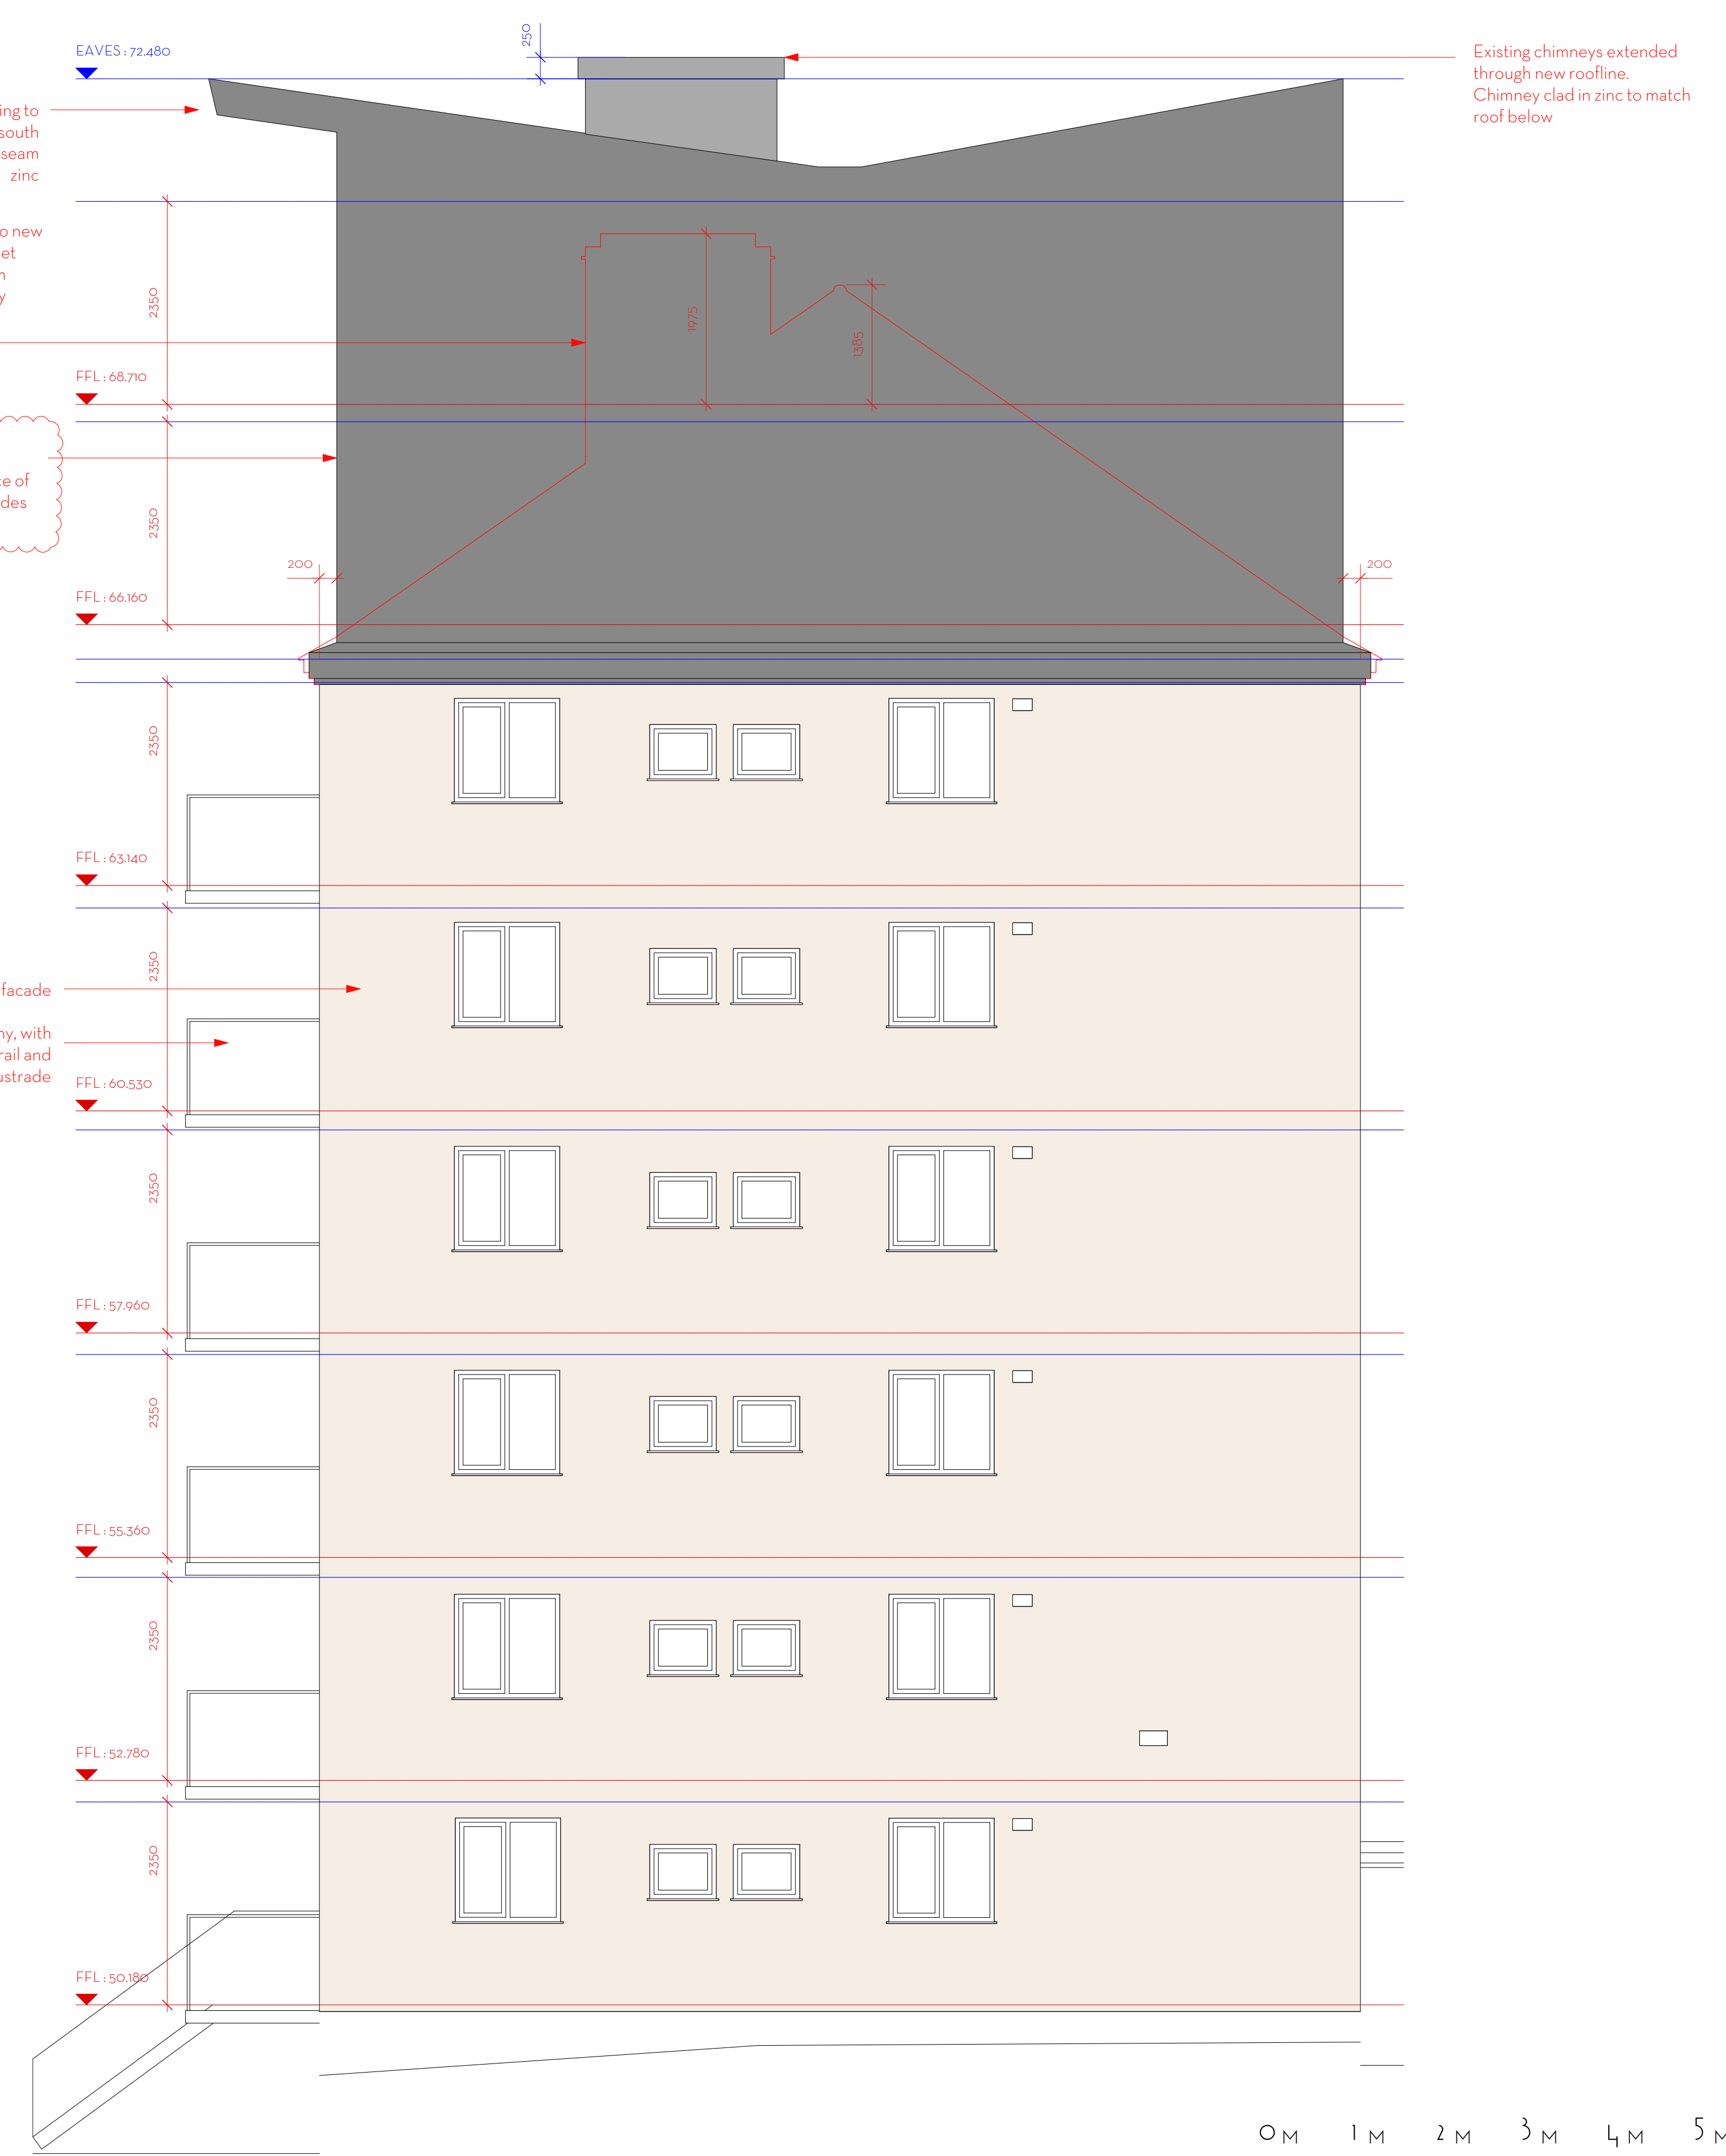

2 Proposed South East Elevation
Scale: 1:50

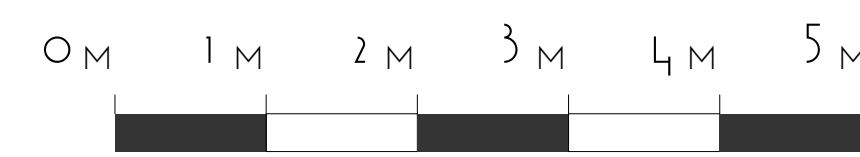

PRELIMINARY

Do not scale. Use figured dimensions only.
All dimensions to be checked on site.
All drawings to be read in conjunction with
the Structural Engineer's drawings.

MANSFIELD HEIGHTS - TOWER



PROPOSED ELEVATIONS 00

PROJECT	Mansfield Heights - Tower
ADDRESS	Mansfield Heights, London N2 0NY
CLIENT	>
AUTHOR	JA
DATE	03.05.22
DRAWING	221-03-PRP-300-02



EXTERNAL WALL OFFSET	JA	01	01	01
DESCRIPTION	BY	DATE	REV	

This drawing is the copyright of Mutiny Architecture Ltd. Not to be reproduced, retained or disclosed to any unauthorised person either wholly or in part without written permission.

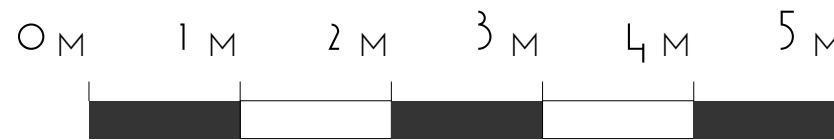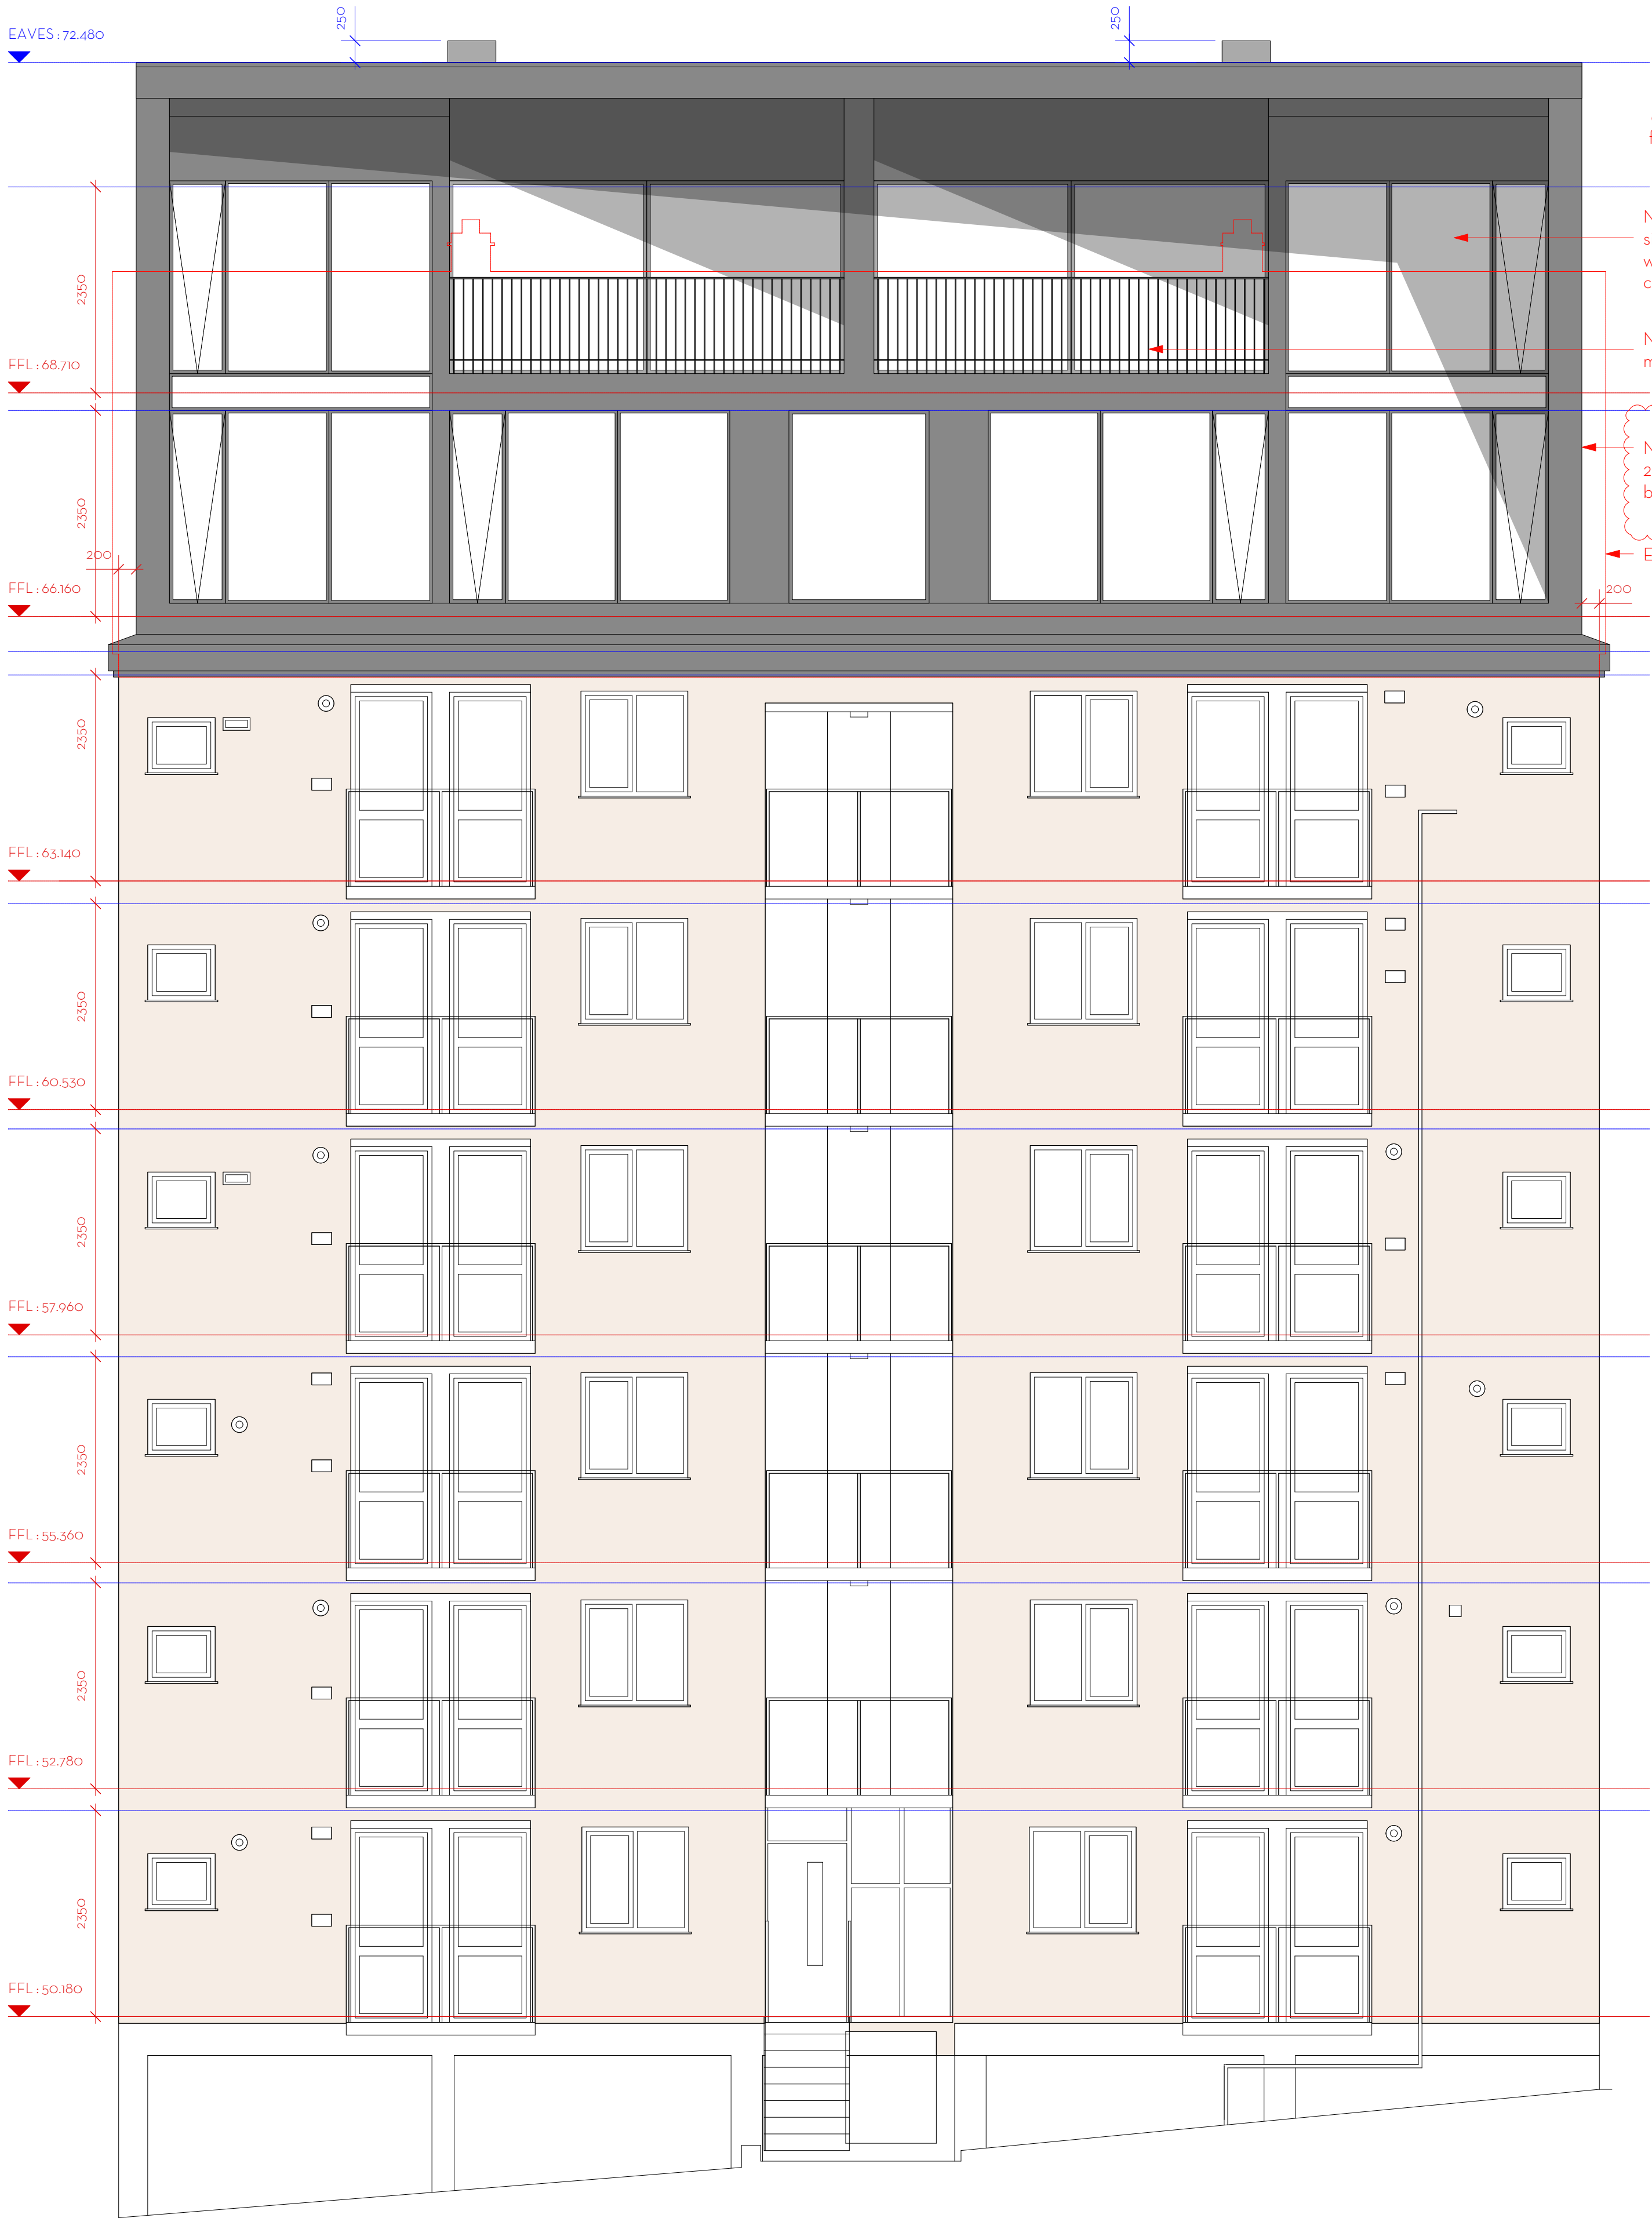

PRELIMINARY

Do not scale. Use figured dimensions only.
All dimensions to be checked on site.
All drawings to be read in conjunction with
the Structural Engineer's drawings.

MANSFIELD HEIGHTS - TOWER

PROPOSED ELEVATIONS 01

PROJECT	Mansfield Heights - Tower		
ADDRESS	Mansfield Heights, London N2 0NY		
CLIENT	>		
AUTHOR	JA		
DATE	03.05.22	SCALE	1:50 @ A1
DRAWING	221-03-PRP-301-02		

ARCHITECTURE DESIGN MUTINY	
(T.F)	07951 248 528
muntiny-architecture.com	

EXTERNAL WALL OFFSET	JA	01	01	01
DESCRIPTION	BY	DATE	REV	
This drawing is the copyright of Muntiny Architecture Ltd. Not to be reproduced, retained or disclosed to any unauthorised person either wholly or in part without written permission.				