


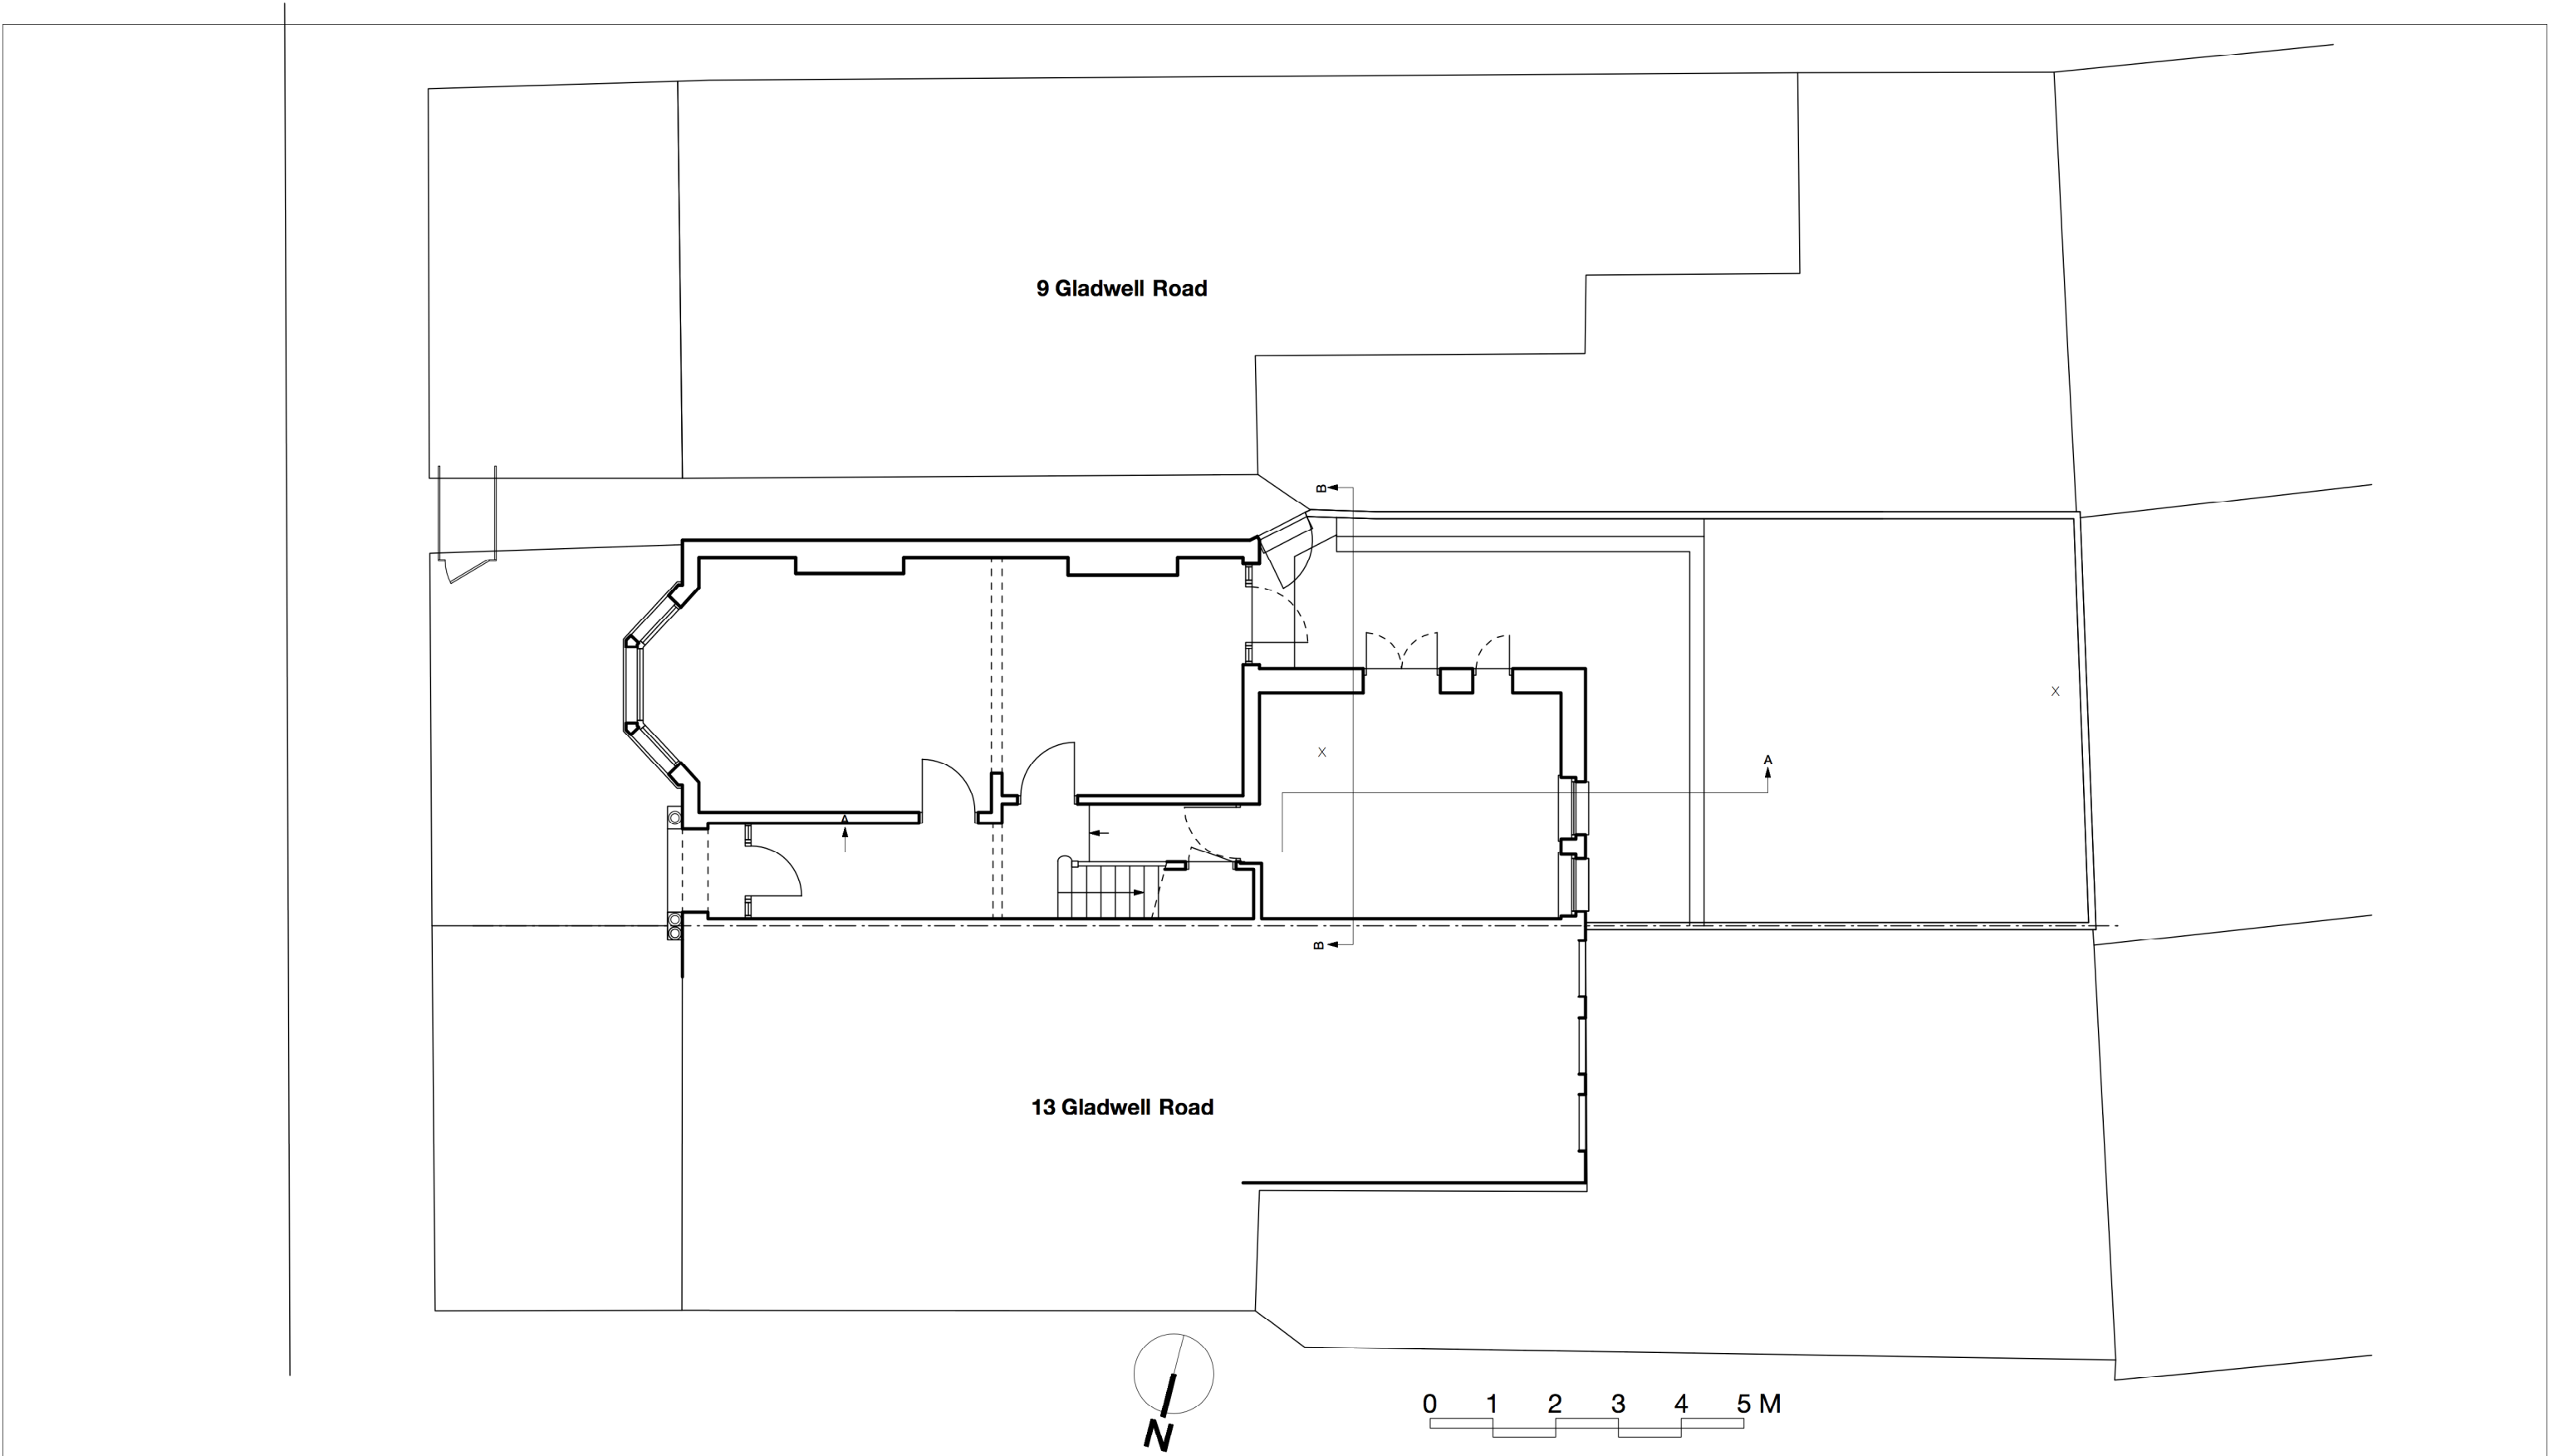

GENERAL NOTES

- 1. This drawing is the copyright of Haines Phillips Architects.
- 2. Do not scale from this drawing. Use figured dimensions only.
- 3. This drawing must not be used for land transfer purposes, or for construction purposes unless accompanied by an Architect's Instruction.

DRAWING ISSUE STATUS

| ISSUE | STATUS             | COMMENT                                                     |
|-------|--------------------|-------------------------------------------------------------|
| P     | PRELIMINARY        |                                                             |
| PL    | PLANNING           | For comment and review Planning/Listed Building Application |
| BR    | BUILDING REGS      | Building Regs Application                                   |
| T     | TENDER             | For pricing purposes only                                   |
| C     | CONSTRUCTION       | For procurement & construction                              |
| FC    | FINAL CONSTRUCTION | Record drawings on completion                               |
| L     | LEGAL              | Conveyancing or other legal purposes                        |

REVISIONS

| REV | DATE | NOTES |
|-----|------|-------|
|-----|------|-------|

HAINES  
PHILLIPS  
ARCHITECTS

Tankerton Works  
12 Argyle Walk  
London WC1H 8HA  
t 020 7833 9324  
f 020 7837 2864  
e office@hainesphillips.co.uk

JOB TITLE

11 Gladwell Road  
London N8 9AA  
DRAWING TITLE

Site Plan  
As Proposed

|        |             |         |          |
|--------|-------------|---------|----------|
| DRAWN  | DATE        | SCALE   |          |
| PL     | Jan 2023    | 1:50@A3 |          |
| JOB NR | DRAWING NO. | ISSUE   | REVISION |
| 4166   | GA 345      | PL      |          |