



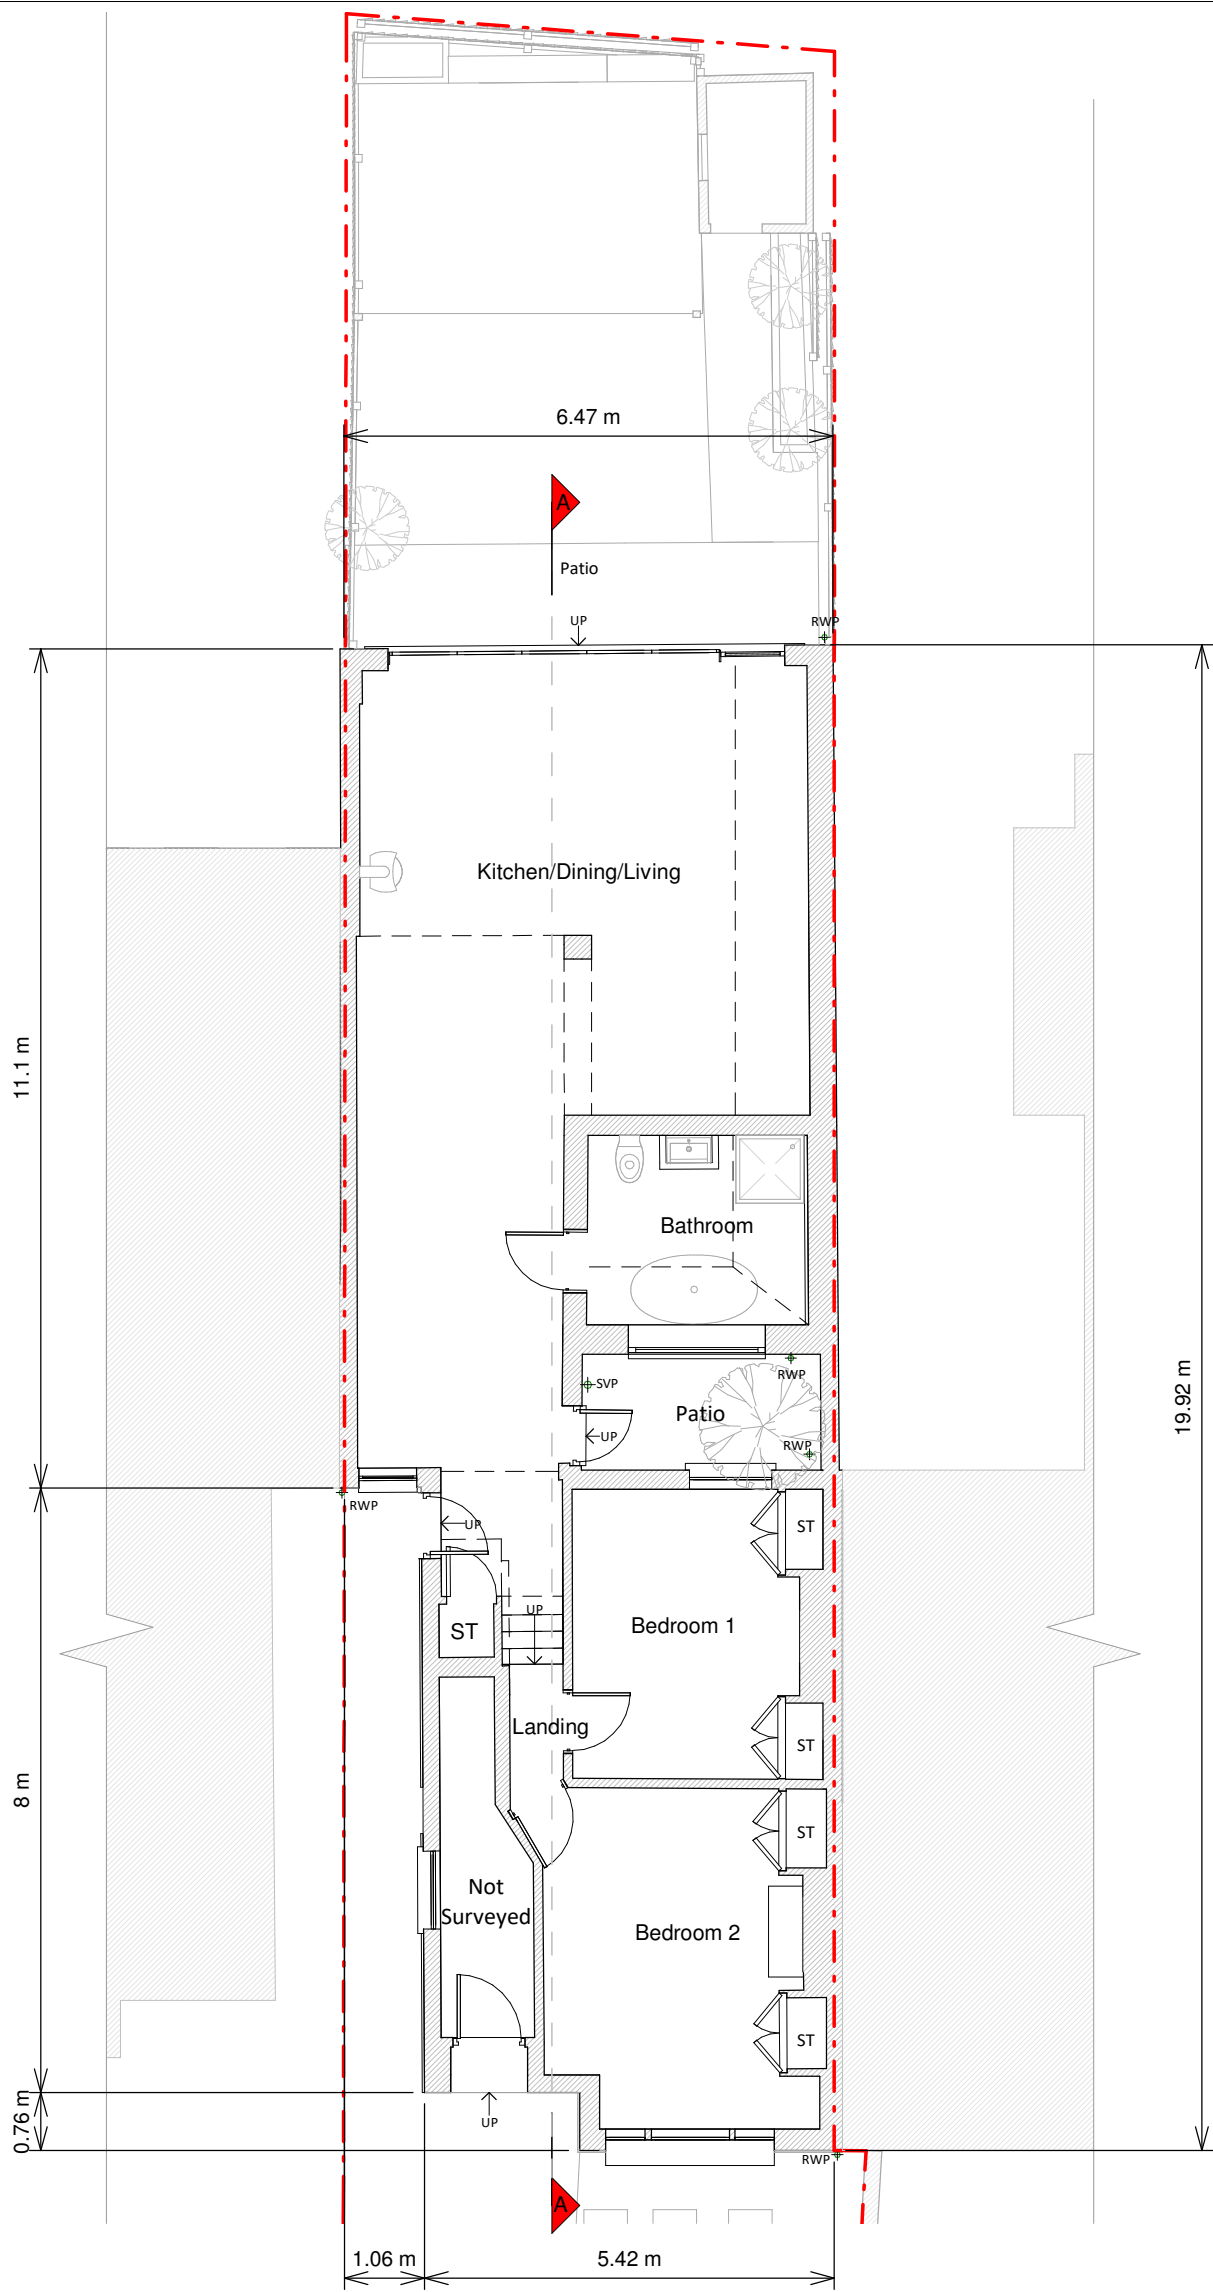

Ground Floor Plan

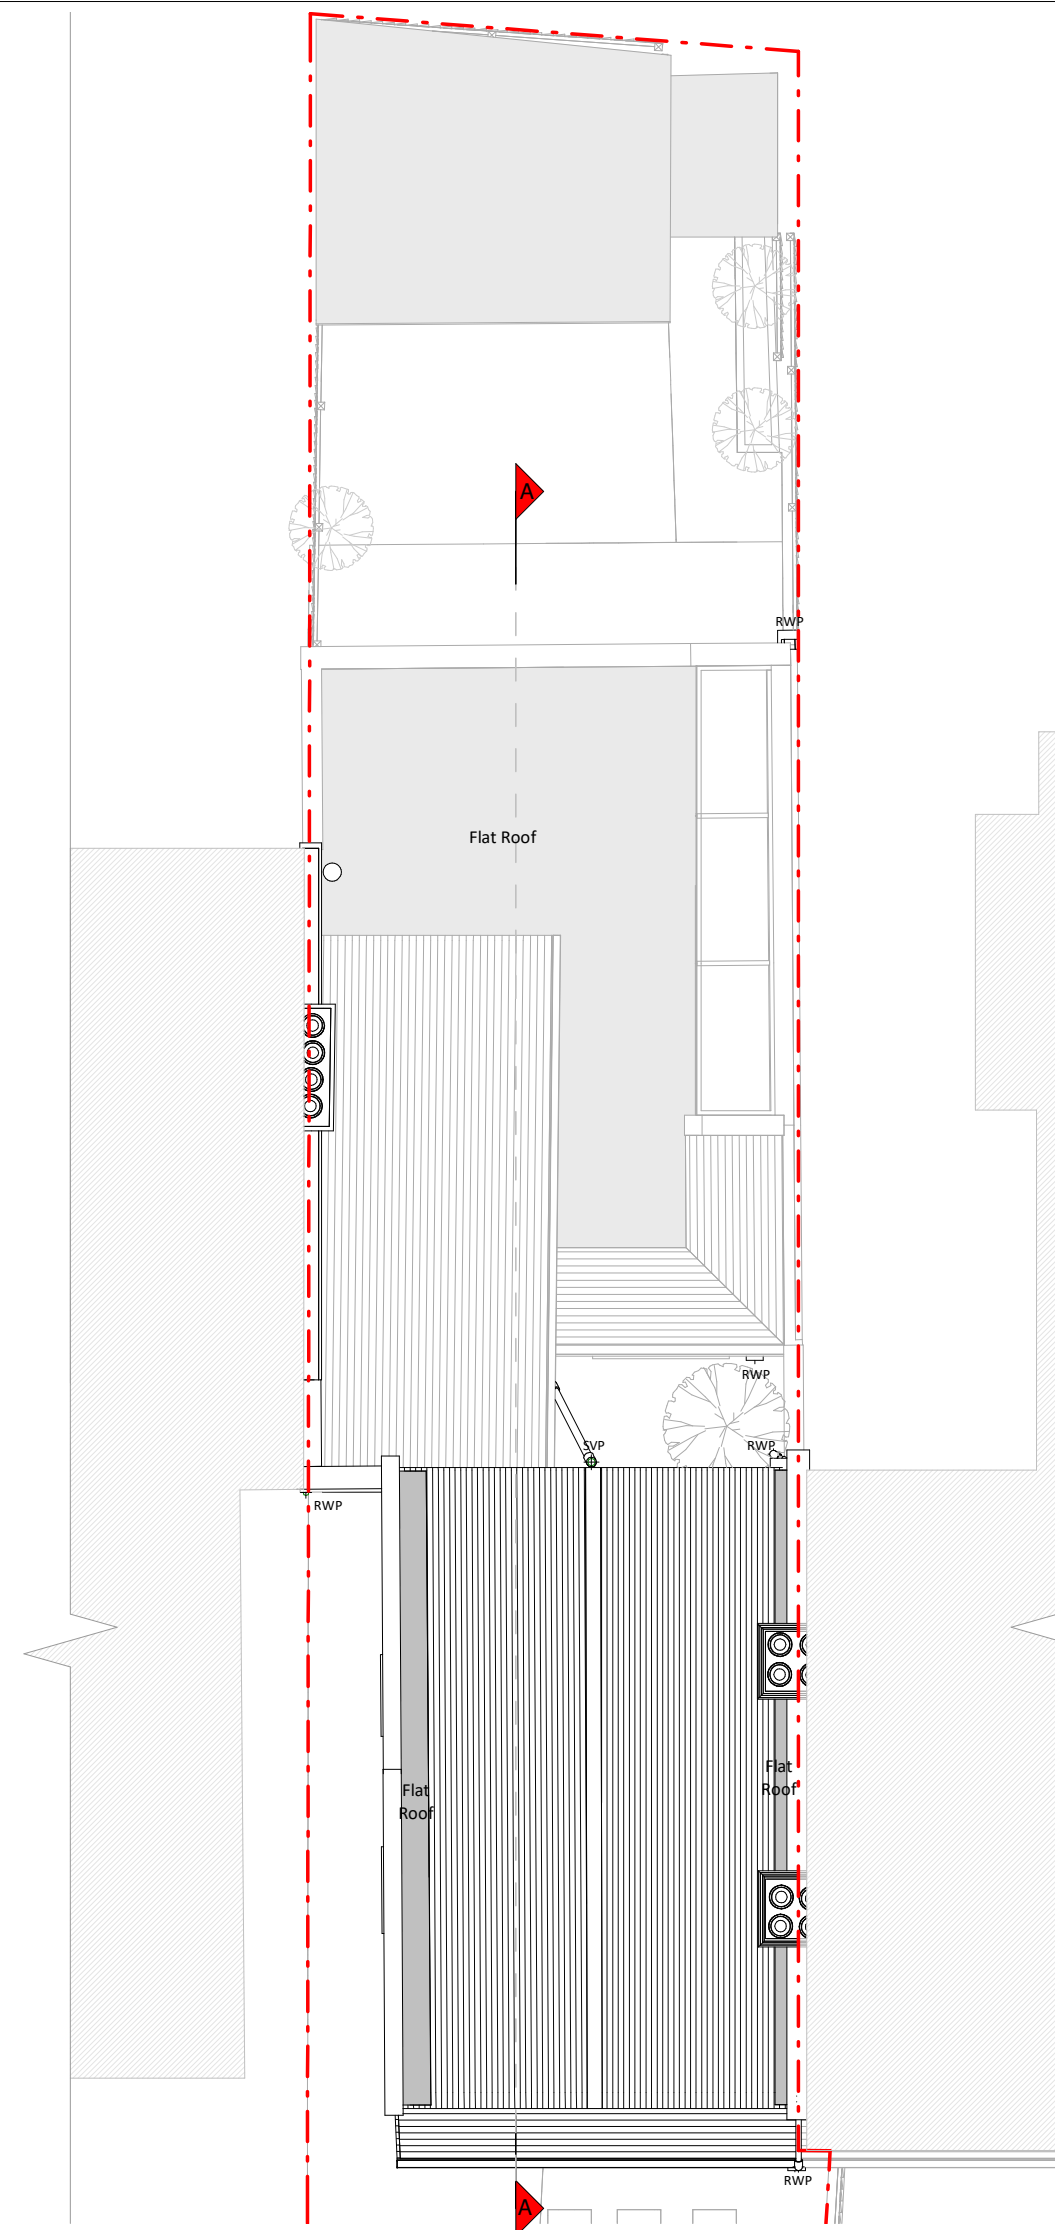


Roof Plan




Section A - A




Front Elevation

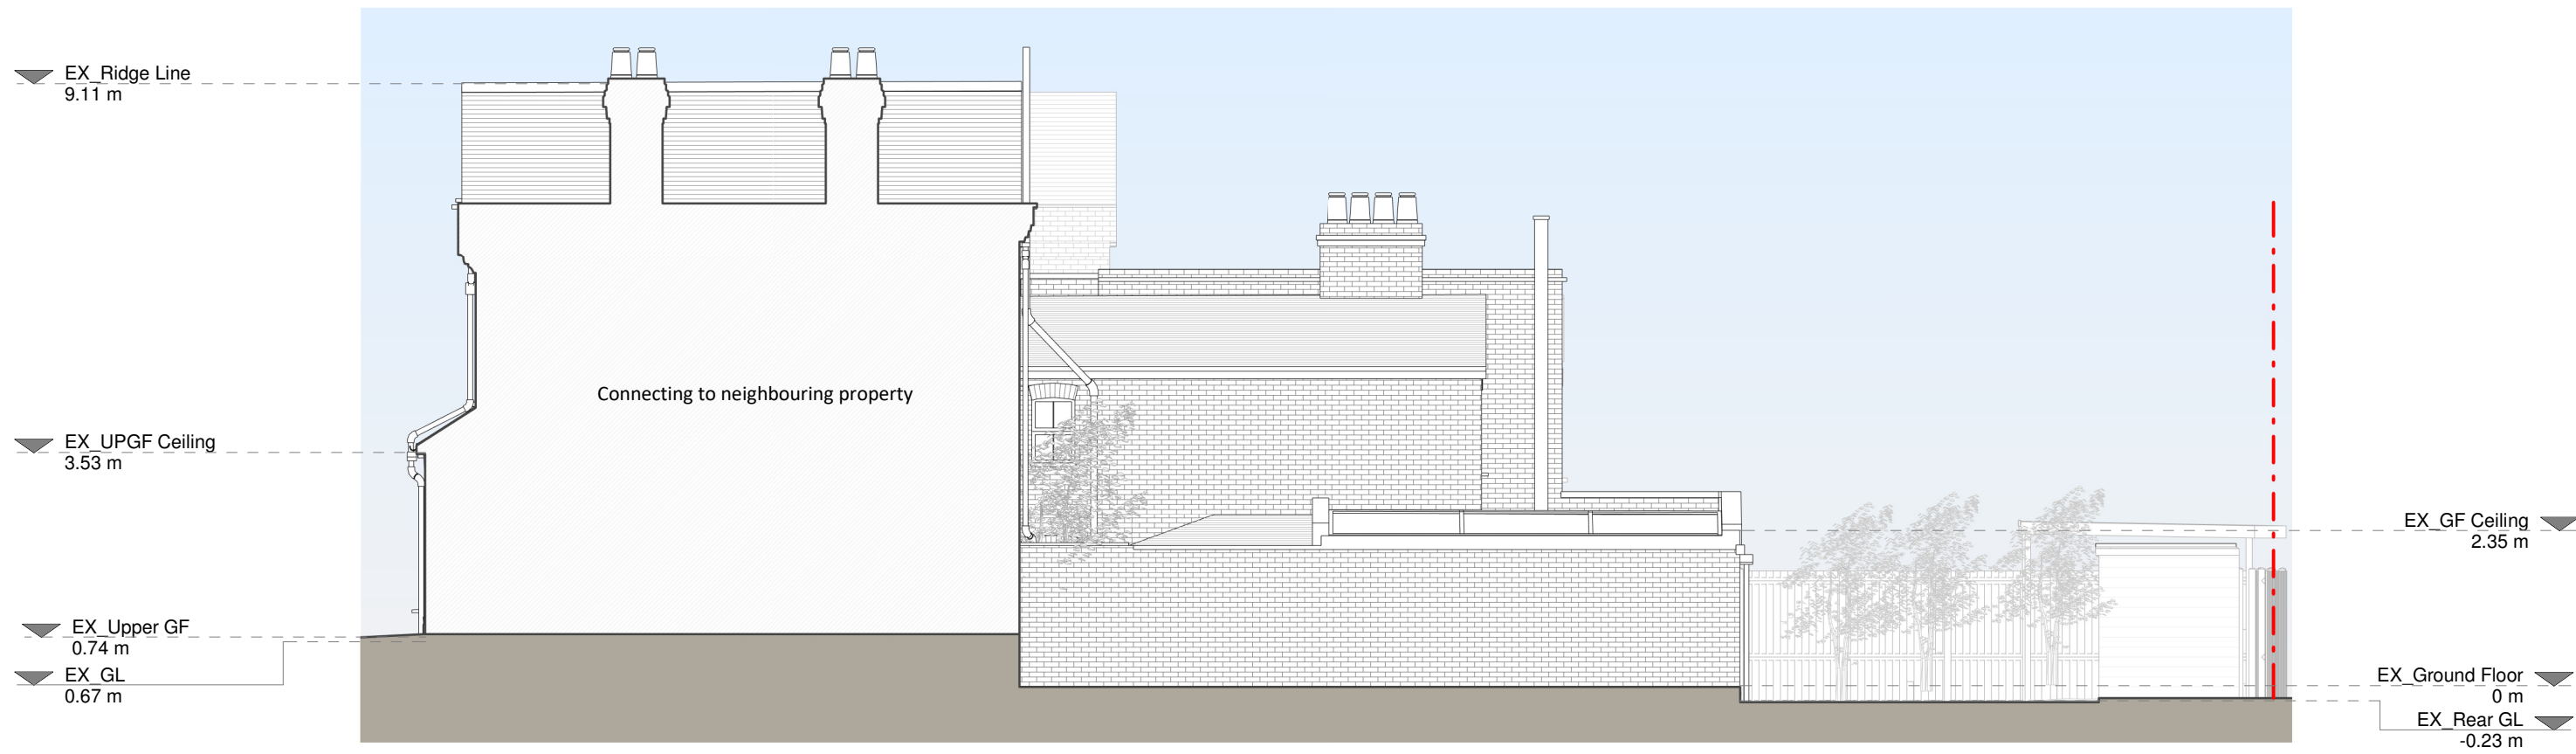


Right Side Elevation

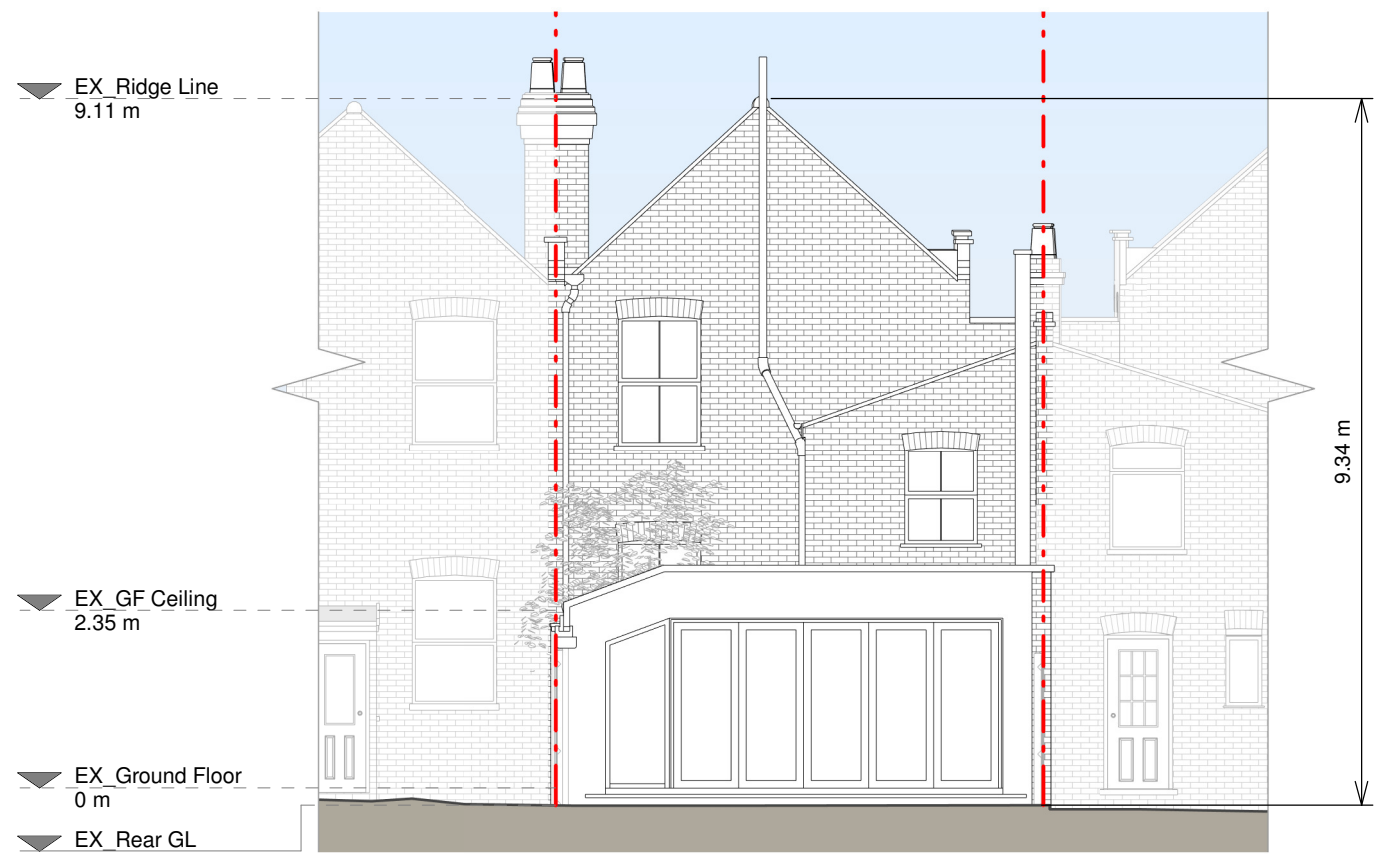

Rear Elevation

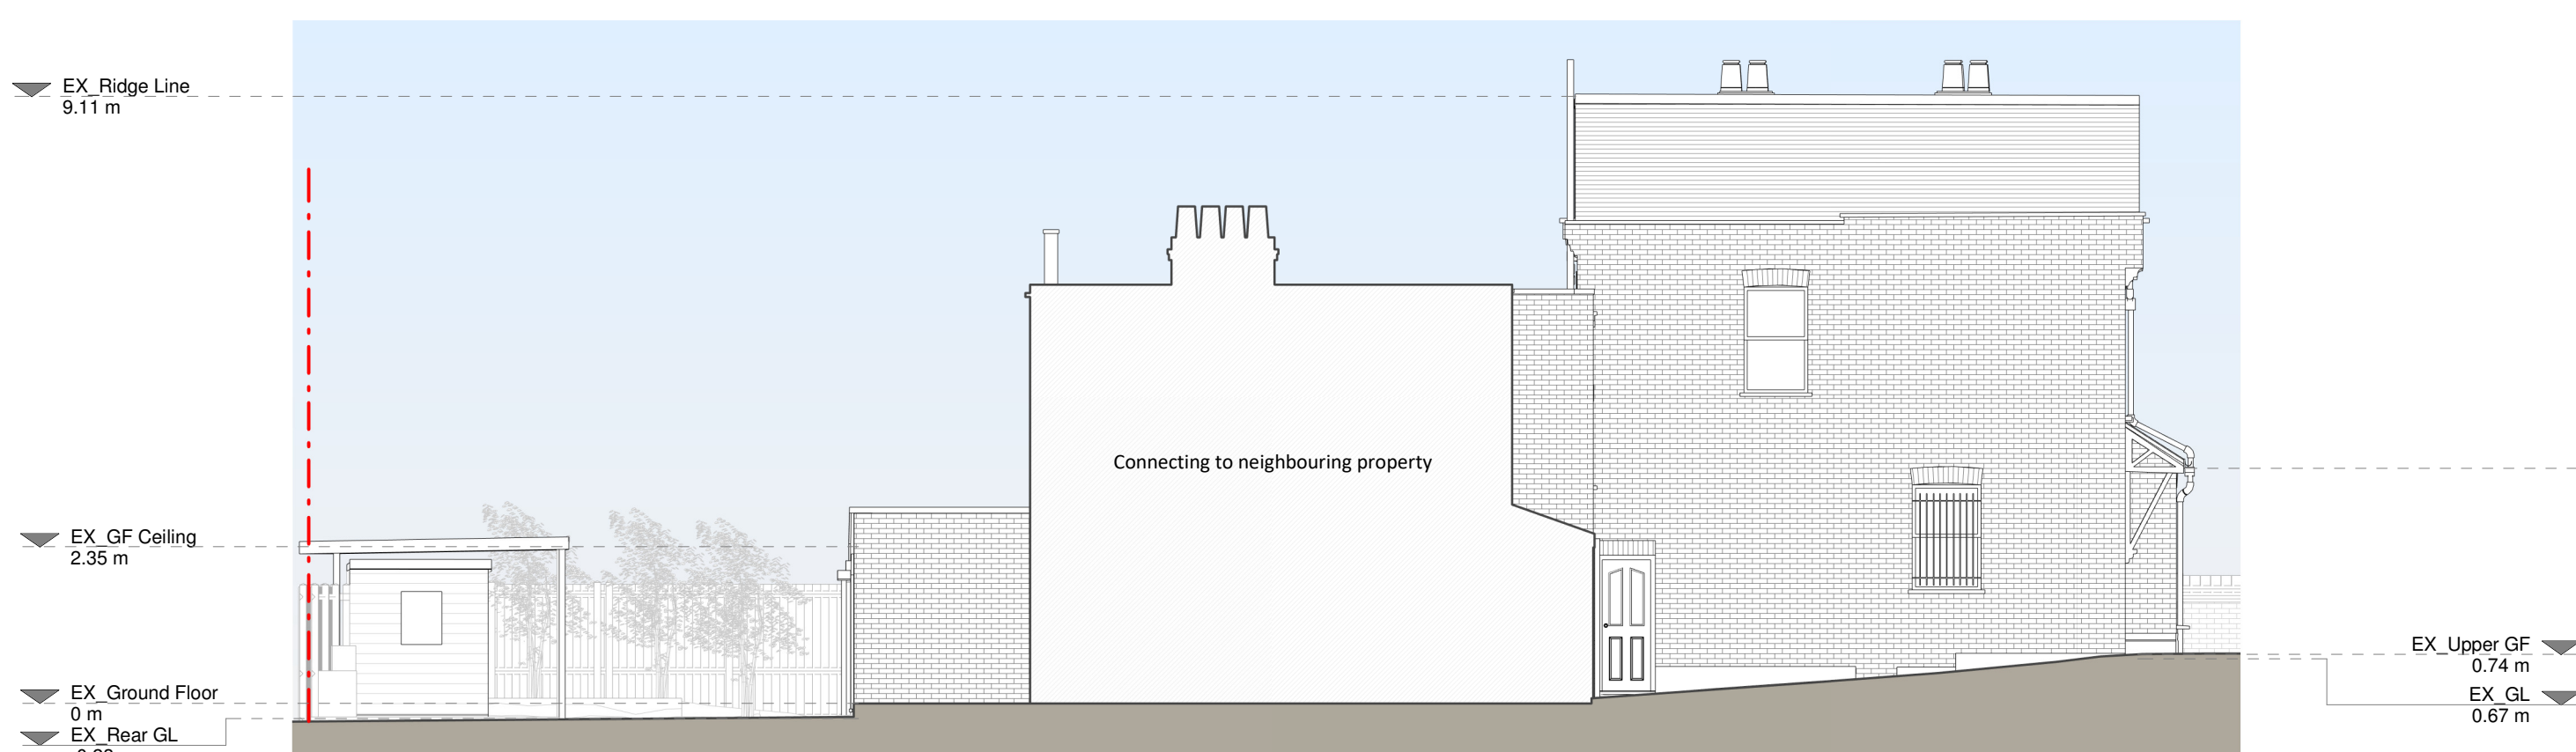

Left Side Elevation

 

Copyright in the design and this drawing is the property of RESI. Reproduction in whole or in part is prohibited without the written consent of RESI. This drawing must be read in conjunction with all other relevant documentation and drawings.

RESI accepts no liability for any expense, loss or damage of whatsoever nature and however arising from any variations which have not been referred to them and their approval is obtained.

Print not to actual scale. Do not scale, except unless for Planning purposes. All dimensions to be cross-checked on site prior to construction and construction. Any discrepancies to be reported to RESI immediately.

Existing Materials:

Brickwork / Walls: White painted bricks and white painted render walls.

Pitched roof - Concrete tiles.

Flat roof - Timber and felt or similar.

Windows - Timber framed sash windows and aluminium framed windows and rooflights.

Doors - Timber door and aluminium framed door.

RWPs / Gutters / Fascias - Black uPVC downpipes, guttering and white painted timber fascias.

KEY

Existing walls: Solid grey fill
Existing furniture: Dashed line
Boundary line: Red dashed line
Level line: Dotted line
1.5m head height: Purple line
1.8m head height: Blue line



Revision		
Rev	Notes	Date
A	Planning Issue	13/02/2023



Job Title:
Proposed garden annex, floor plan redesign and all associated works at 46a Palace Road, London, N8 8QP

Drawing Status:
Planning Drawings

Client:
Joe Clark

Drawing Title:
Existing Drawings

Scale: 1:100 @ A1	Drawn: AR
Date: Feb 2023	Checked: MF
Drawing No: 8177014-1100	Rev: A


 


Fig No.	Rev
014-3100	A

 