



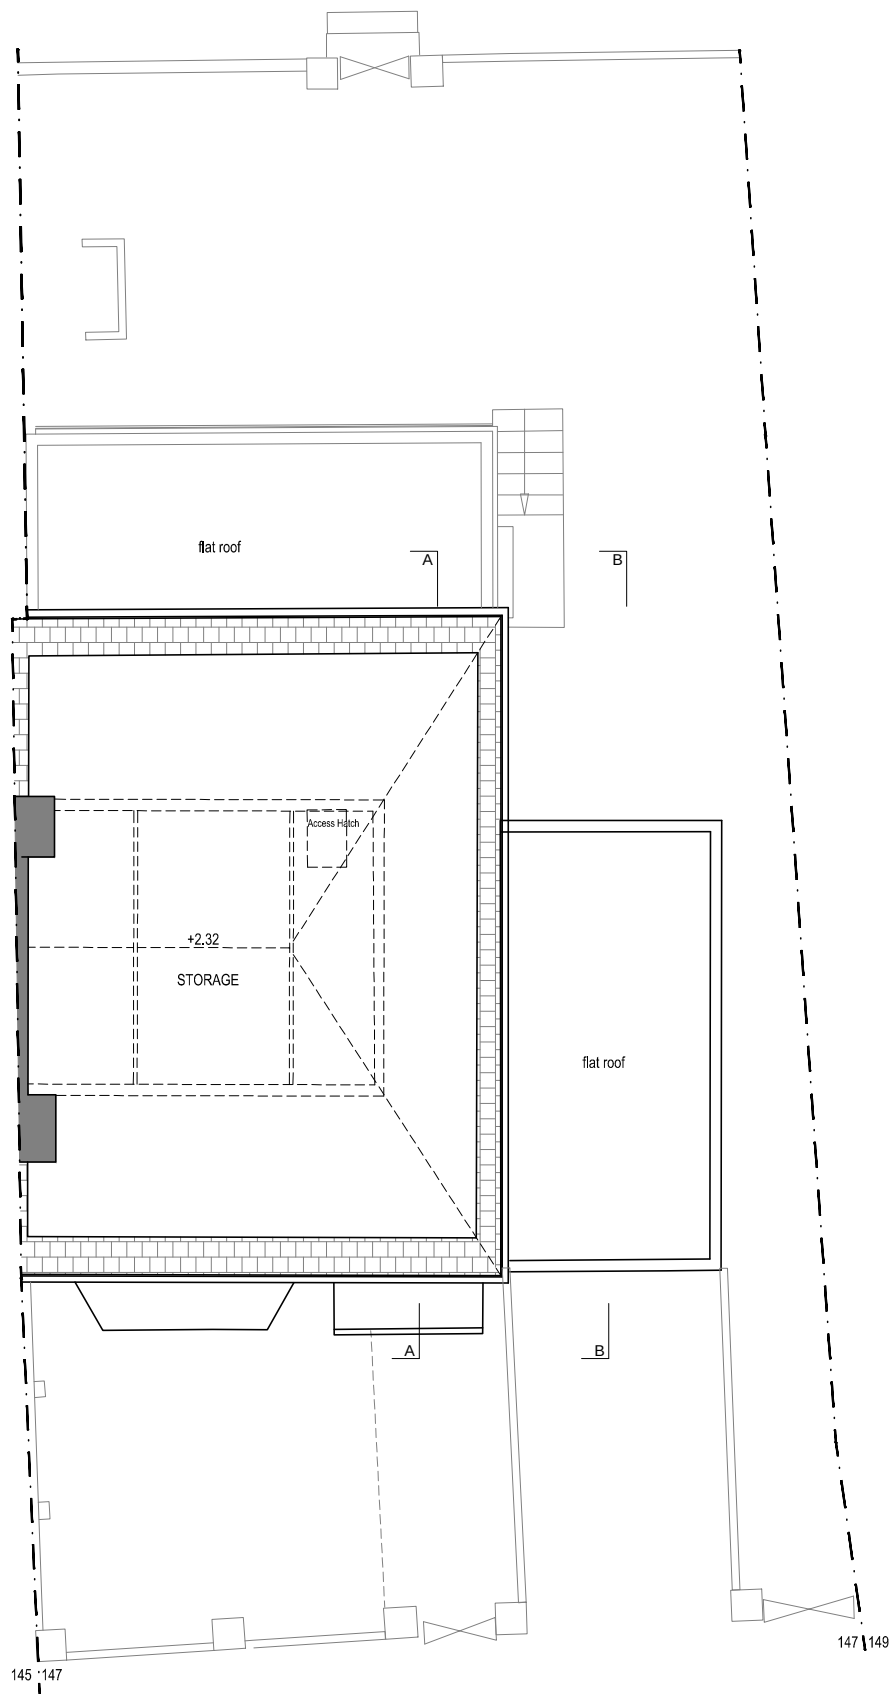


SECOND FLOOR PLAN

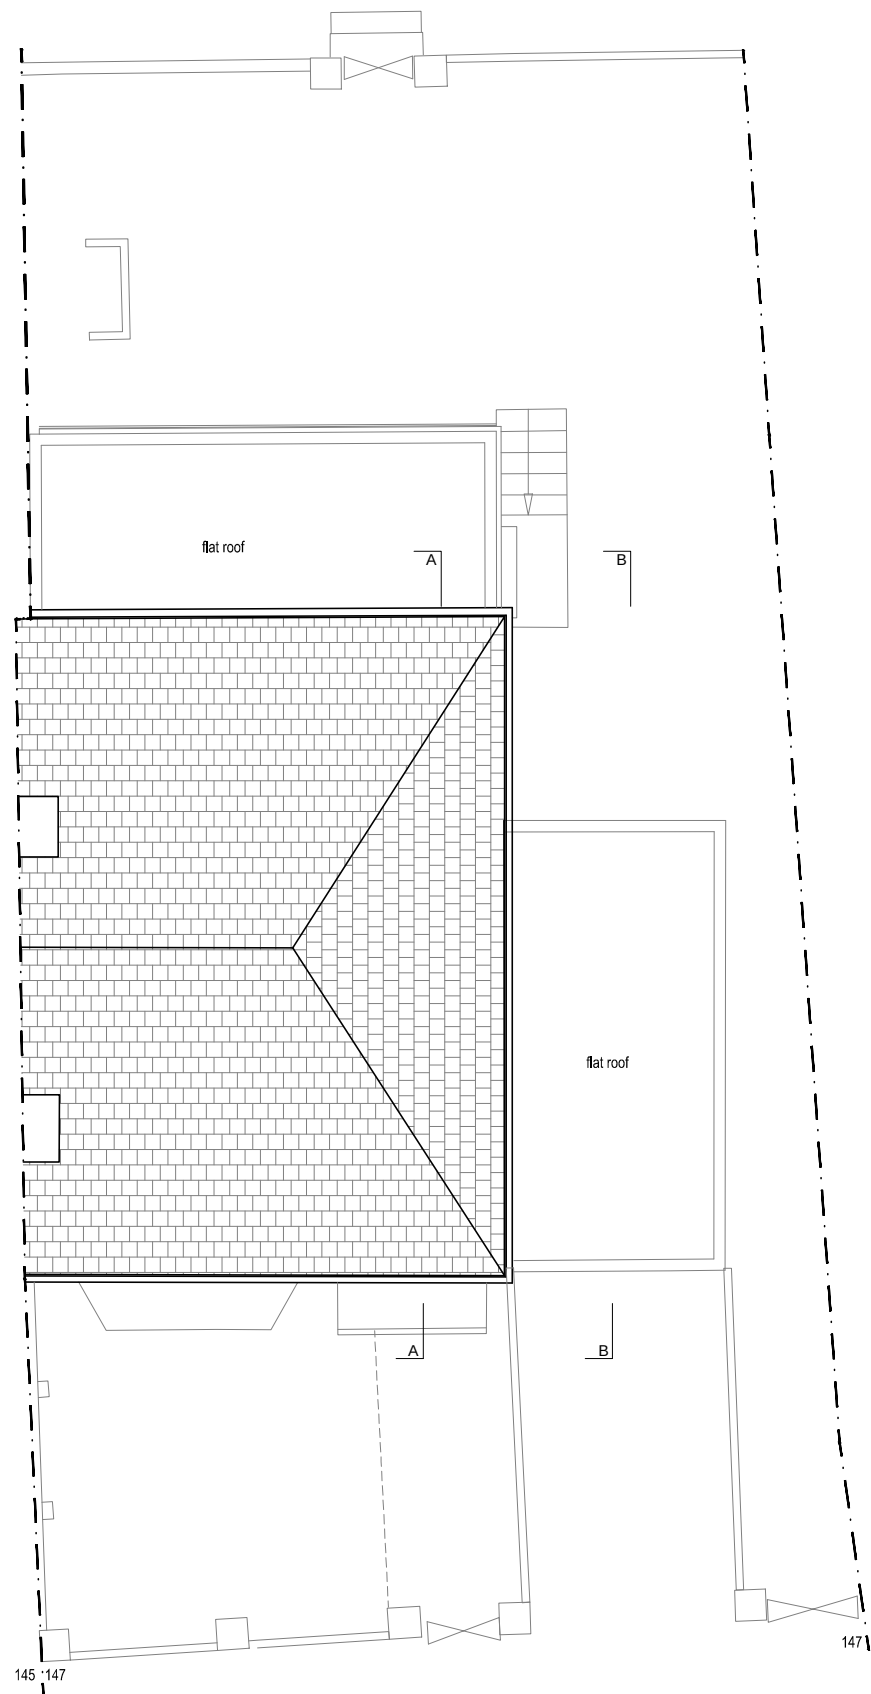

ROOF PLAN



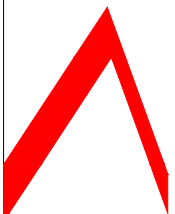	revision		date	
.				.
FOR PLANNING				
147 Alexandra Park Road				
As existing				
 ana alonso architect Dipl Arch ARB T 1 07754888138 E 1 anatruan@yahoo.com facebook.com/ana.alonso.architect ana alonso architect muswell hill				
Scale	1:100@A3	Job No	Dwg No	Rev
Date	Nov'22	2022/116	AP(00)03	.
Drawn	AAT			
Checked	AAT	© COPYRIGHT This drawing is the copyright of Ana Alonso.		