


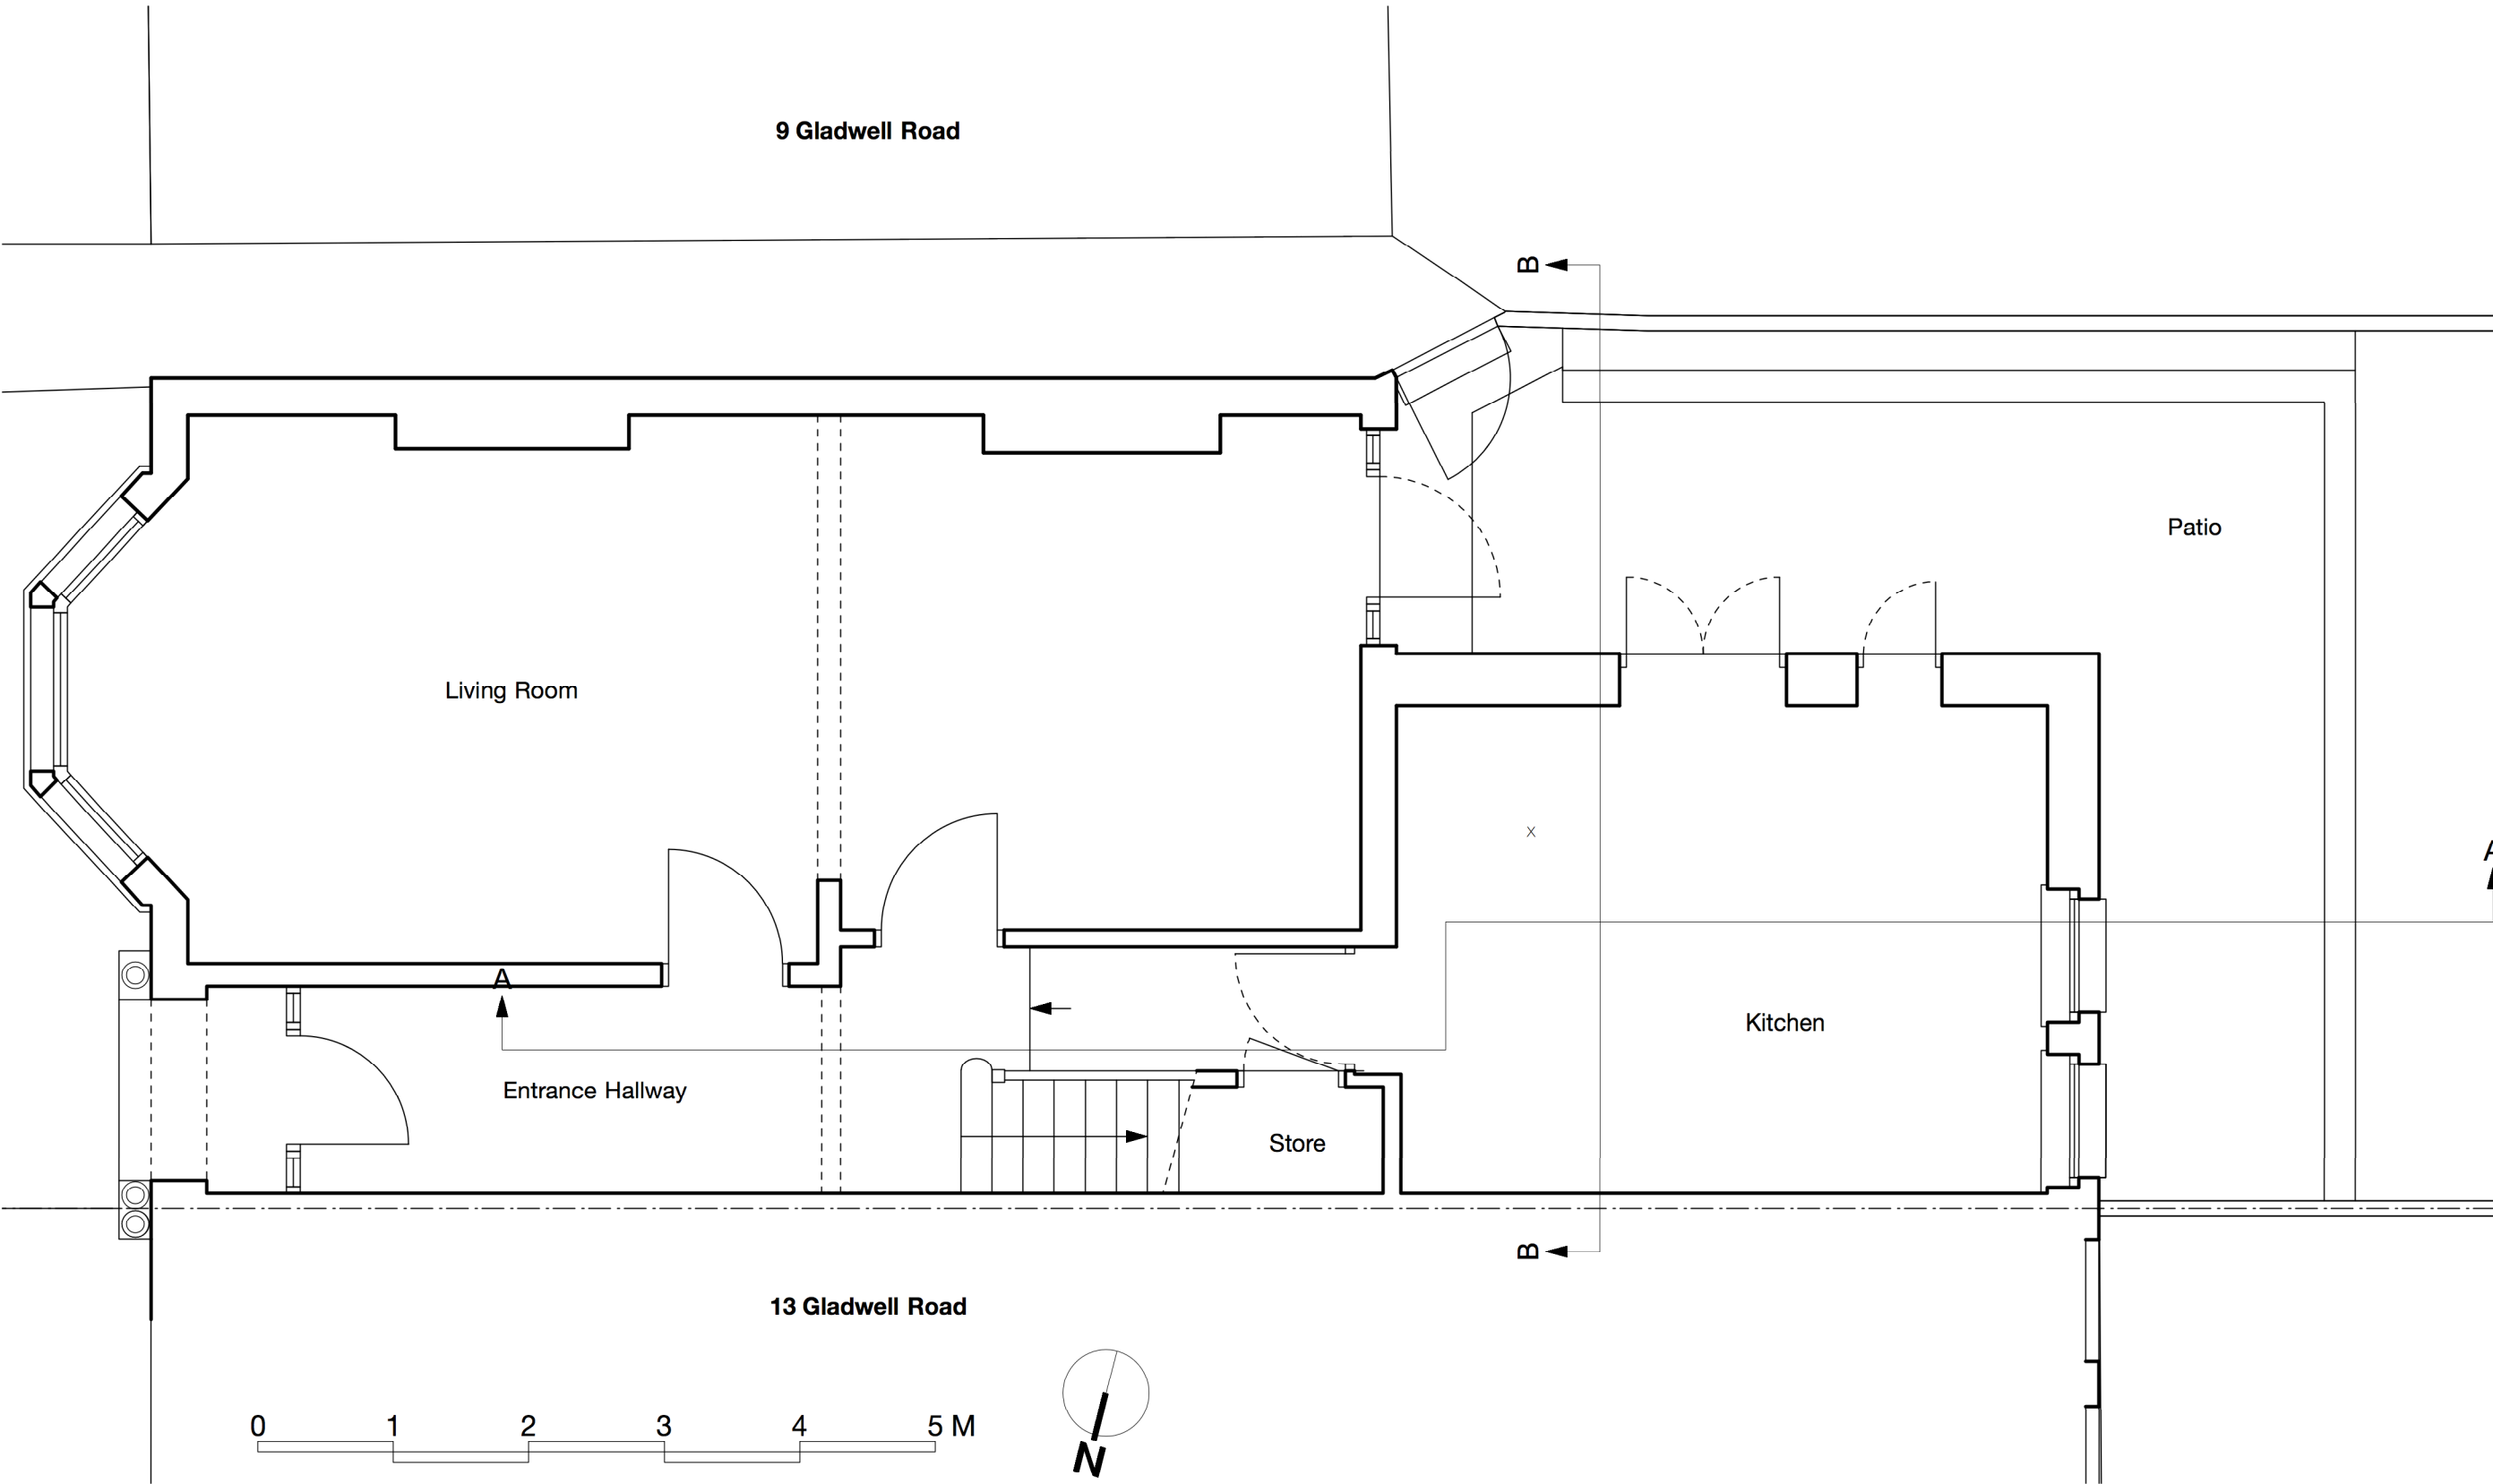

- GENERAL NOTES
1. This drawing is the copyright of Haines Phillips Architects.
 2. Do not scale from this drawing. Use figured dimensions only.
 3. This drawing must not be used for land transfer purposes, or for construction purposes unless accompanied by an Architect's Instruction.

DRAWING ISSUE STATUS		
ISSUE	STATUS	COMMENT
P	PRELIMINARY	For comment and review Planning/Listed Building Application
PL	PLANNING	
BR	BUILDING REGS	Building Regs Application For pricing purposes only
T	TENDER	
C	CONSTRUCTION	For procurement & construction
FC	FINAL CONSTRUCTION	
L	LEGAL	Record drawings on completion Conveyancing or other legal purposes

REVISIONS		
REV	DATE	NOTES

HAINES PHILLIPS
ARCHITECTS

Tankerton Works
12 Argyle Walk
London WC1H 8HA

020 7833 9324
 020 7837 2864
 office@hainesphillips.co.uk

JOB TITLE
**11 Gladwell Road
London N8 9AA**
DRAWING TITLE
**Ground Floor Plan
As Existing**

DRAWN	DATE	SCALE
PL	Jan 2023	1:50@A3
JOB NR	DRAWING NO.	ISSUE REVISION
4166	GA 050	PL