




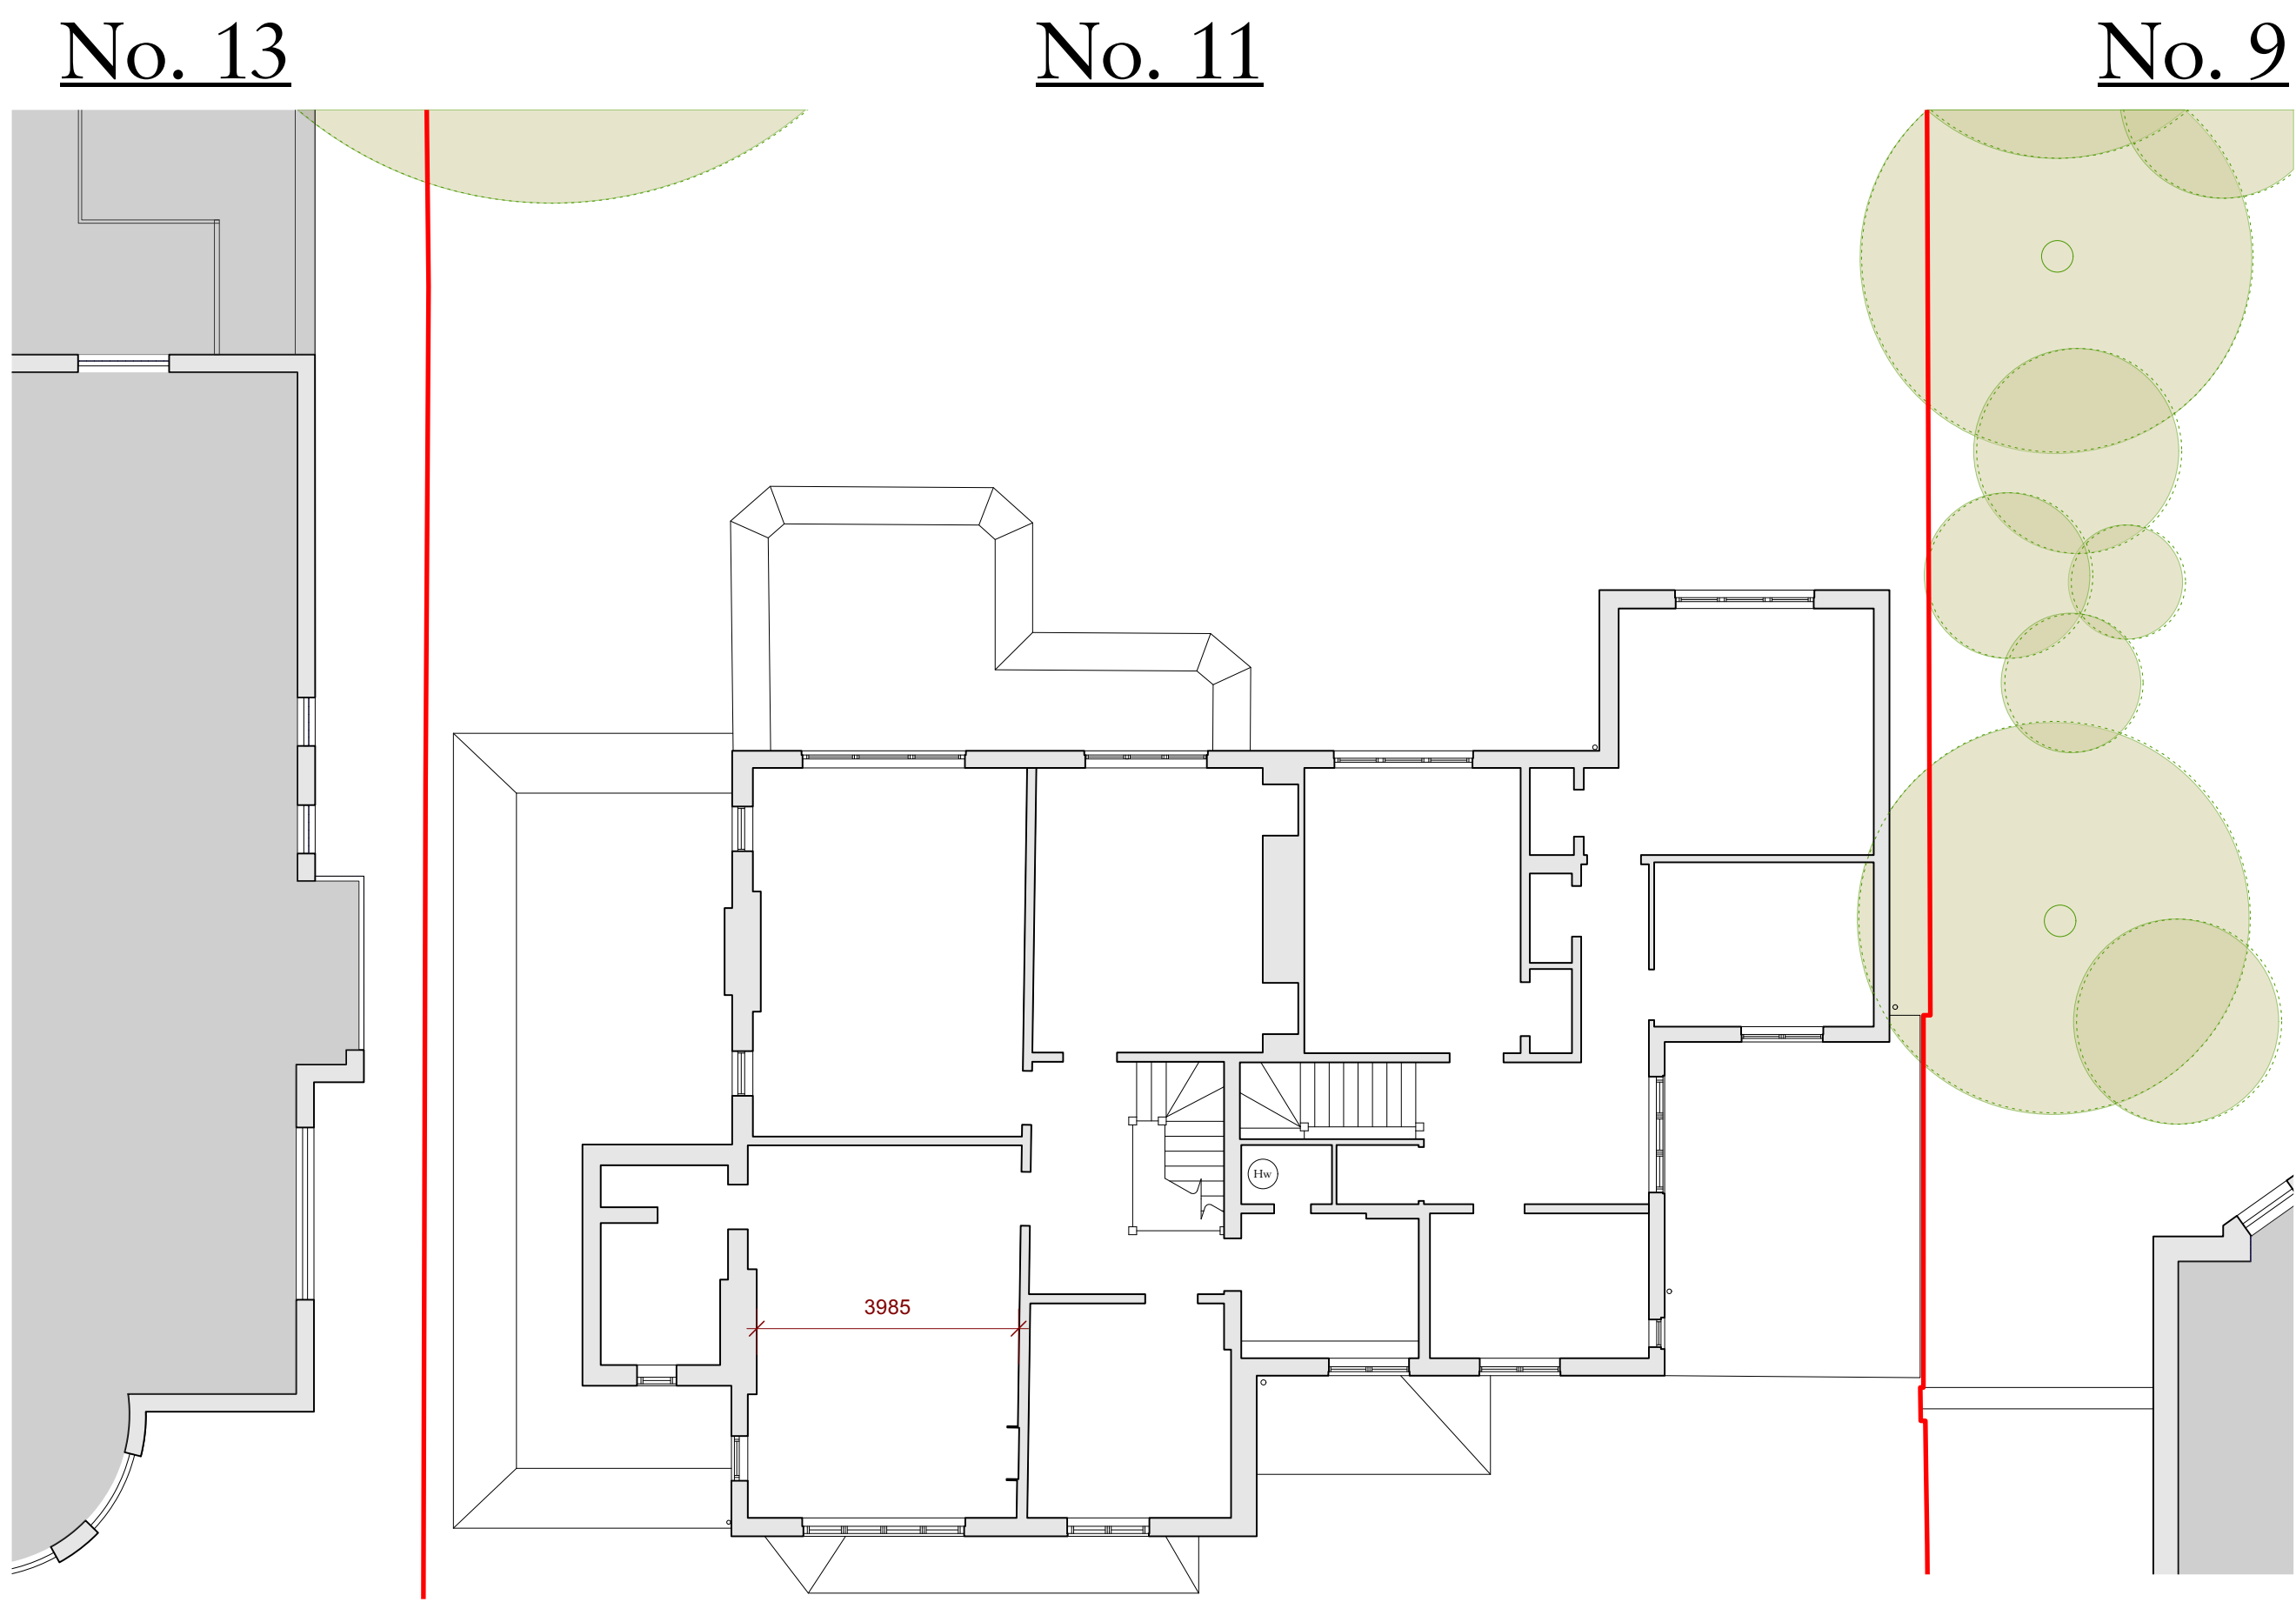

2 EXISTING FIRST FLOOR PLAN
1:100@A1/1:200@A3

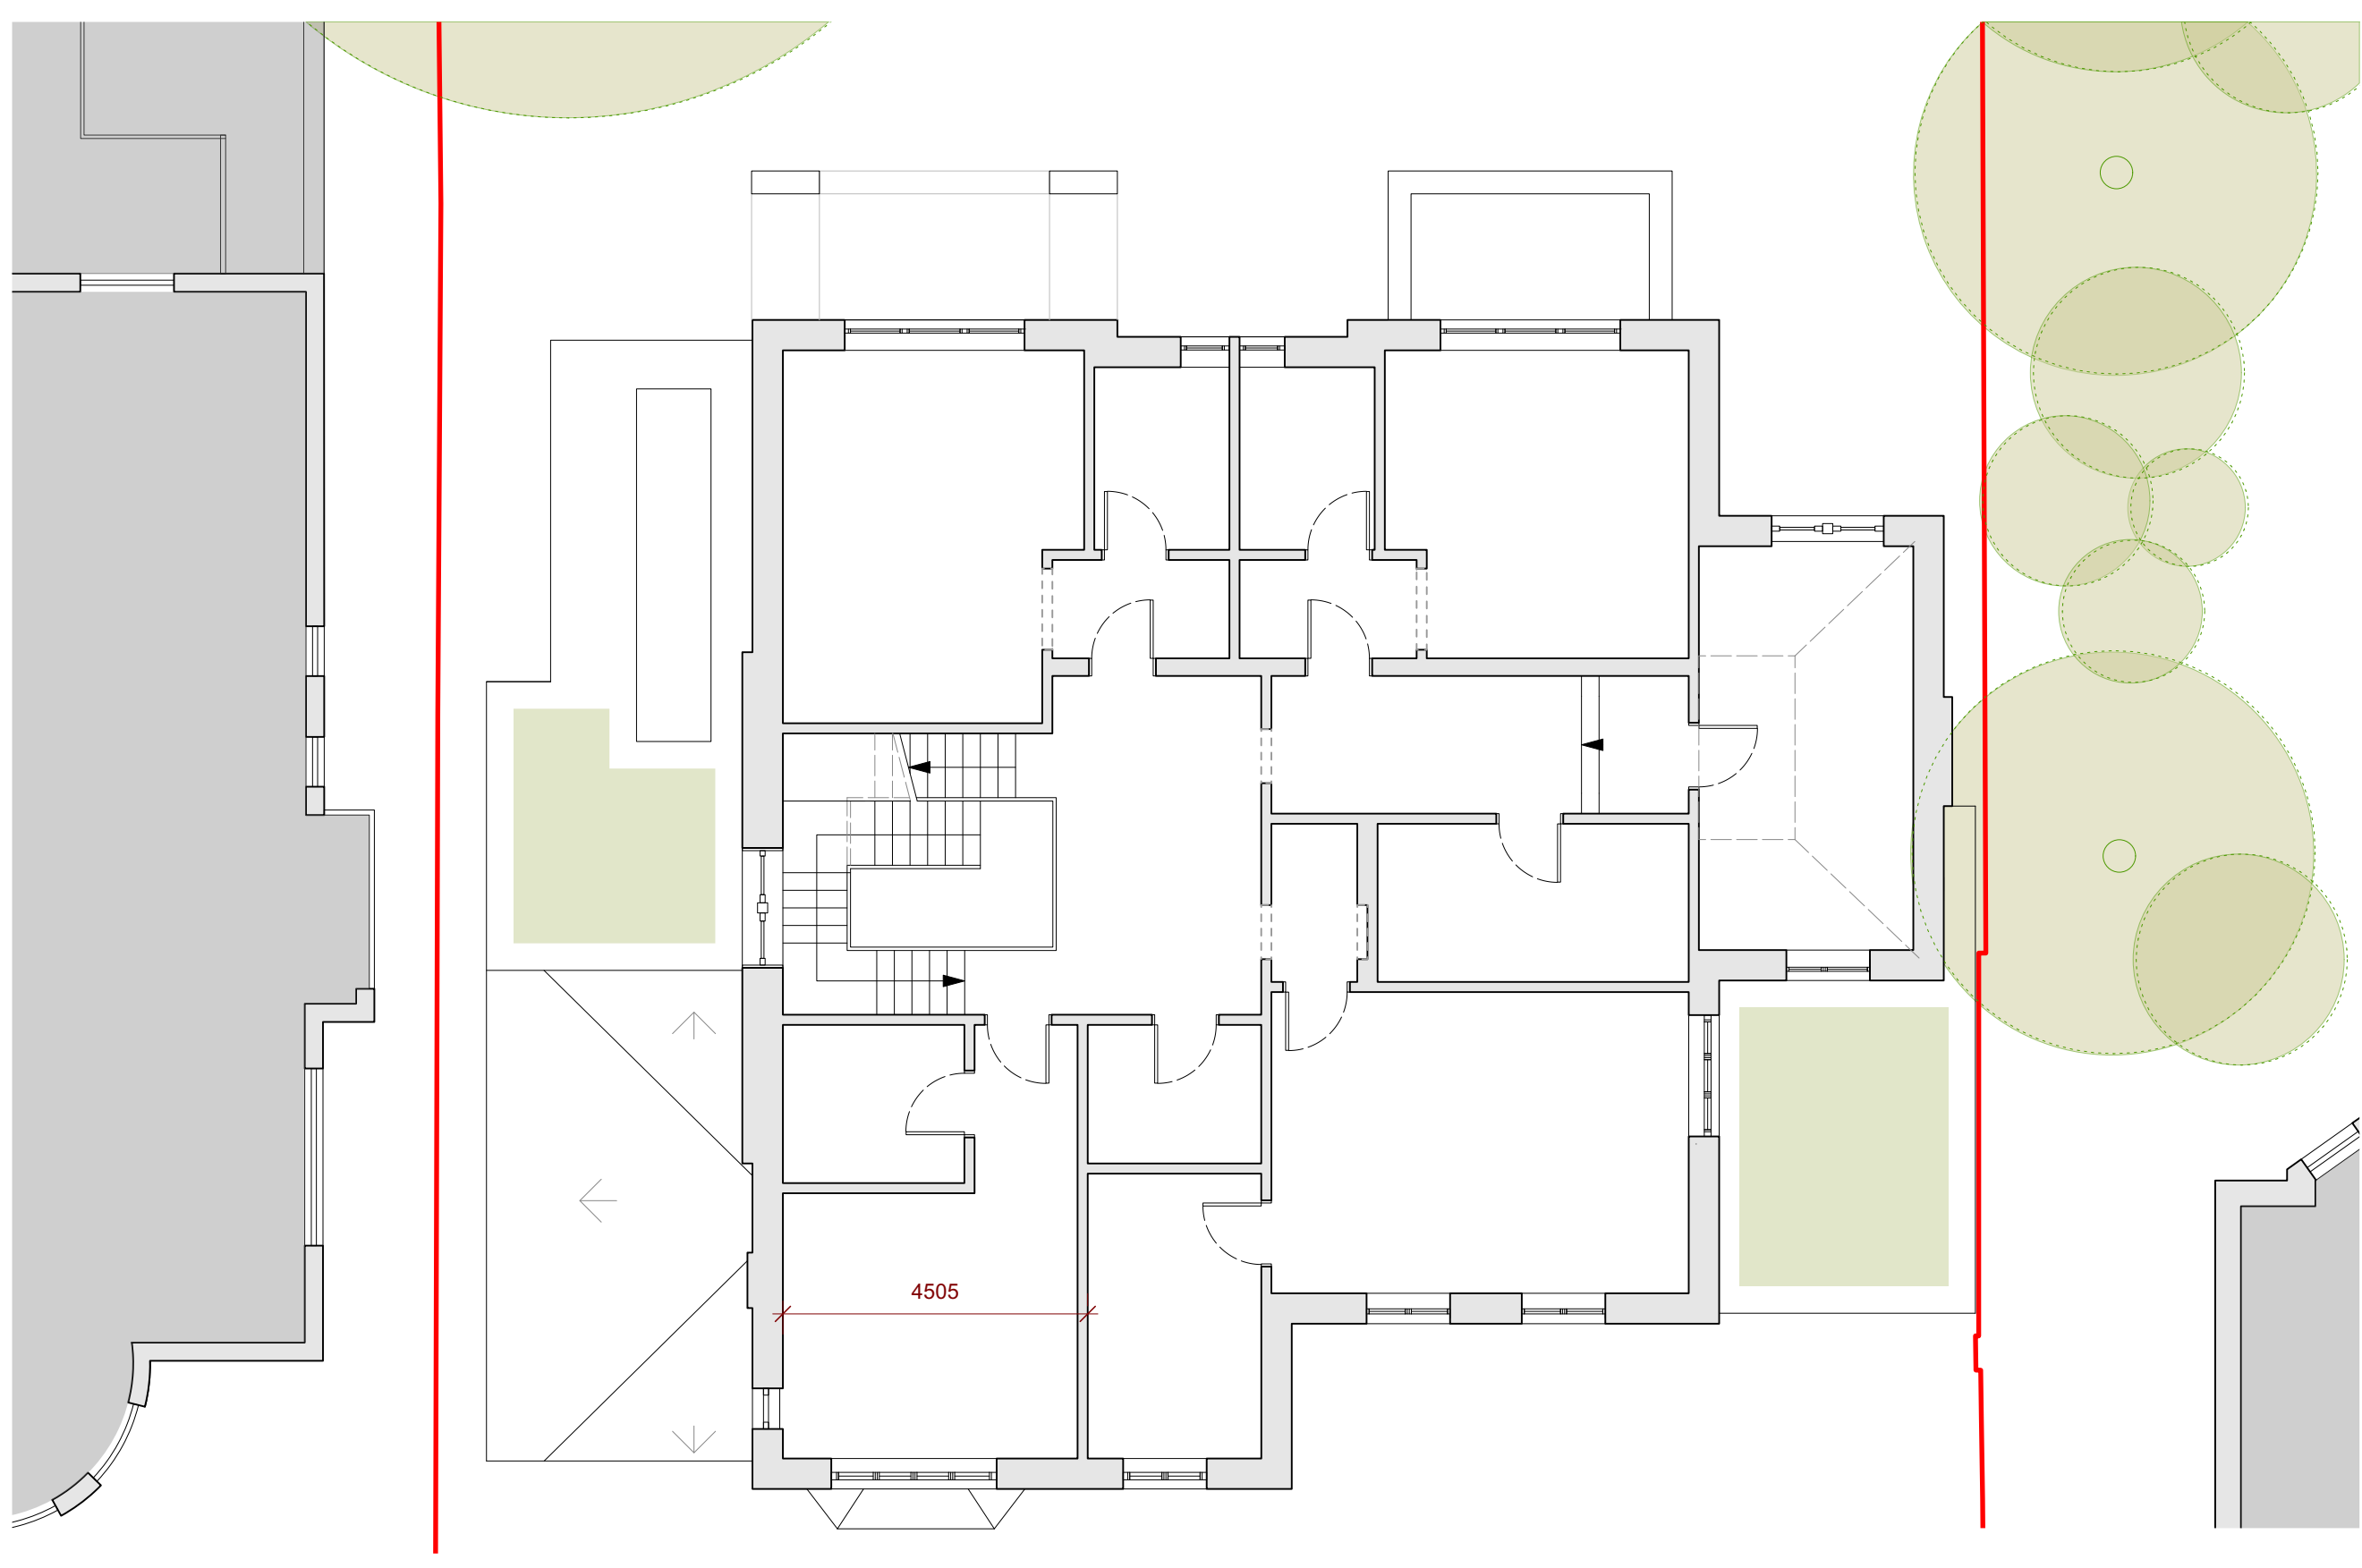

1 PROPOSED FIRST FLOOR PLAN
1:100@A1/1:200@A3

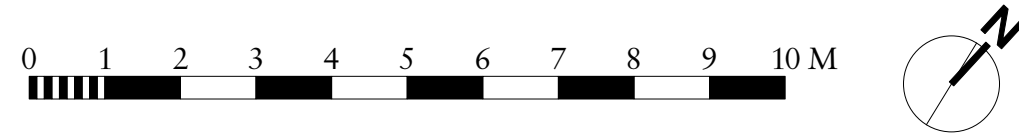

Rev	Date	Details	By
-----	------	---------	----

Charlton Brown Architecture & Interiors

The Belvedere, 2 Back Lane, Hampstead, London, NW3 1HL
Telephone +44(0)20 7794 1234
Email office@charltonbrown.com
Website www.charltonbrown.com

Client
Alistair & Paula Flutter

Project
11 View Road, N6 4DJ

Drawing Title
First Floor Plan Comparison

Date	Drawn	Checked
23/08/2021	AA	ML

Scale
1:100@A1/1:200@A3

Issue Status
PLANNING

Project Number	Drawing Number	Revision
20055	PL-00-101-B	