




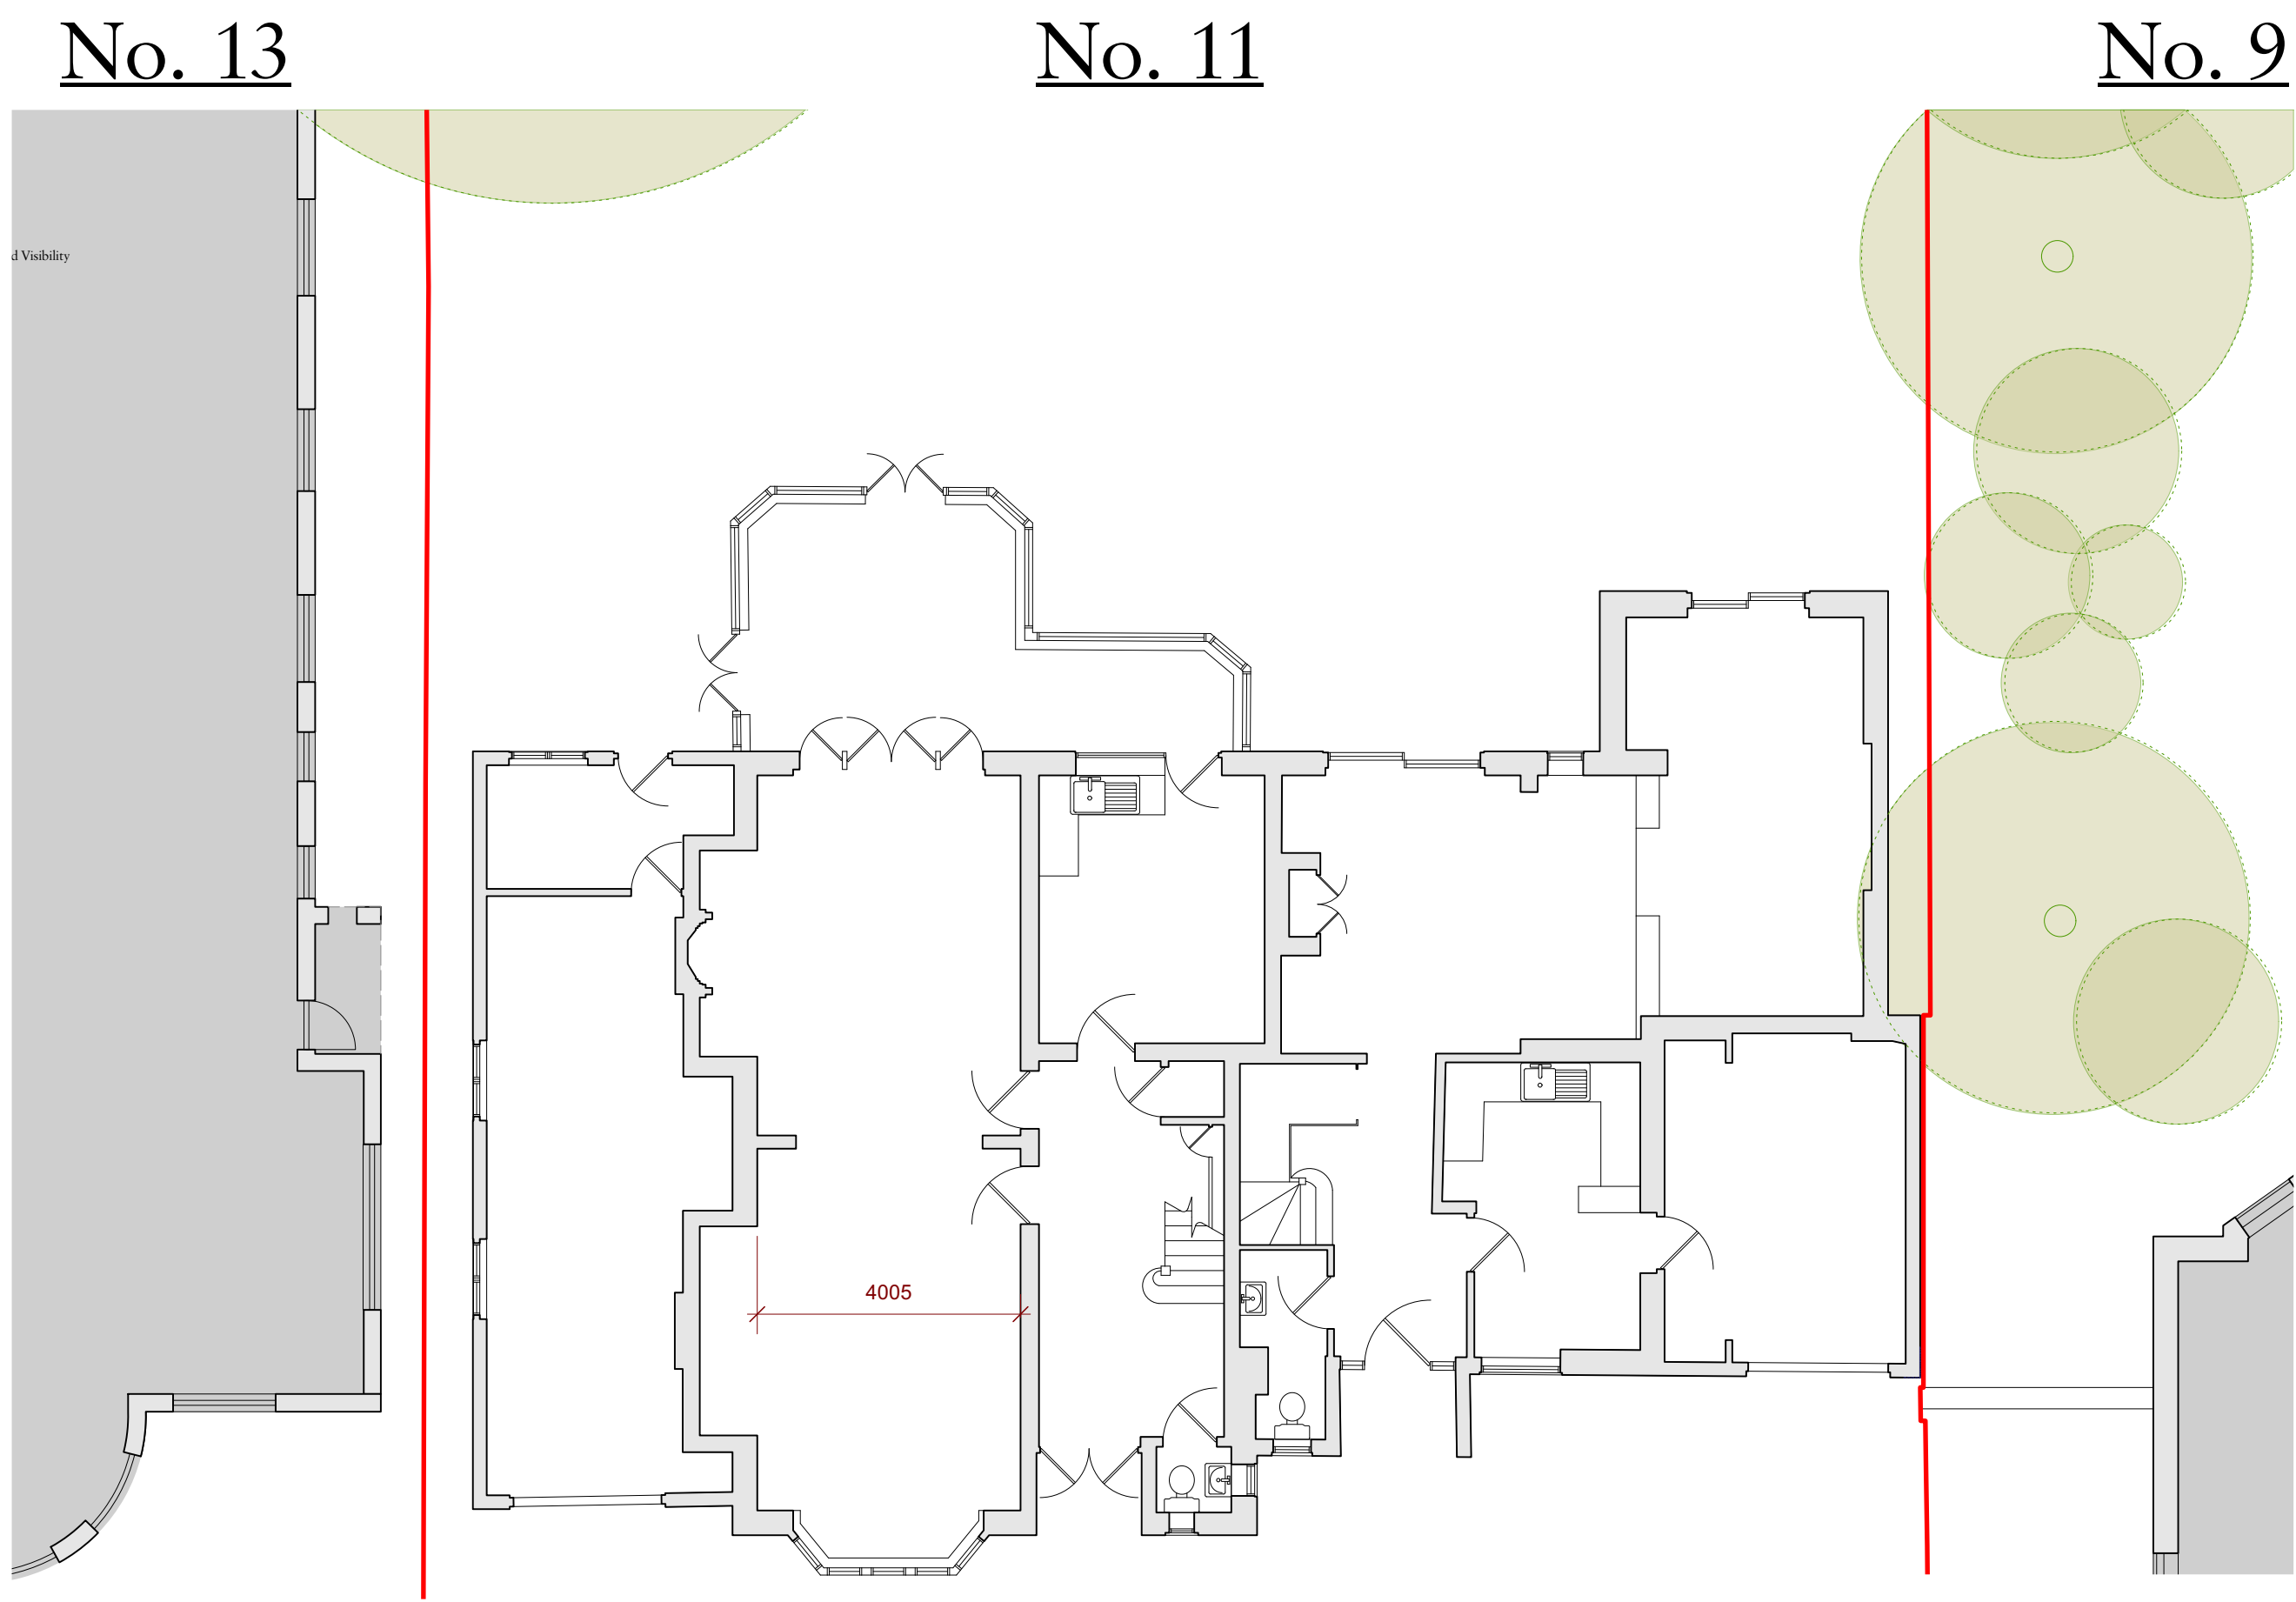

1 EXISTING GROUND FLOOR PLAN
1:100@A1/1:200@A3

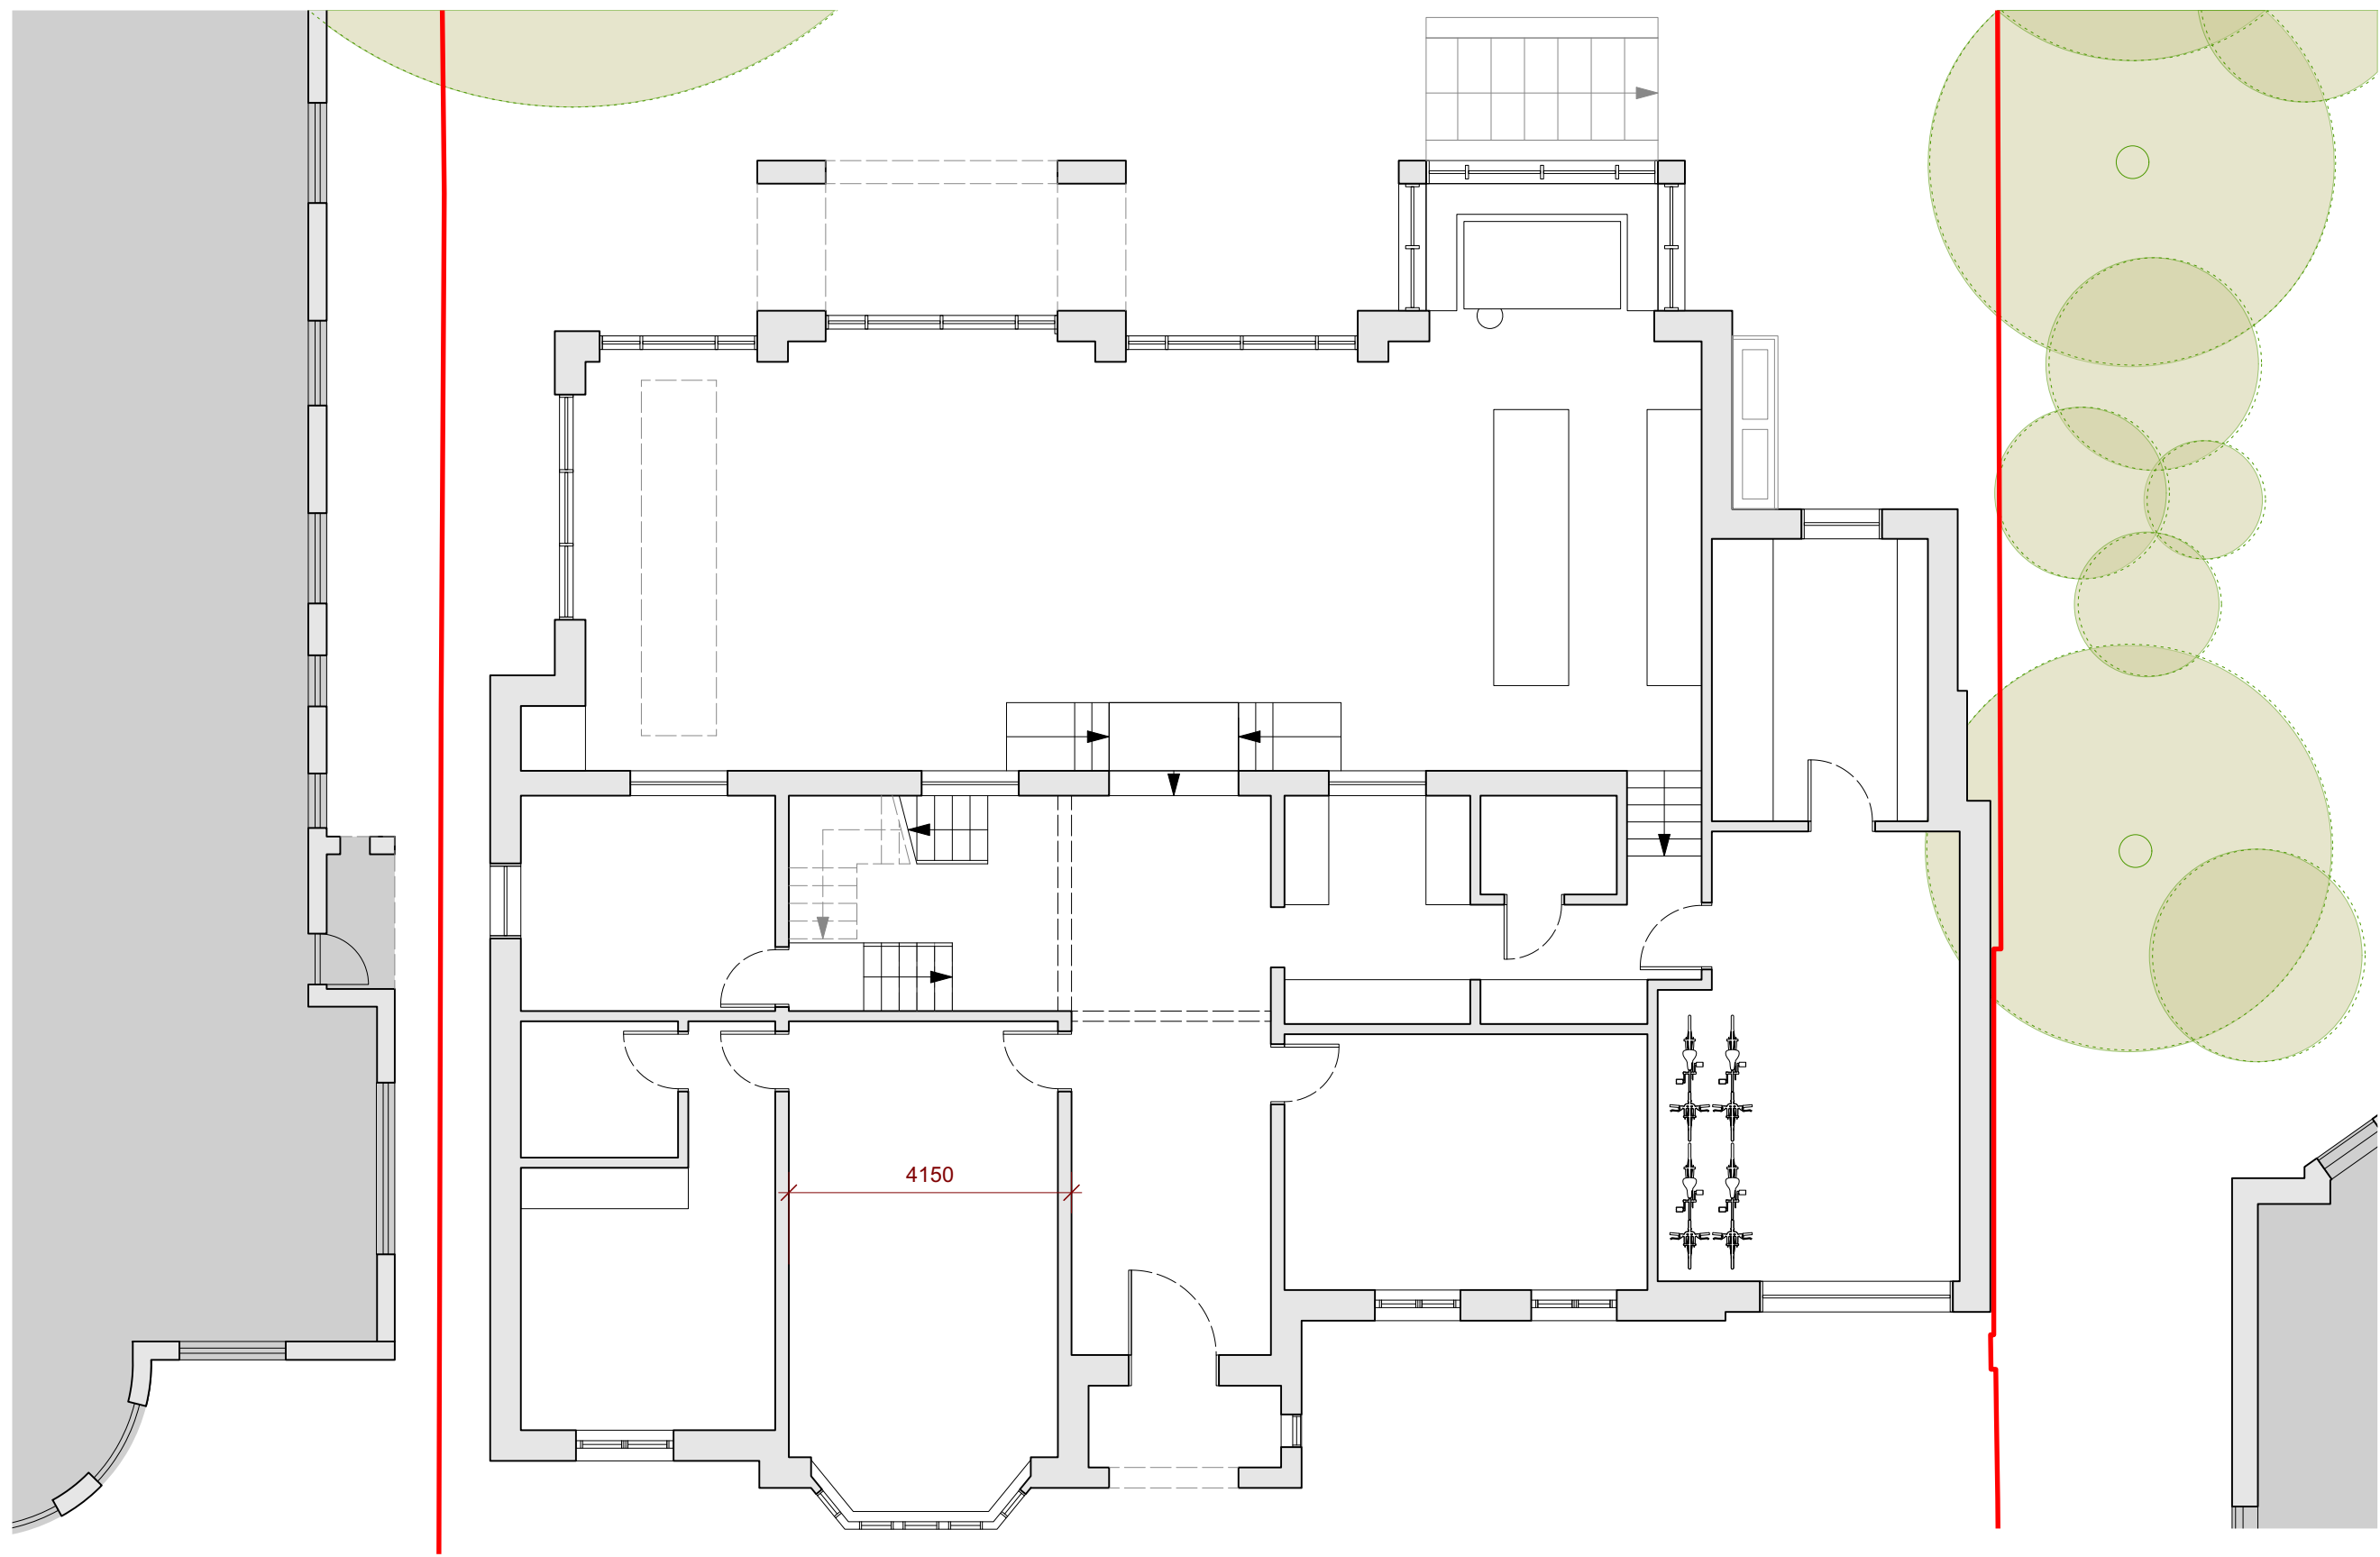

2 PROPOSED GROUND FLOOR PLAN
1:100@A1/1:200@A3

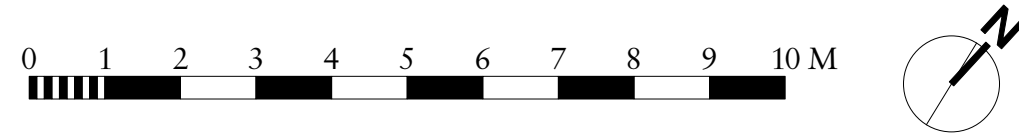

Rev Date Details By

Charlton Brown
Architecture & Interiors

The Belvedere, 2 Back Lane, Hampstead, London, NW3 1HL

Telephone +44(0)20 7794 1234
Email office@charltonbrown.com
Website www.charltonbrown.com

Client
Alistair & Paula Flutter

Project
11 View Road, N6 4DJ

Drawing Title
Ground Floor Plan Comparison

Date	Drawn	Checked
23/08/2021	AA	ML

Scale
1:100@A1/1:200@A3

Issue Status

PLANNING

Project Number	Drawing Number	Revision
20055	PL-00-100-B	