





1 EXISTING NORTH-EAST ELEVATION  
1:50@A1/1:100@A3

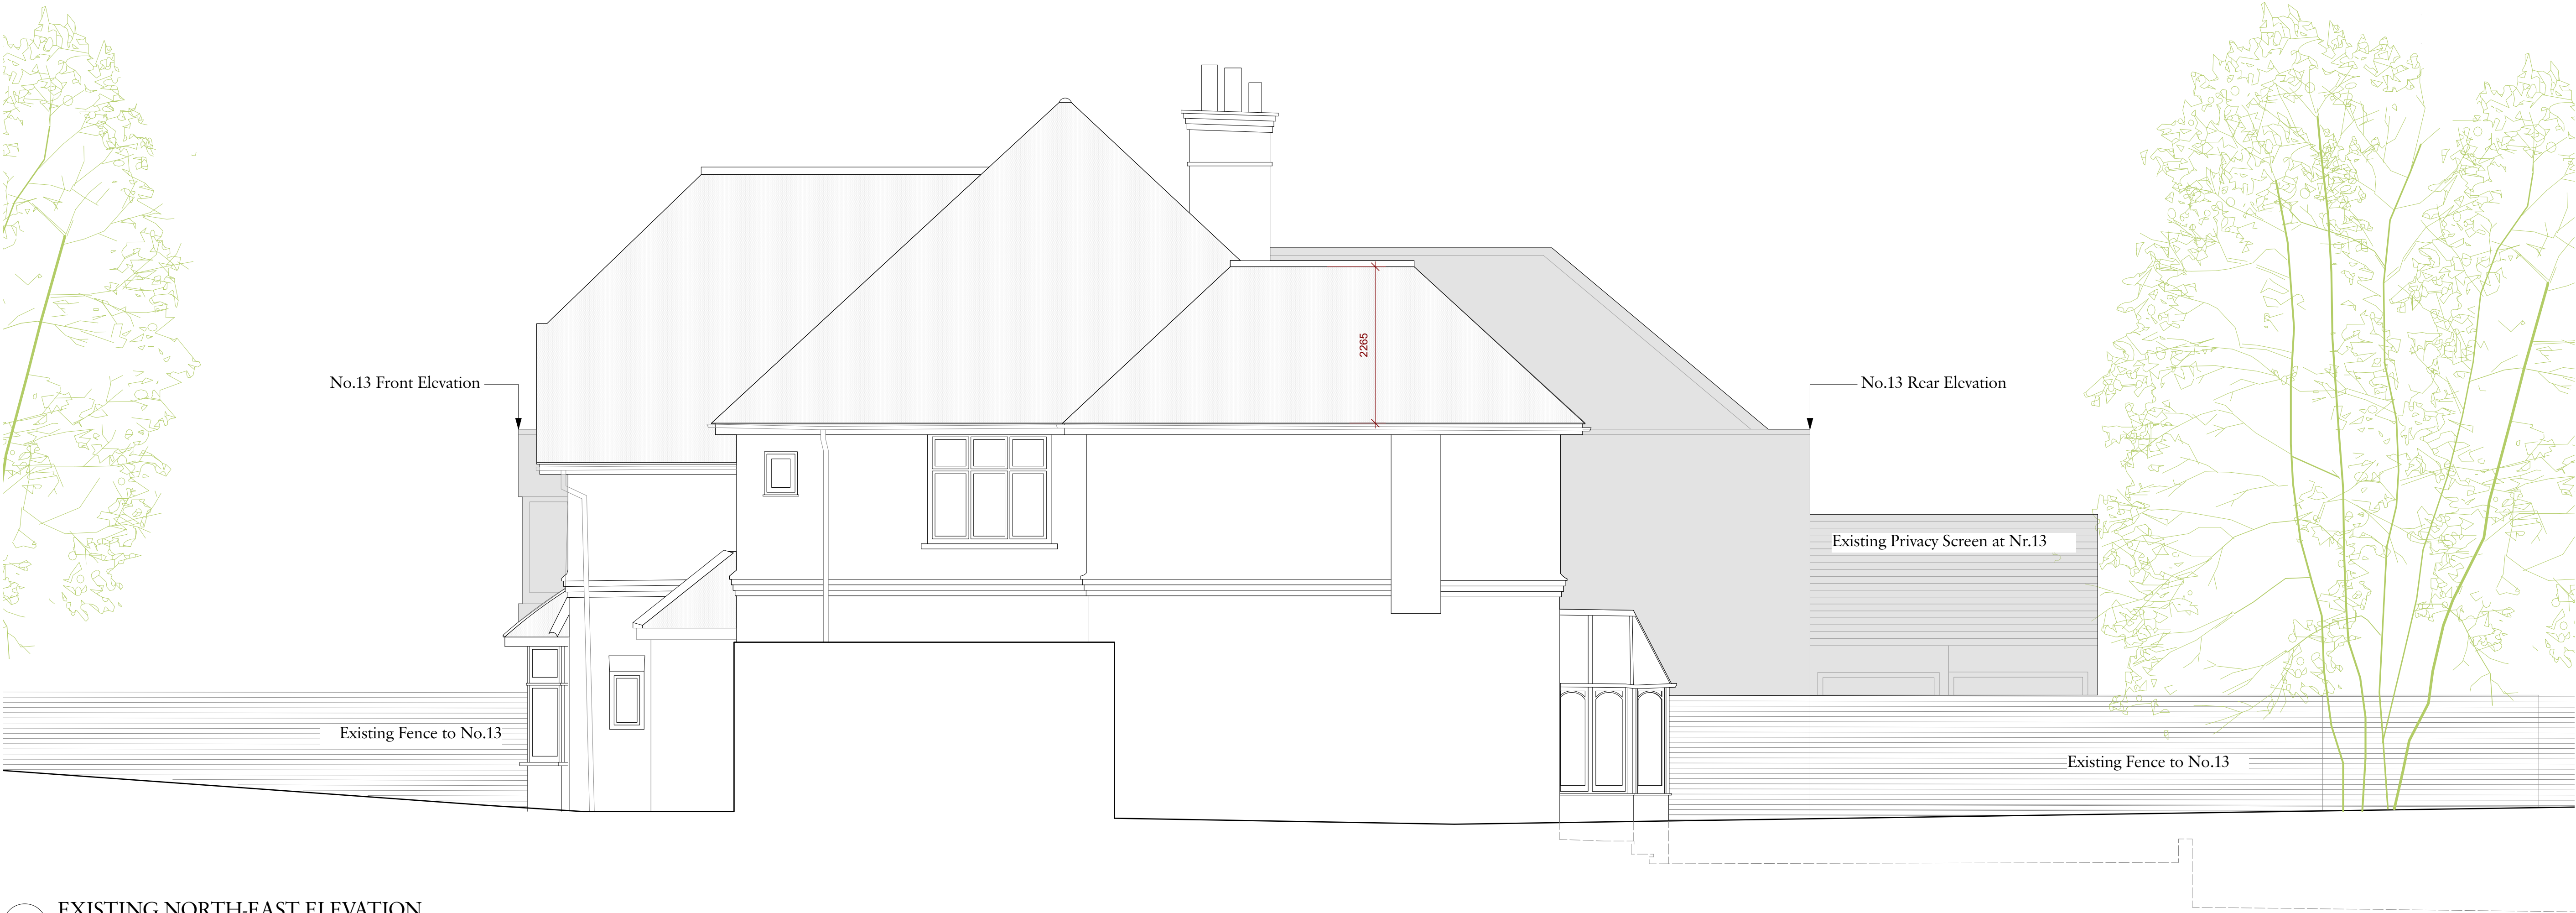

2 PROPOSED NORTH-EAST ELEVATION  
1:50@A1/1:100@A3

 

| Rev | Date | Details | By |
|-----|------|---------|----|
|-----|------|---------|----|

## Charlton Brown Architecture & Interiors

The Belvedere, 2 Back Lane, Hampstead, London, NW3 1HL  
Telephone +44(0)20 7794 1234  
Email office@charltonbrown.com  
Website www.charltonbrown.com

Client  
Alistair & Paula Flutter

Project  
11 View Road, N6 4DJ

Drawing Title  
North-East Elevation Comparison

| Date       | Drawn | Checked |
|------------|-------|---------|
| 30.09.2021 | ML    | JM      |

Scale  
1:50@A1/1:100@A1

Issue Status  
PLANNING

| Project Number | Drawing Number | Revision |
|----------------|----------------|----------|
| 20055          | PL-00-302-B    |          |