


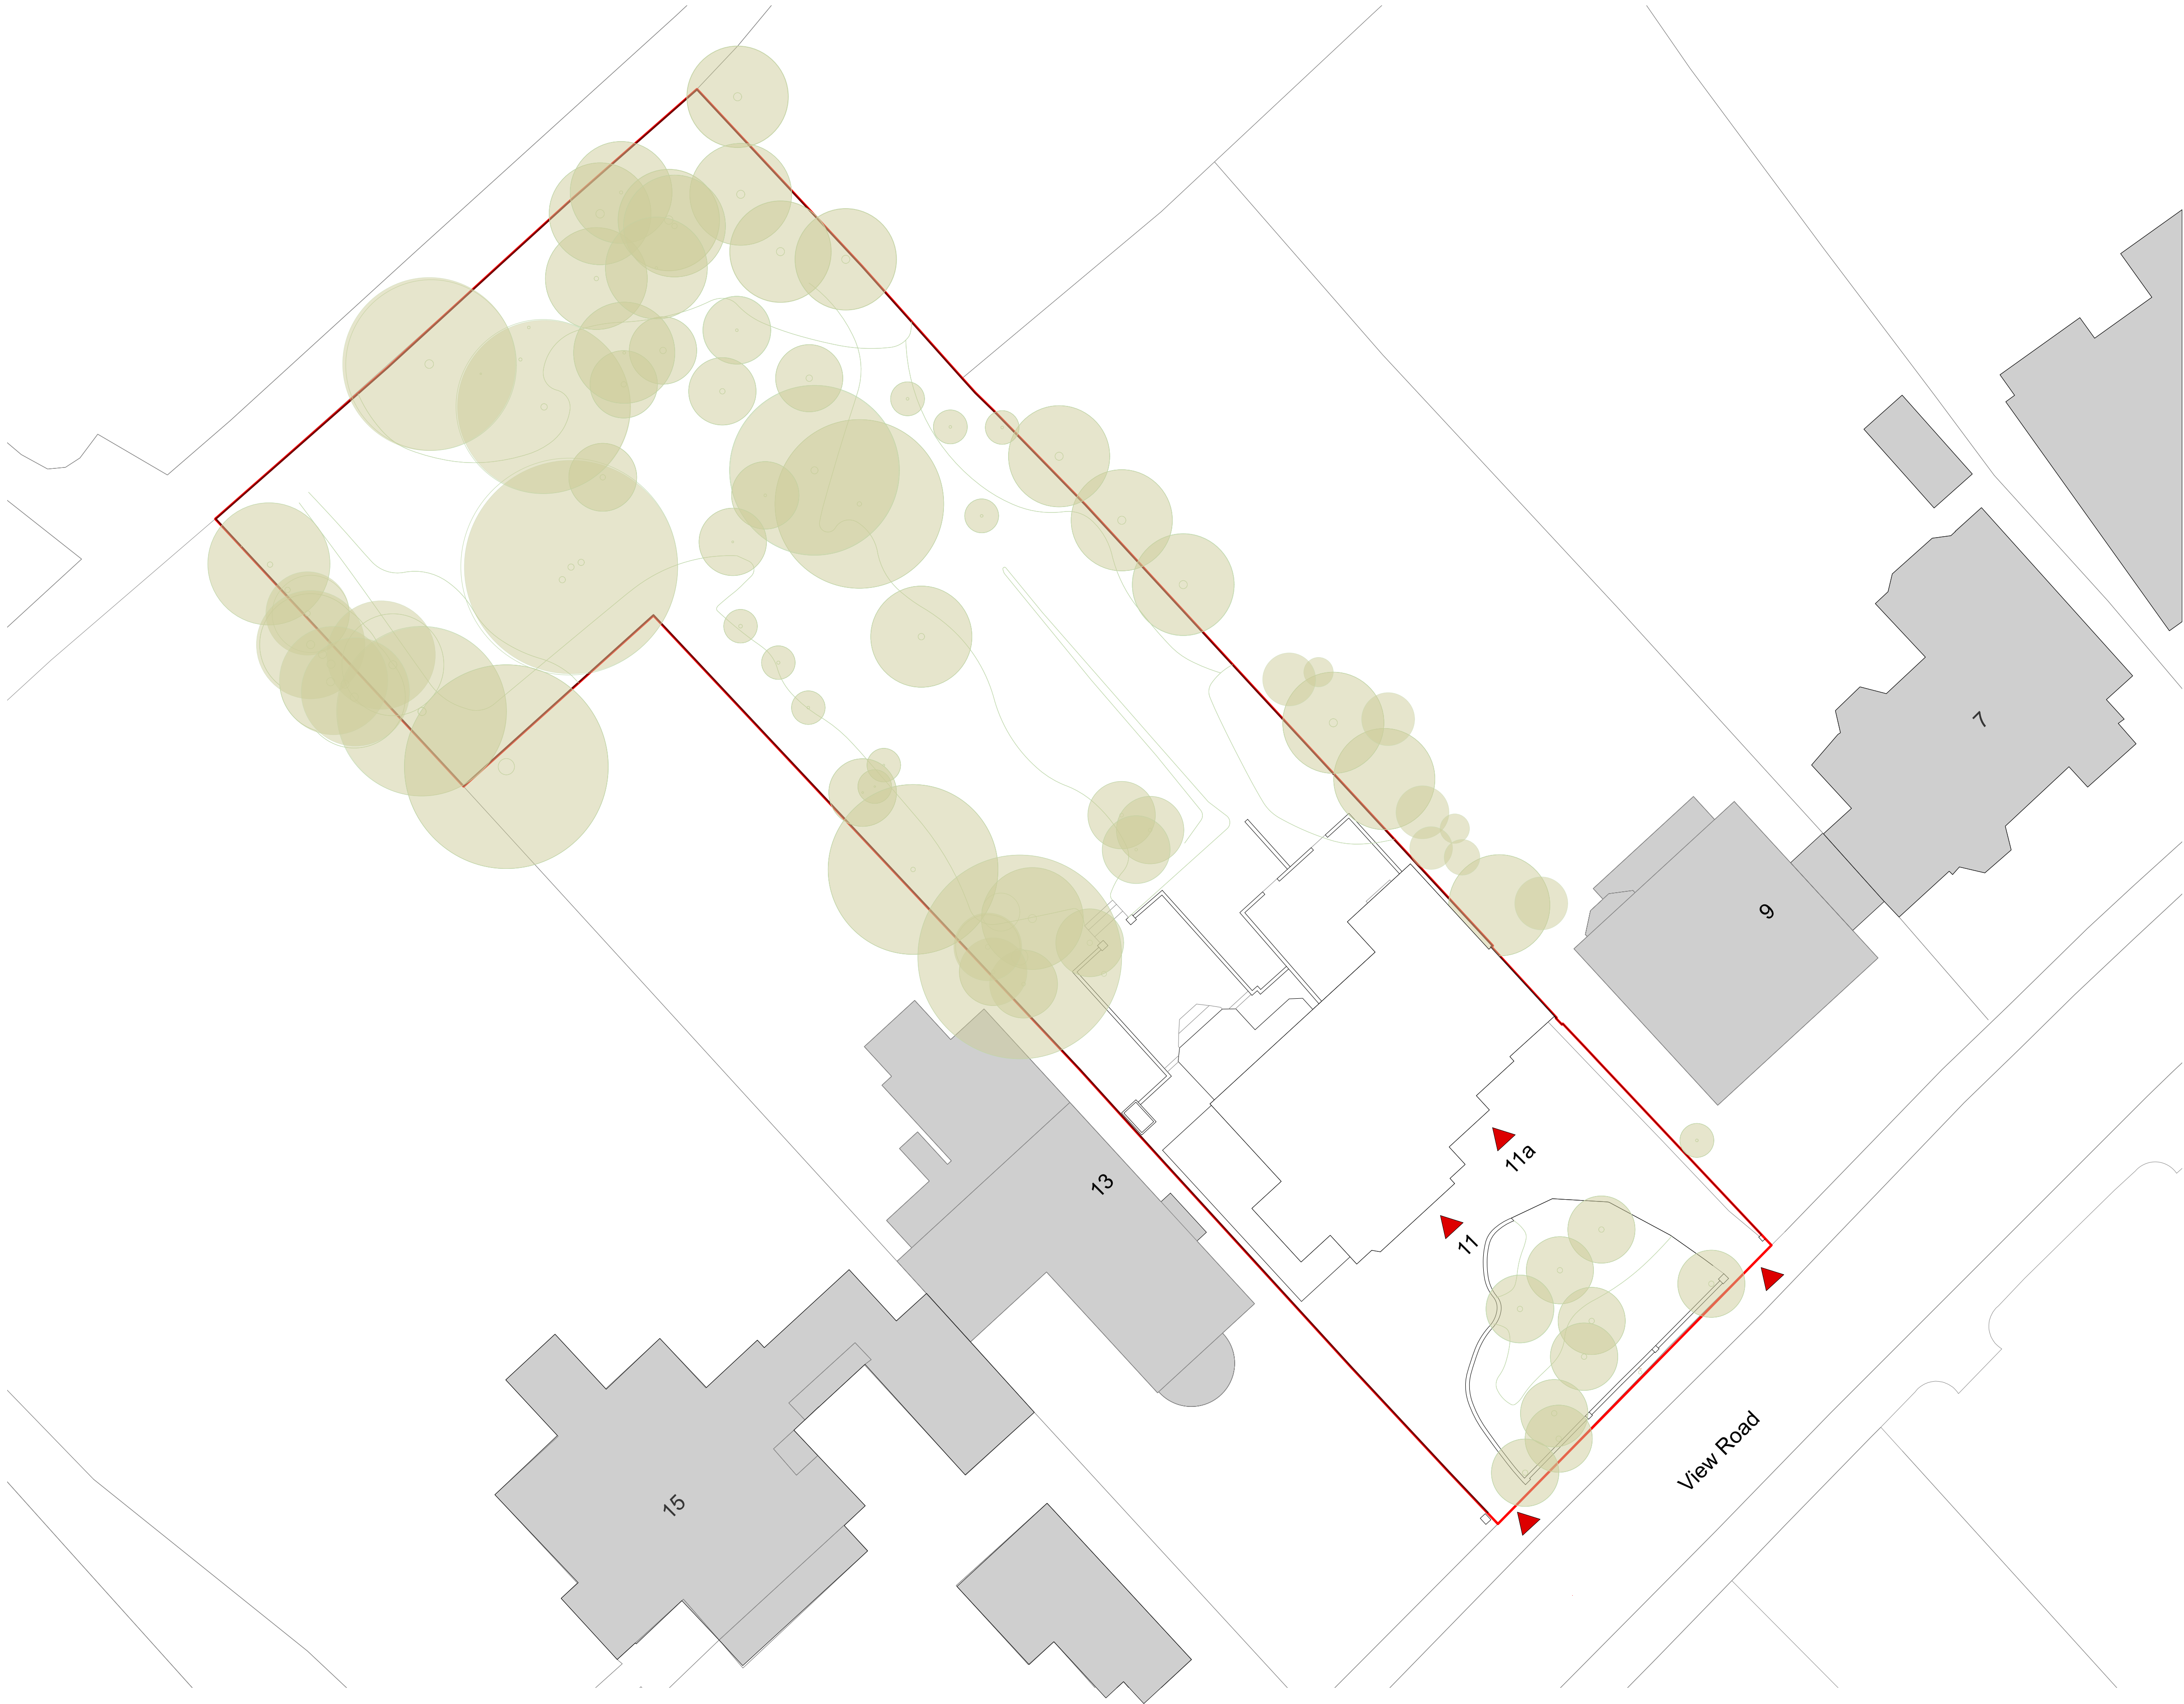

Rev	Date	Details	By
-----	------	---------	----

Charlton Brown Architecture & Interiors

The Belvedere, 2 Back Lane, Hampstead, London, NW3 1HL

Telephone	+44(0)20 7794 1234
Email	office@charltonbrown.com
Website	www.charltonbrown.com

Client
Alistair & Paula Flutter

Project
11 View Road, N6 4DJ

Drawing Title
Existing Site Plan

Date	Drawn	Checked
23/08/2021	AA	ML

Scale
1:200@A1/1:400@A3

Issue Status

PLANNING

Project Number	Drawing Number	Revision
20055	EX-00-002	