


1
EXISTING GROUND FLOOR PLAN
1:50@A1/1:100@A3

0 1 2 3 4 5 6 7 8 9 10 M

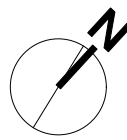


No. 13

No. 9

No. 11

No. 11A

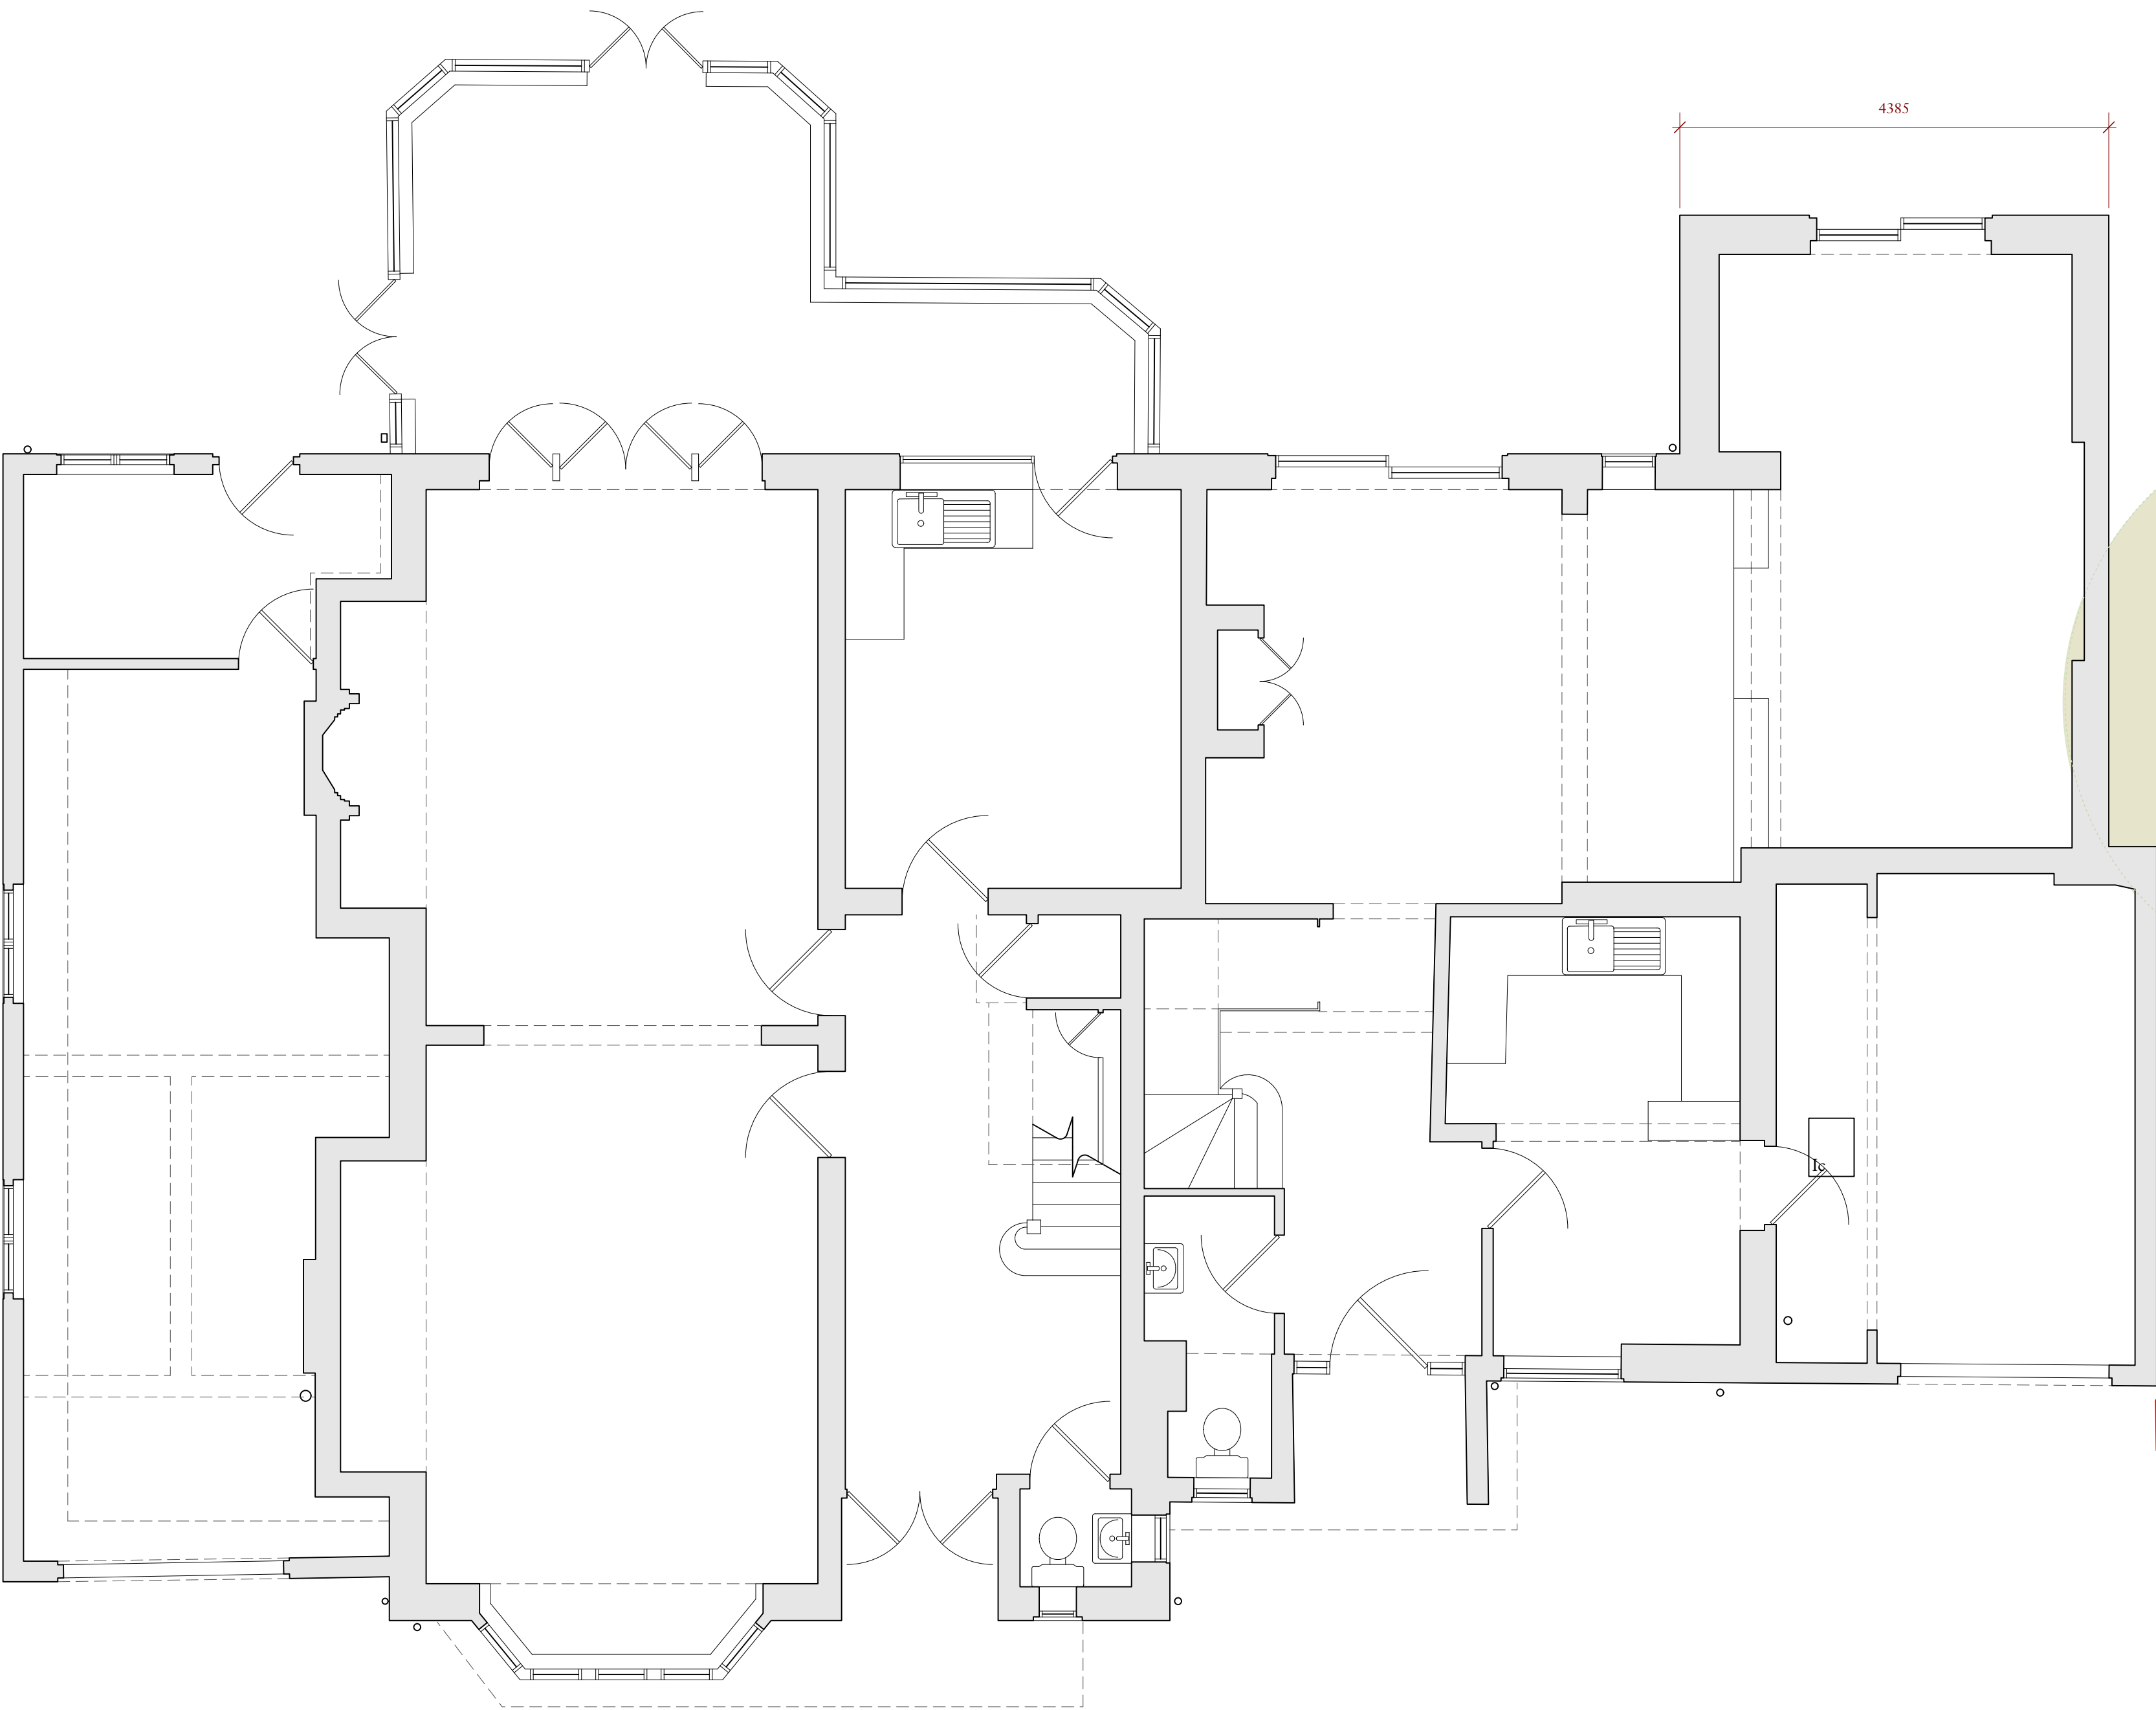

Rev	Date	Details	By
-----	------	---------	----

Charlton Brown
Architecture & Interiors

The Belvedere, 2 Back Lane, Hampstead, London, NW3 1HL

Telephone	+44(0)20 7794 1234
Email	office@charltonbrown.com
Website	www.charltonbrown.com

Client
Alistair & Paula Flutter

Project
11 View Road, N6 4DJ

Drawing Title
Existing Ground Floor Plan

Date	Drawn	Checked
23/08/2021	AA	ML

Scale
1:50@A1/1:100@A3

Issue Status
PLANNING

Project Number	Drawing Number	Revision
20055	EX-00-100	