


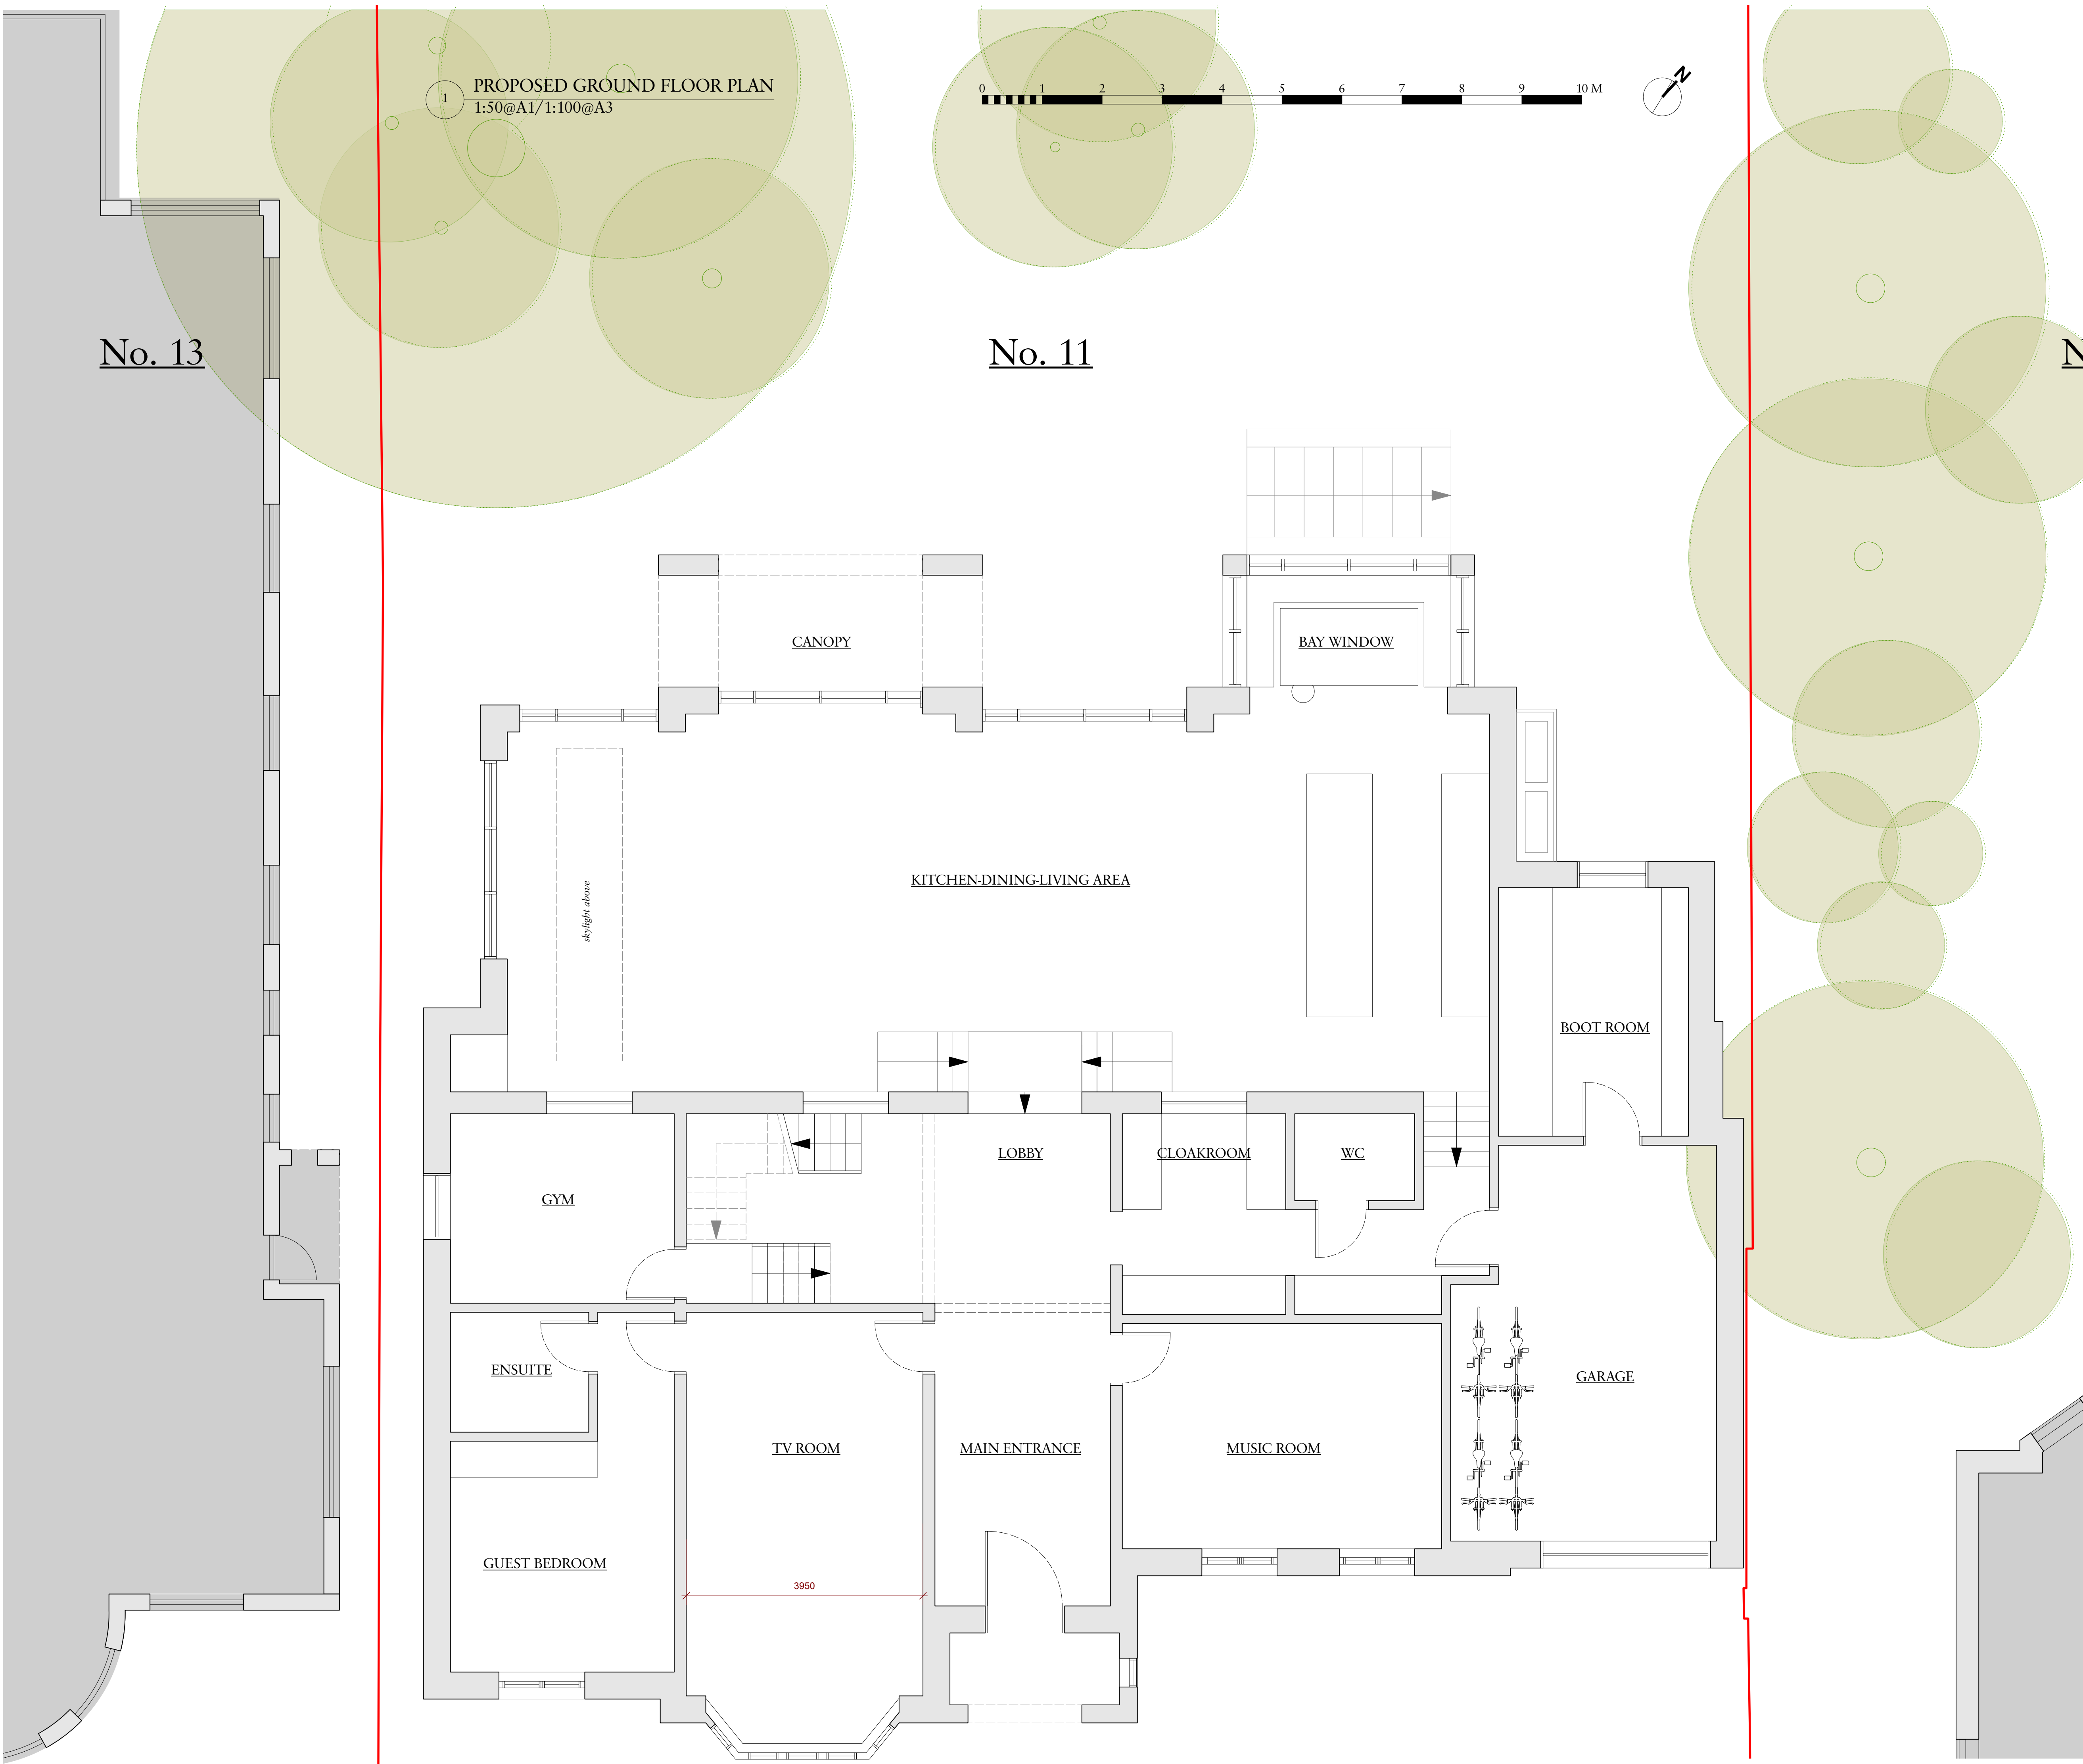

Rev Date Details By

Charlton Brown
Architecture & Interiors

The Belvedere, 2 Back Lane, Hampstead, London, NW3 1HL
Telephone +44(0)20 7794 1234
Email office@charltonbrown.com
Website www.charltonbrown.com

Client
Alistair & Paula Flutter

Project
11 View Road, N6 4DJ

Drawing Title
Proposed Ground Floor Plan

Date	Drawn	Checked
23/08/2021	AA	ML

Scale
1:50@A1/1:100@A3

Issue Status
PLANNING

Project Number	Drawing Number	Revision
20055	PL-00-100-A	