



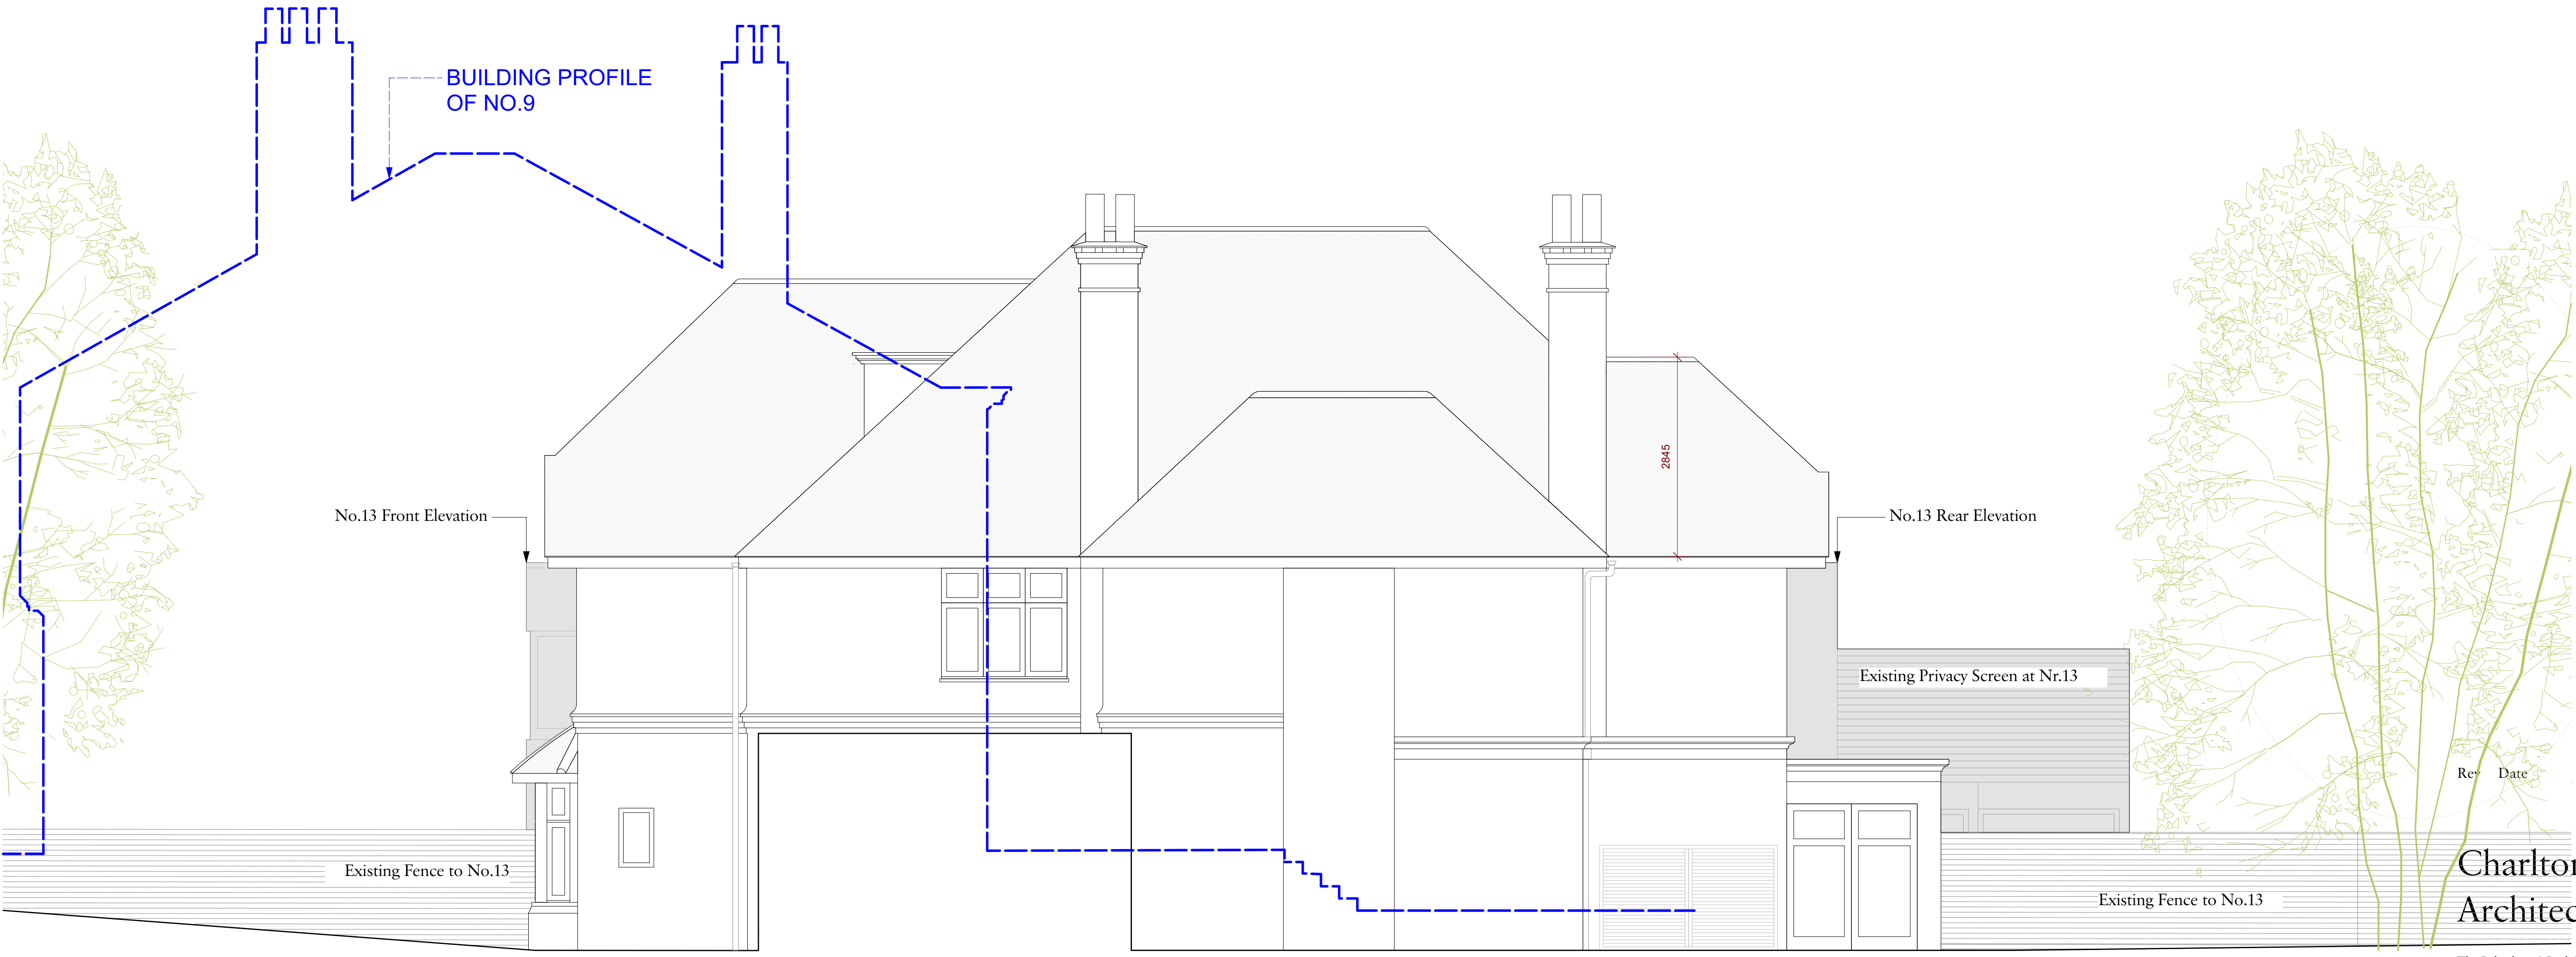

1 PROPOSED NORTH-EAST ELEVATION
1:50@A1/1:100@A3

 

Rev	Date	Details	By
-----	------	---------	----

Charlton Brown
Architecture & Interiors

The Belvedere, 2 Back Lane, Hampstead, London, NW3 1HL

Telephone	+44(0)20 7794 1234
Email	office@charltonbrown.com
Website	www.charltonbrown.com

Client
Alistair & Paula Flutter

Project
11 View Road, N6 4DJ

Drawing Title
Proposed North-East Elevation

Date	Drawn	Checked
30.09.2021	ML	JM

Scale
1:50@A1/1:100@A1

Issue Status

PLANNING

Project Number	Drawing Number	Revision
20055	PL-00-302-A	