




NOTES
1. All dimensions and levels are to be checked on site by the Main Contractor before work commences. The Architect is to be informed immediately of any discrepancies.
2. Do not scale this drawing, use written dimensions only.
3. All dimensions are in millimetres unless otherwise stated.
Copyright of Lacey Architects.

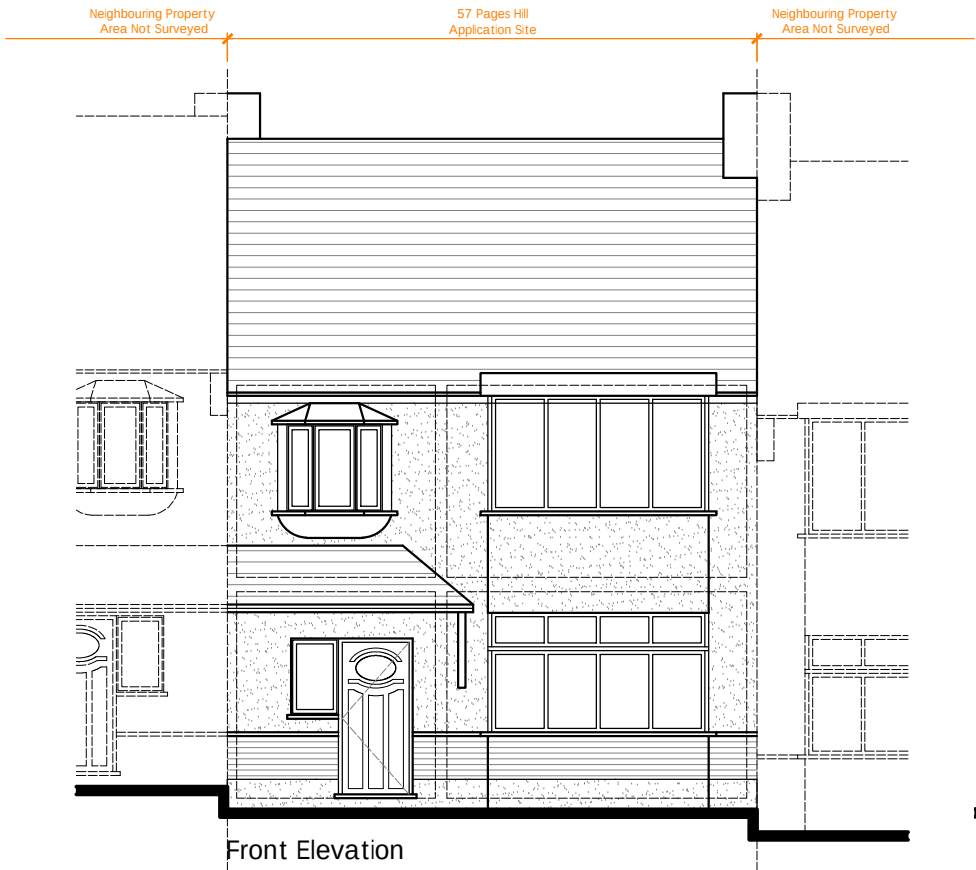


Front Elevation

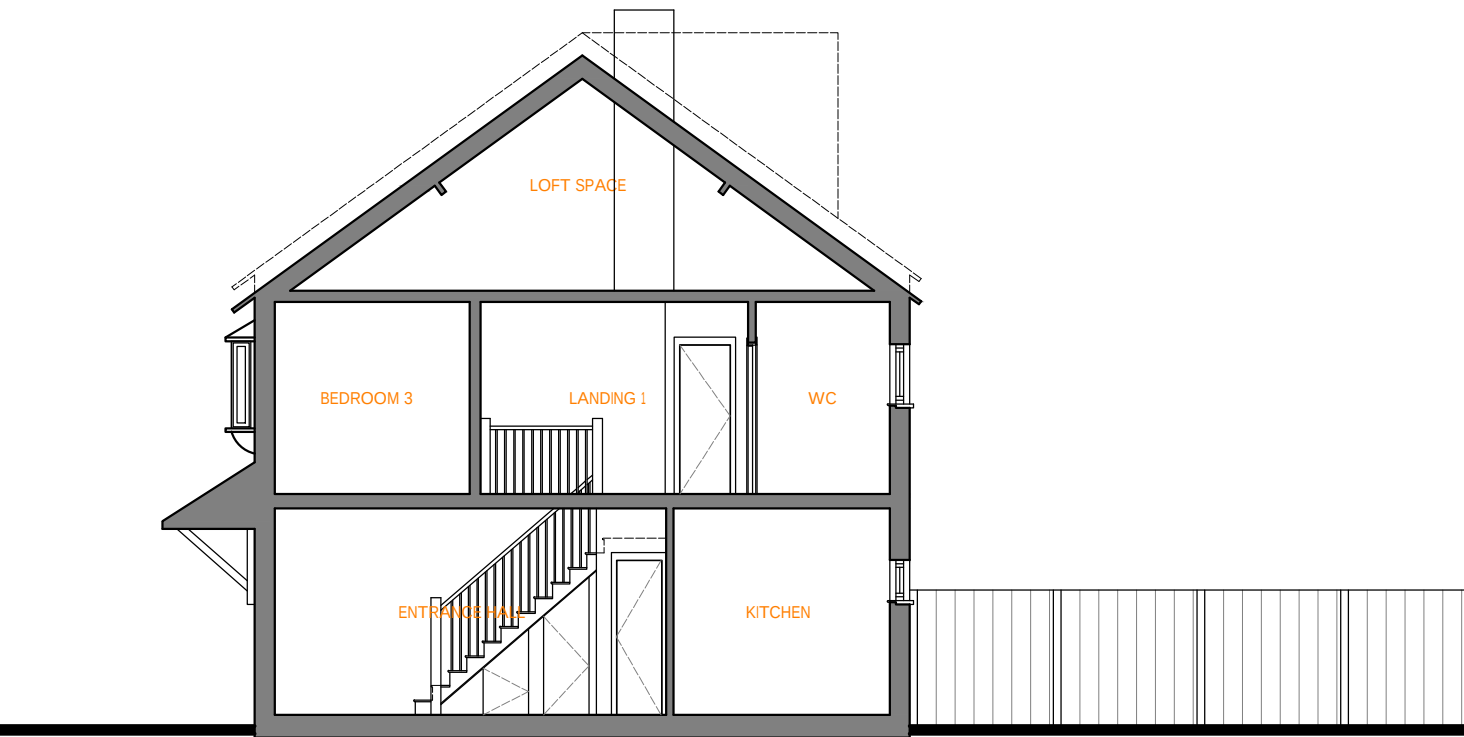

Section A-A

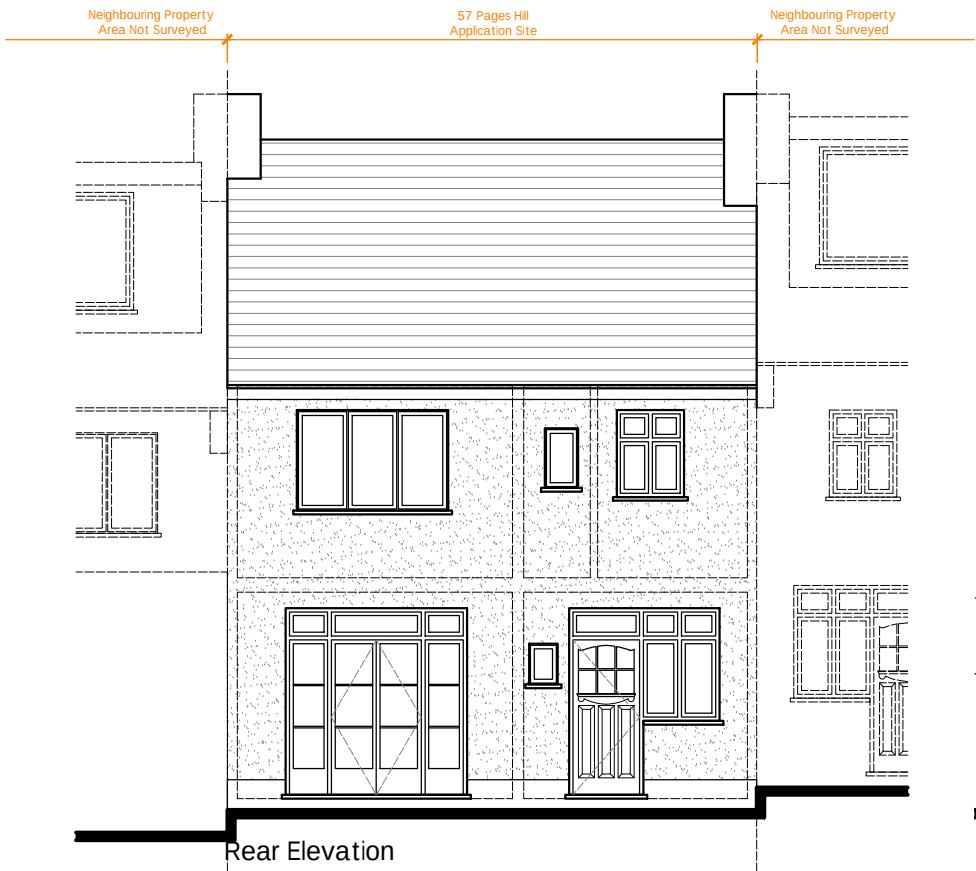

Rear Elevation

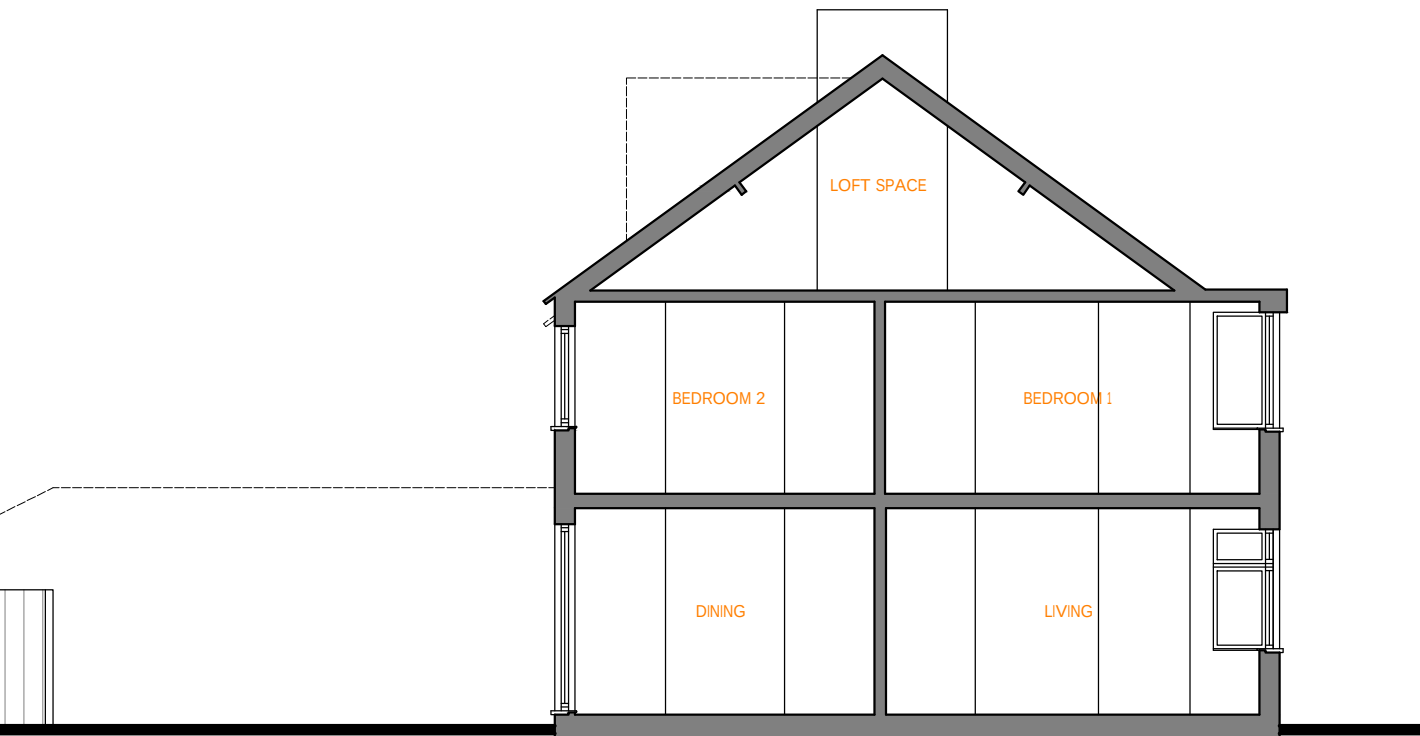

Section B-B

Rev	Date	Description
1		
2		
3		

Status: Planning
Title: Existing Elevations & Sections
Drawing Ref: 23_02-P07 Rev: .
Scale: 1:100 @ A3 Date: Jan '23
Client: Ms Bunis
Address: 57 Pages Hill, London, N10 1EH



t: 07791702089
e: stephen@LaceyArchitects.com