



NOTES
1. All dimensions and levels are to be checked on site by the Main Contractor before work commences. The Architect is to be informed immediately of any discrepancies.
2. Do not scale this drawing, use written dimensions only.
3. All dimensions are in millimetres unless otherwise stated.
Copyright of Lacey Architects.

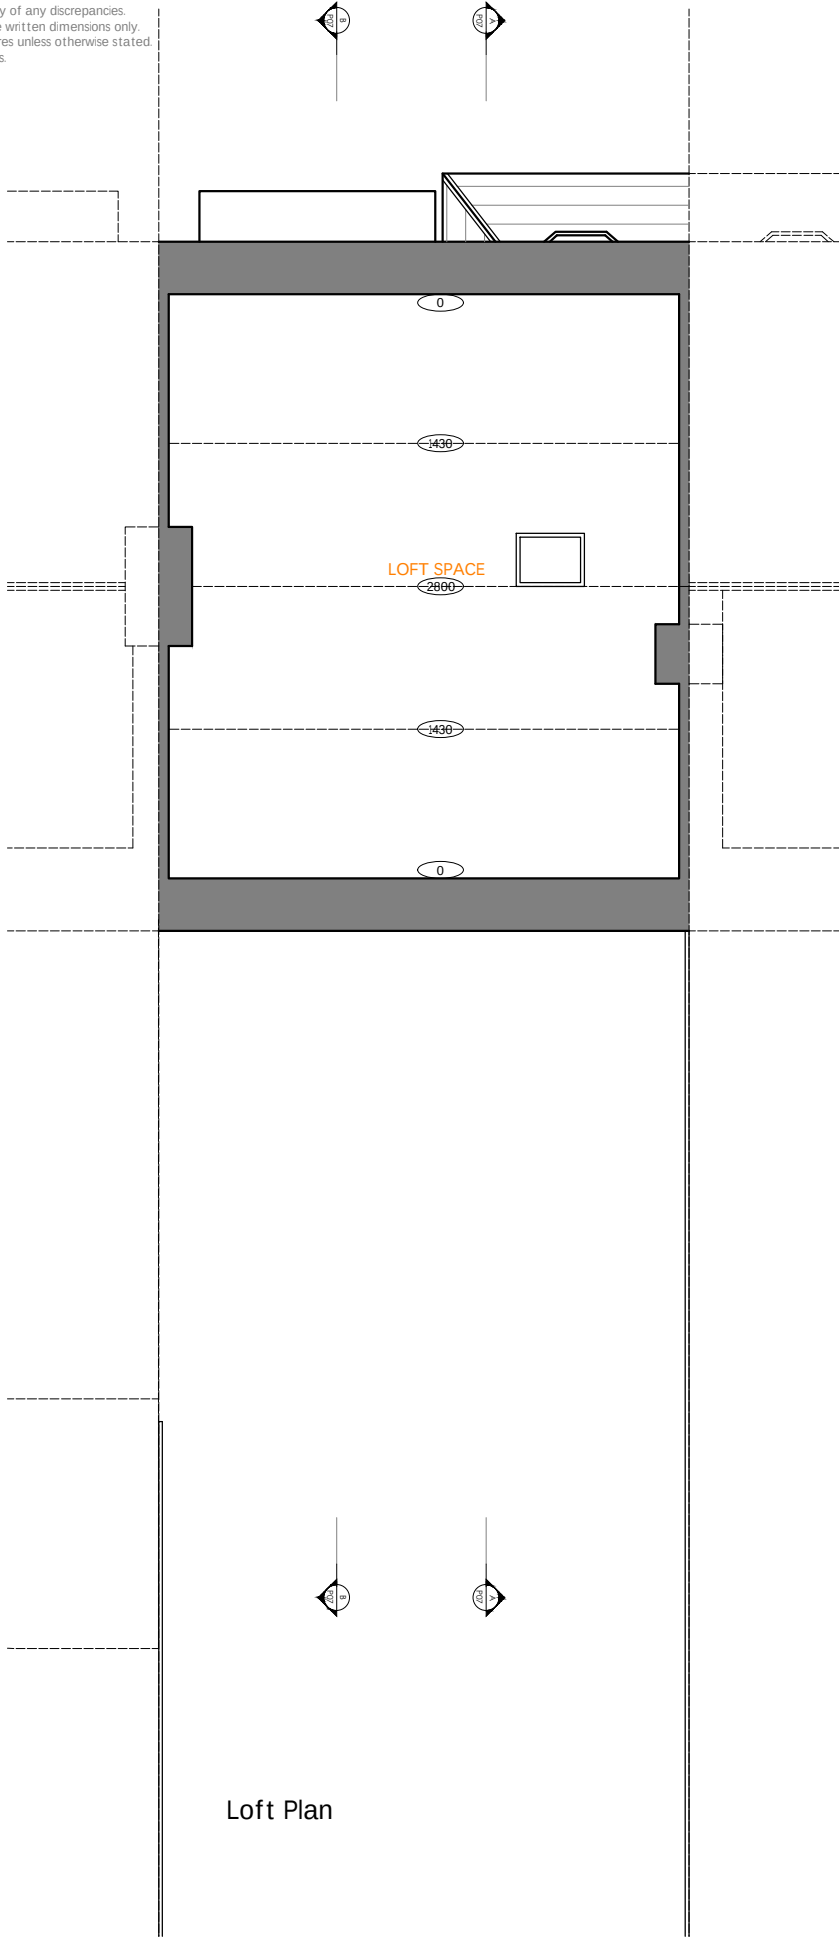

Loft Plan

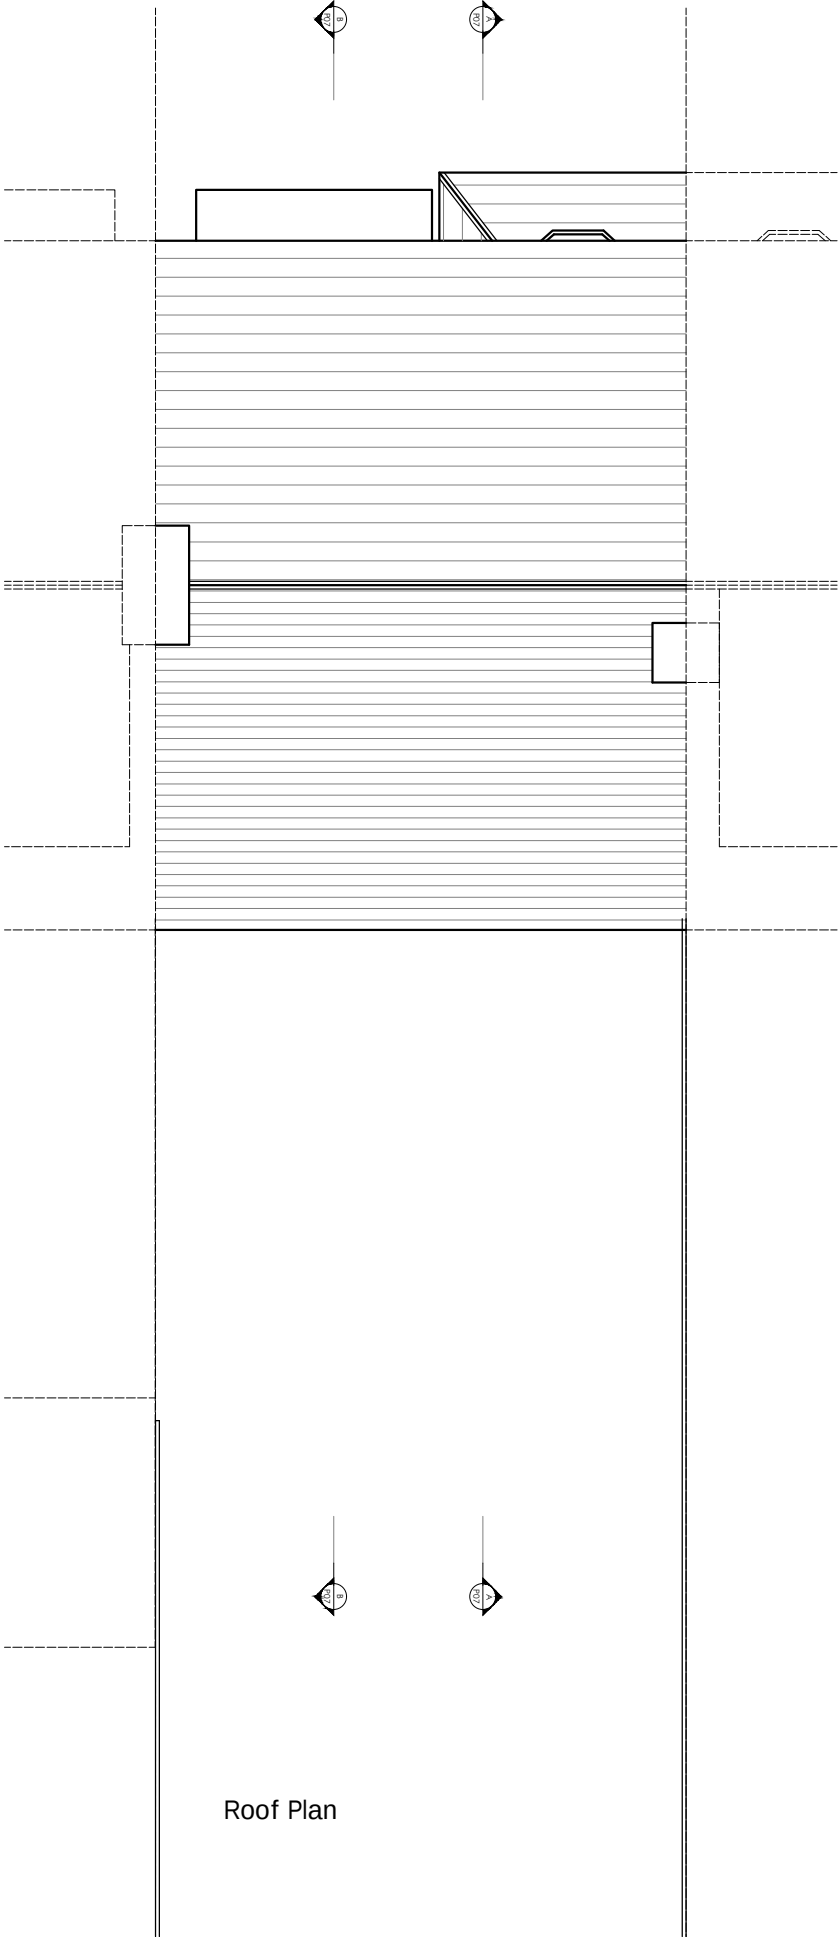

Roof Plan

Rev	Date	Description
0		
1		
2		
3		

Status: Planning

Title: Existing Loft & Roof Plan

Drawing Ref: 23_02-P06 Rev: .

Scale: 1:100 @ A3 Date: Jan '23

Client: Ms Bunis

Address: 57 Pages Hill, London, N10 1EH

LACEY
ARCHITECTS

t: 07791702089
e: stephen@LaceyArchitects.com