



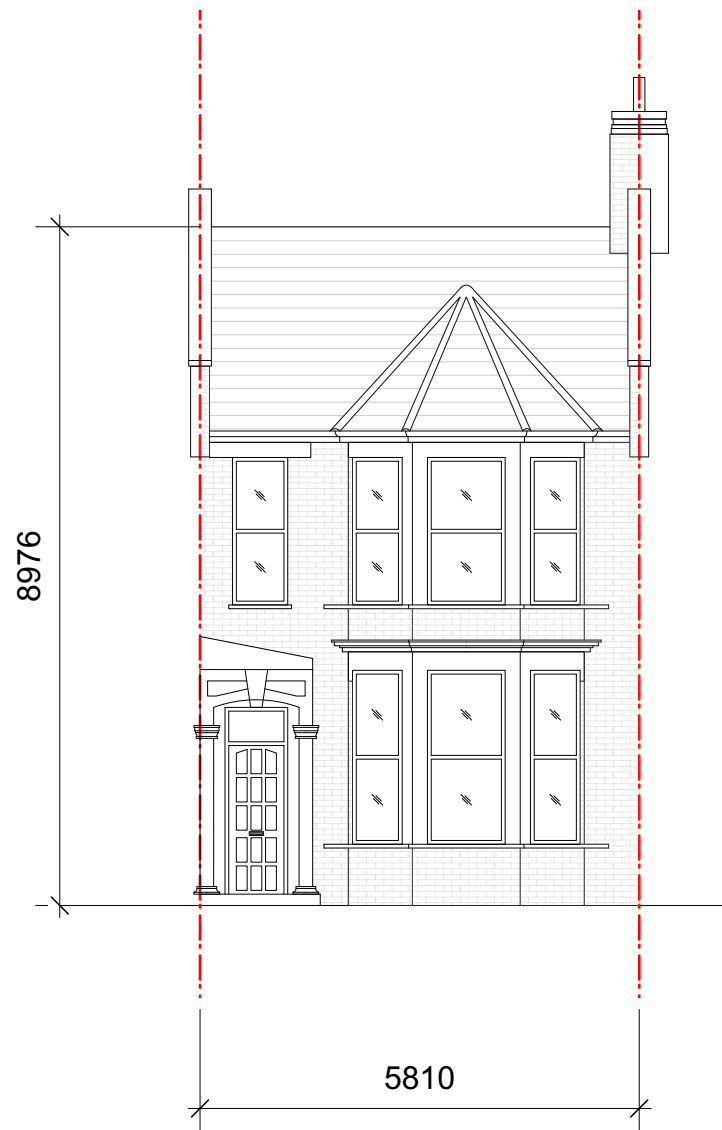

Existing Front Elevation

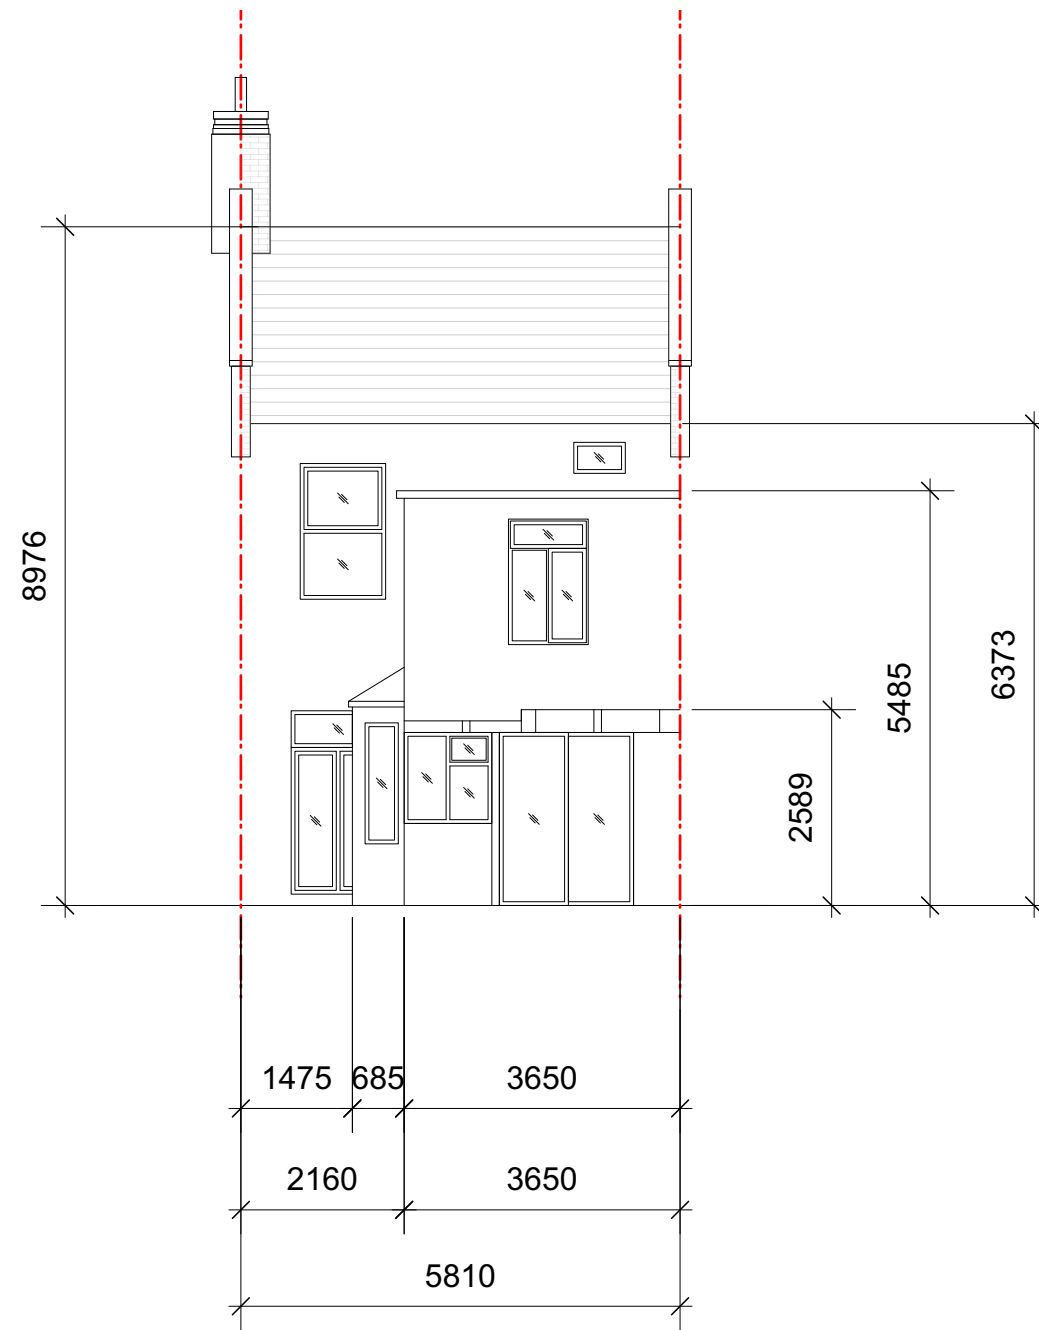

Existing Rear Elevation

00	13/02/2023	Initial issue	DS	HM
REV	DATE	COMMENT	DRW	CHK



NOTES
These drawings are for planning purposes only. All dimensions indicated are subject to alterations on site. Confirm all dimensions prior to ordering materials and commencing construction.

My-architect

My-architect Studio LLP
ARK coworking
All Saints Church Hall
Carnegie St
London
N1 9QW
T 07912325101 E harry.molyneux@my-architect.io


PROJECT
70 Duckett Road, London, N4 1BW

DRAWING
Existing Elevations

SCALE
1:100 @ A3

STATUS
Planning

DRAWING No.	REVISION
3432/01/200	P00

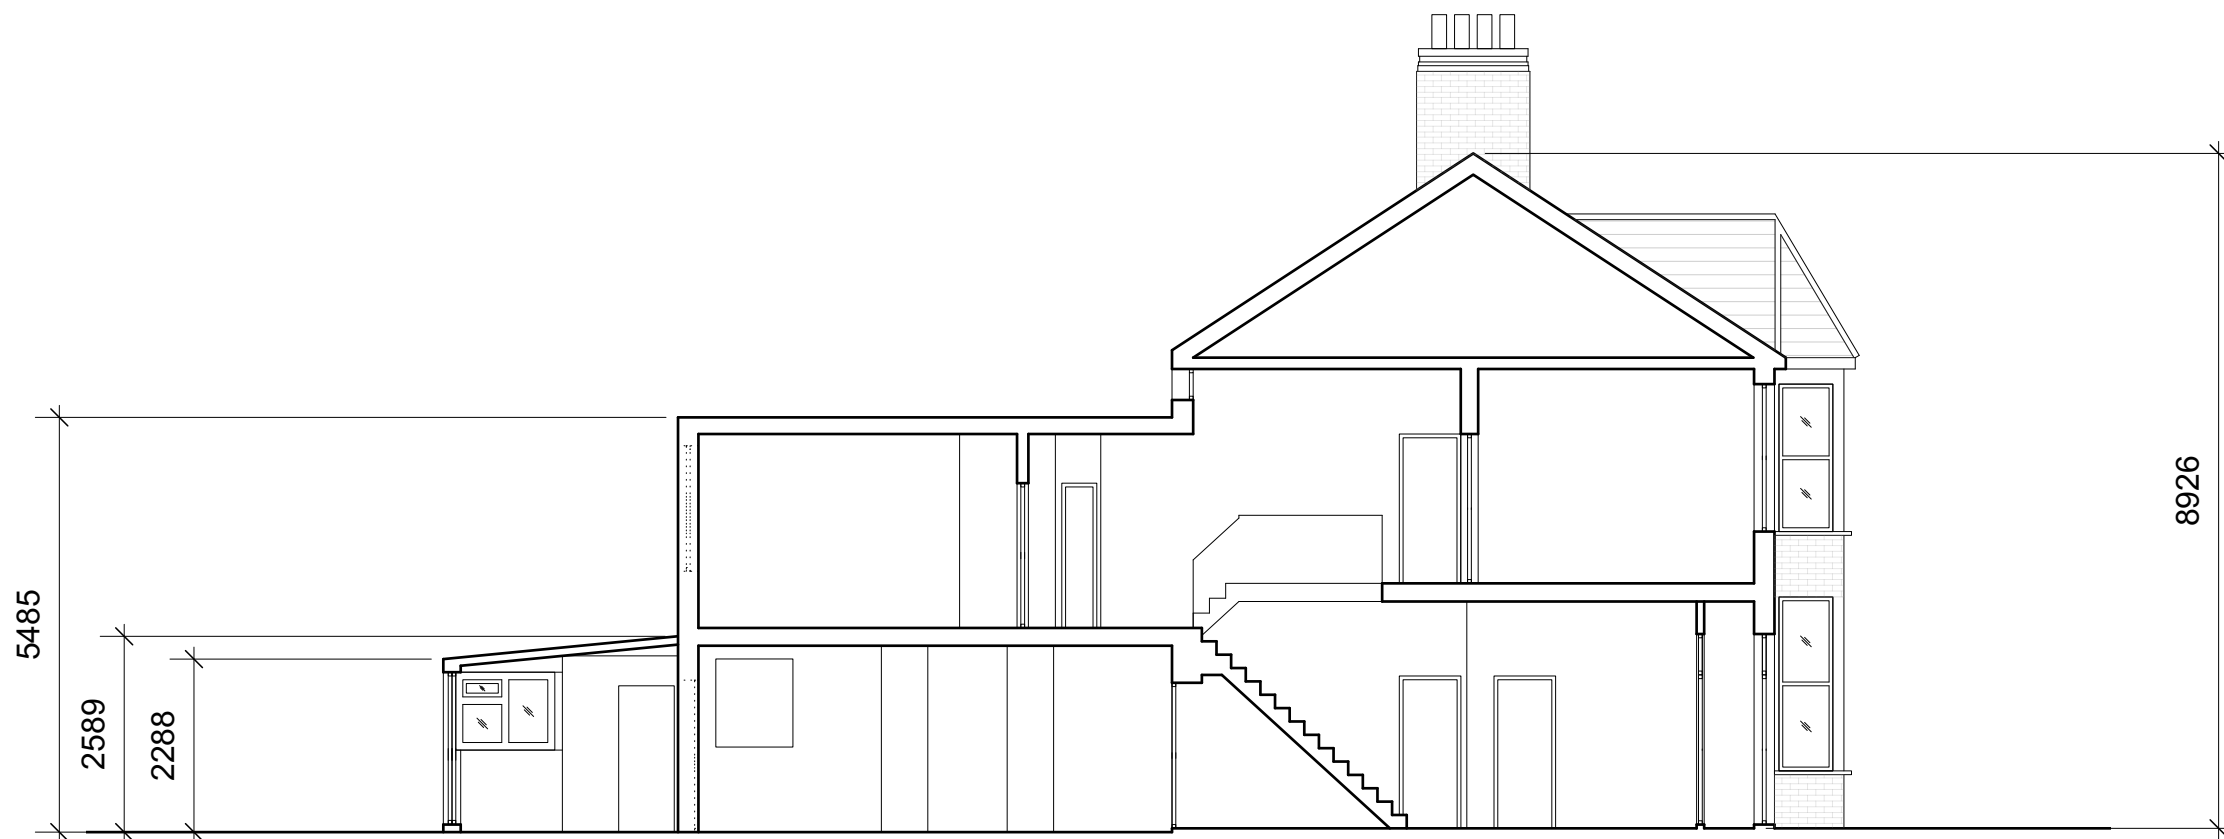

Existing Section AA

00	13/02/2023	Initial issue	DS	HM
REV	DATE	COMMENT	DRW	CHK



NOTES
These drawings are for planning purposes only. All dimensions indicated are subject to alterations on site. Confirm all dimensions prior to ordering materials and commencing construction.

My-architect

My-architect Studio LLP
ARK coworking
All Saints Church Hall
Carnegie St
London
N1 9QW
T 07912325101 E harry.molyneux@my-architect.io


PROJECT
70 Duckett Road, London, N4 1BW

DRAWING
Existing Sections


SCALE
1:100 @ A3

STATUS
Planning

DRAWING No.	REVISION
3432/01/201	P00

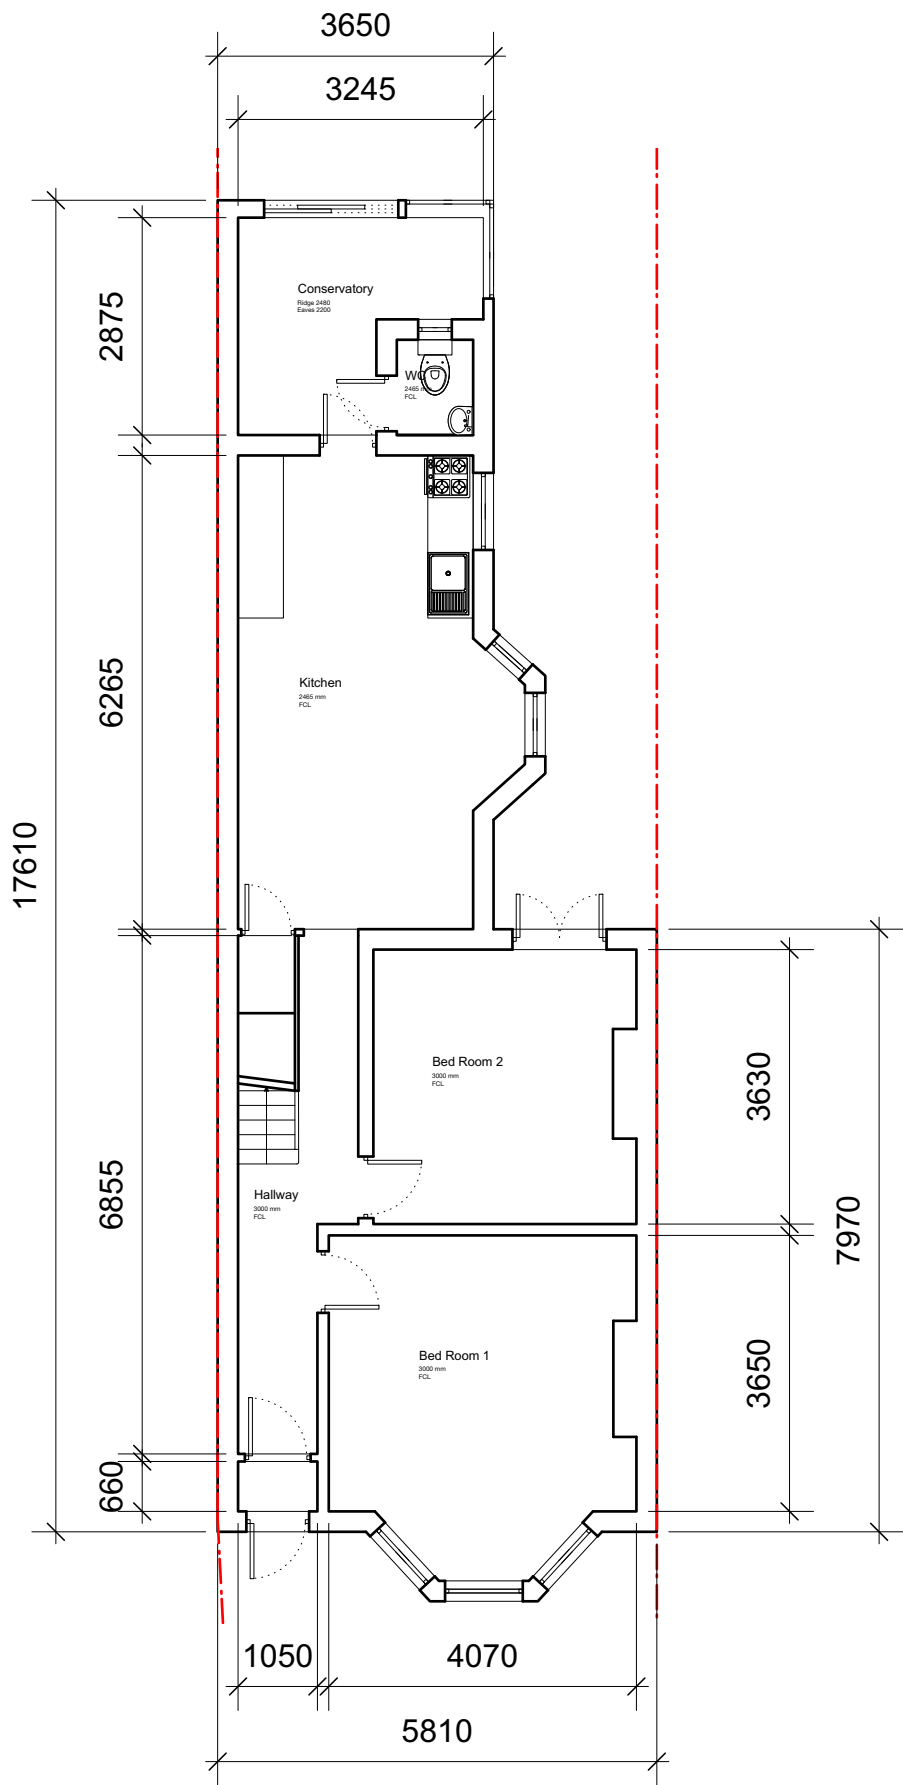


Existing Ground Floor Plan

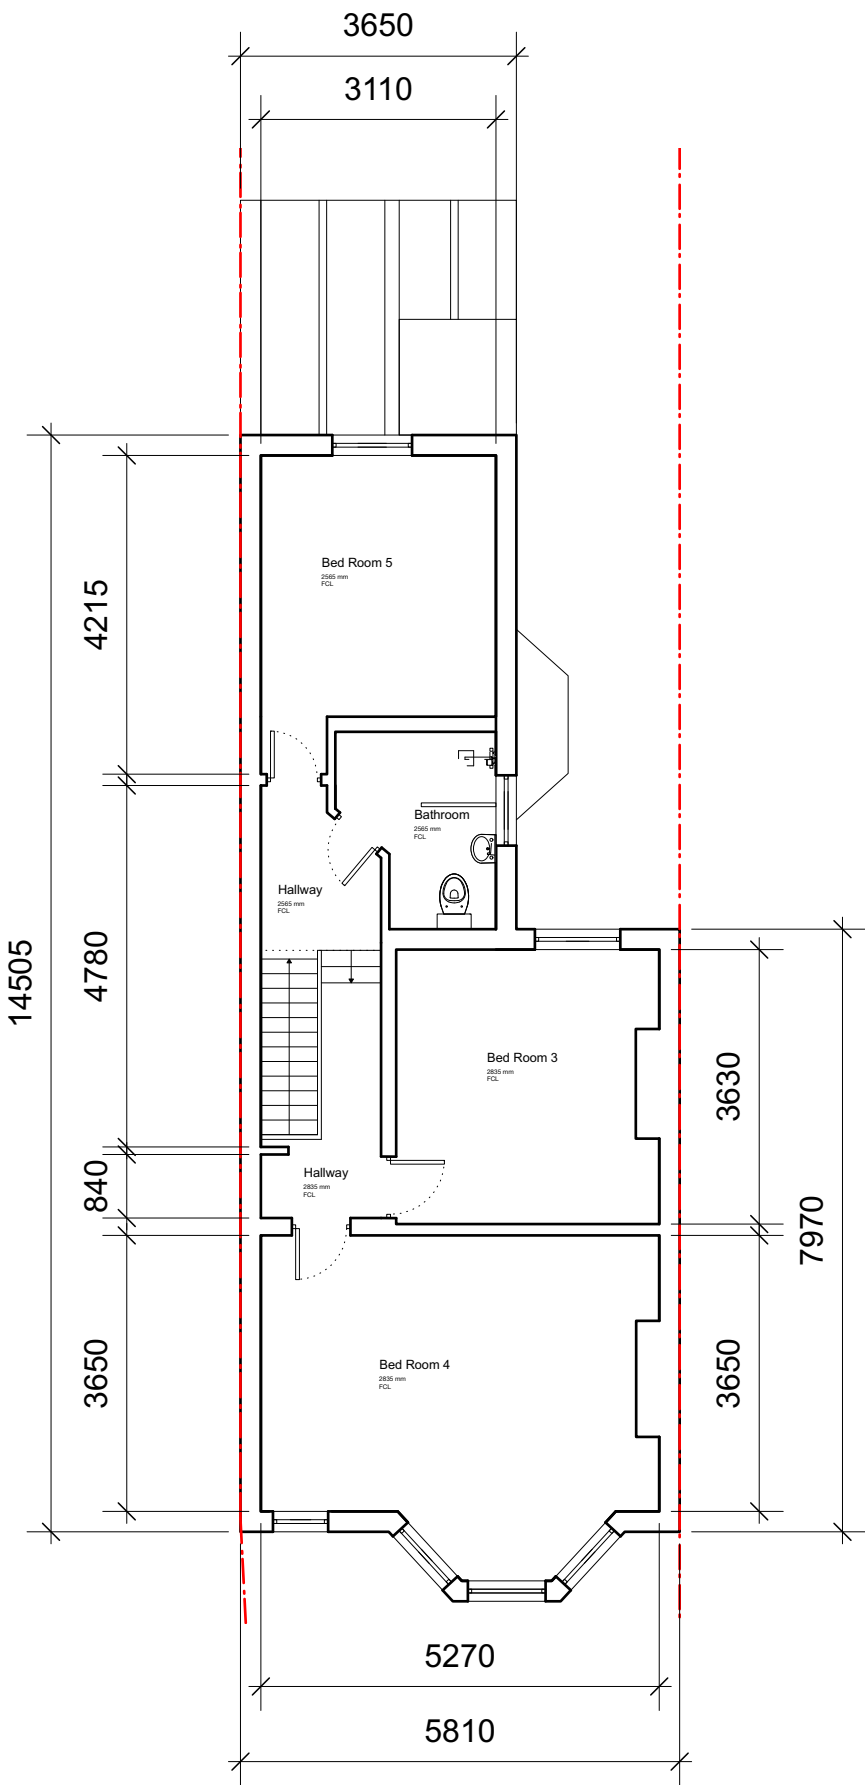

Existing First Floor Plan

00	13/02/2023	Initial issue	DS	HM
REV	DATE	COMMENT	DRW	CHK

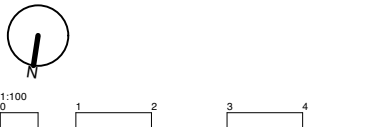


NOTES
These drawings are for planning purposes only. All dimensions indicated are subject to alterations on site. Confirm all dimensions prior to ordering materials and commencing construction.


My-architect
My-architect Studio LLP
ARK coworking
All Saints Church Hall
Carnegie St
London
N1 9QW
T 07912325101 E harry.molyneux@my-architect.io

PROJECT
70 Duckett Road, London, N4 1BW
DRAWING
Existing Floor Plans
SCALE
1:100 @ A3
STATUS
Planning

DRAWING No. 3432/01/400 REVISION P00

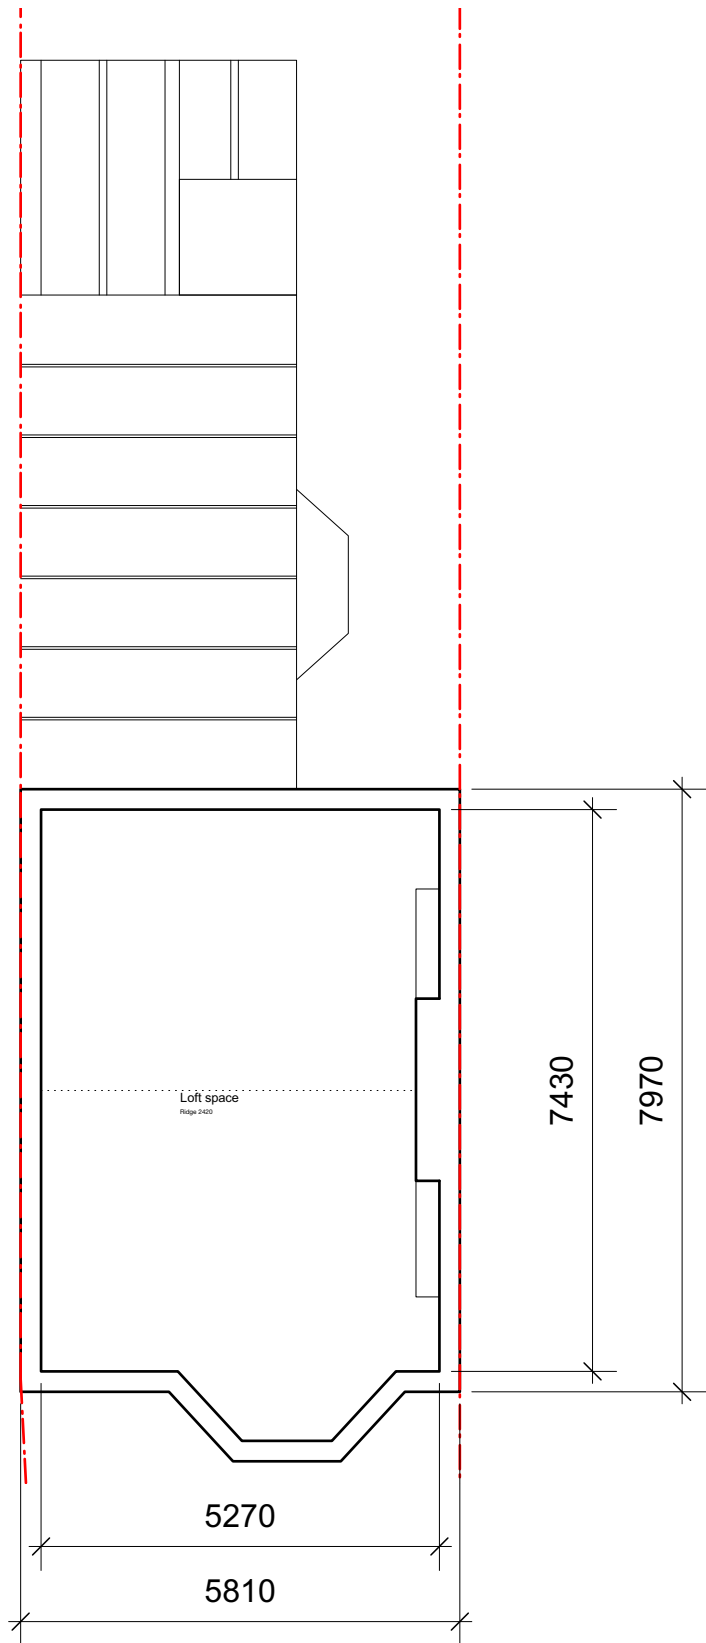


Existing Loft Floor Plan

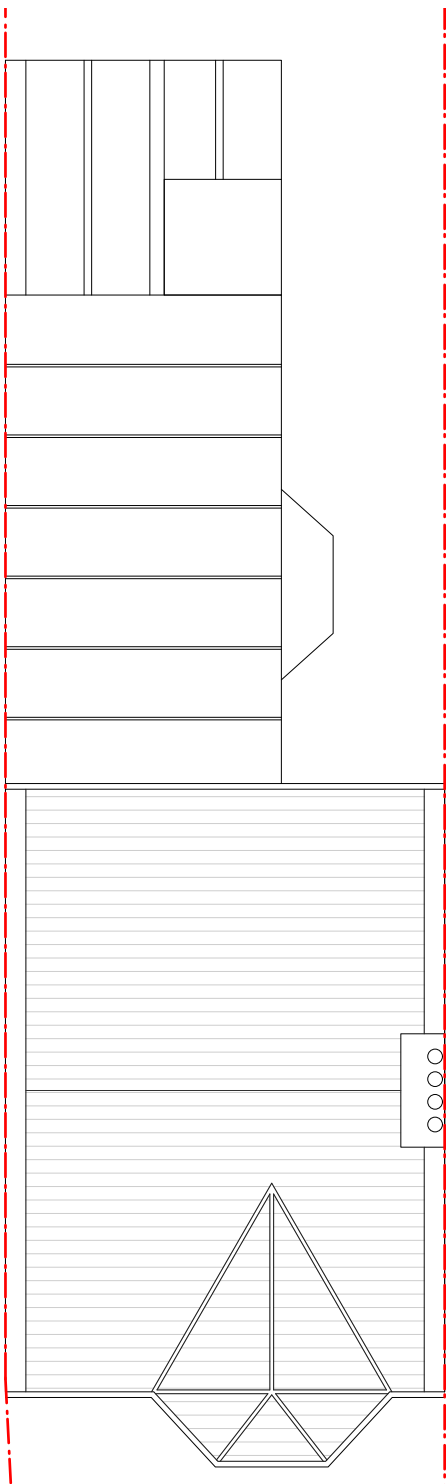

Existing Roof Plan

00	13/02/2023	Initial issue	DS	HM
REV	DATE	COMMENT	DRW	CHK

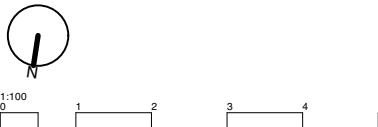


NOTES
 These drawings are for planning purposes only. All dimensions indicated are subject to alterations on site. Confirm all dimensions prior to ordering materials and commencing construction.


My-architect
 My-architect Studio LLP
 ARK coworking
 All Saints Church Hall
 Carnegie St
 London
 N1 9QW
 T 07912325101 E harry.molyneux@my-architect.io

PROJECT
 70 Duckett Road, London, N4 1BW
 DRAWING
 Existing Floor Plans
 SCALE
 1:100 @ A3
 STATUS
 Planning

DRAWING No. **3432/01/401** REVISION **P00**

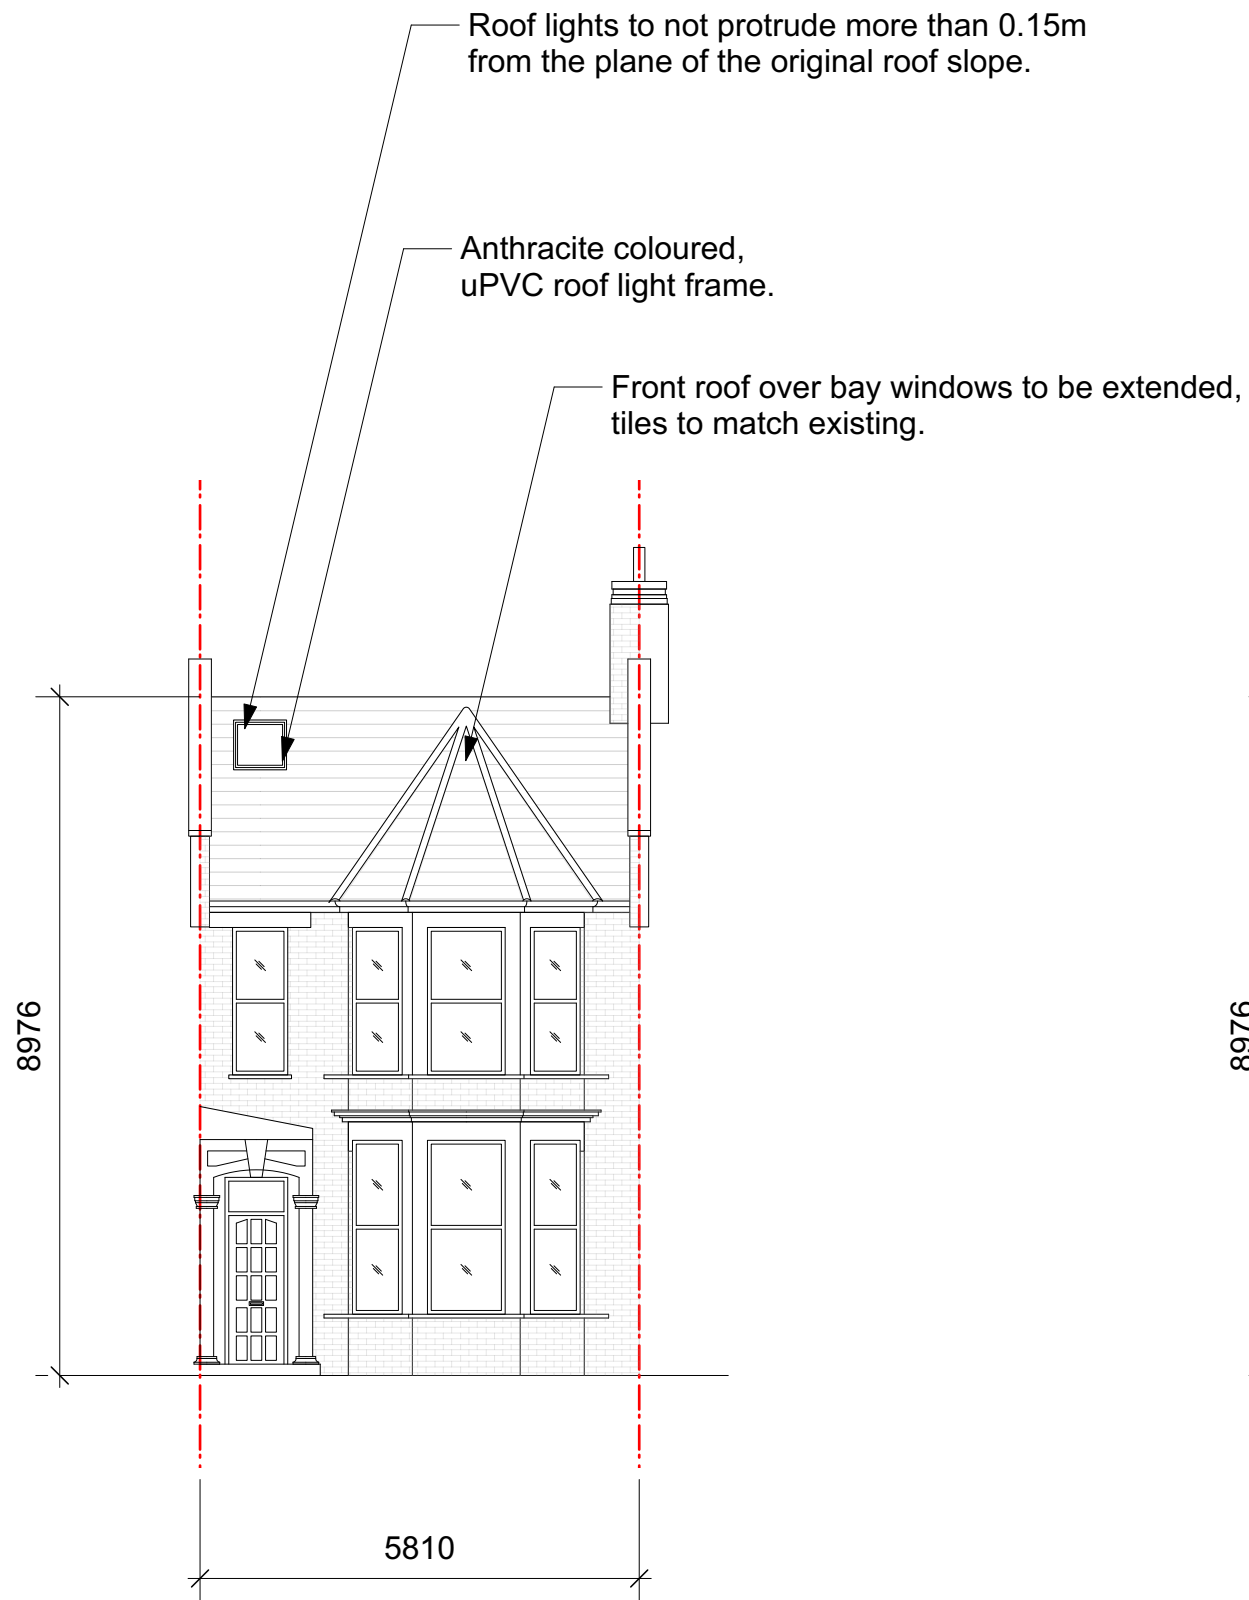

Proposed Front Elevation

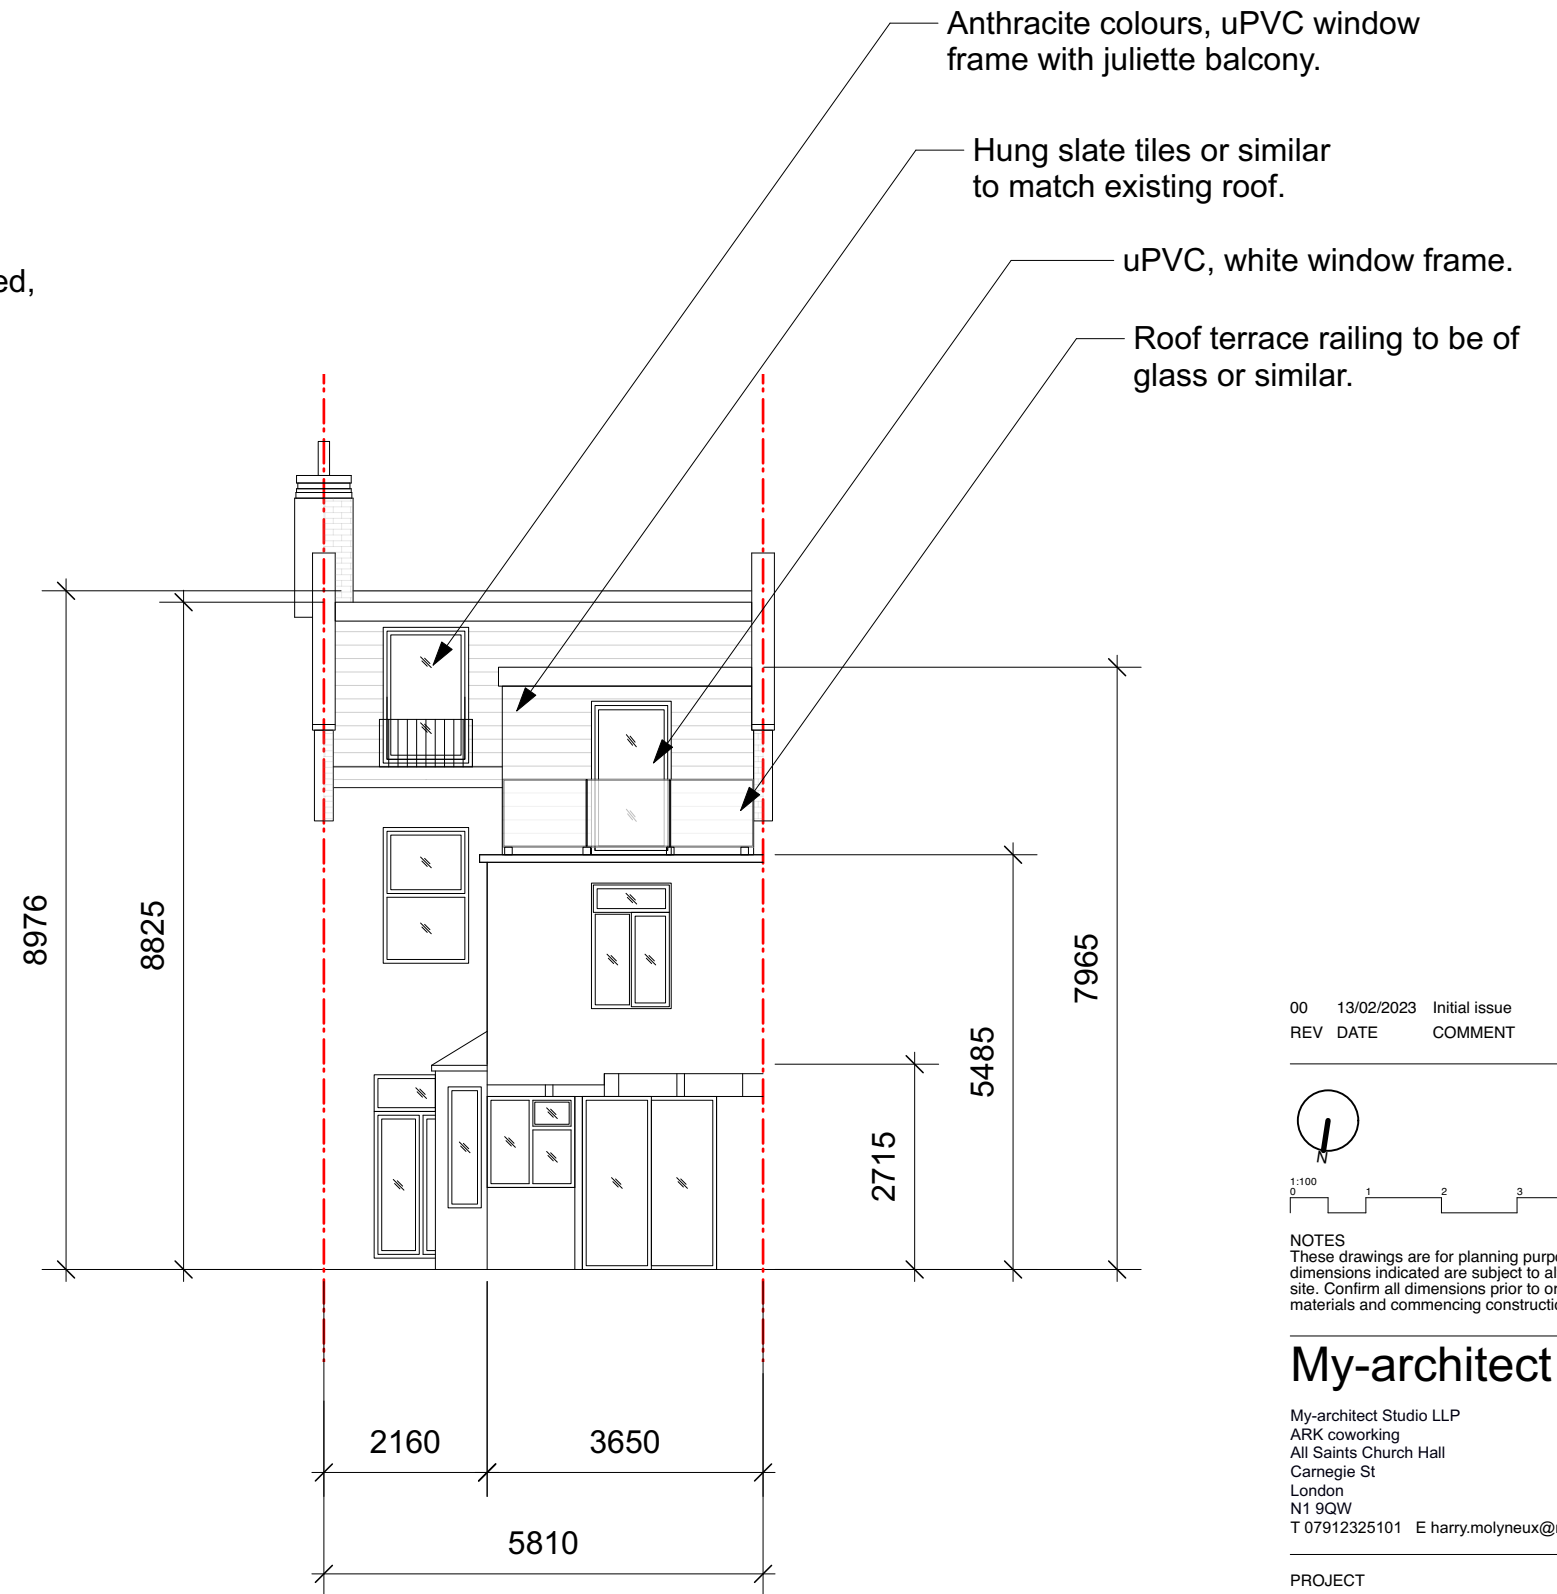

Proposed Rear Elevation

00	13/02/2023	Initial issue	DS	HM
REV	DATE	COMMENT	DRW	CHK



NOTES
These drawings are for planning purposes only. All dimensions indicated are subject to alterations on site. Confirm all dimensions prior to ordering materials and commencing construction.

My-architect

My-architect Studio LLP
ARK coworking
All Saints Church Hall
Carnegie St
London
N1 9QW
T 07912325101 E harry.molyneux@my-architect.io


PROJECT
70 Duckett Road, London, N4 1BW

DRAWING
Proposed Elevations

SCALE
1:100 @ A3


STATUS
Planning

DRAWING No. REVISION
3432/03/200 P00

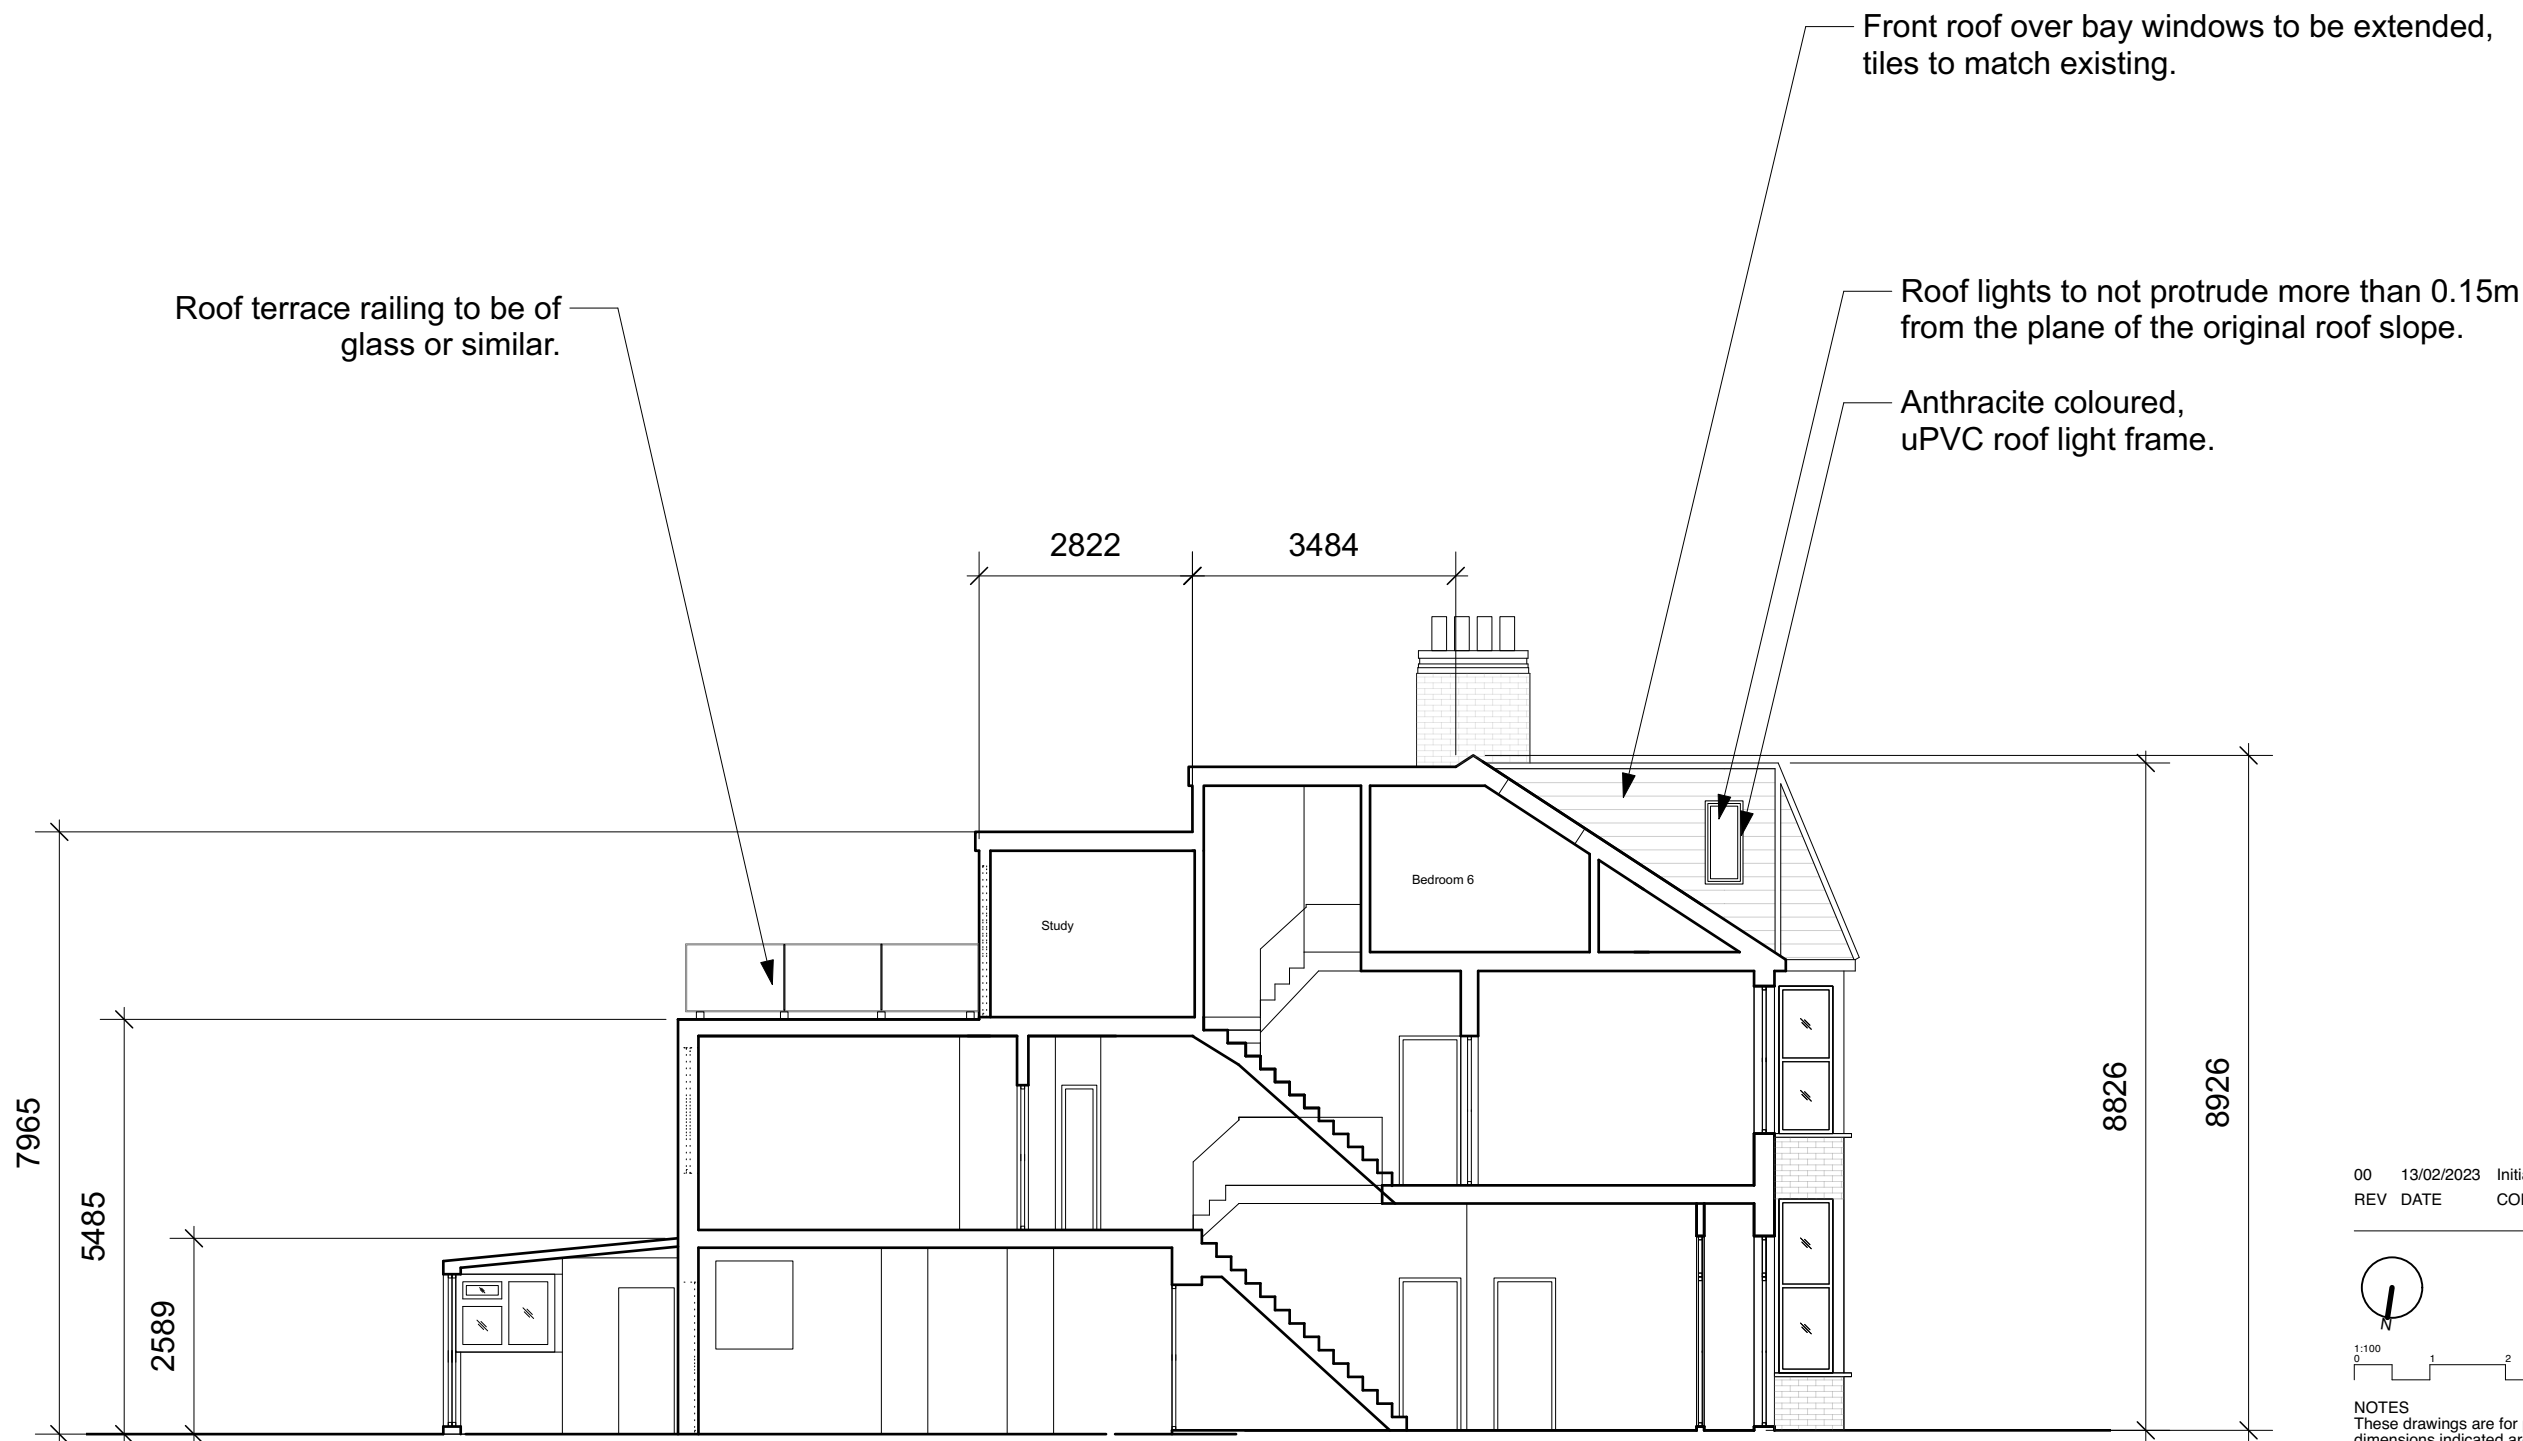

Proposed Section AA

00	13/02/2023	Initial issue	DS	HM
REV	DATE	COMMENT	DRW	CHK

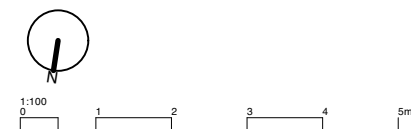

NOTES
These drawings are for planning purposes only. All dimensions indicated are subject to alterations on site. Confirm all dimensions prior to ordering materials and commencing construction.

My-architect

My-architect Studio LLP
ARK coworking
All Saints Church Hall
Carnegie St
London
N1 9QW
T 07912325101 E harry.molyneux@my-architect.io


PROJECT
70 Duckett Road, London, N4 1BW

DRAWING
Proposed Sections


SCALE
1:100 @ A3

STATUS
Planning

DRAWING No.	REVISION
3432/03/201	P00

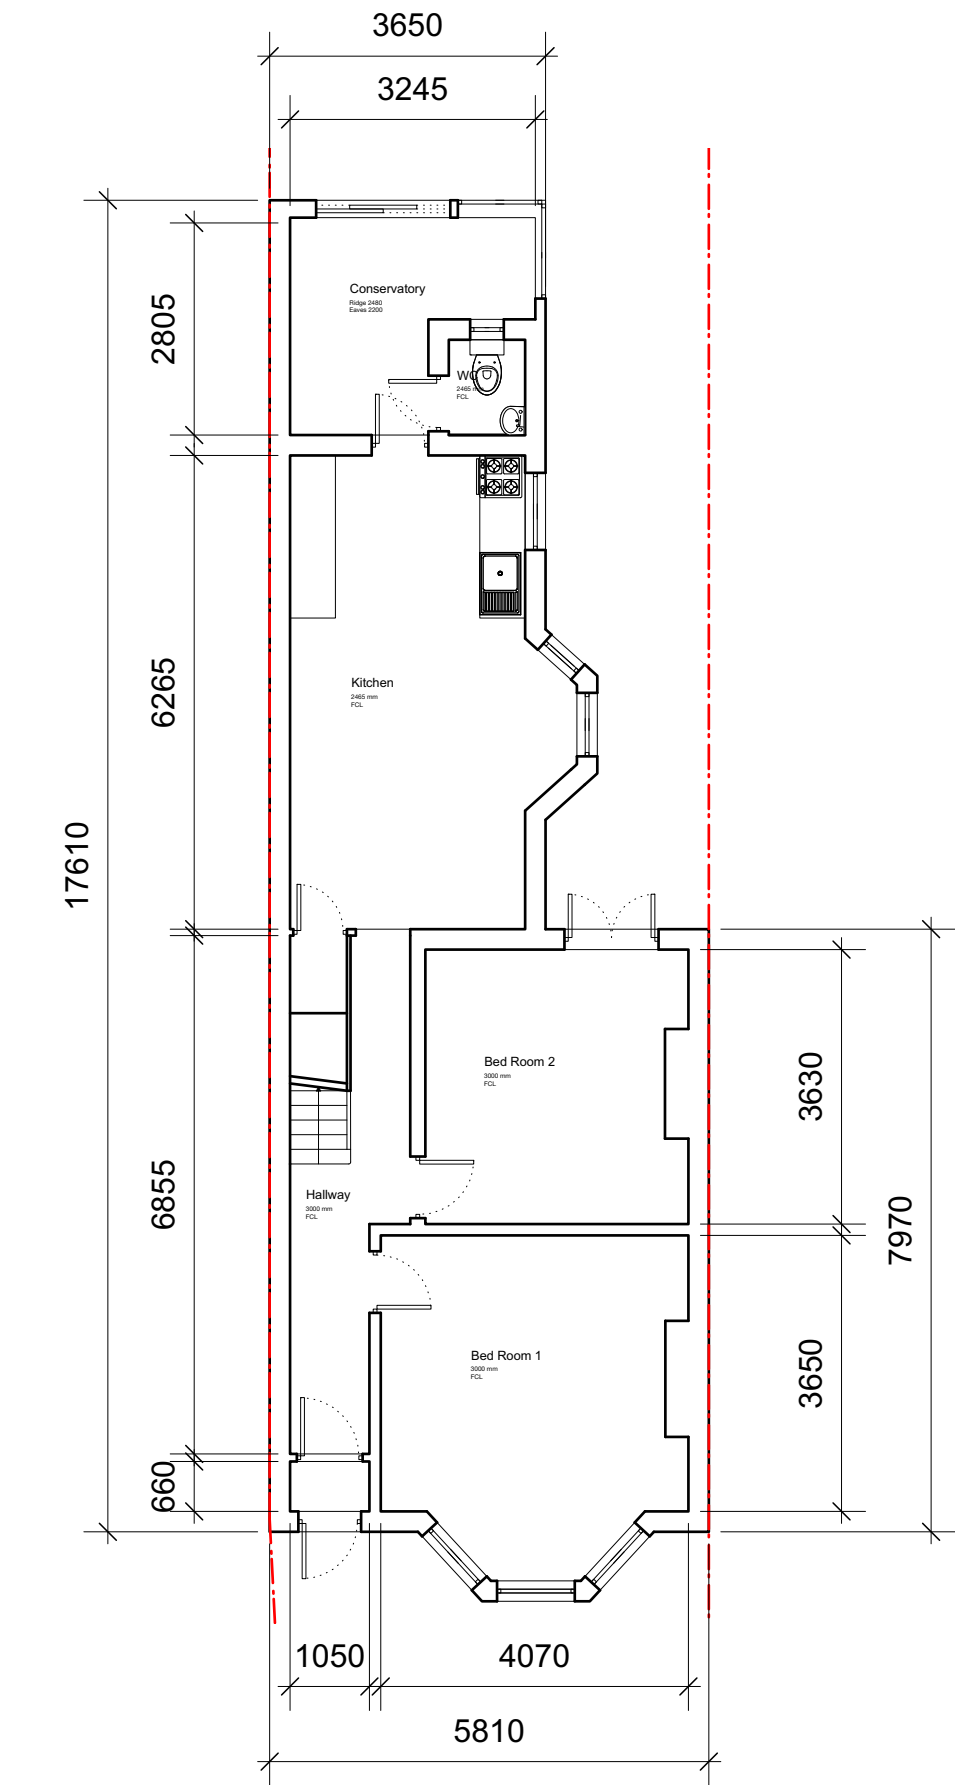


Proposed Ground Floor Plan

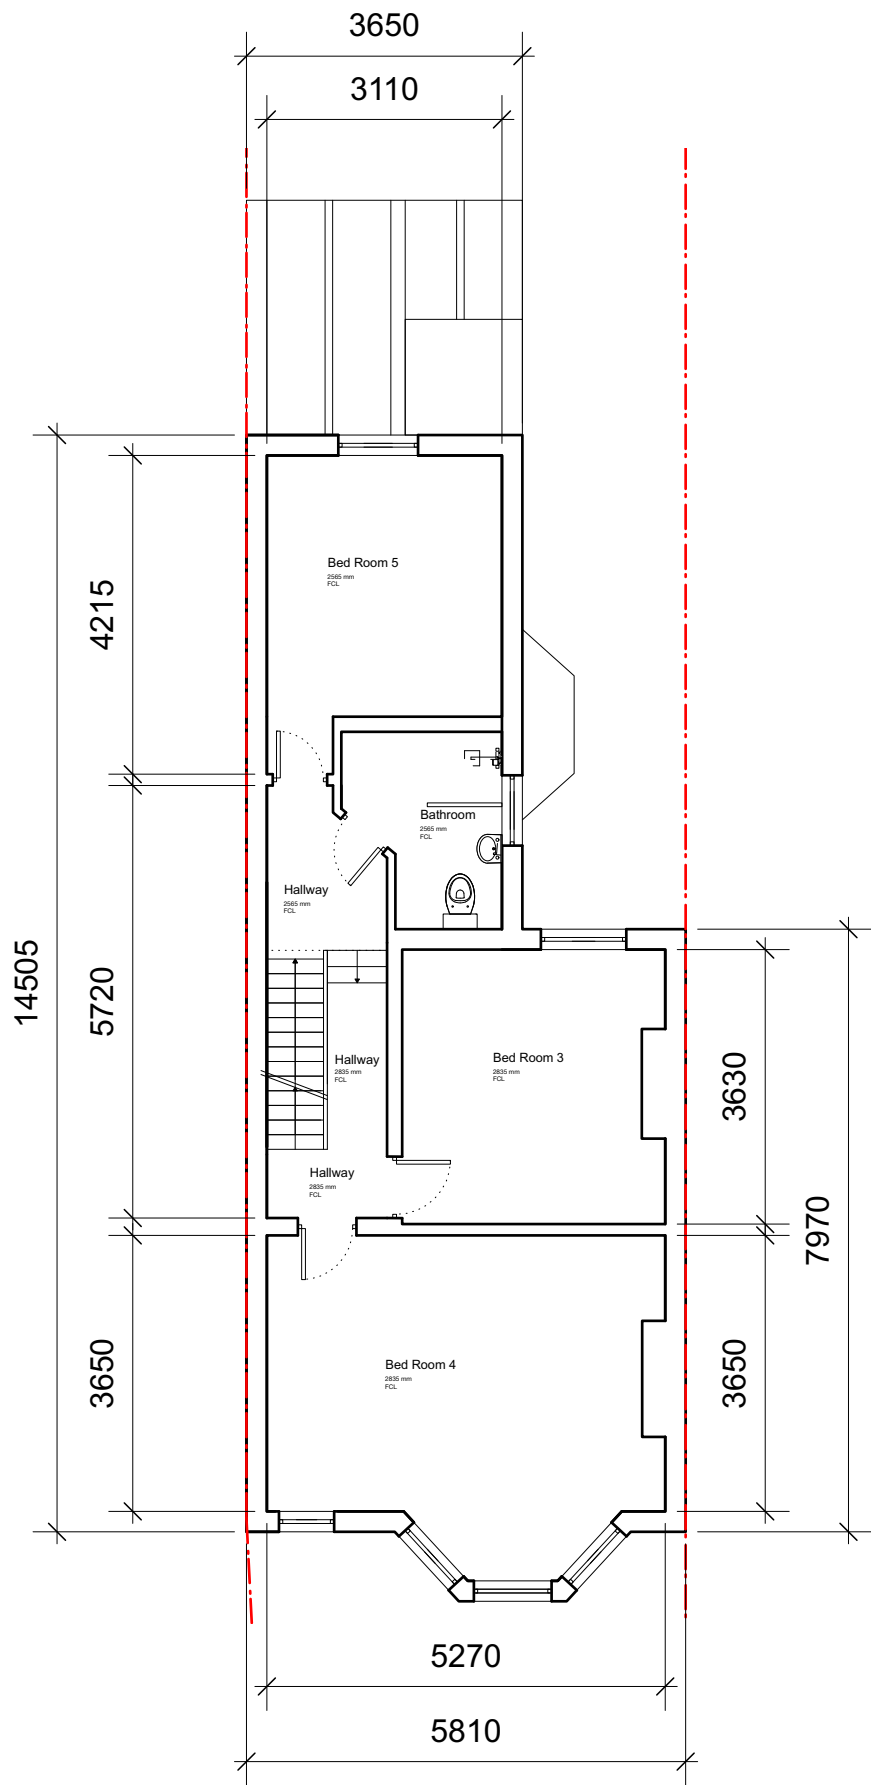

Proposed First Floor Plan


00	13/02/2023	Initial issue	DS	HM
REV	DATE	COMMENT	DRW	CHK

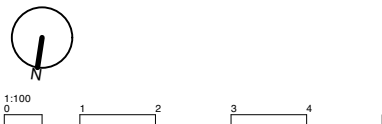


NOTES
These drawings are for planning purposes only. All dimensions indicated are subject to alterations on site. Confirm all dimensions prior to ordering materials and commencing construction.

My-architect
My-architect Studio LLP
ARK coworking
All Saints Church Hall
Carnegie St
London
N1 9QW
T 07912325101 E harry.molyneux@my-architect.io

PROJECT
70 Duckett Road, London, N4 1BW
DRAWING
Proposed Floor Plans
SCALE
1:100 @ A3
STATUS
Planning

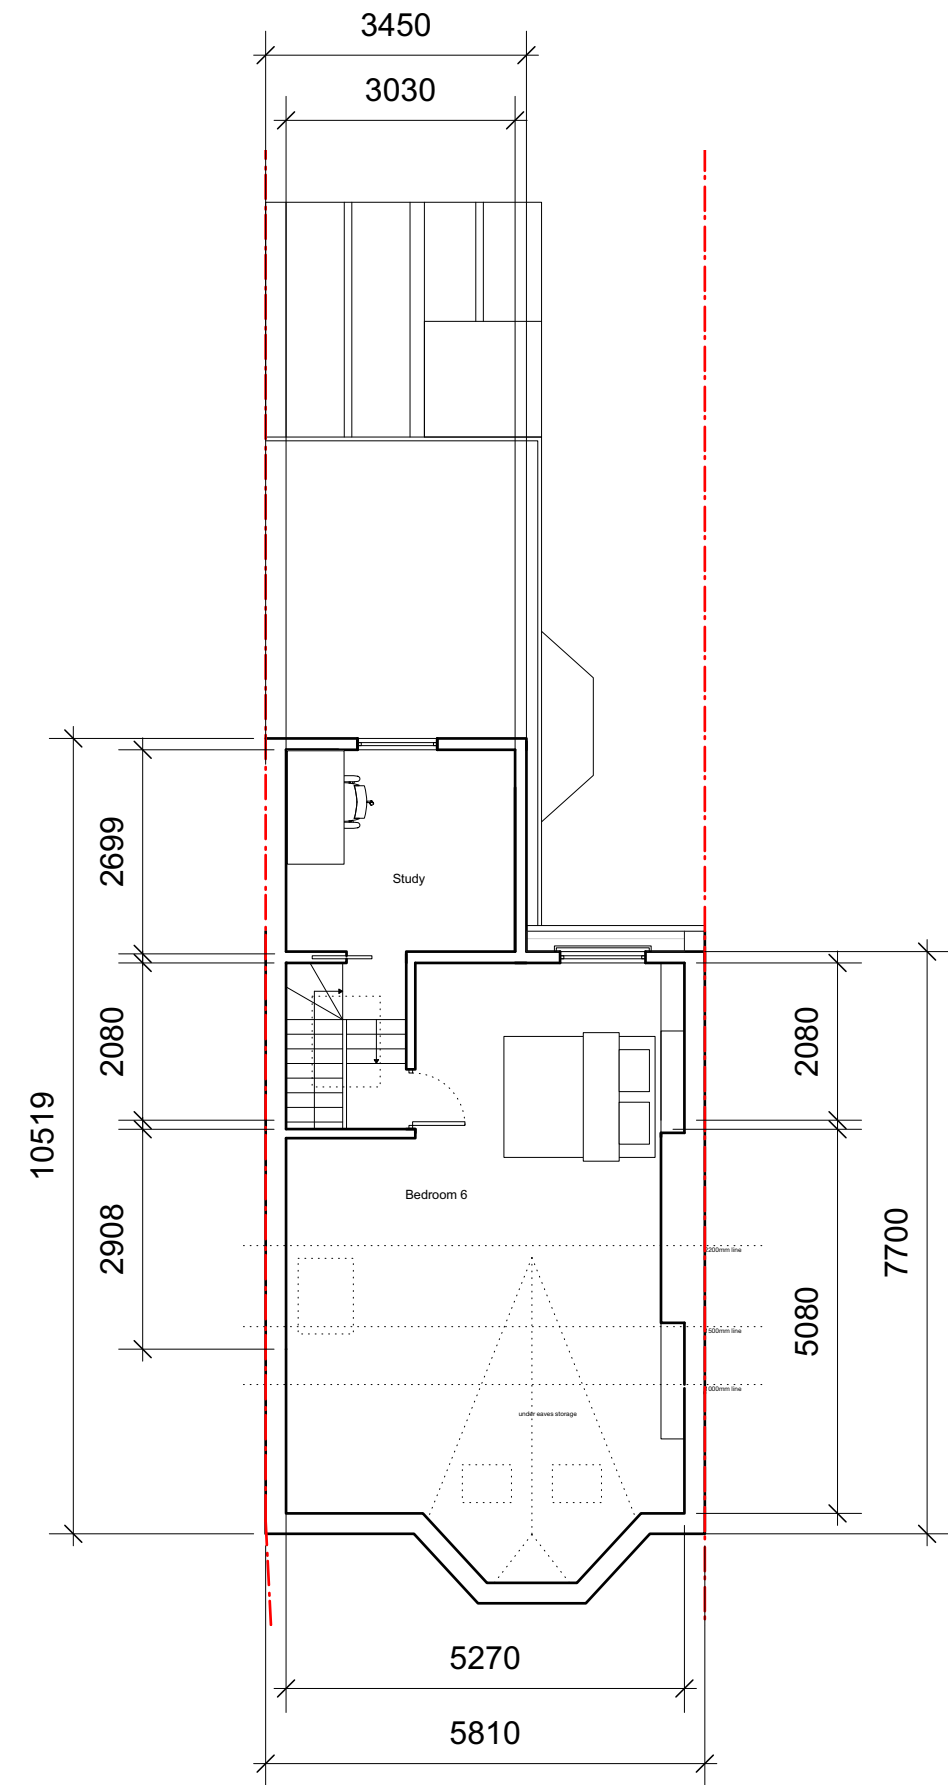


Proposed Loft Floor Plan

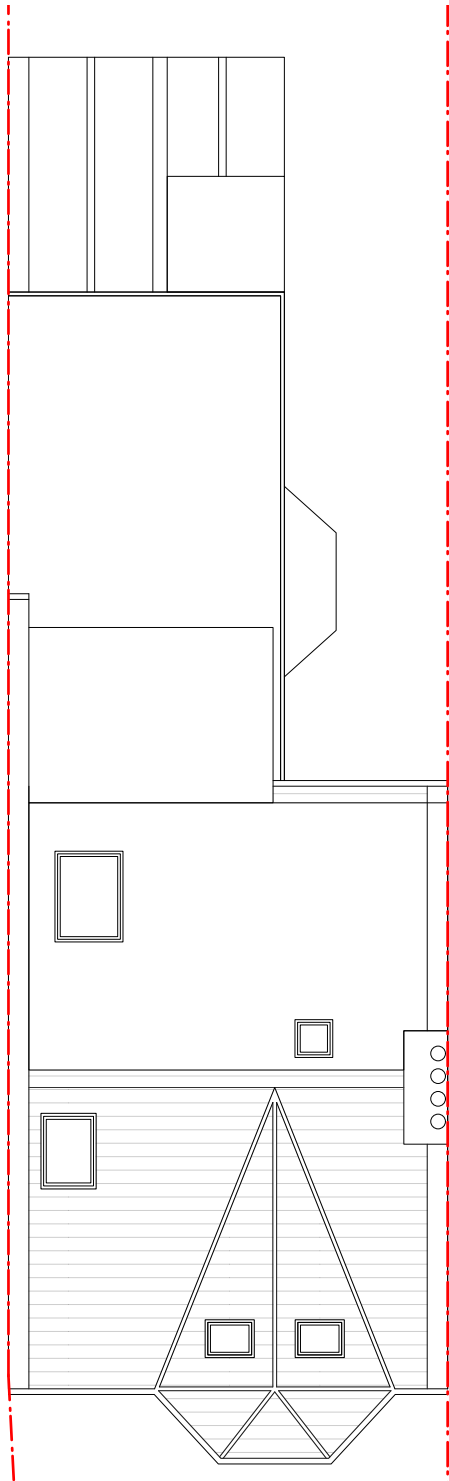

Proposed Roof Plan

00	13/02/2023	Initial issue	DS	HM
REV	DATE	COMMENT	DRW	CHK

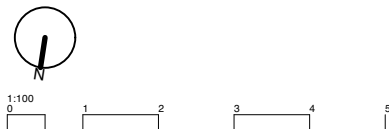

NOTES
These drawings are for planning purposes only. All dimensions indicated are subject to alterations on site. Confirm all dimensions prior to ordering materials and commencing construction.

My-architect

My-architect Studio LLP
ARK coworking
All Saints Church Hall
Carnegie St
London
N1 9QW
T 07912325101 E harry.molyneux@my-architect.io


PROJECT
70 Duckett Road, London, N4 1BW

DRAWING
Proposed Floor Plans

SCALE
1:100 @ A3

STATUS
Planning

DRAWING No. 3432/03/401 REVISION P00

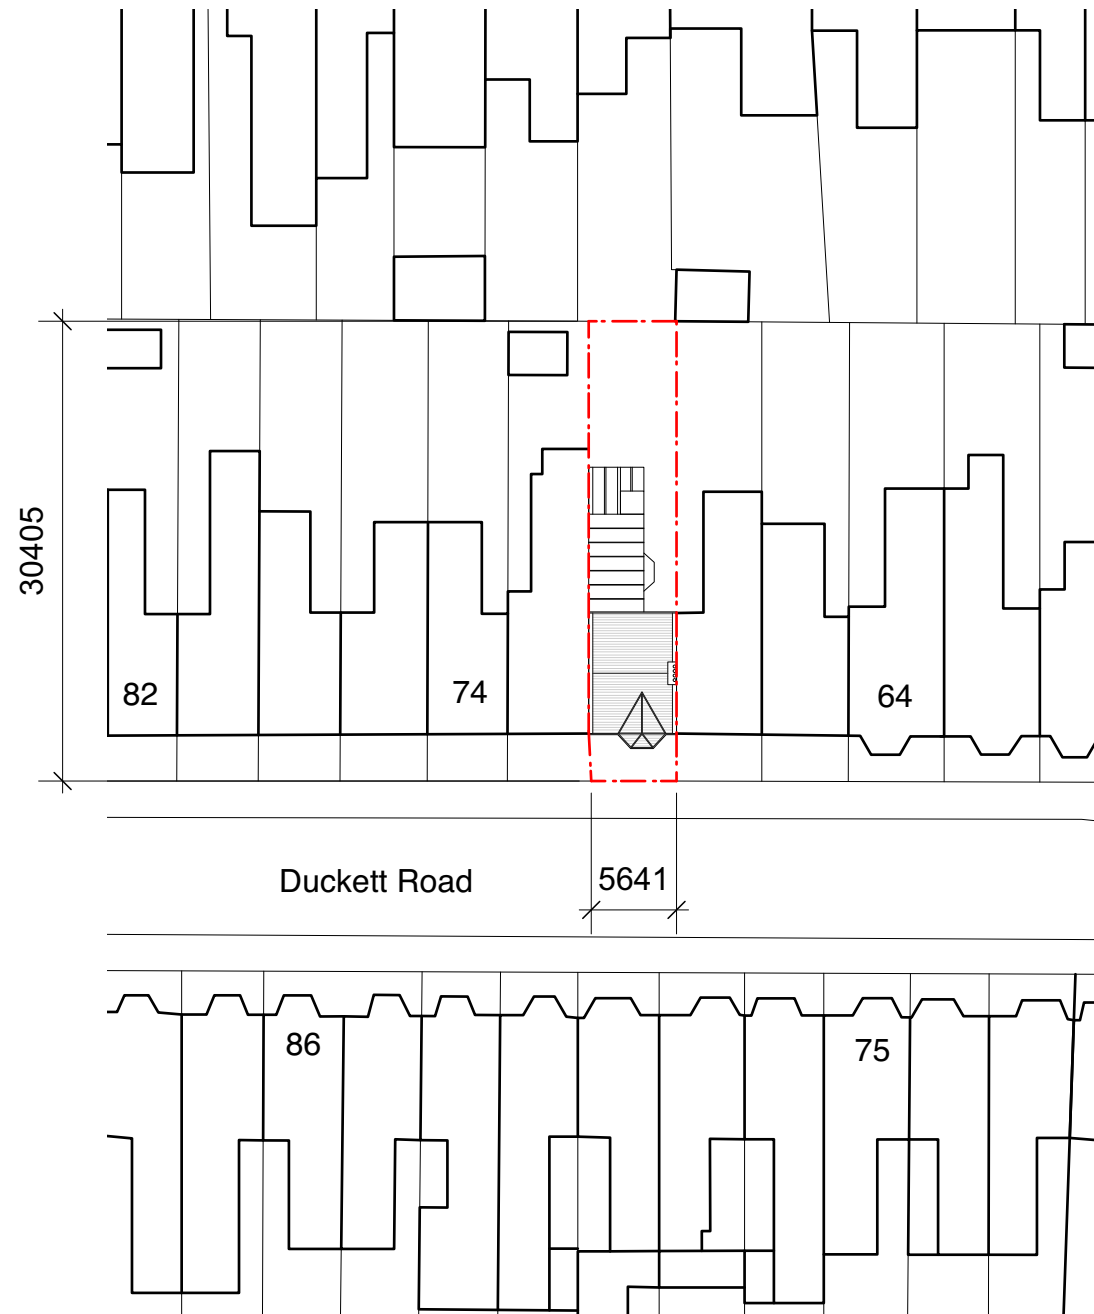

Existing Block Plan



Proposed Block Plan

00	13/02/2023	Initial issue	DS	HM
REV	DATE	COMMENT	DRW	CHK



NOTES
These drawings are for planning purposes only. All dimensions indicated are subject to alterations on site. Confirm all dimensions prior to ordering materials and commencing construction.

My-architect
My-architect Studio LLP
ARK coworking
All Saints Church Hall
Carnegie St
London
N1 9QW
T 07912325101 E harry.molyneux@my-architect.io

PROJECT
70 Duckett Road, London, N4 1BW
DRAWING
Block Plans
SCALE
1:500 @ A3
STATUS
Planning

DRAWING No. **3432/01/500** REVISION **P00**